




Proposed Ground Floor

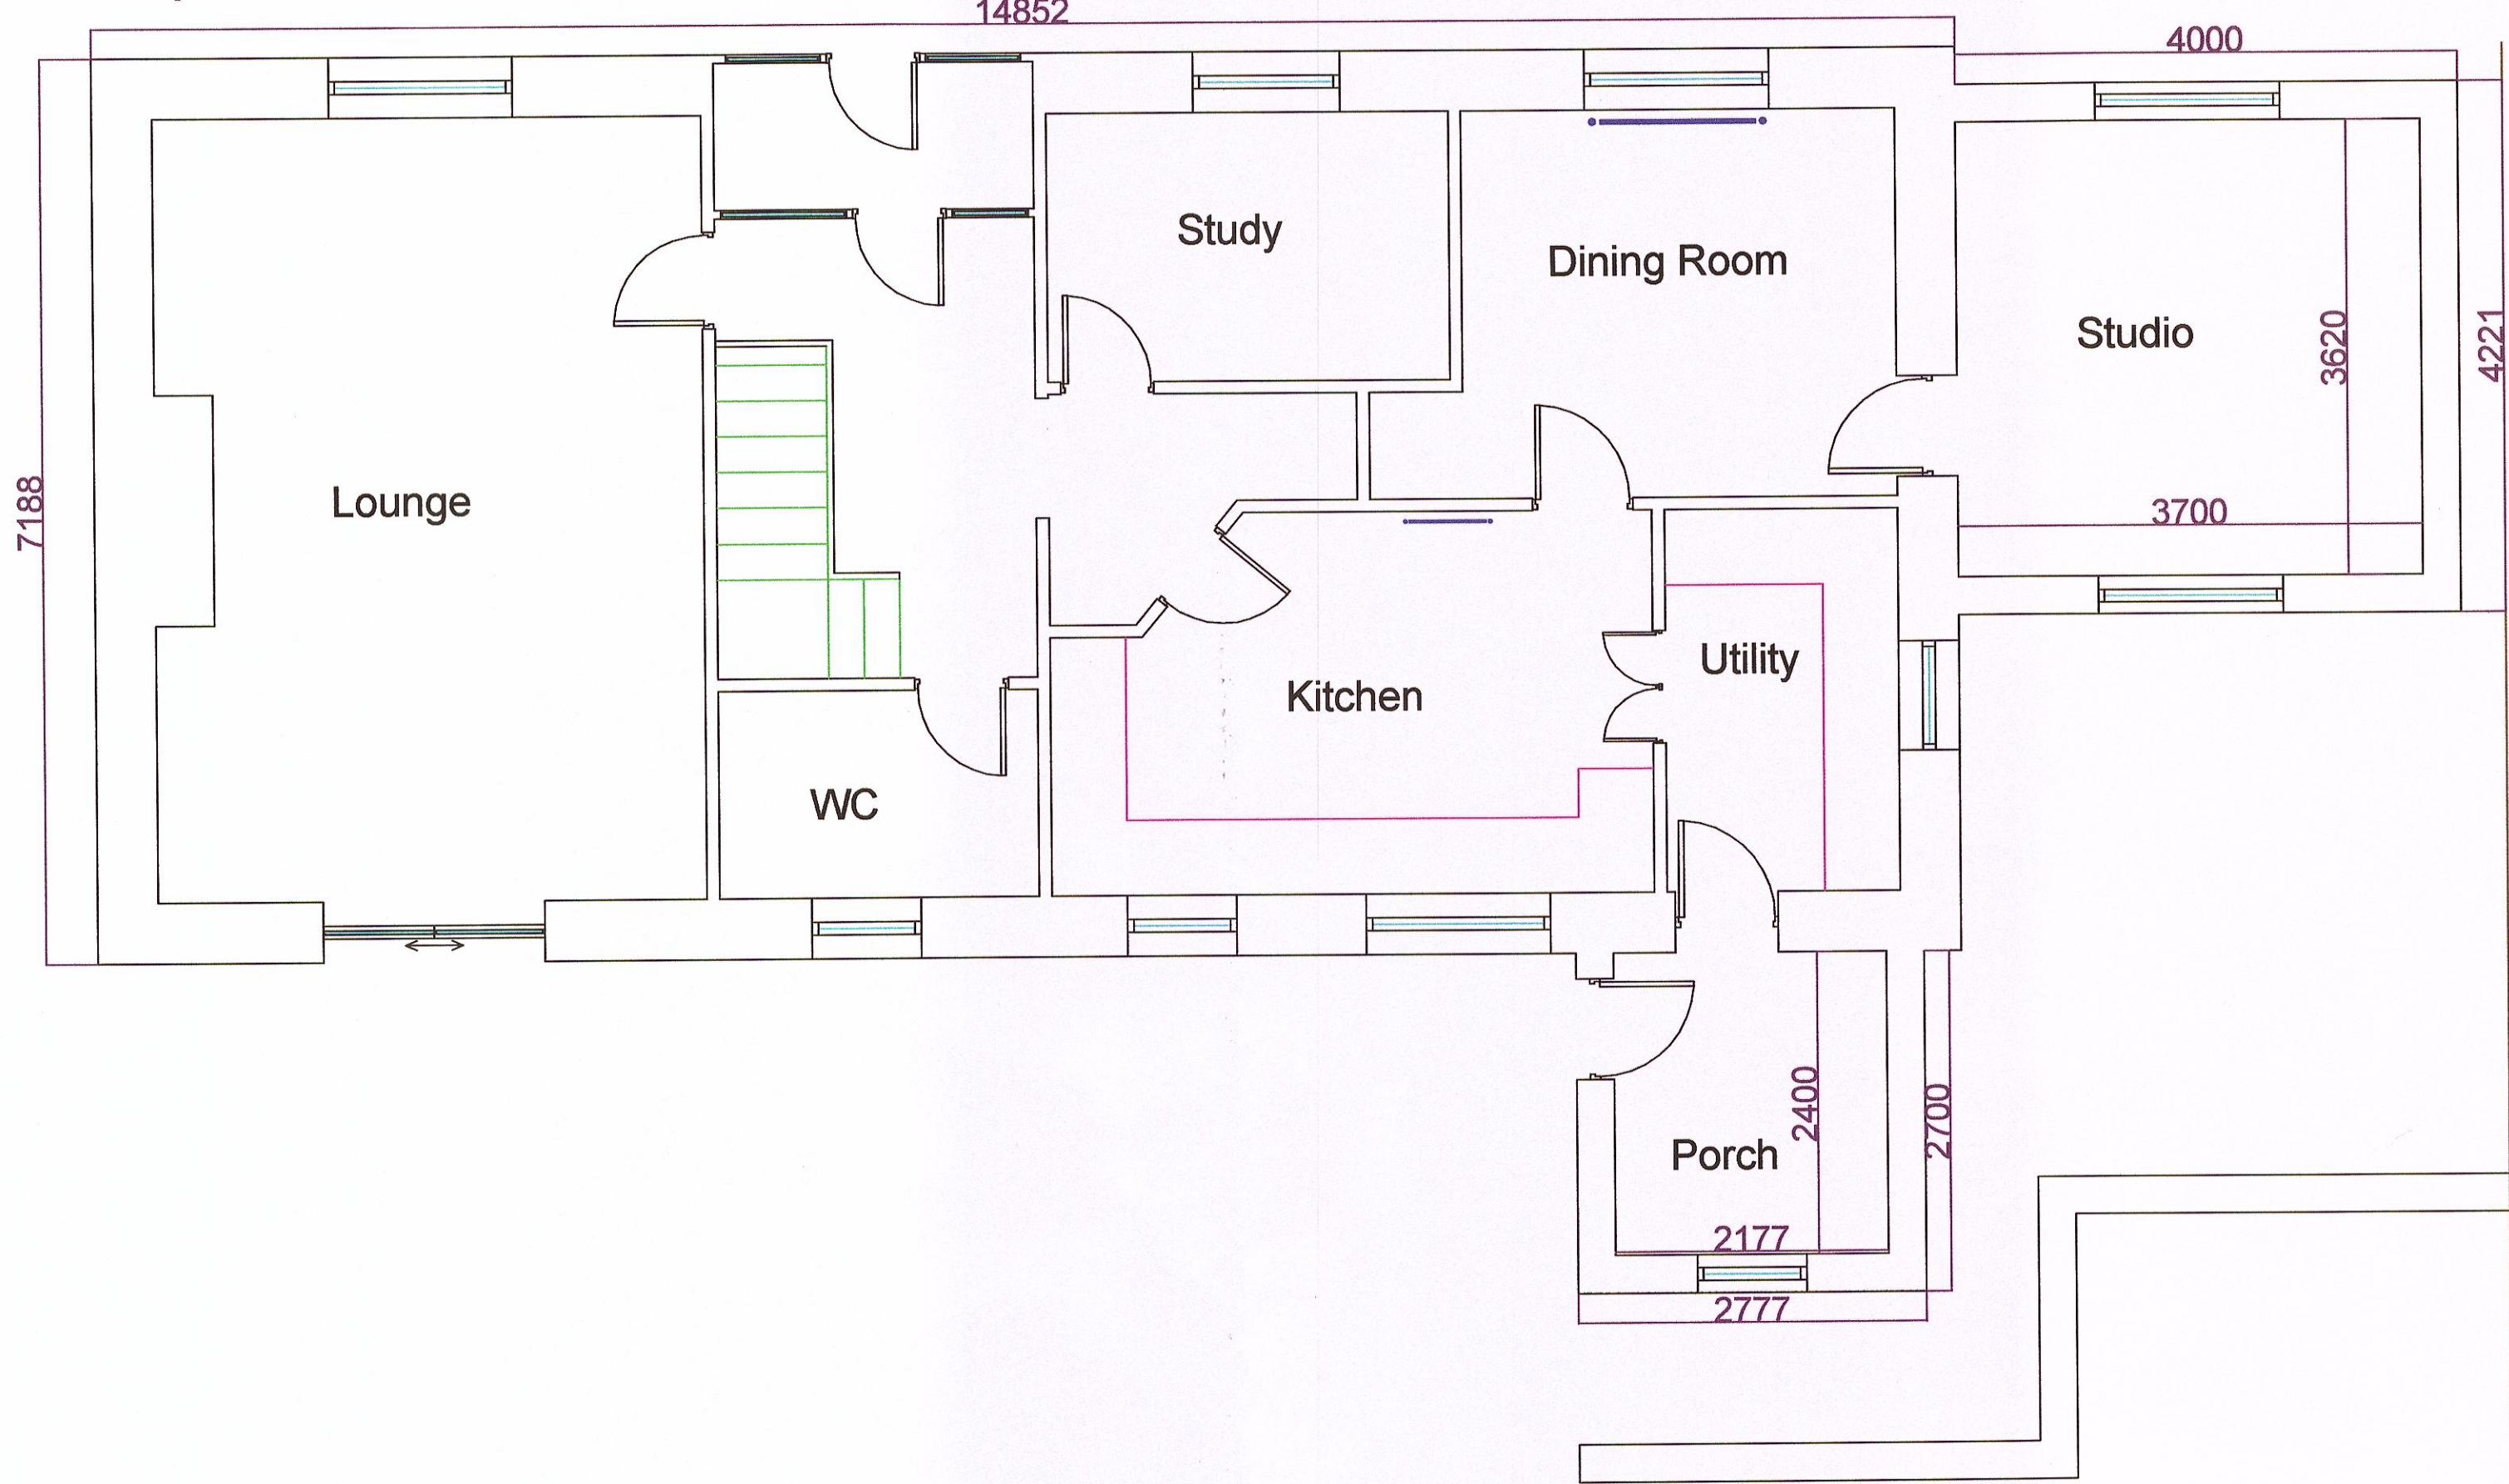


Existing First Floor

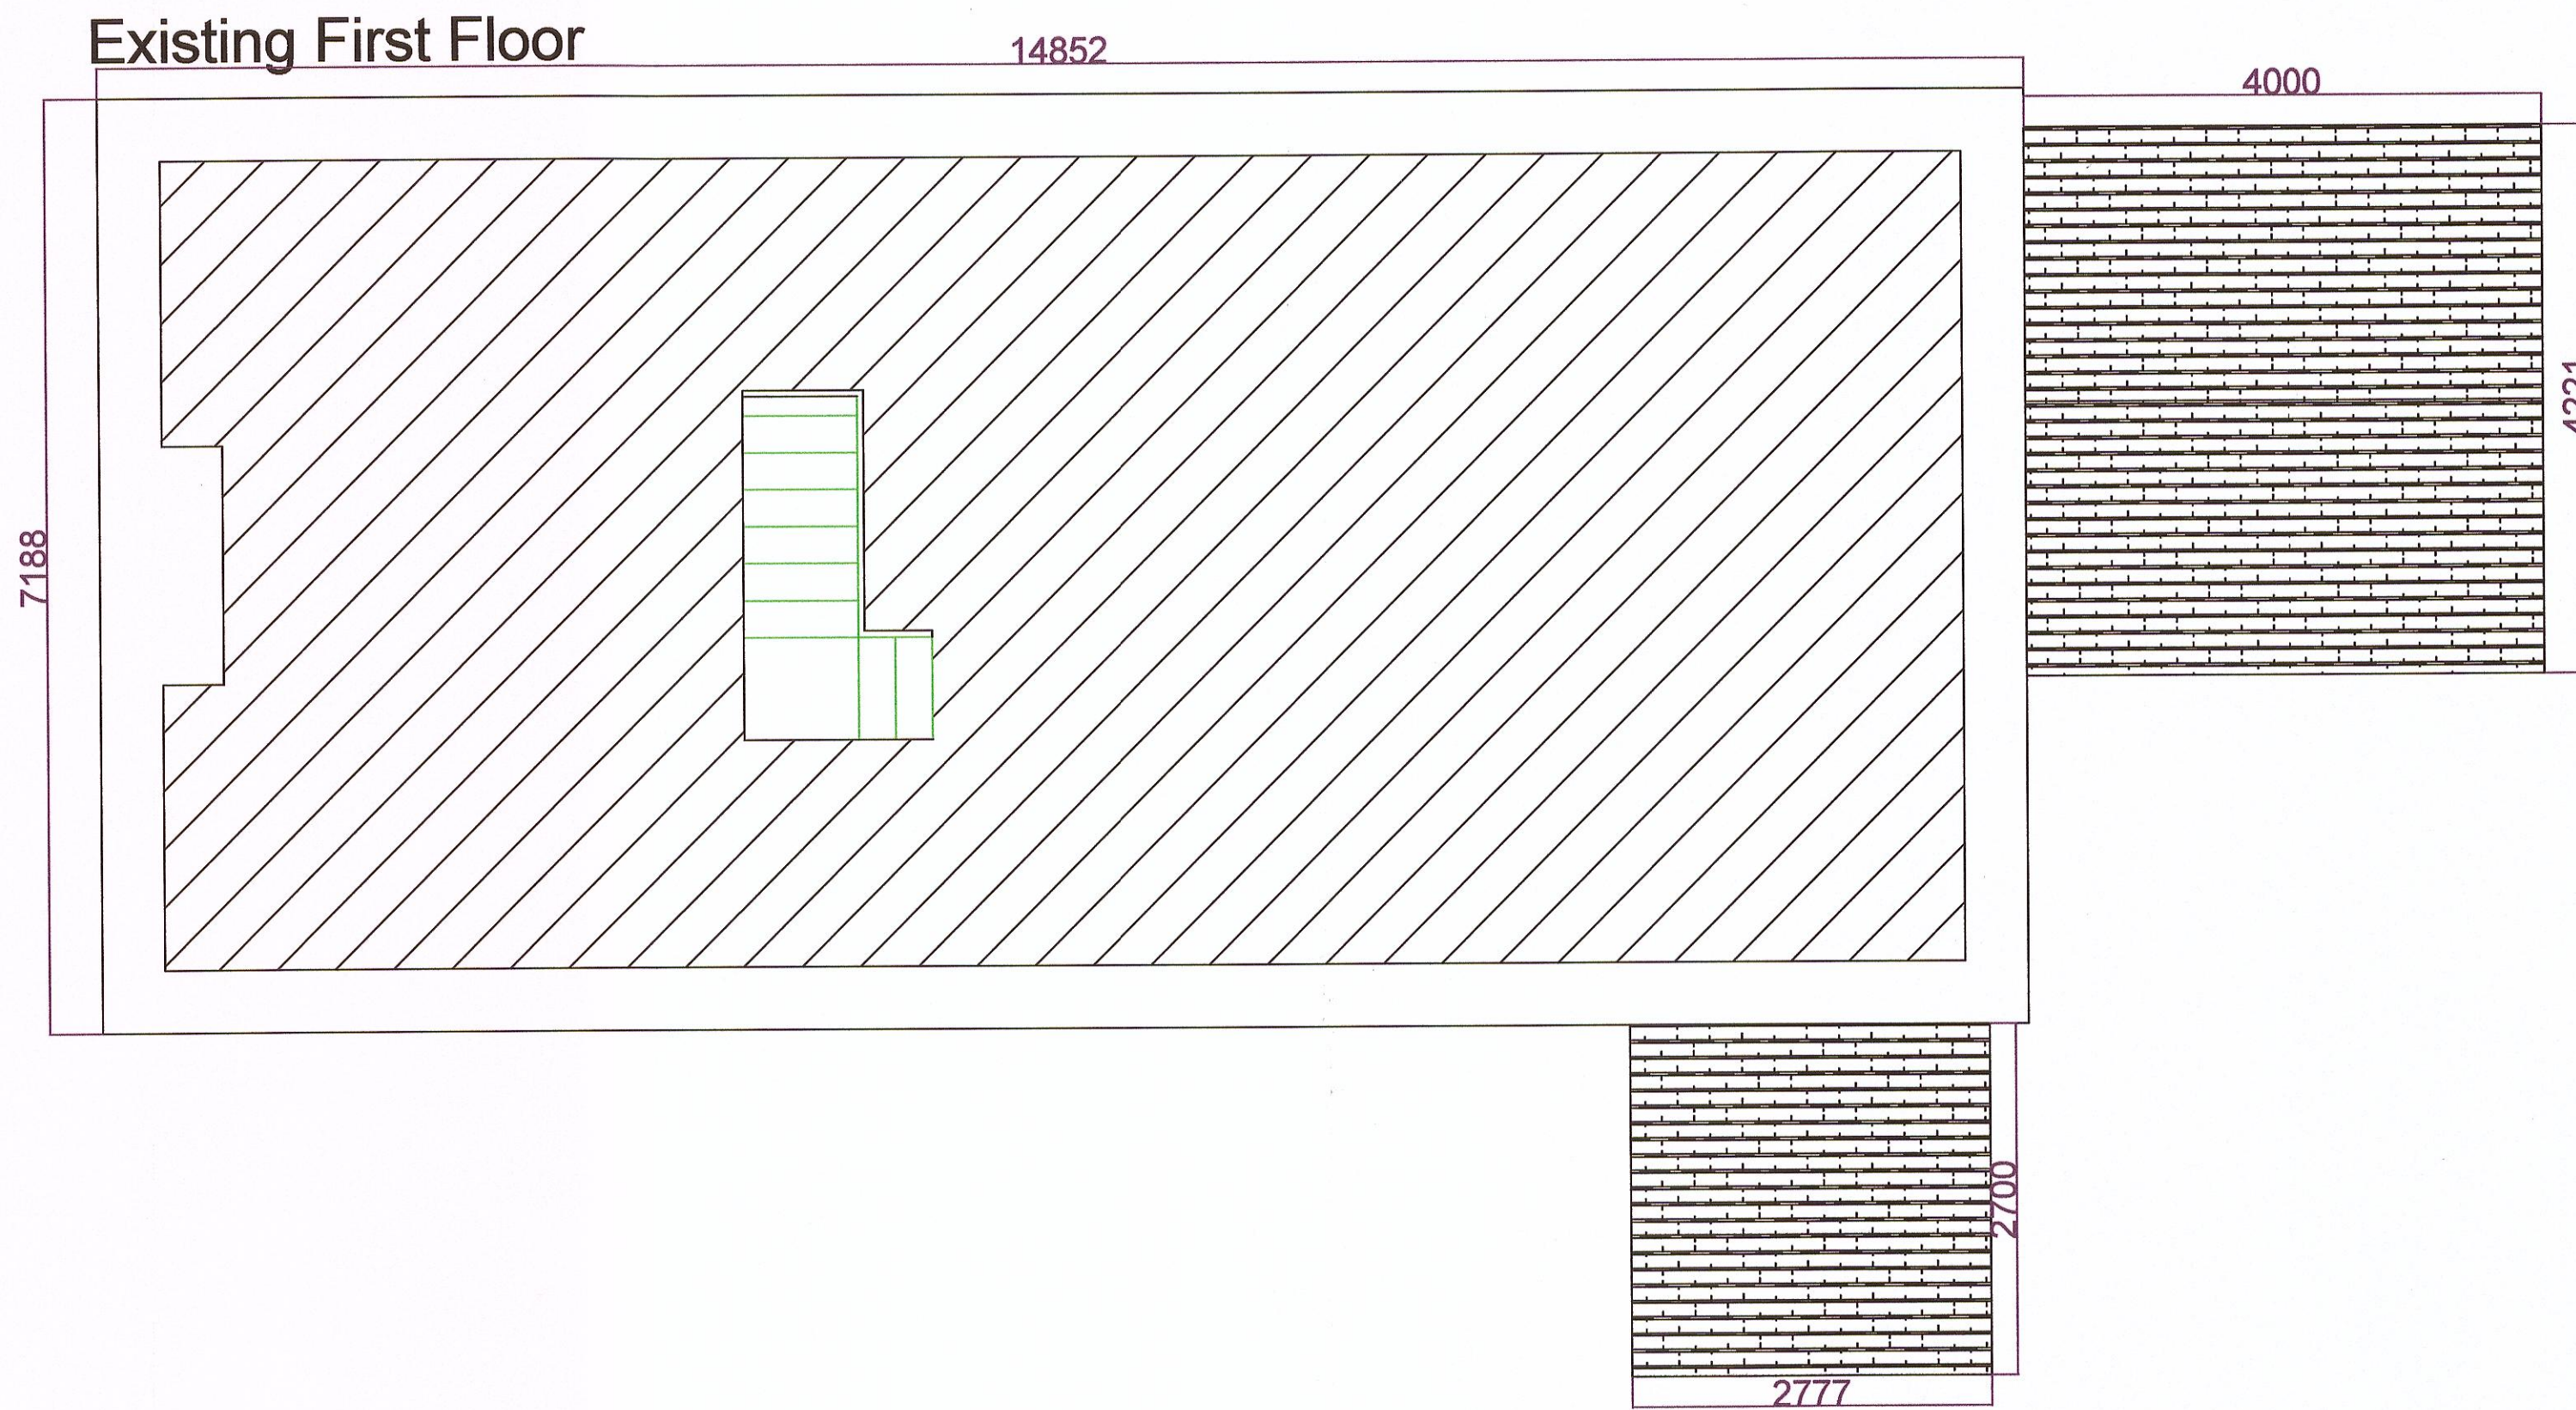

East Elevation

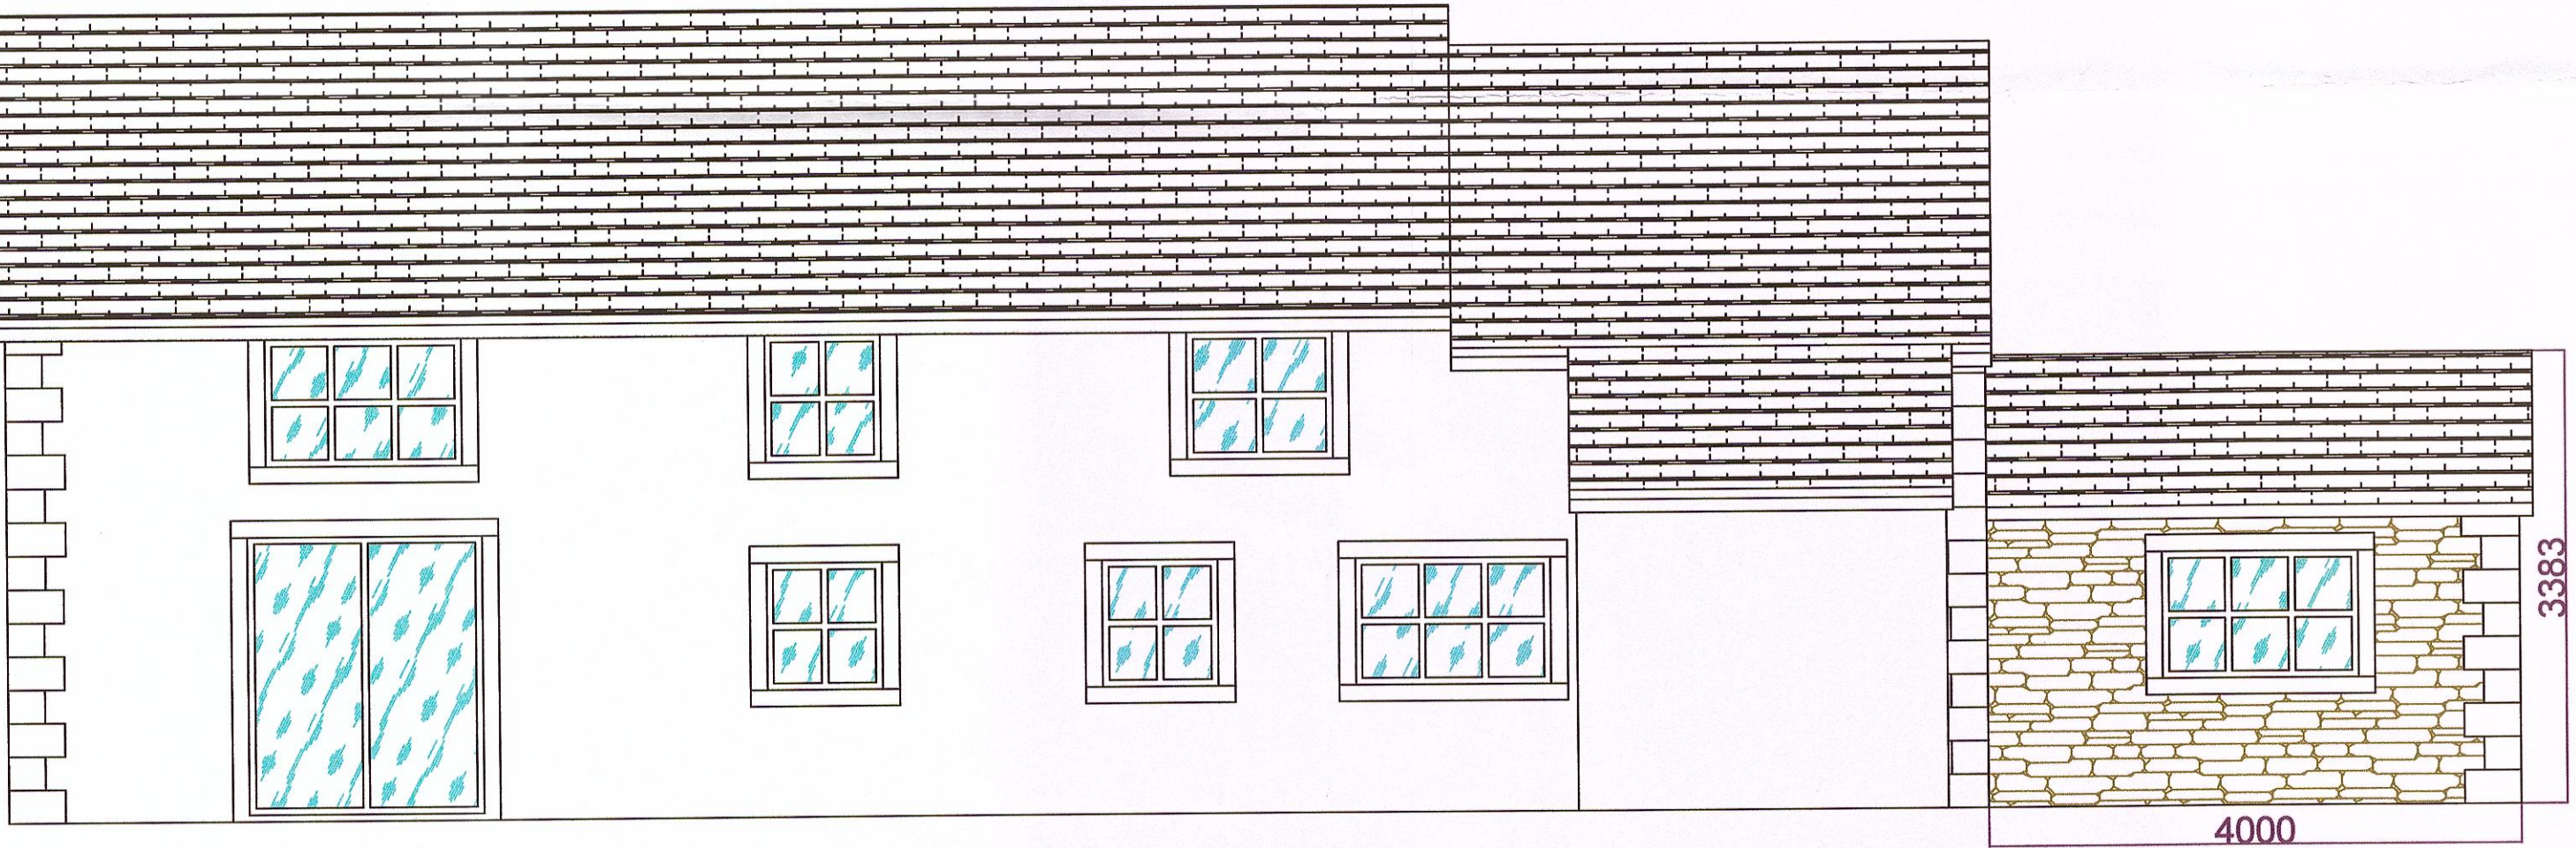


South Elevation

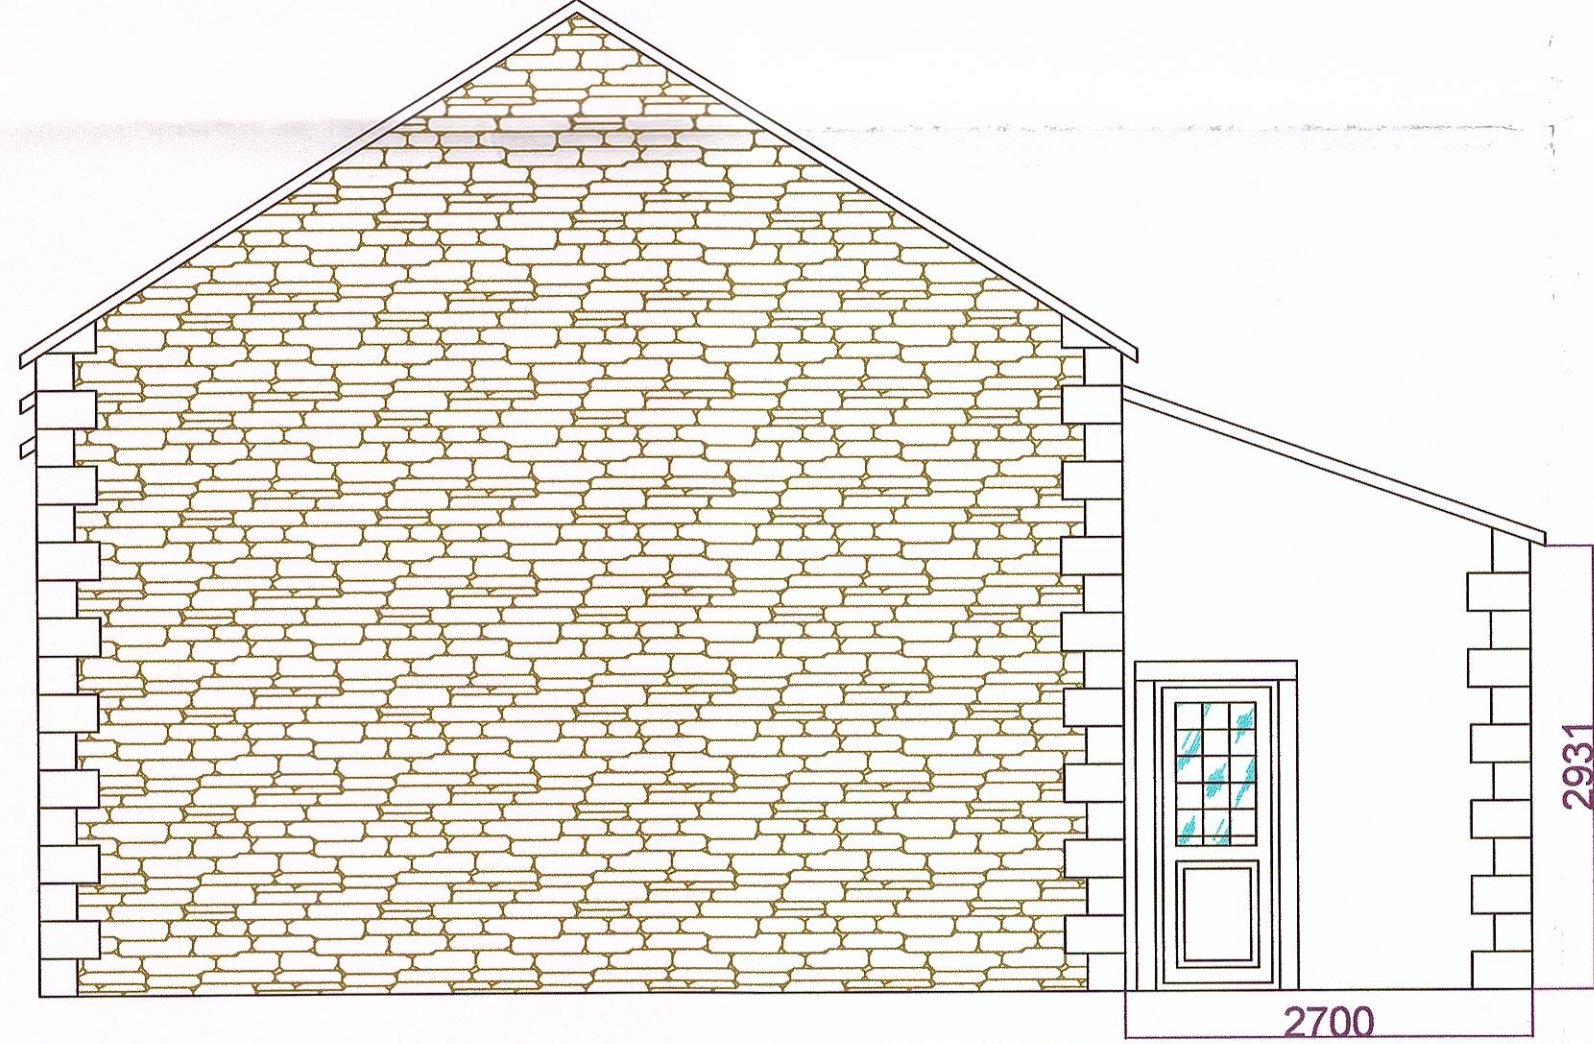

West Elevation



North Elevation

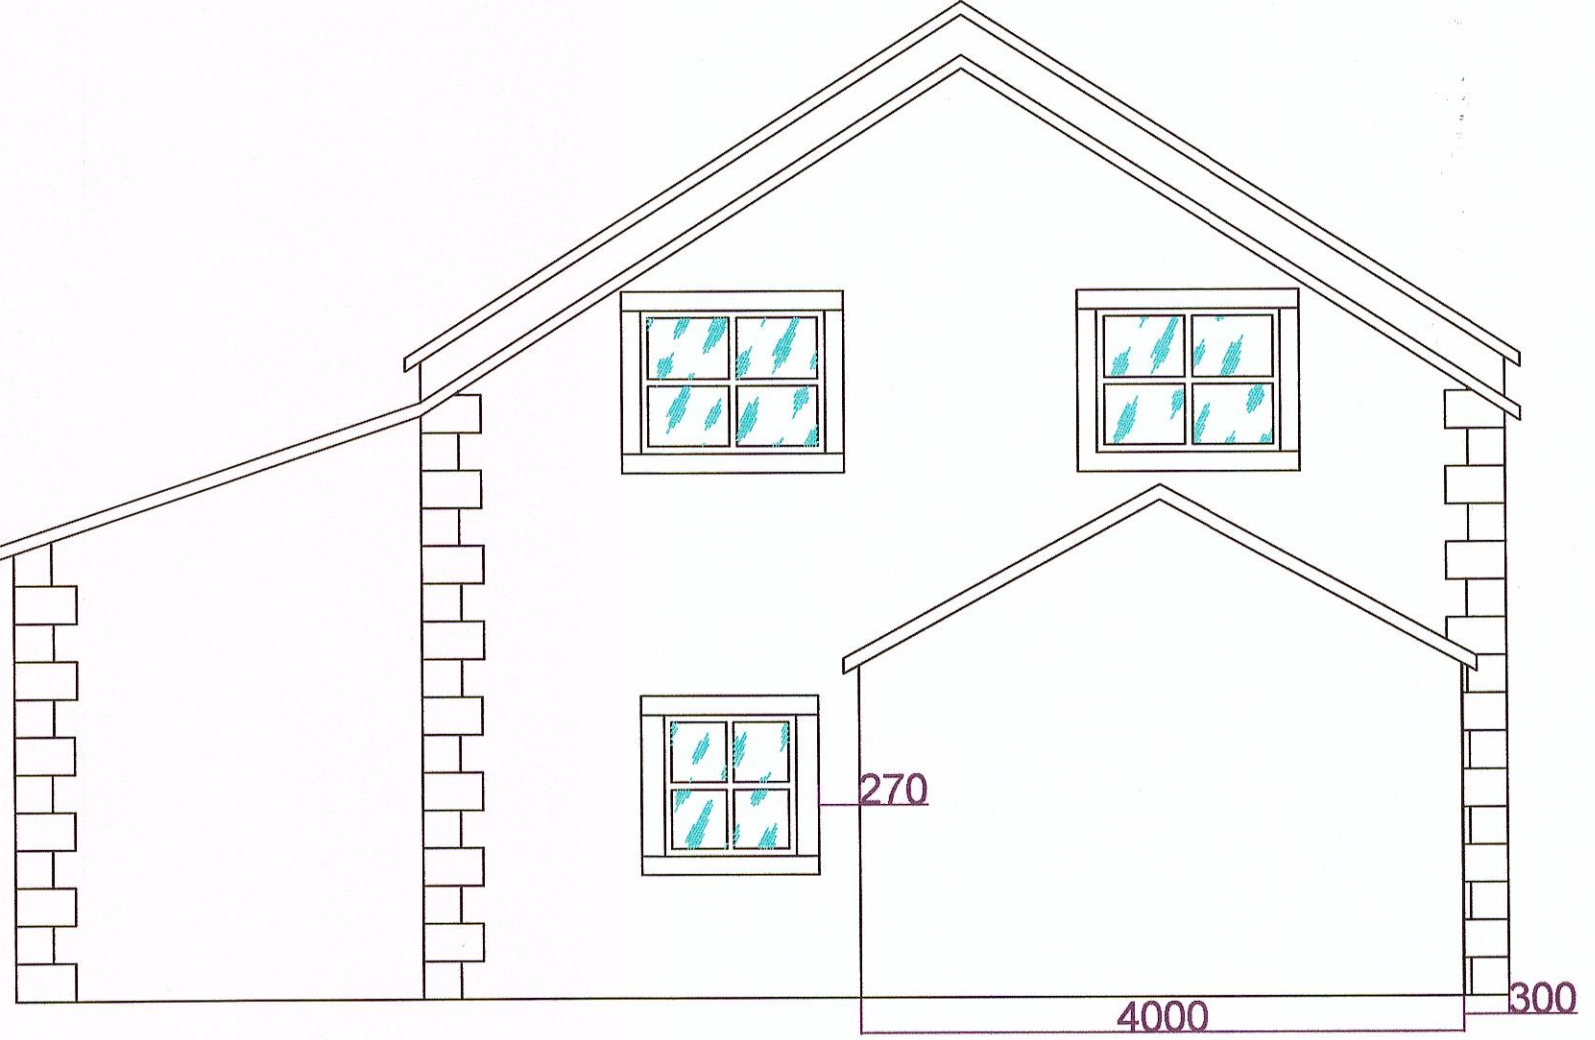

320130556P

AMENDED PLANS RECEIVED
DATE 4th July 2013

Description	Rev	Date	By
AJH ASSOCIATES Chartered Building Surveyors			
21 Deanfield Court Preston Park Road Clithorne Lancs BB7 1QS			
Tel: 01200 429067 Fax: 01200 429068 e-mail: info@ajh-associates.co.uk www.ajh-associates.co.uk			
Client MR & MRS T WILSON		Scale 1:50 @ A1	
Project ROWAN GARTH STONEGATE LANE RIBCHESTER		Date 11/06/2013	
Description PROPOSED DRAWINGS PLANS AND ELEVATIONS		By JT	
DO NOT SCALE THIS DRAWING. CHECK ALL DIMENSIONS ON SITE		Checked TH	
		No. 2954/200a	
THIS DRAWING IS PROTECTED BY COPYRIGHT. IT MAY NOT BE REPRODUCED IN ANY FORM OR BY ANY MEANS FOR ANY PURPOSE, WITHOUT GAINING PRIOR WRITTEN PERMISSION FROM AJH ASSOCIATES			