




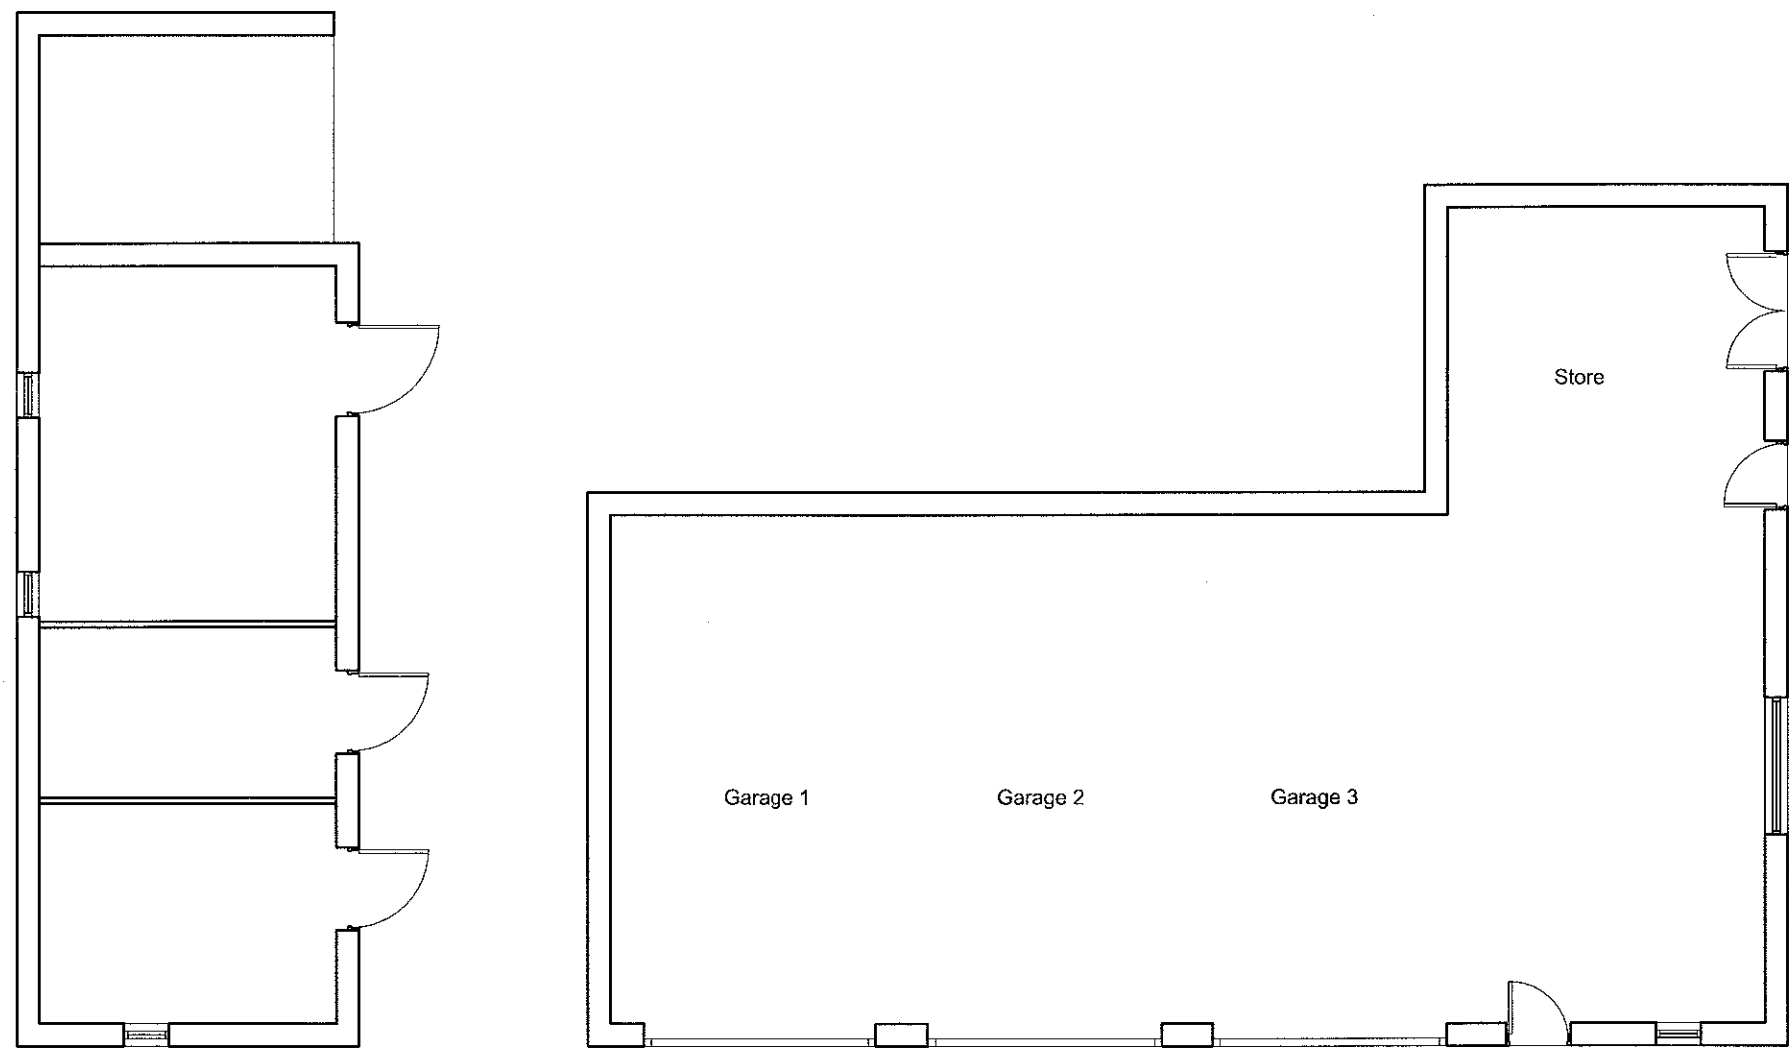


Garage and Stables Plan

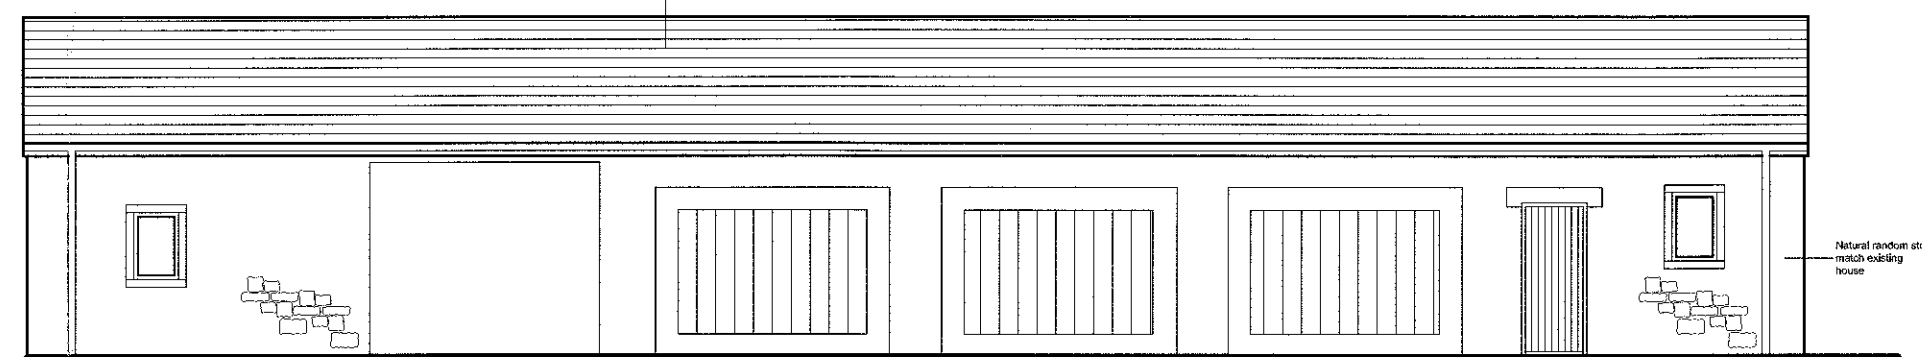

South West Elevation

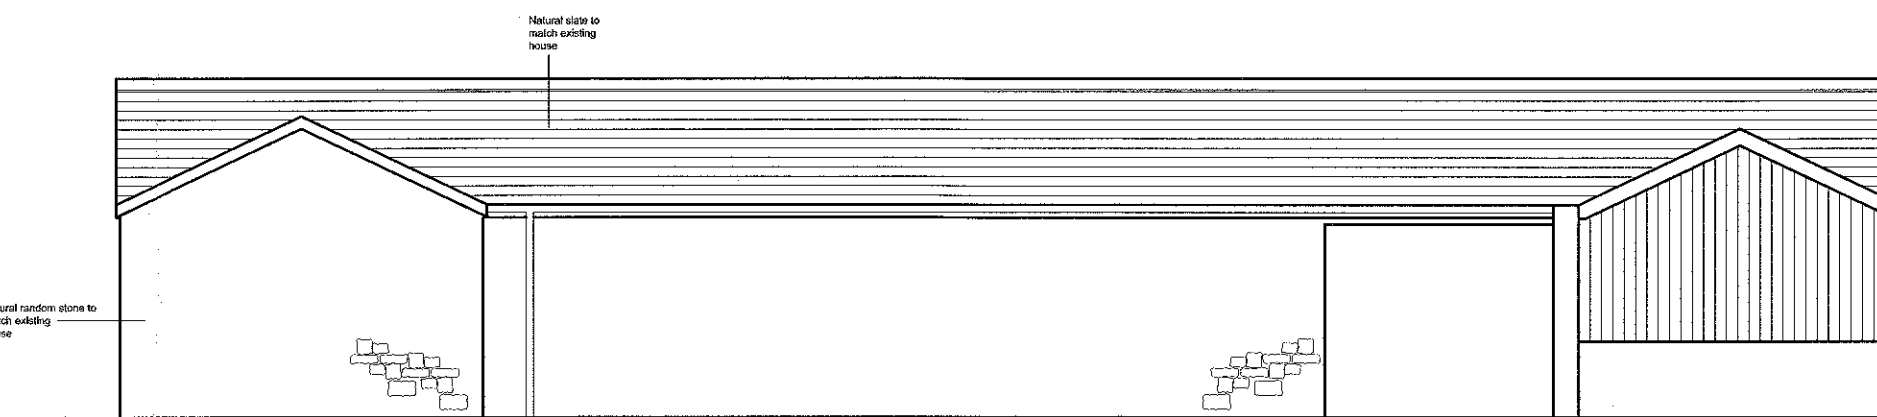


North East Elevation

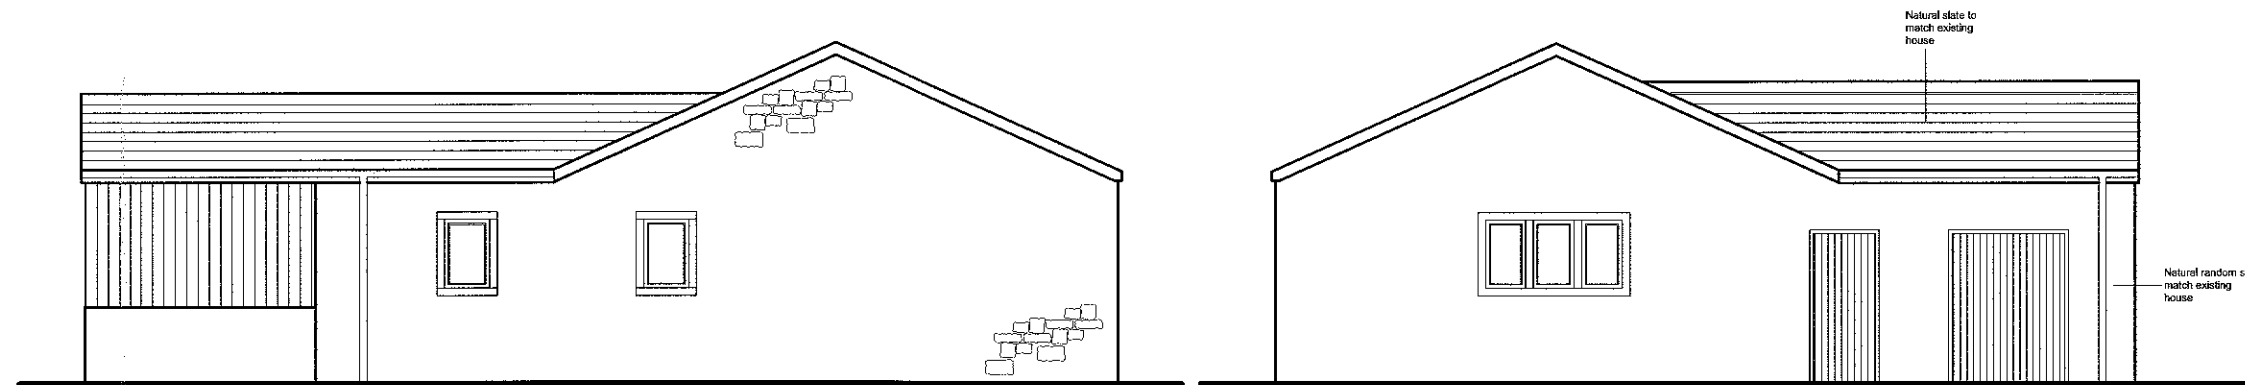


North West Elevation


South East Elevation

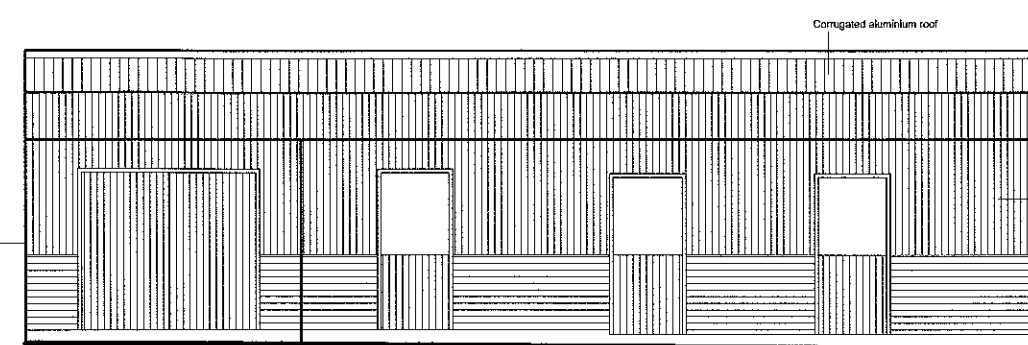


North West Elevation

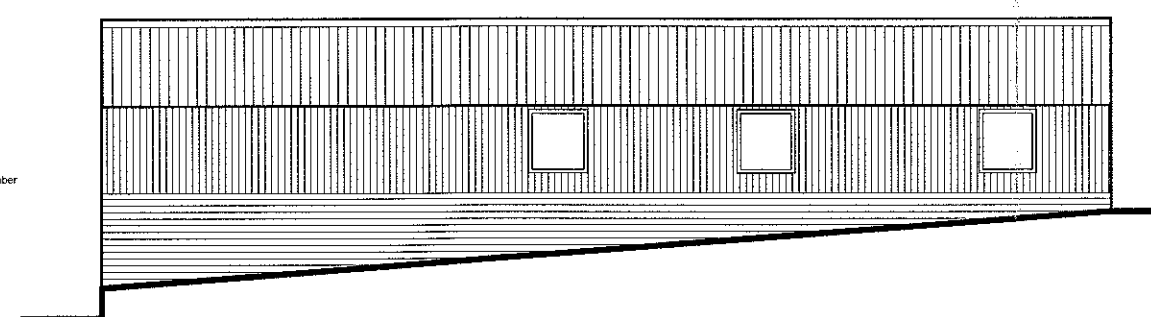


South East Elevation

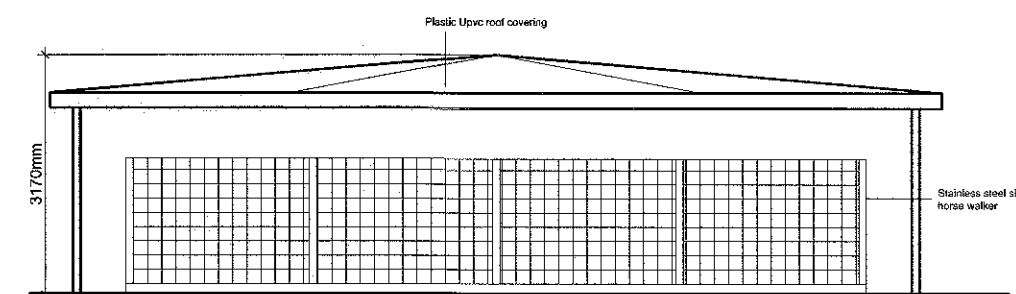


Horse Walker Elevation

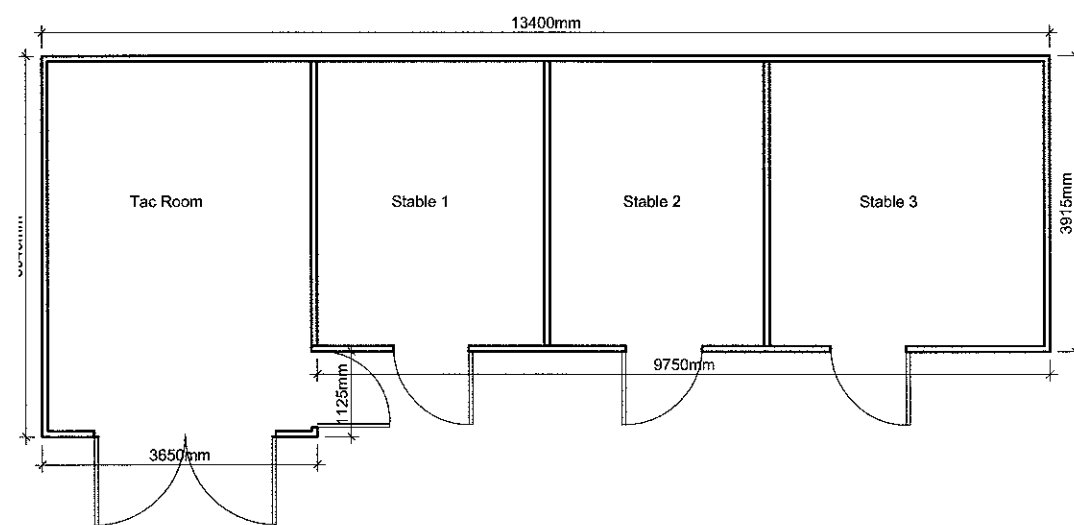


Stables Plan

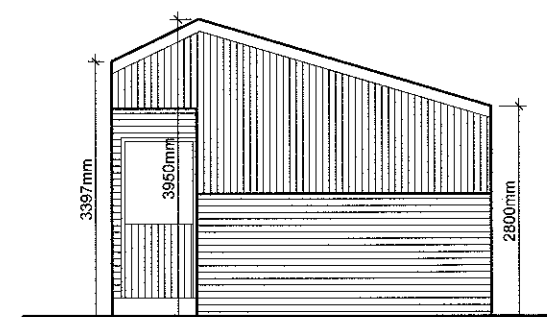

South West Elevation

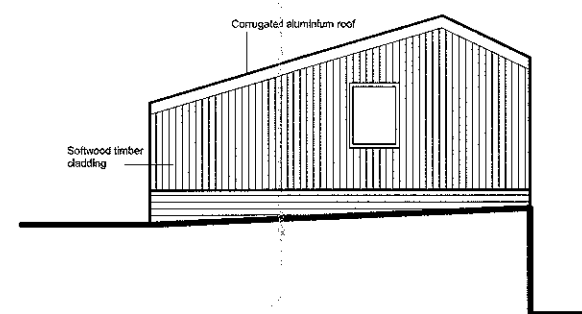

North East Elevation

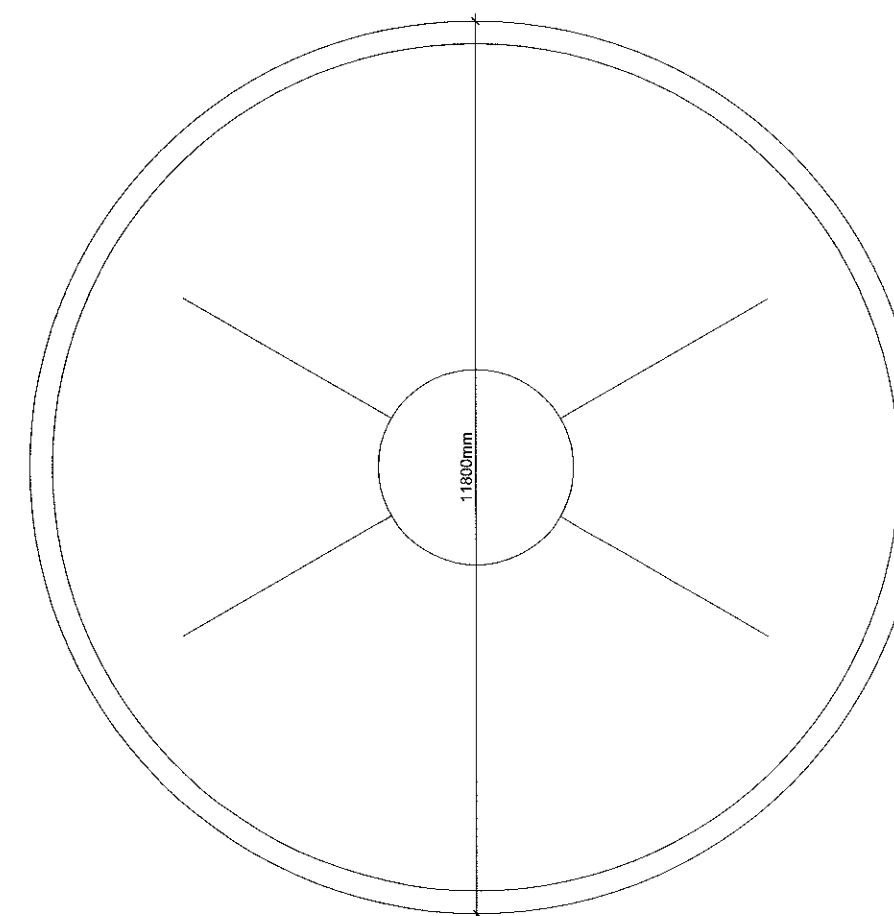

Horse Walker

Client
Mr and Mrs Booth

Job Title
Proposed Alterations to
Manor House
Dutton
Longridge

320130558P

Drawing Title
Existing Garage and Stables Plans and
Elevations

Scale 1:100 @A2	Date March 2013	Drawn J Bowden
--------------------	--------------------	-------------------

spa
ARCHITECTS
SUNDERLAND PEACOCK & ASSOCIATES LTD.
HAZELMERE, PIMLICO ROAD, CLITHEROE
LANCASHIRE, BB7 2AG
T 01200 423178 F 01200 427328
E info@sunderlandpeacock.com
www.sunderlandpeacock.com

4351 -03