




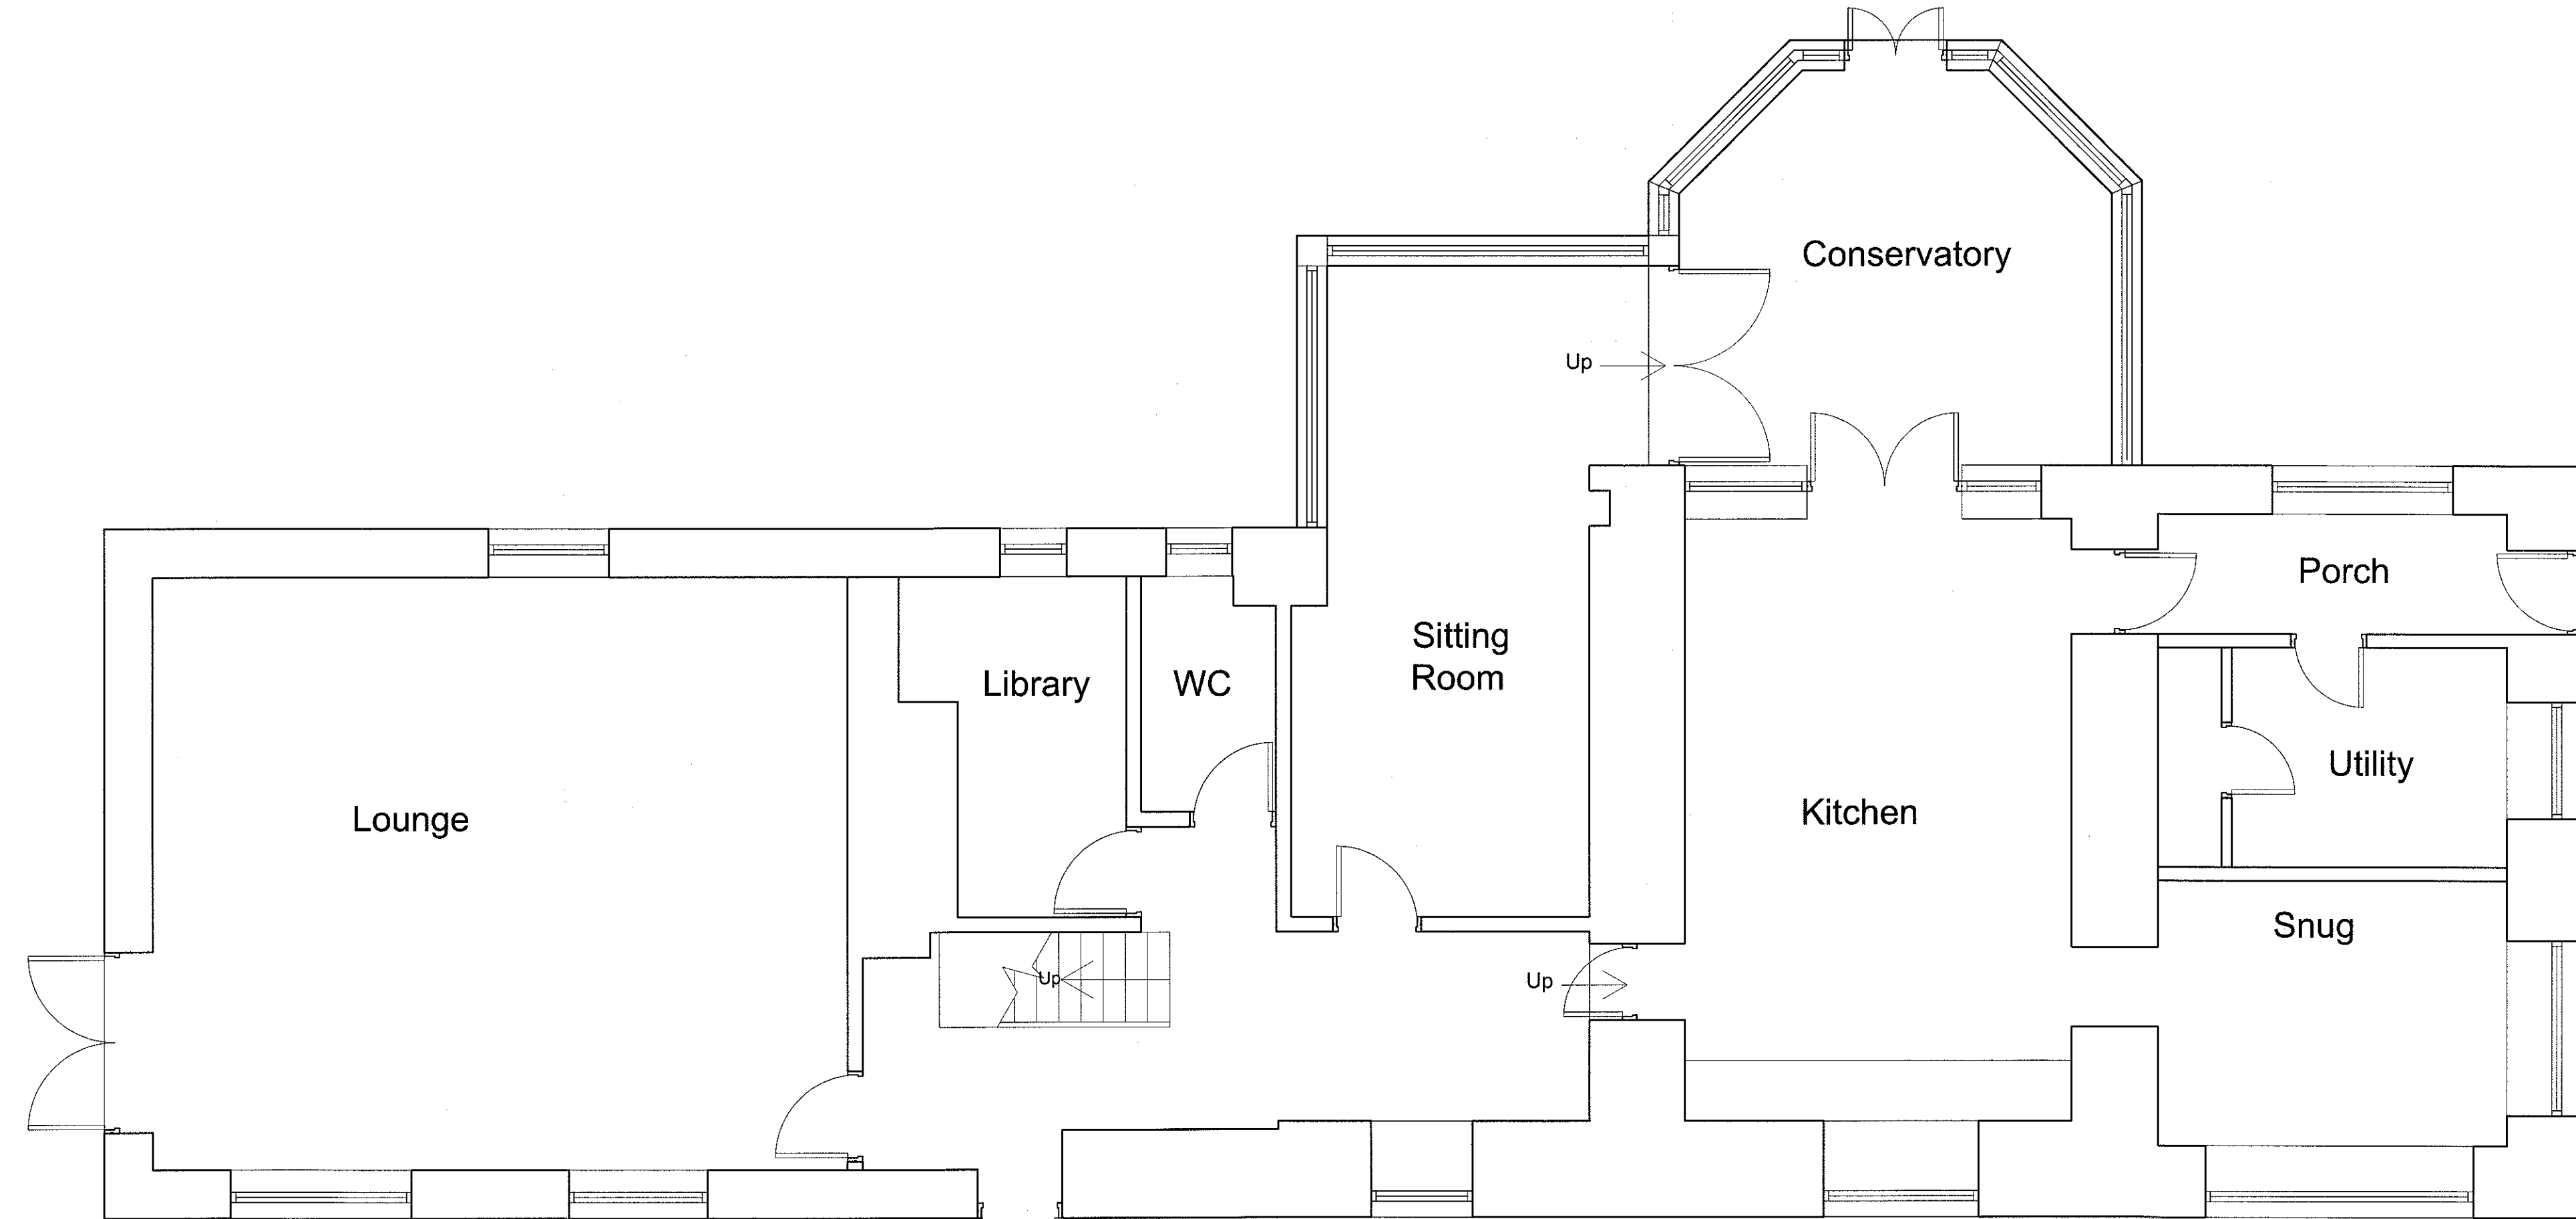

Ground Floor Plan

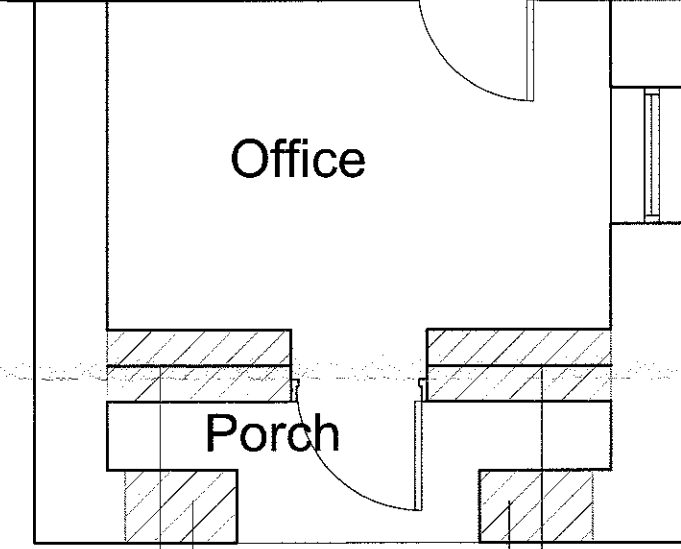

Hatched areas indicate walls to be removed

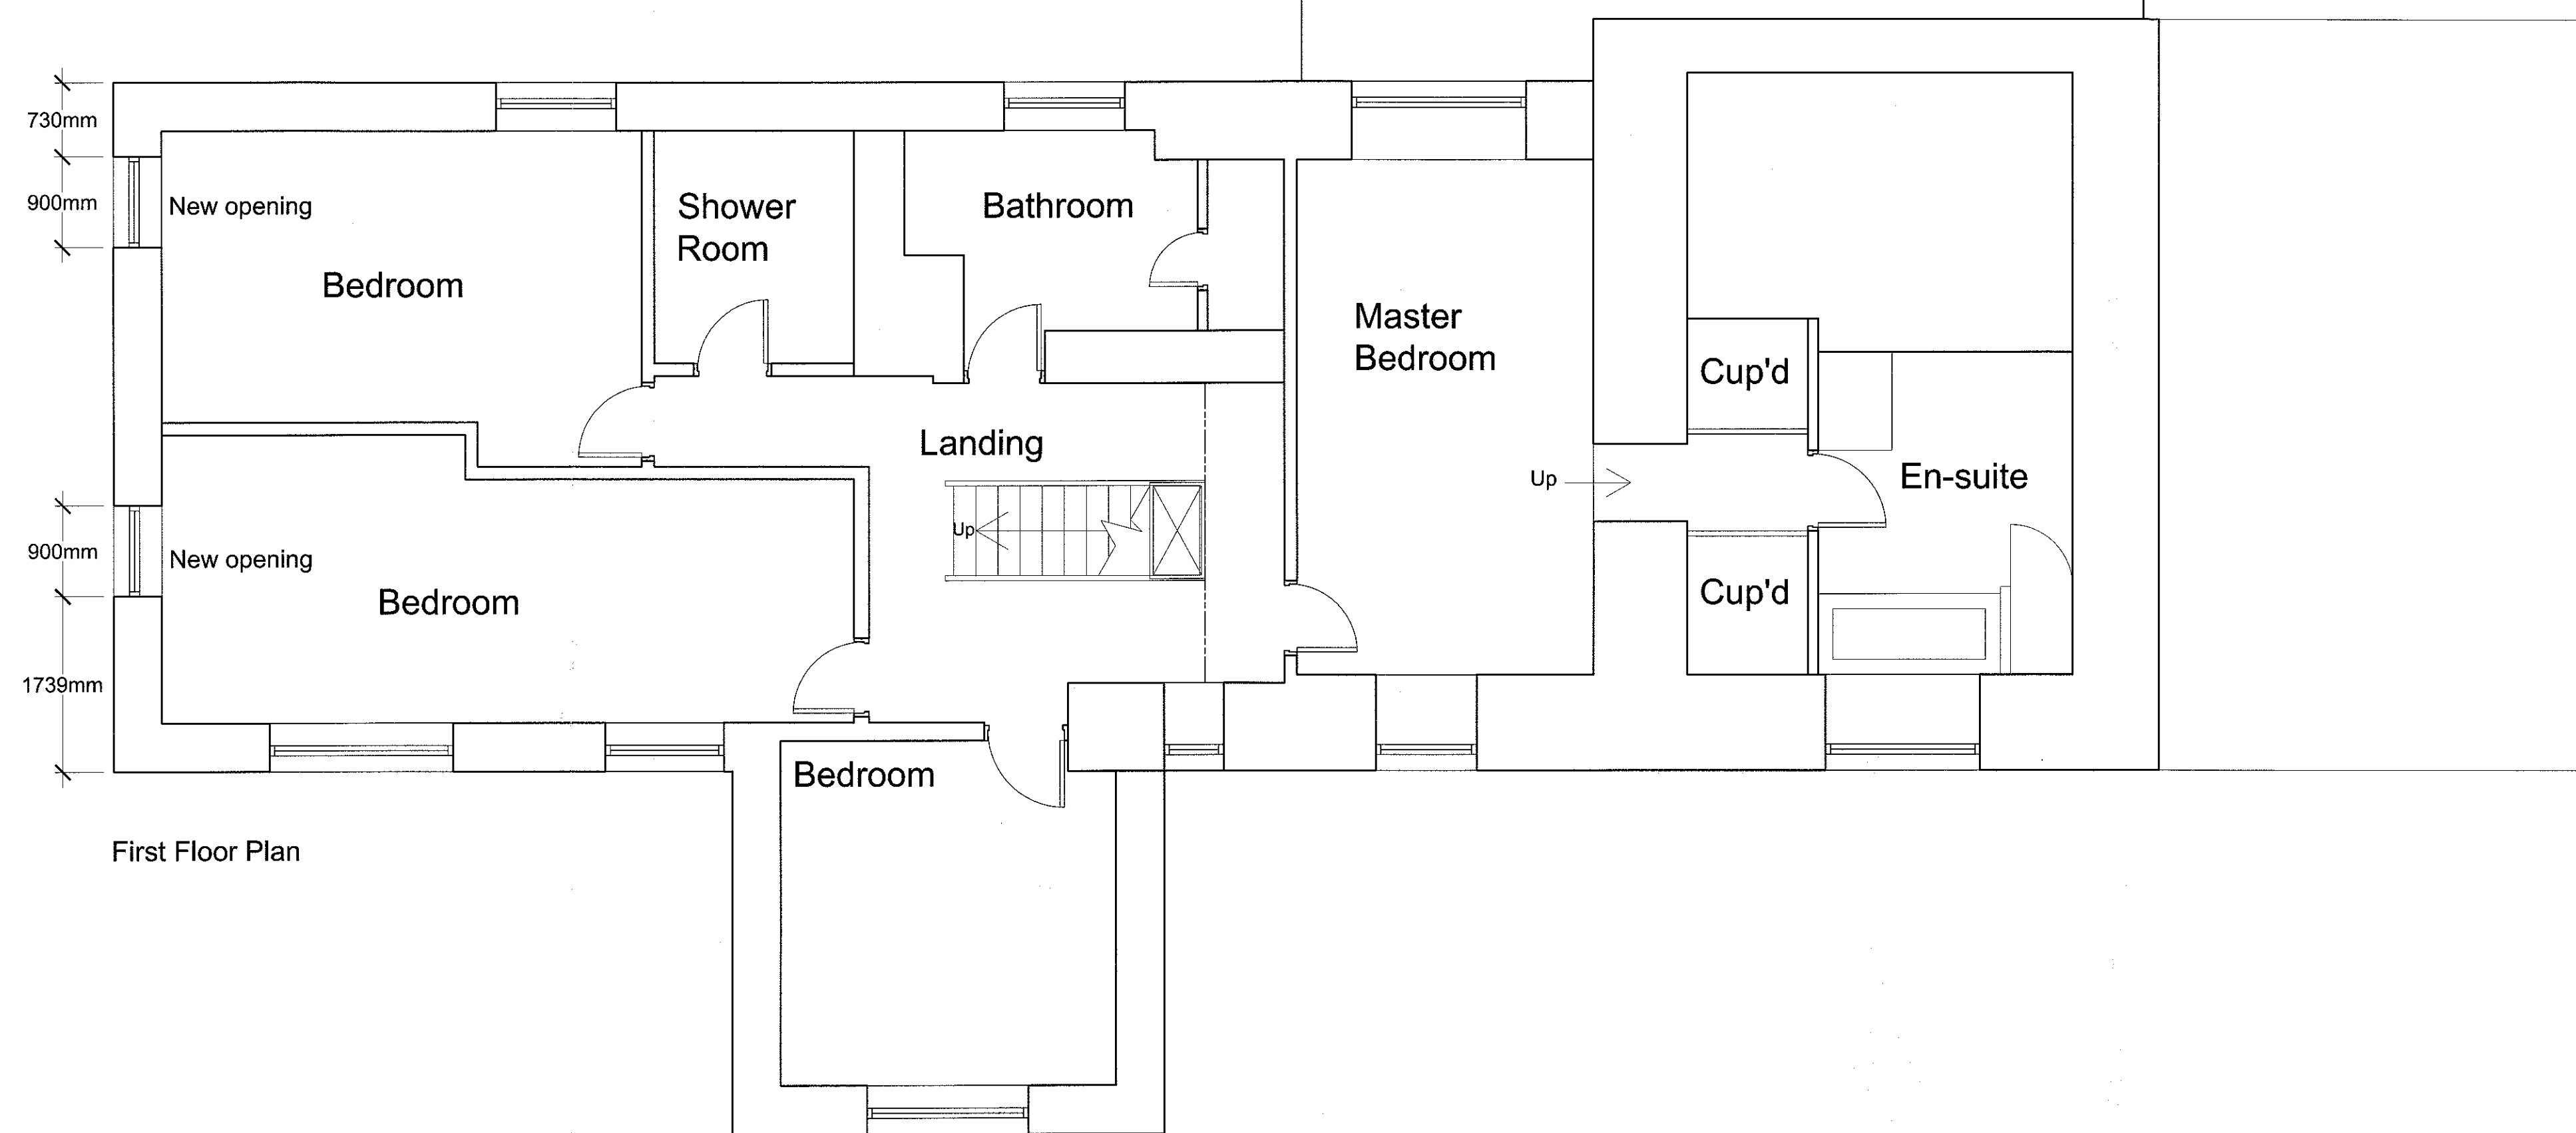

First Floor Plan

Rev. A. Drawing amended for planning 21.05.2013

Client
Mr and Mrs Booth

Job Title
Proposed Alterations to
Manor House
Dutton
Longridge

320130558P

Drawing Title
Existing House Ground and First Floor Plan

Scale
1:50 @ A1

Date
March 2013

Drawn
J Bowden

spa
SUNDERLAND PEACOCK & ASSOCIATES LTD.
HAZELIERNE, PIMLICO ROAD, CLITHEROE
LANCASHIRE, BS7 2AG
T 01200 423178 F 01200 427326
E info@sunderlandpeacock.com
www.sunderlandpeacock.com



4351 -01A