


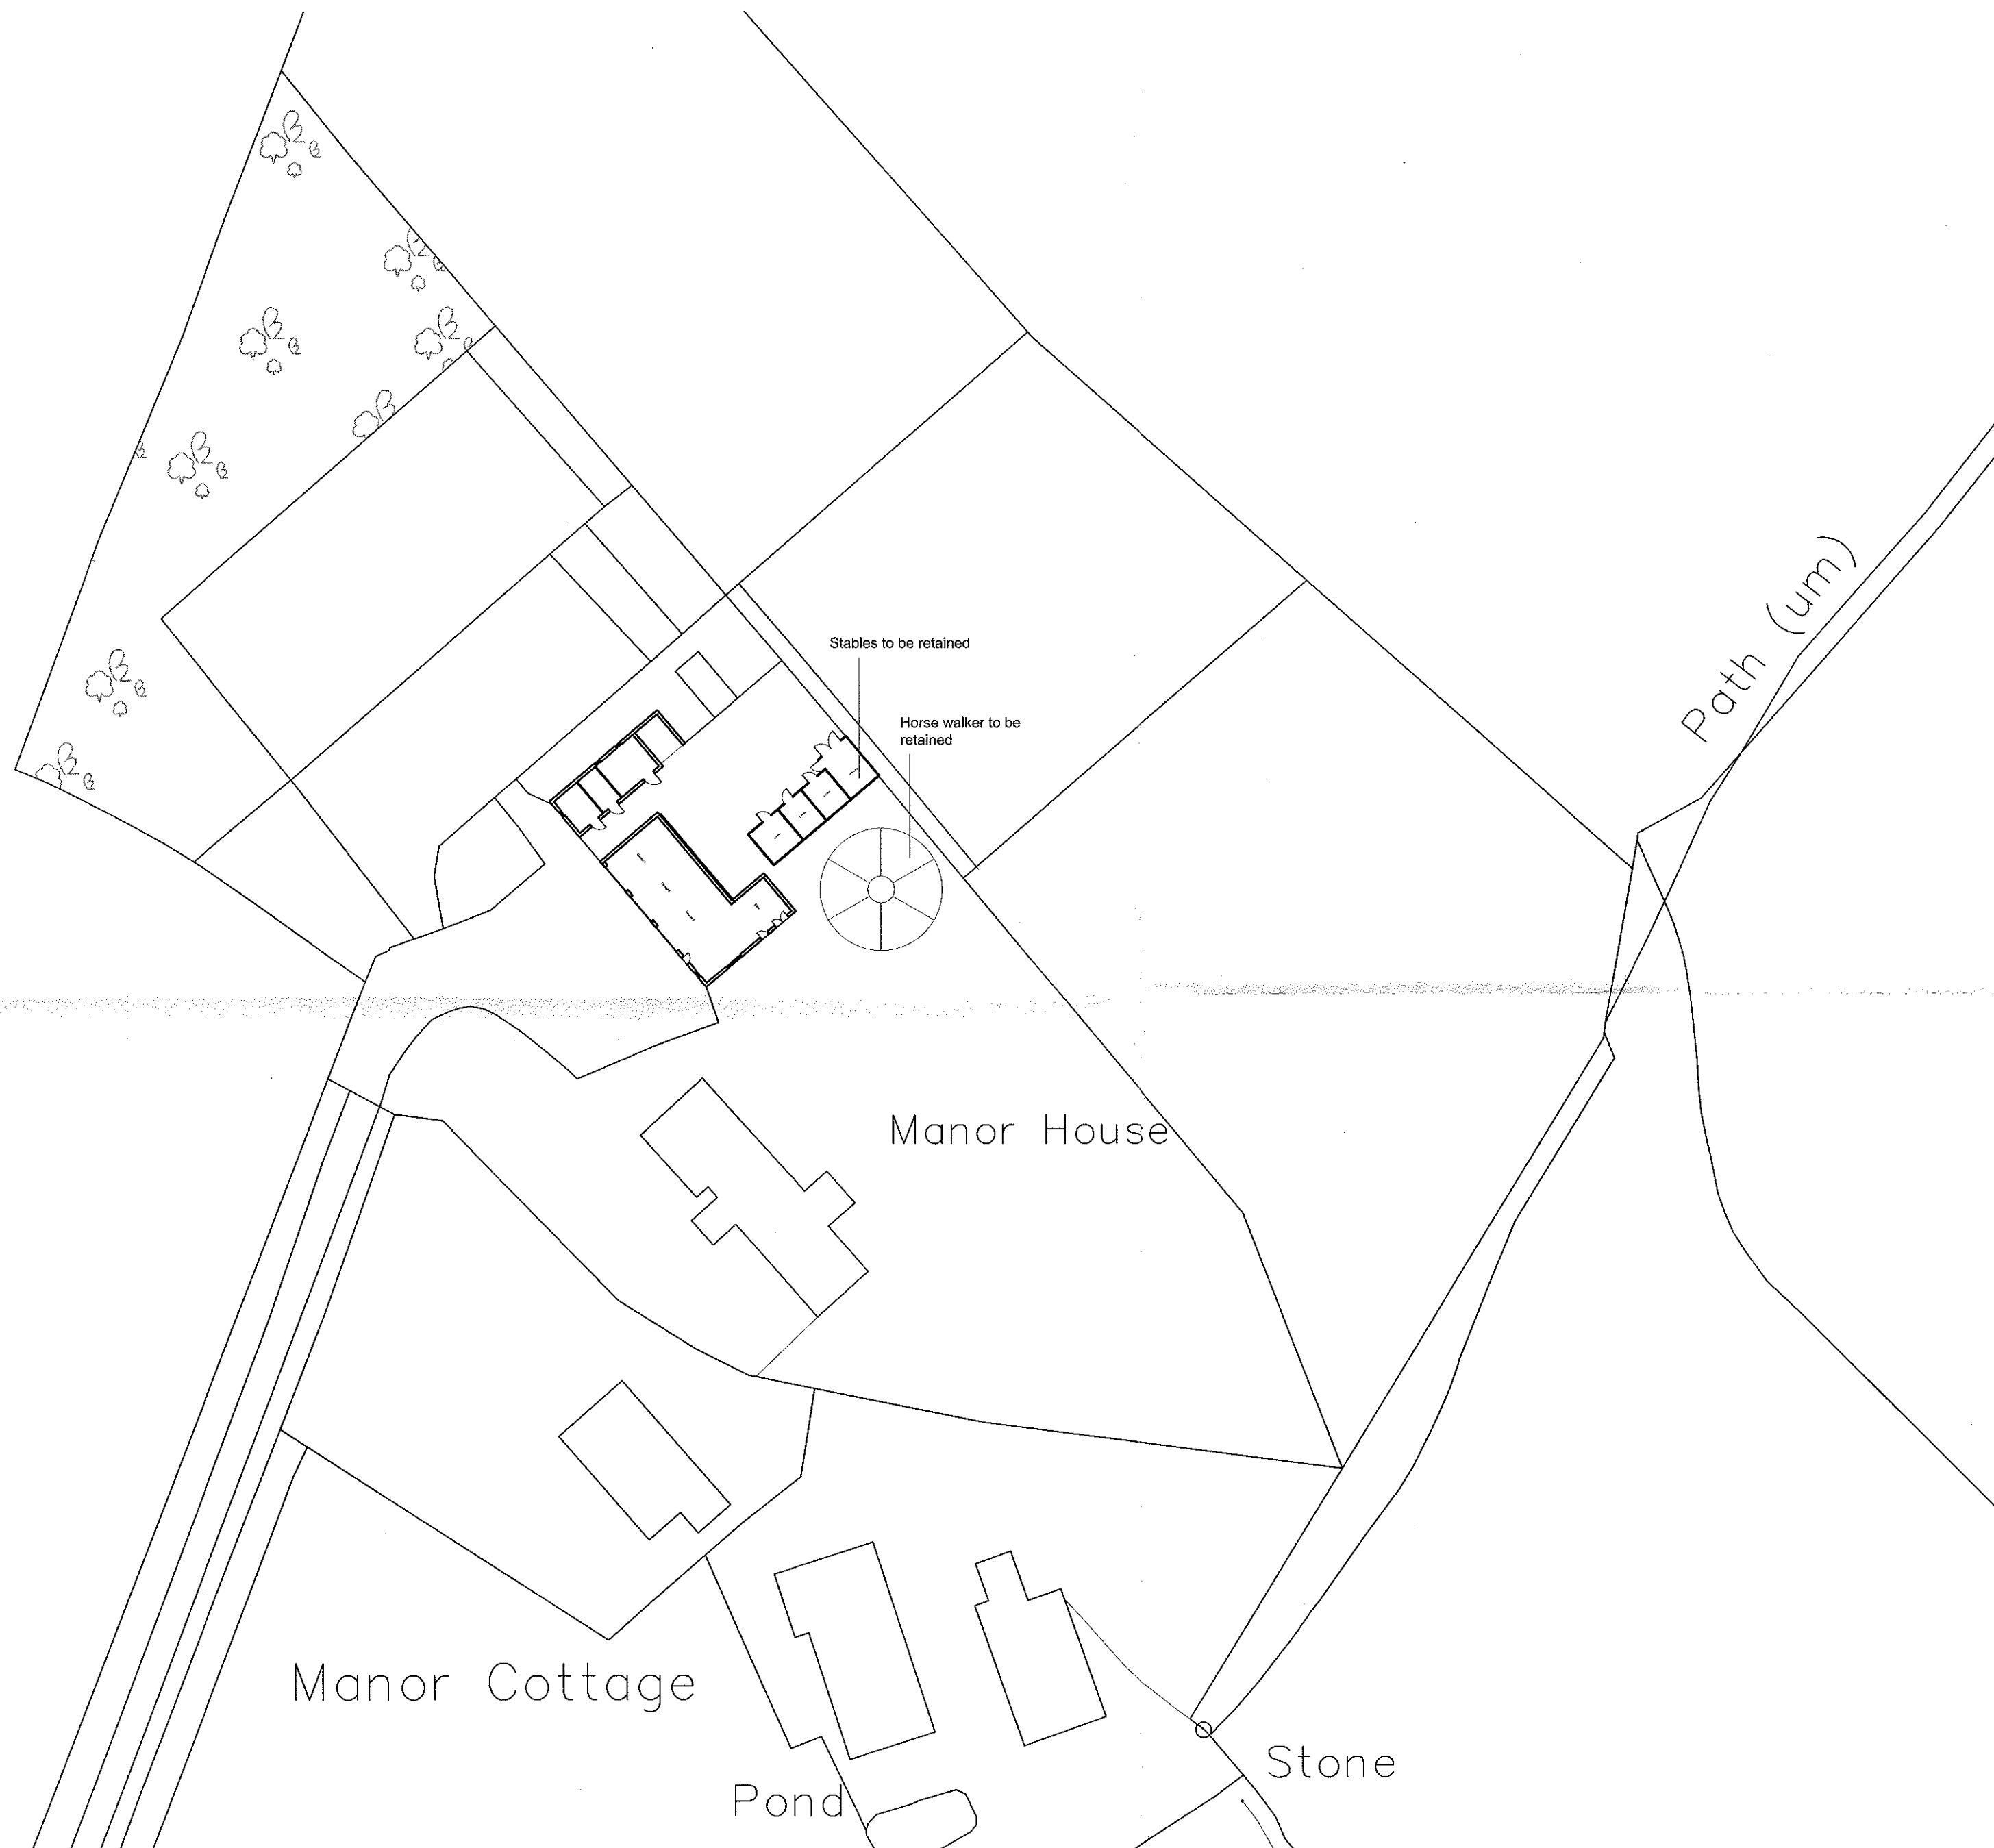

Existing Site Plan

Client		
Mr and Mrs Booth		
Job Title		
Proposed Alterations to Manor House Dutton Longridge		
3 2 0 1 3 0 5 5 8 P		
Drawing Title		
Existing Site Plan		
Scale	Date	Drawn
1:500@A2	March 2013	J Bowden
spa SUNDERLAND PEACOCK ARCHITECTS SUNDERLAND PEACOCK & ASSOCIATES LTD. HAZELMERE, PIMLICO ROAD, CLITHEROE LANCASHIRE, BB7 2AG T 01200 423178 F 01200 427328 E info@sunderlandpeacock.com www.sunderlandpeacock.com		