



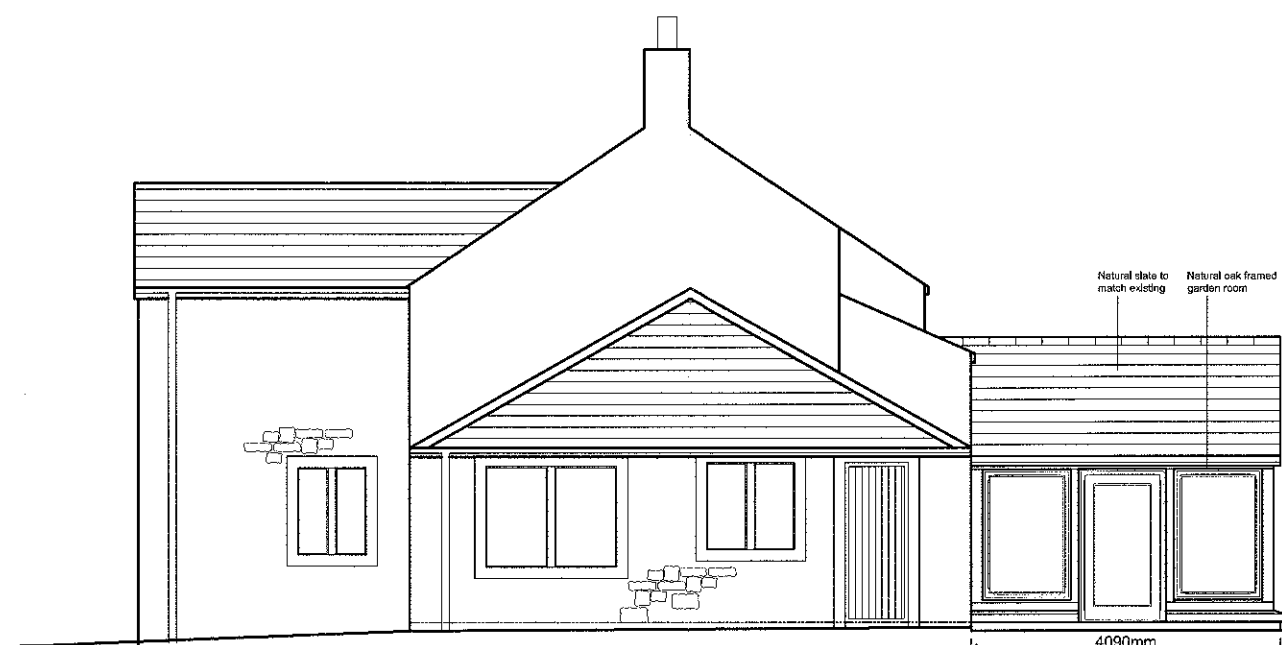

North East Elevation




North West Elevation

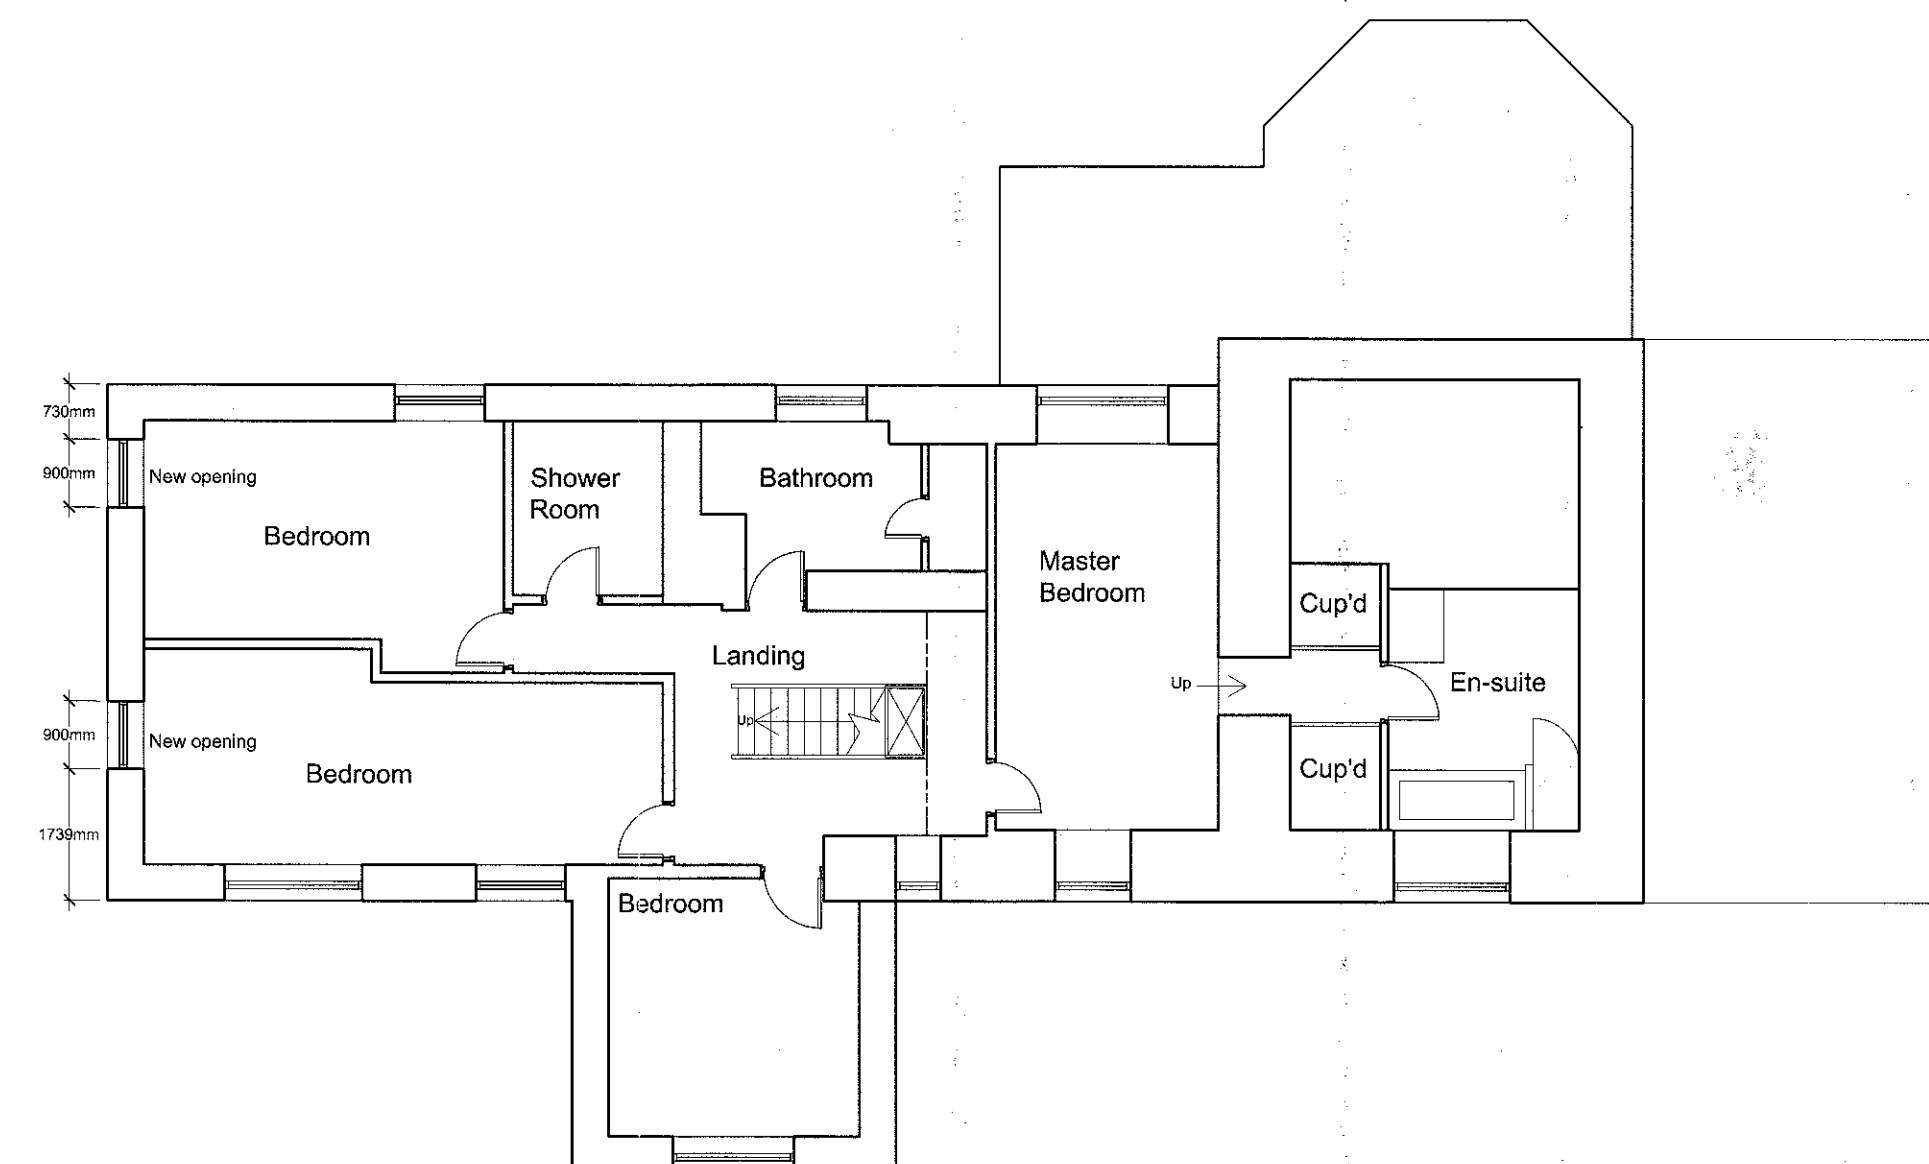


Proposed First Floor Plan 1:100




South West Elevation

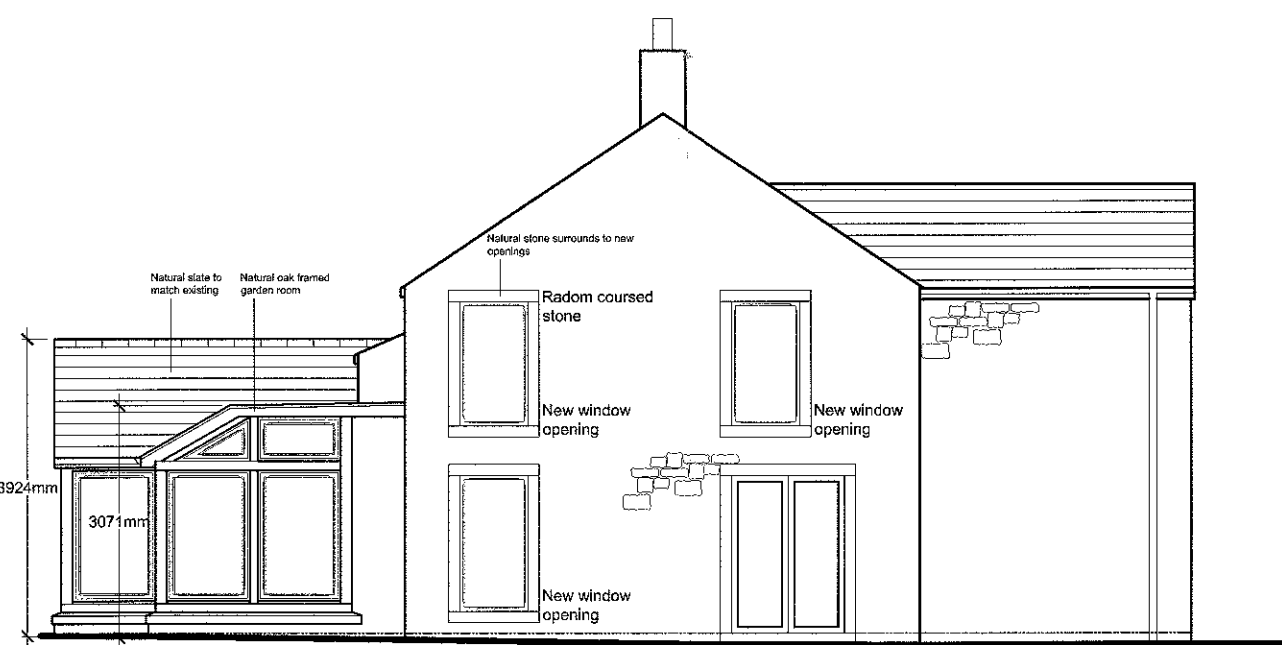


South East Elevation

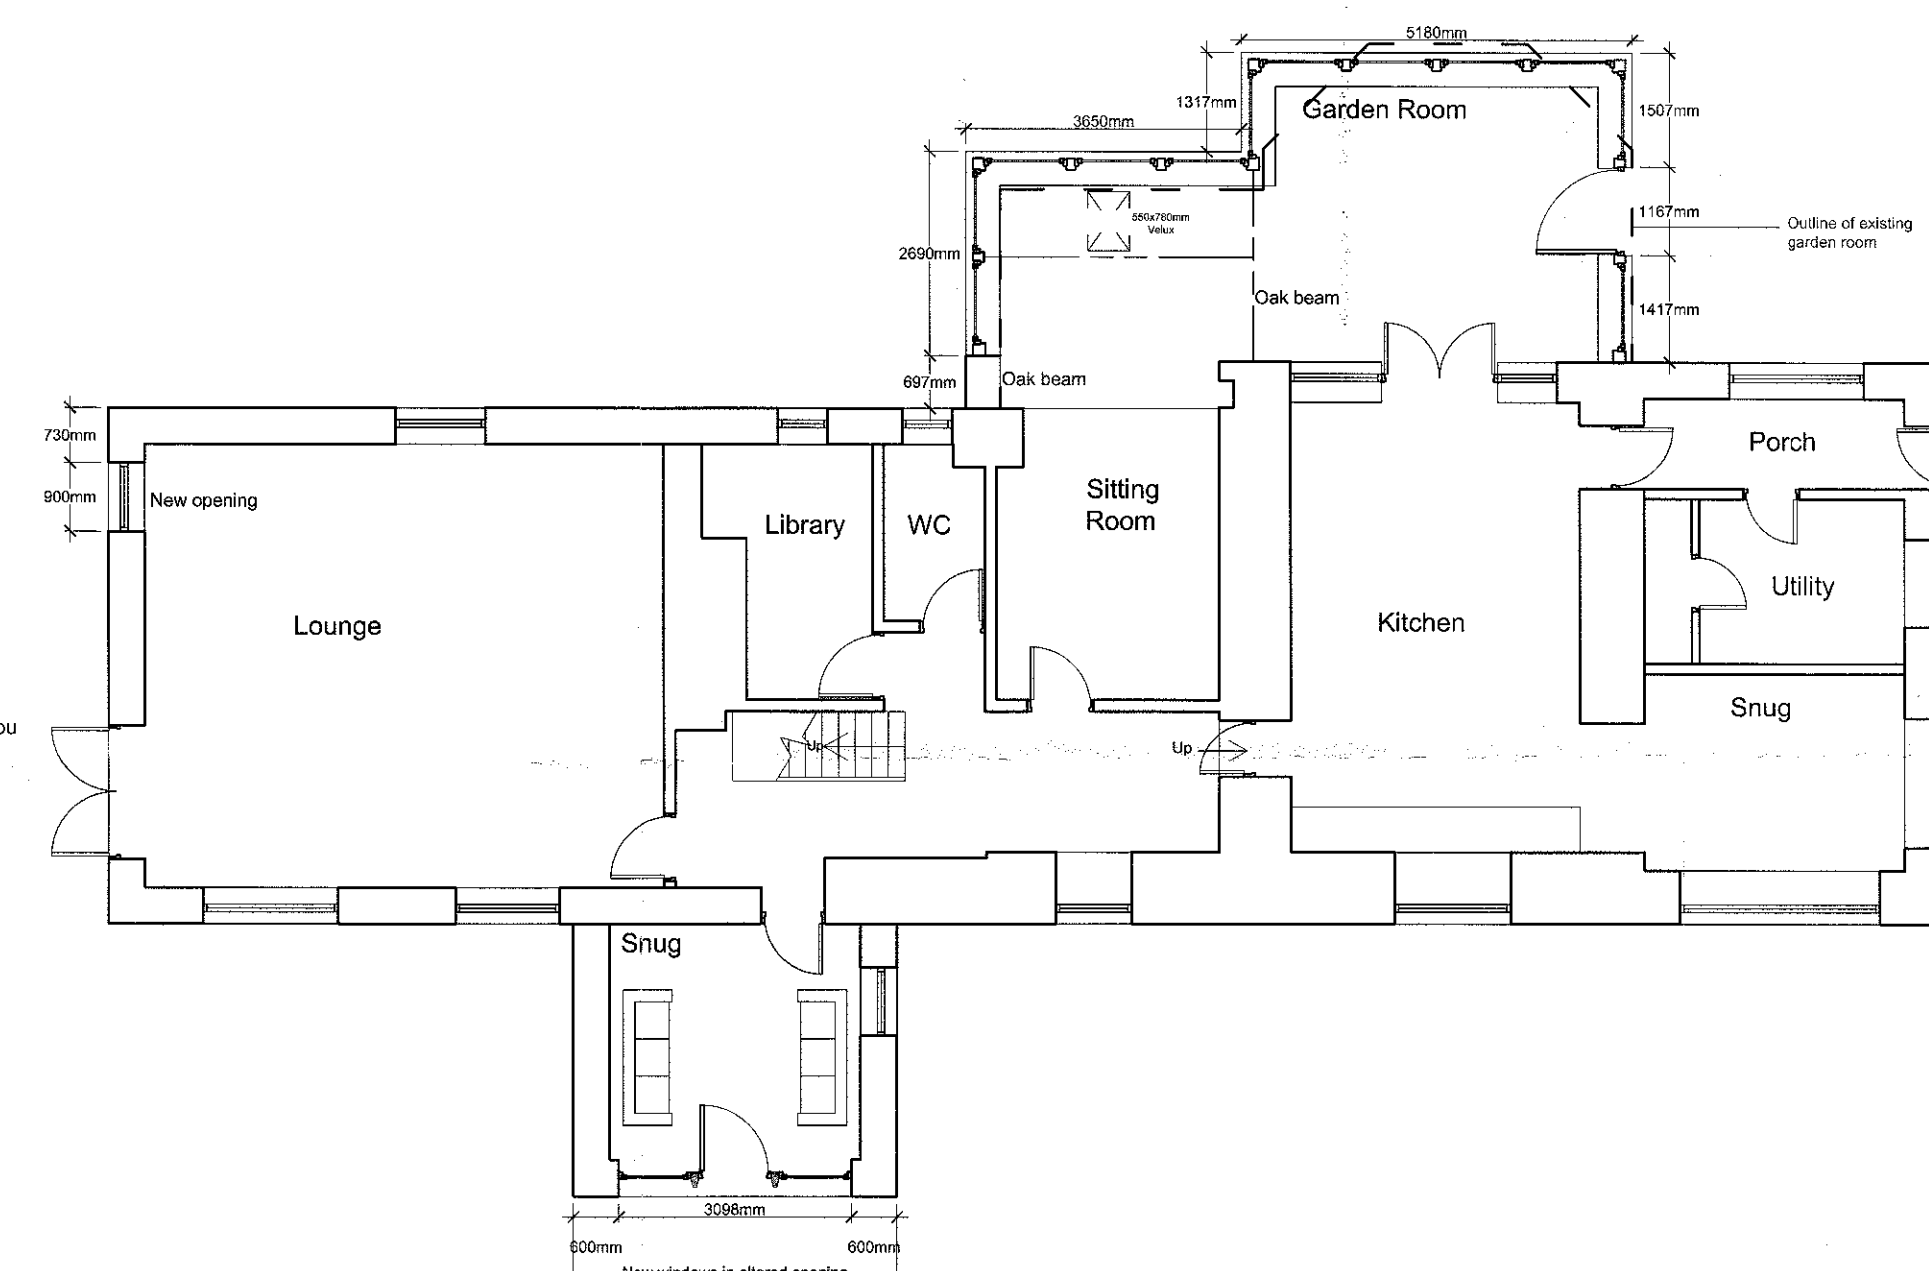


Proposed Ground Floor Plan 1:100

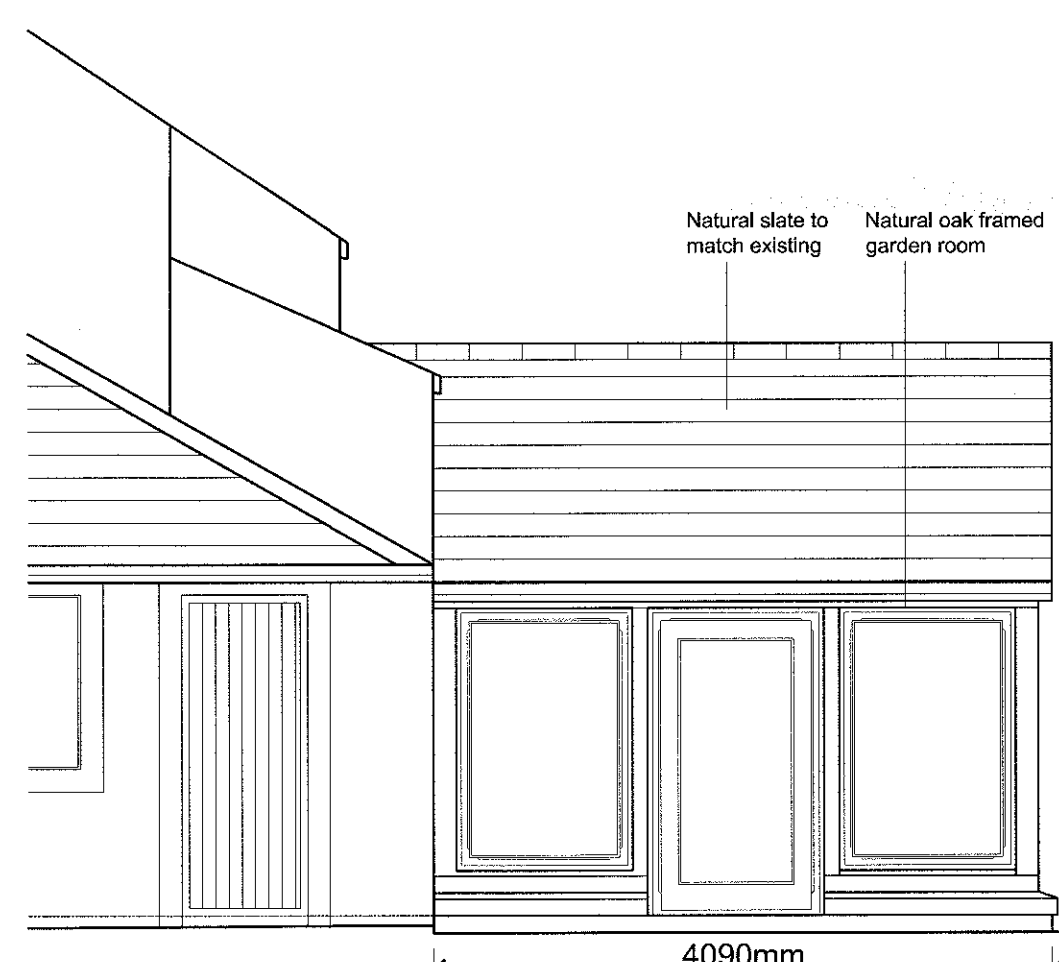


North West Part Elevation 1:50

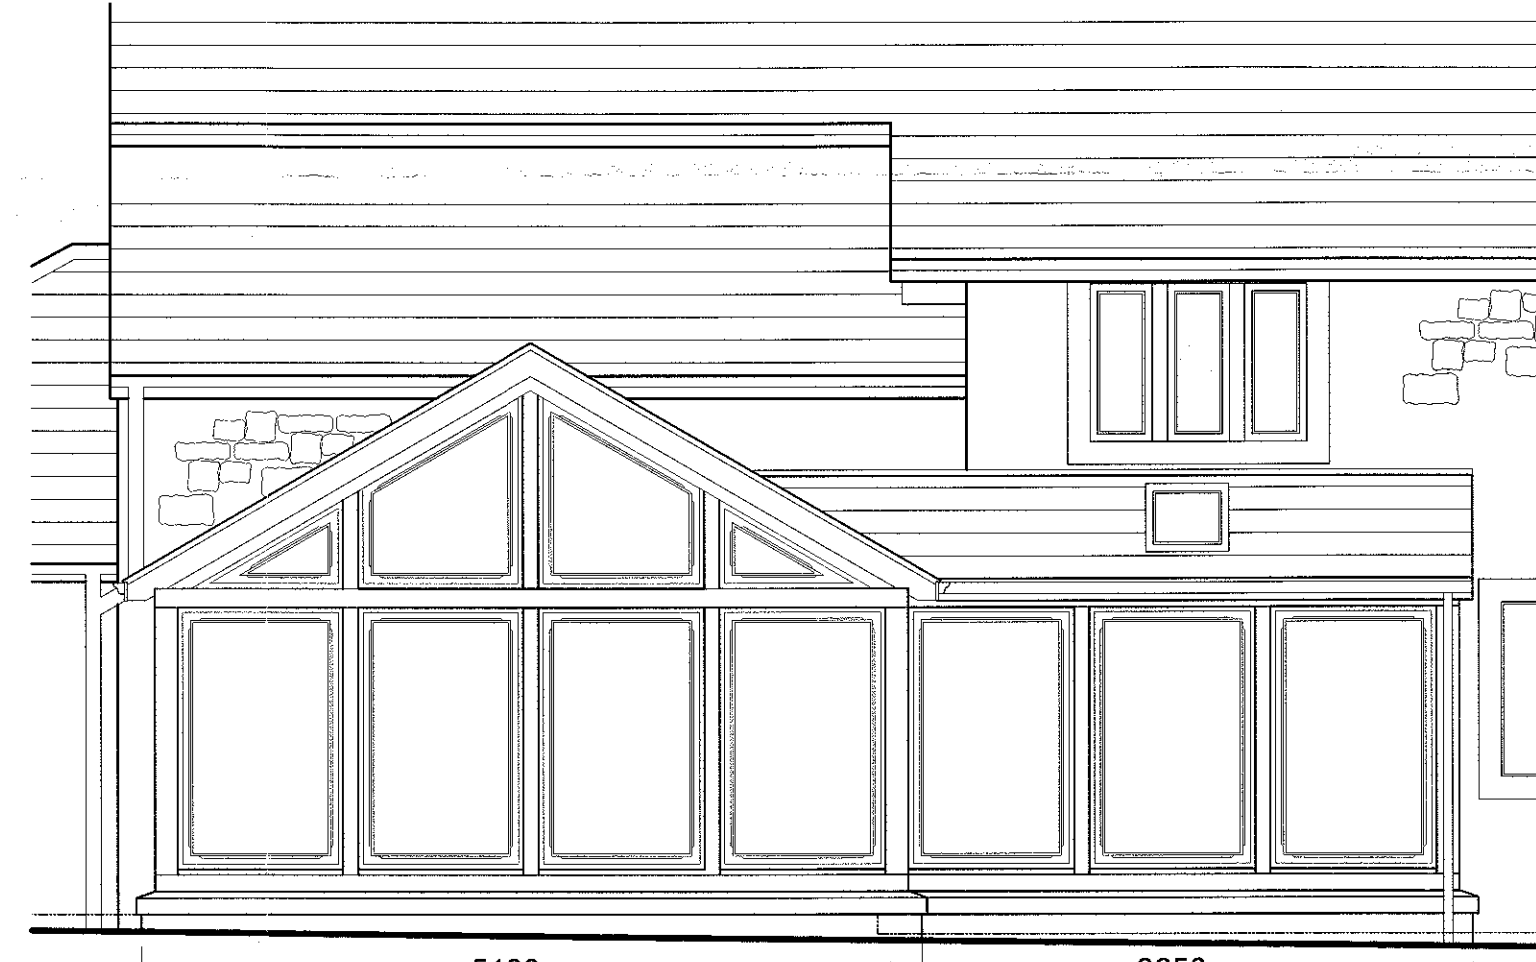


South West Part Elevation 1:50

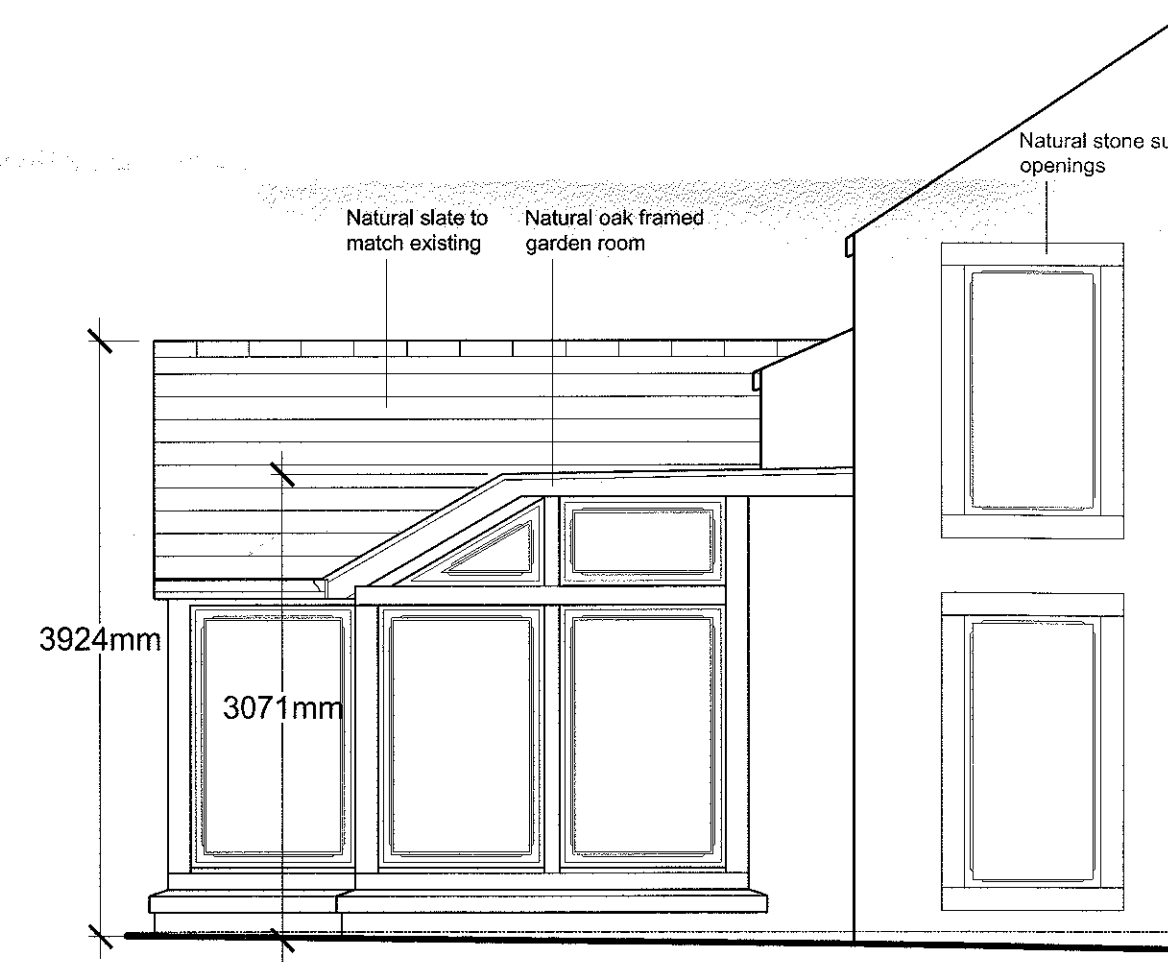

South East Part Elevation 1:50

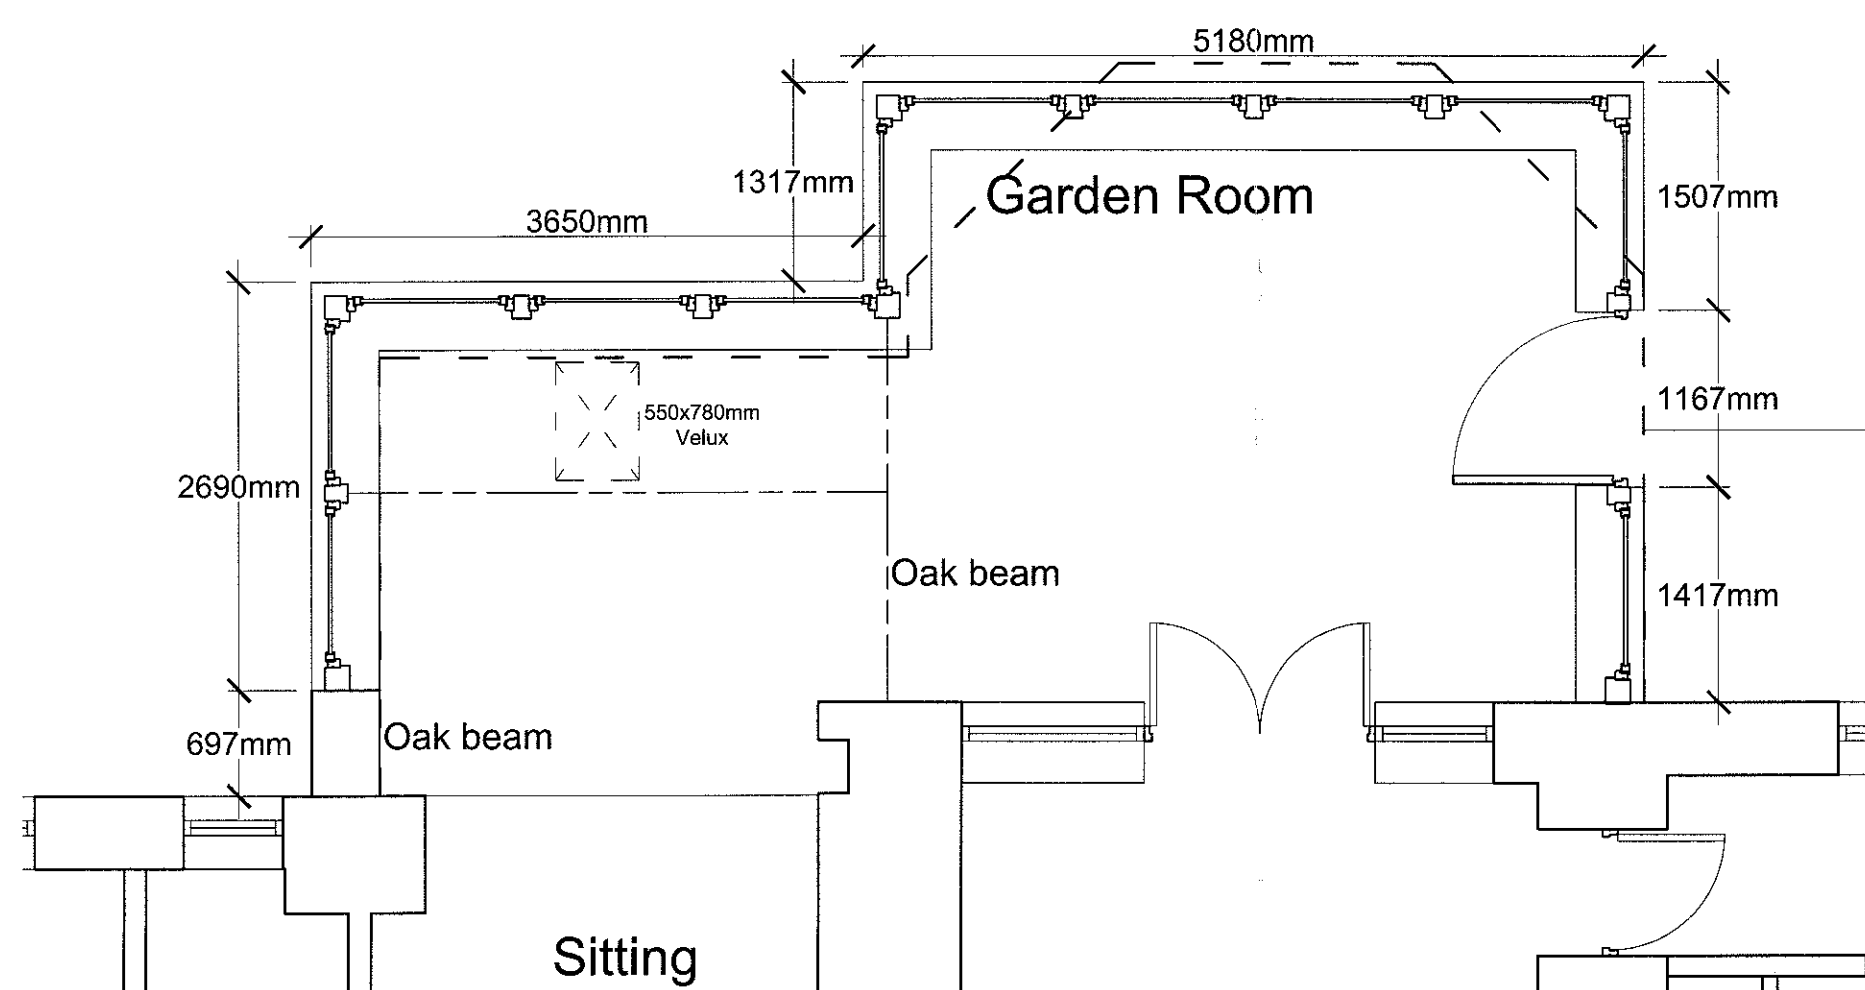

Garden Room Plan 1:50

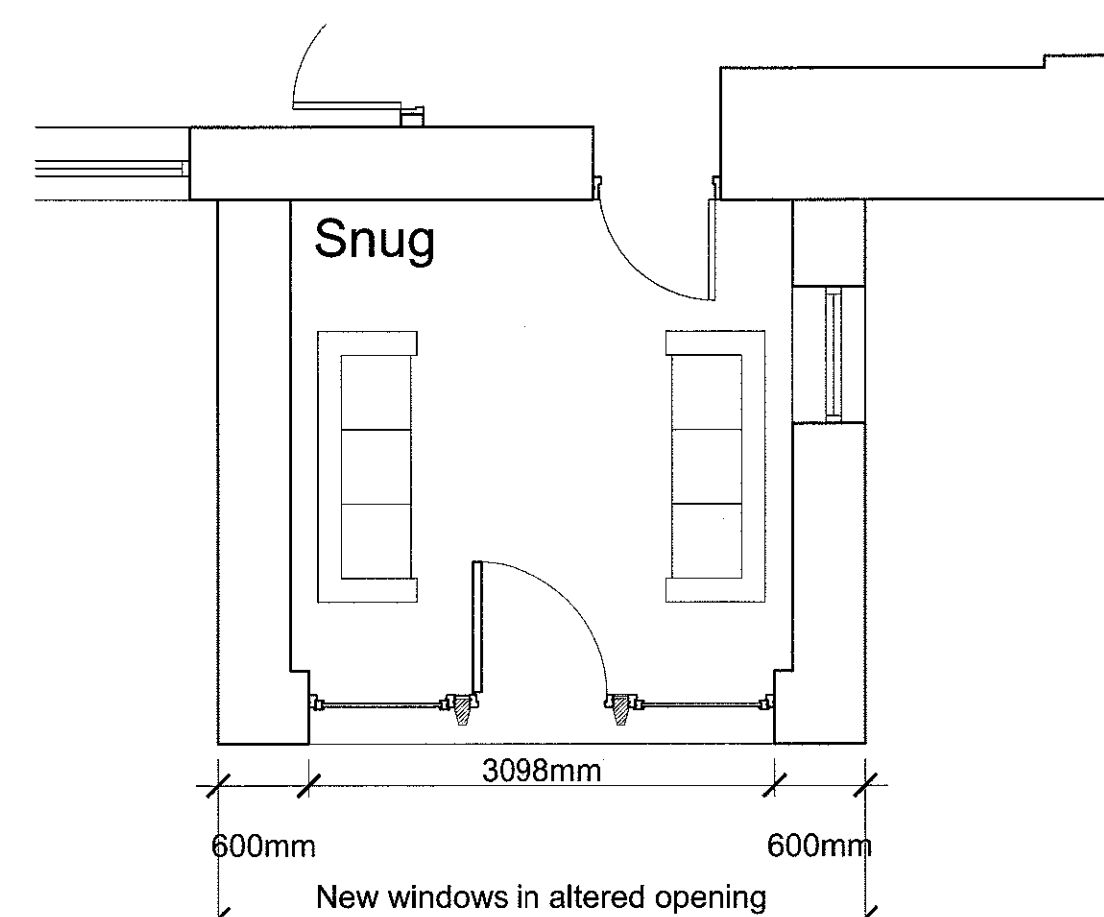

Proposed Snug Plan 1:50



Proposed Part North East Elevation 1:50

Rev B - Revised for planning - 11.06.2013JB
Rev A - Revised following Client amendments - 29/04/13 AMH

Client
Mr and Mrs Booth

Job Title
Proposed Alterations to
Manor House
Dutton
Longridge

320130558P

Drawing Title
Proposed Plans and Elevations

Scale
1:50/100 @A1

Date
23.04.13

Drawn
A Harrison

spa
SUNDERLAND PEACOCK & ASSOCIATES LTD.
HAZELMER, PIMLICO ROAD, CLITHEROE
LANCASHIRE, BL7 2AG
T 01200 423178 F 01200 427328
E info@sunderlandpeacock.com
www.sunderlandpeacock.com

4351 -06B