


[illegible]


client
X

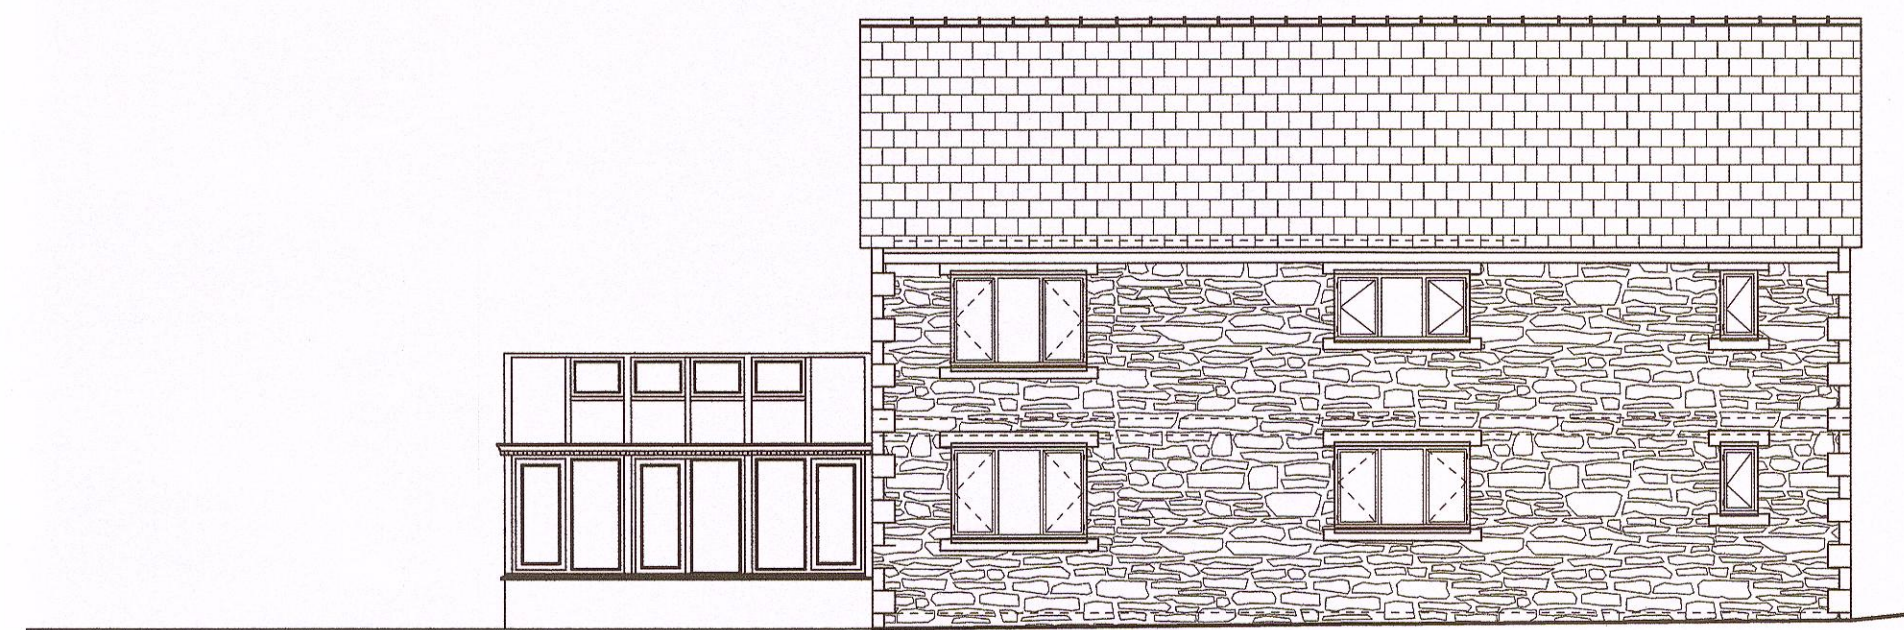

North West Elevation


Dwelling roof to be finished in natural blue slate with blue slate ridge tiles

Front elevation toward Whalley Road to be random coursed stone with quilons at corners in Ashlar stone. Windows to have stone lintels and sills with stooped ends and chamfered faces.

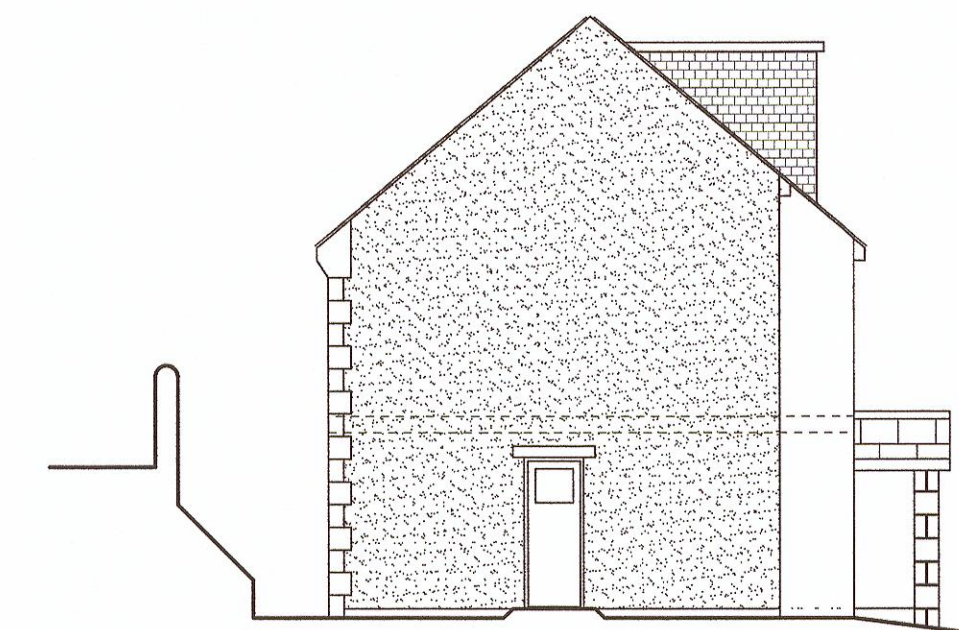


South West Elevation



Rear & gable elevations are to be finished with a render system and have a coloured finish.

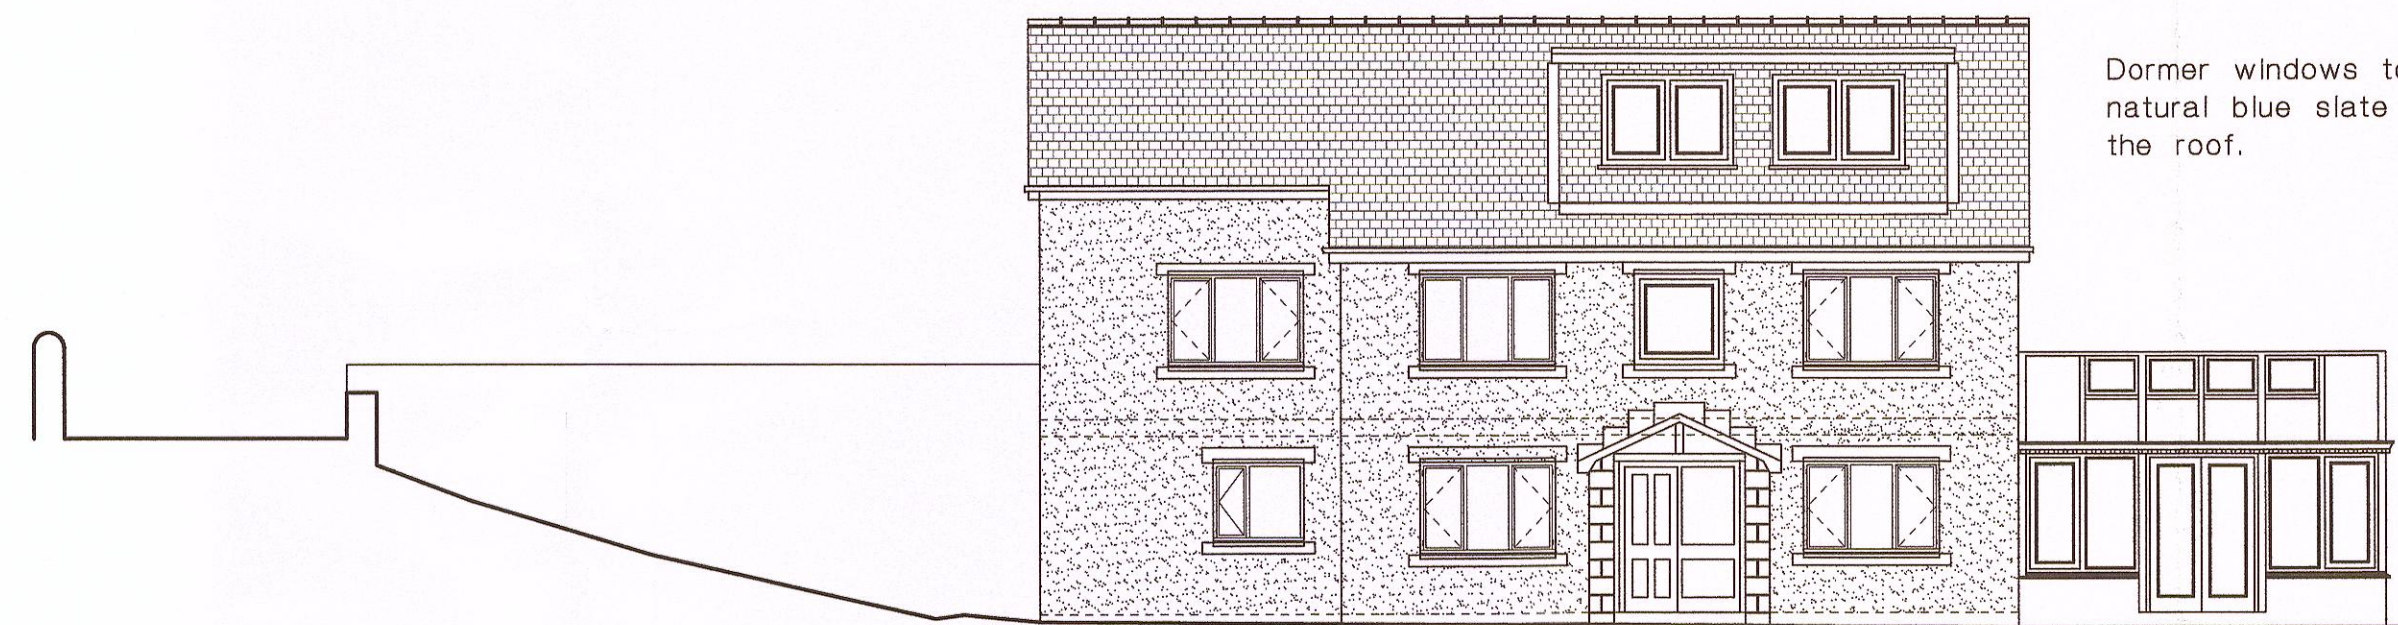

South East Elevation

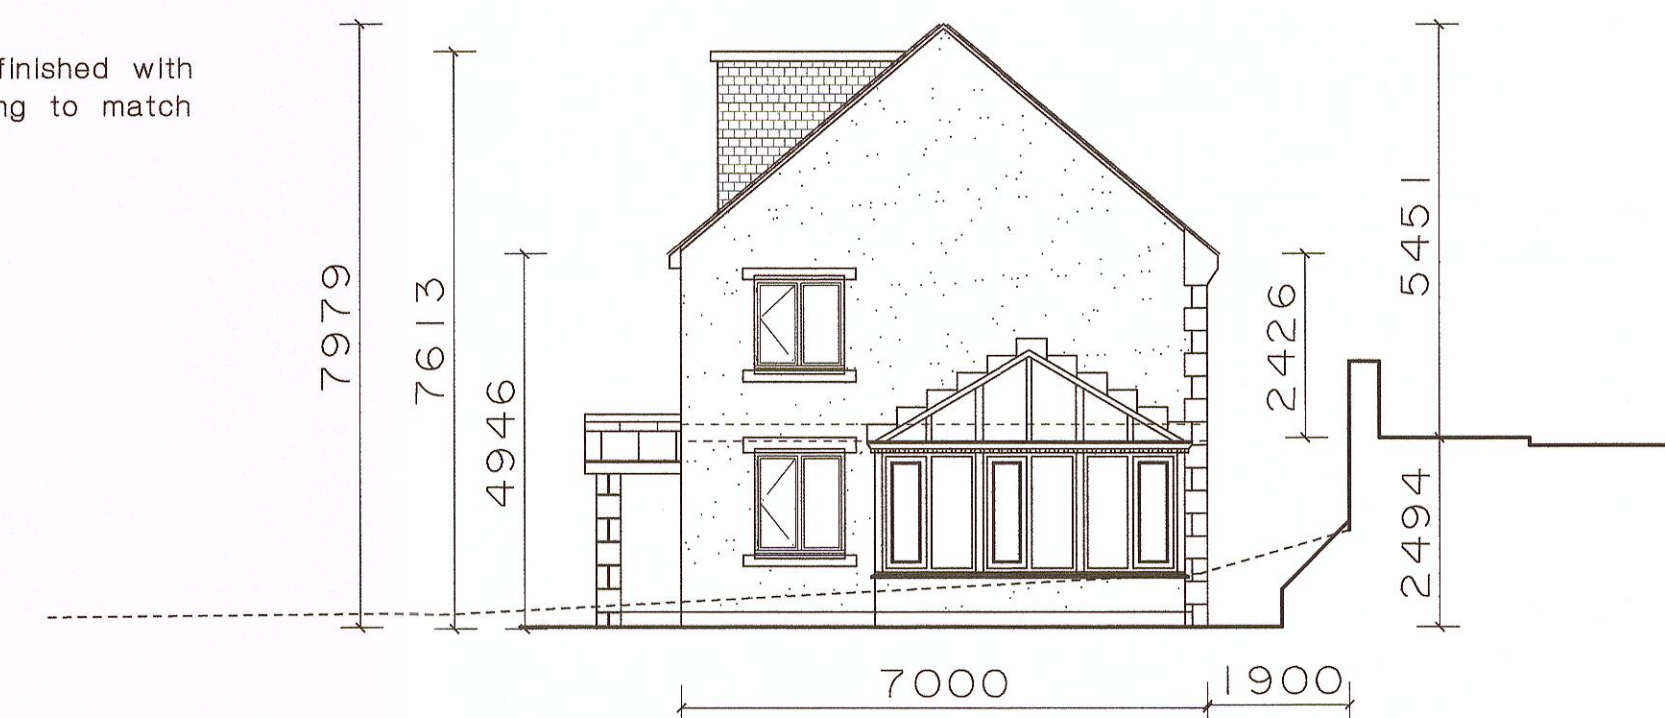

North East Elevation

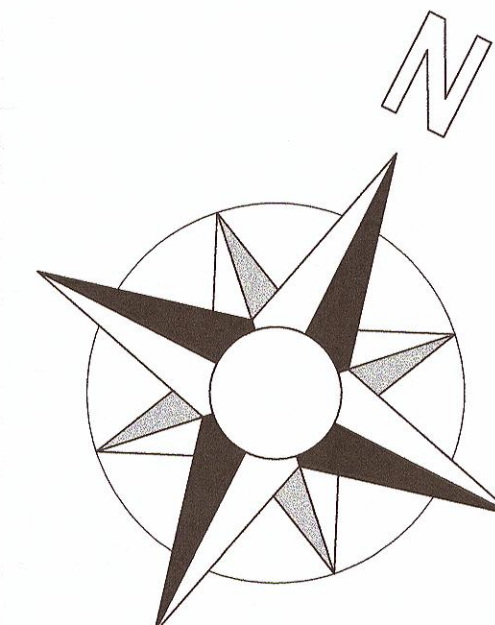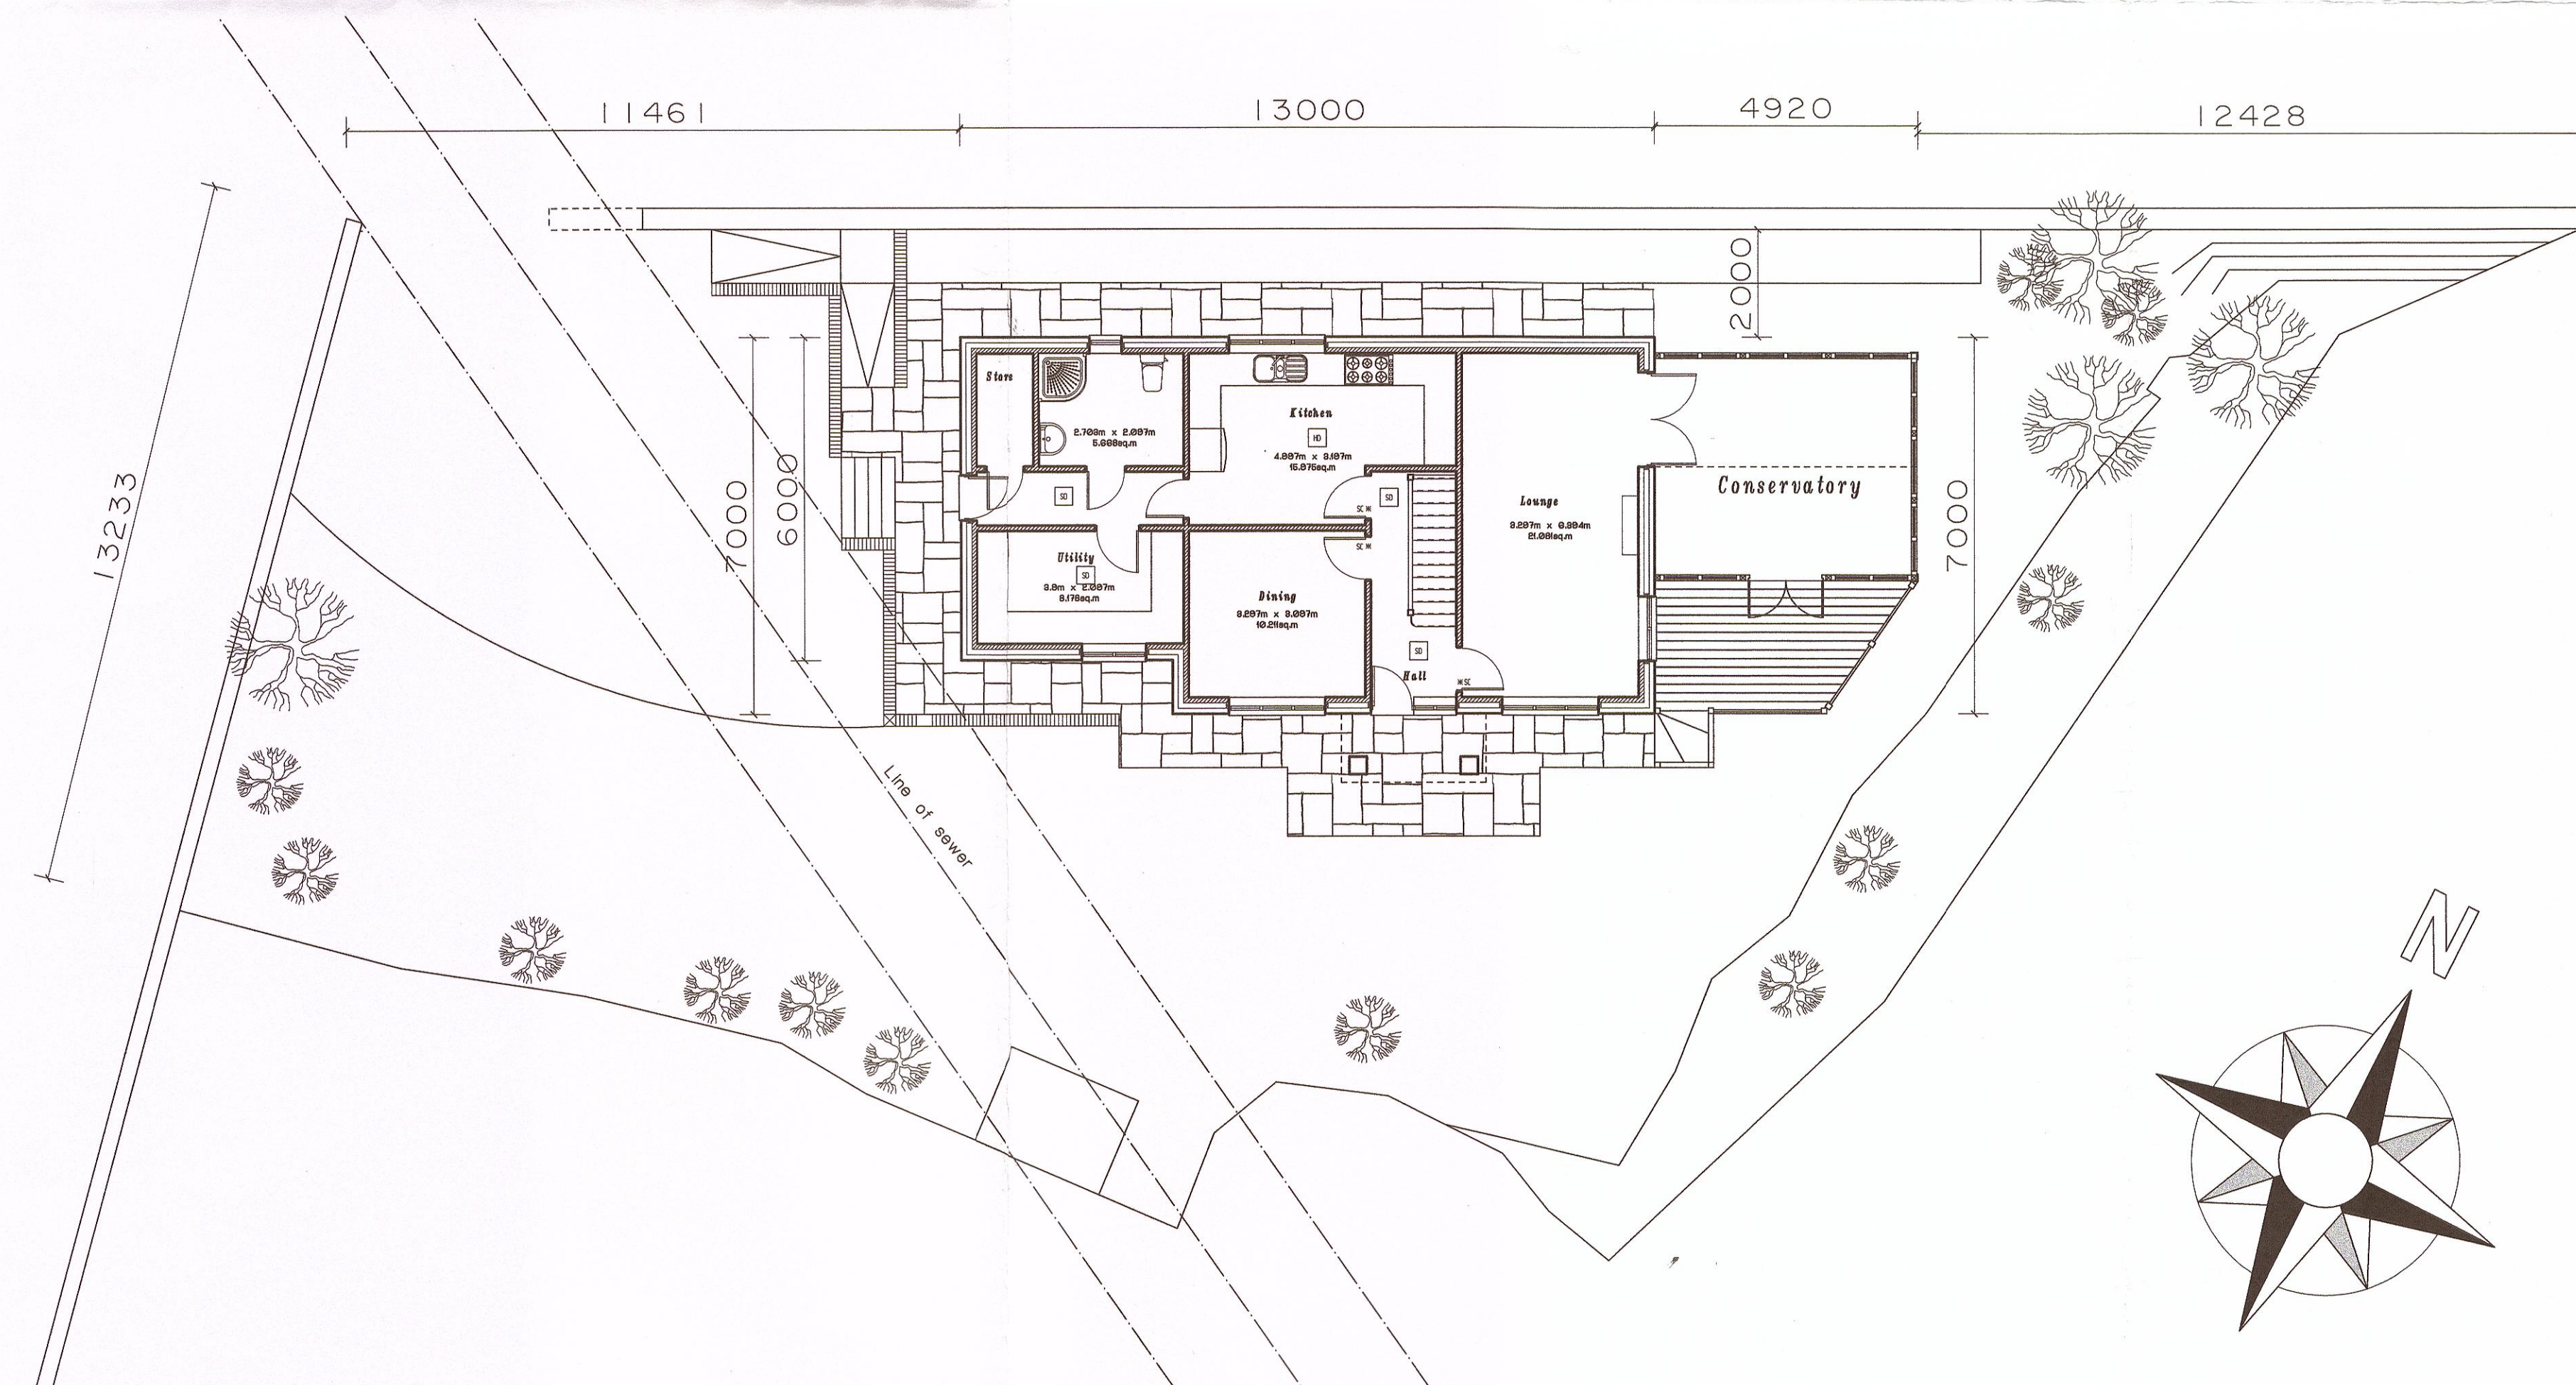

Anthony Flanagan
Architectural Designer & Surveyor

Spring House 194/196 Union Road, Oswaldtwistle, Lancashire BB5 3EG
Telephone 01254 385095 Fax 01254 398100
e-mail: flanagandesign@hotmail.co.uk
www.flanagandesignltd.com

client

Mr. G. Yates

320130568 P

project
Proposed New Detached Dwelling
Land ~~adjacent to~~ off
No 10. Whalley Road.
Mellor Brook.

title	Site Layout & Sections
-------	------------------------

scale 1:100	drawn AF	date 21/01/13
drwg. no 13/2044/03		rev. 0