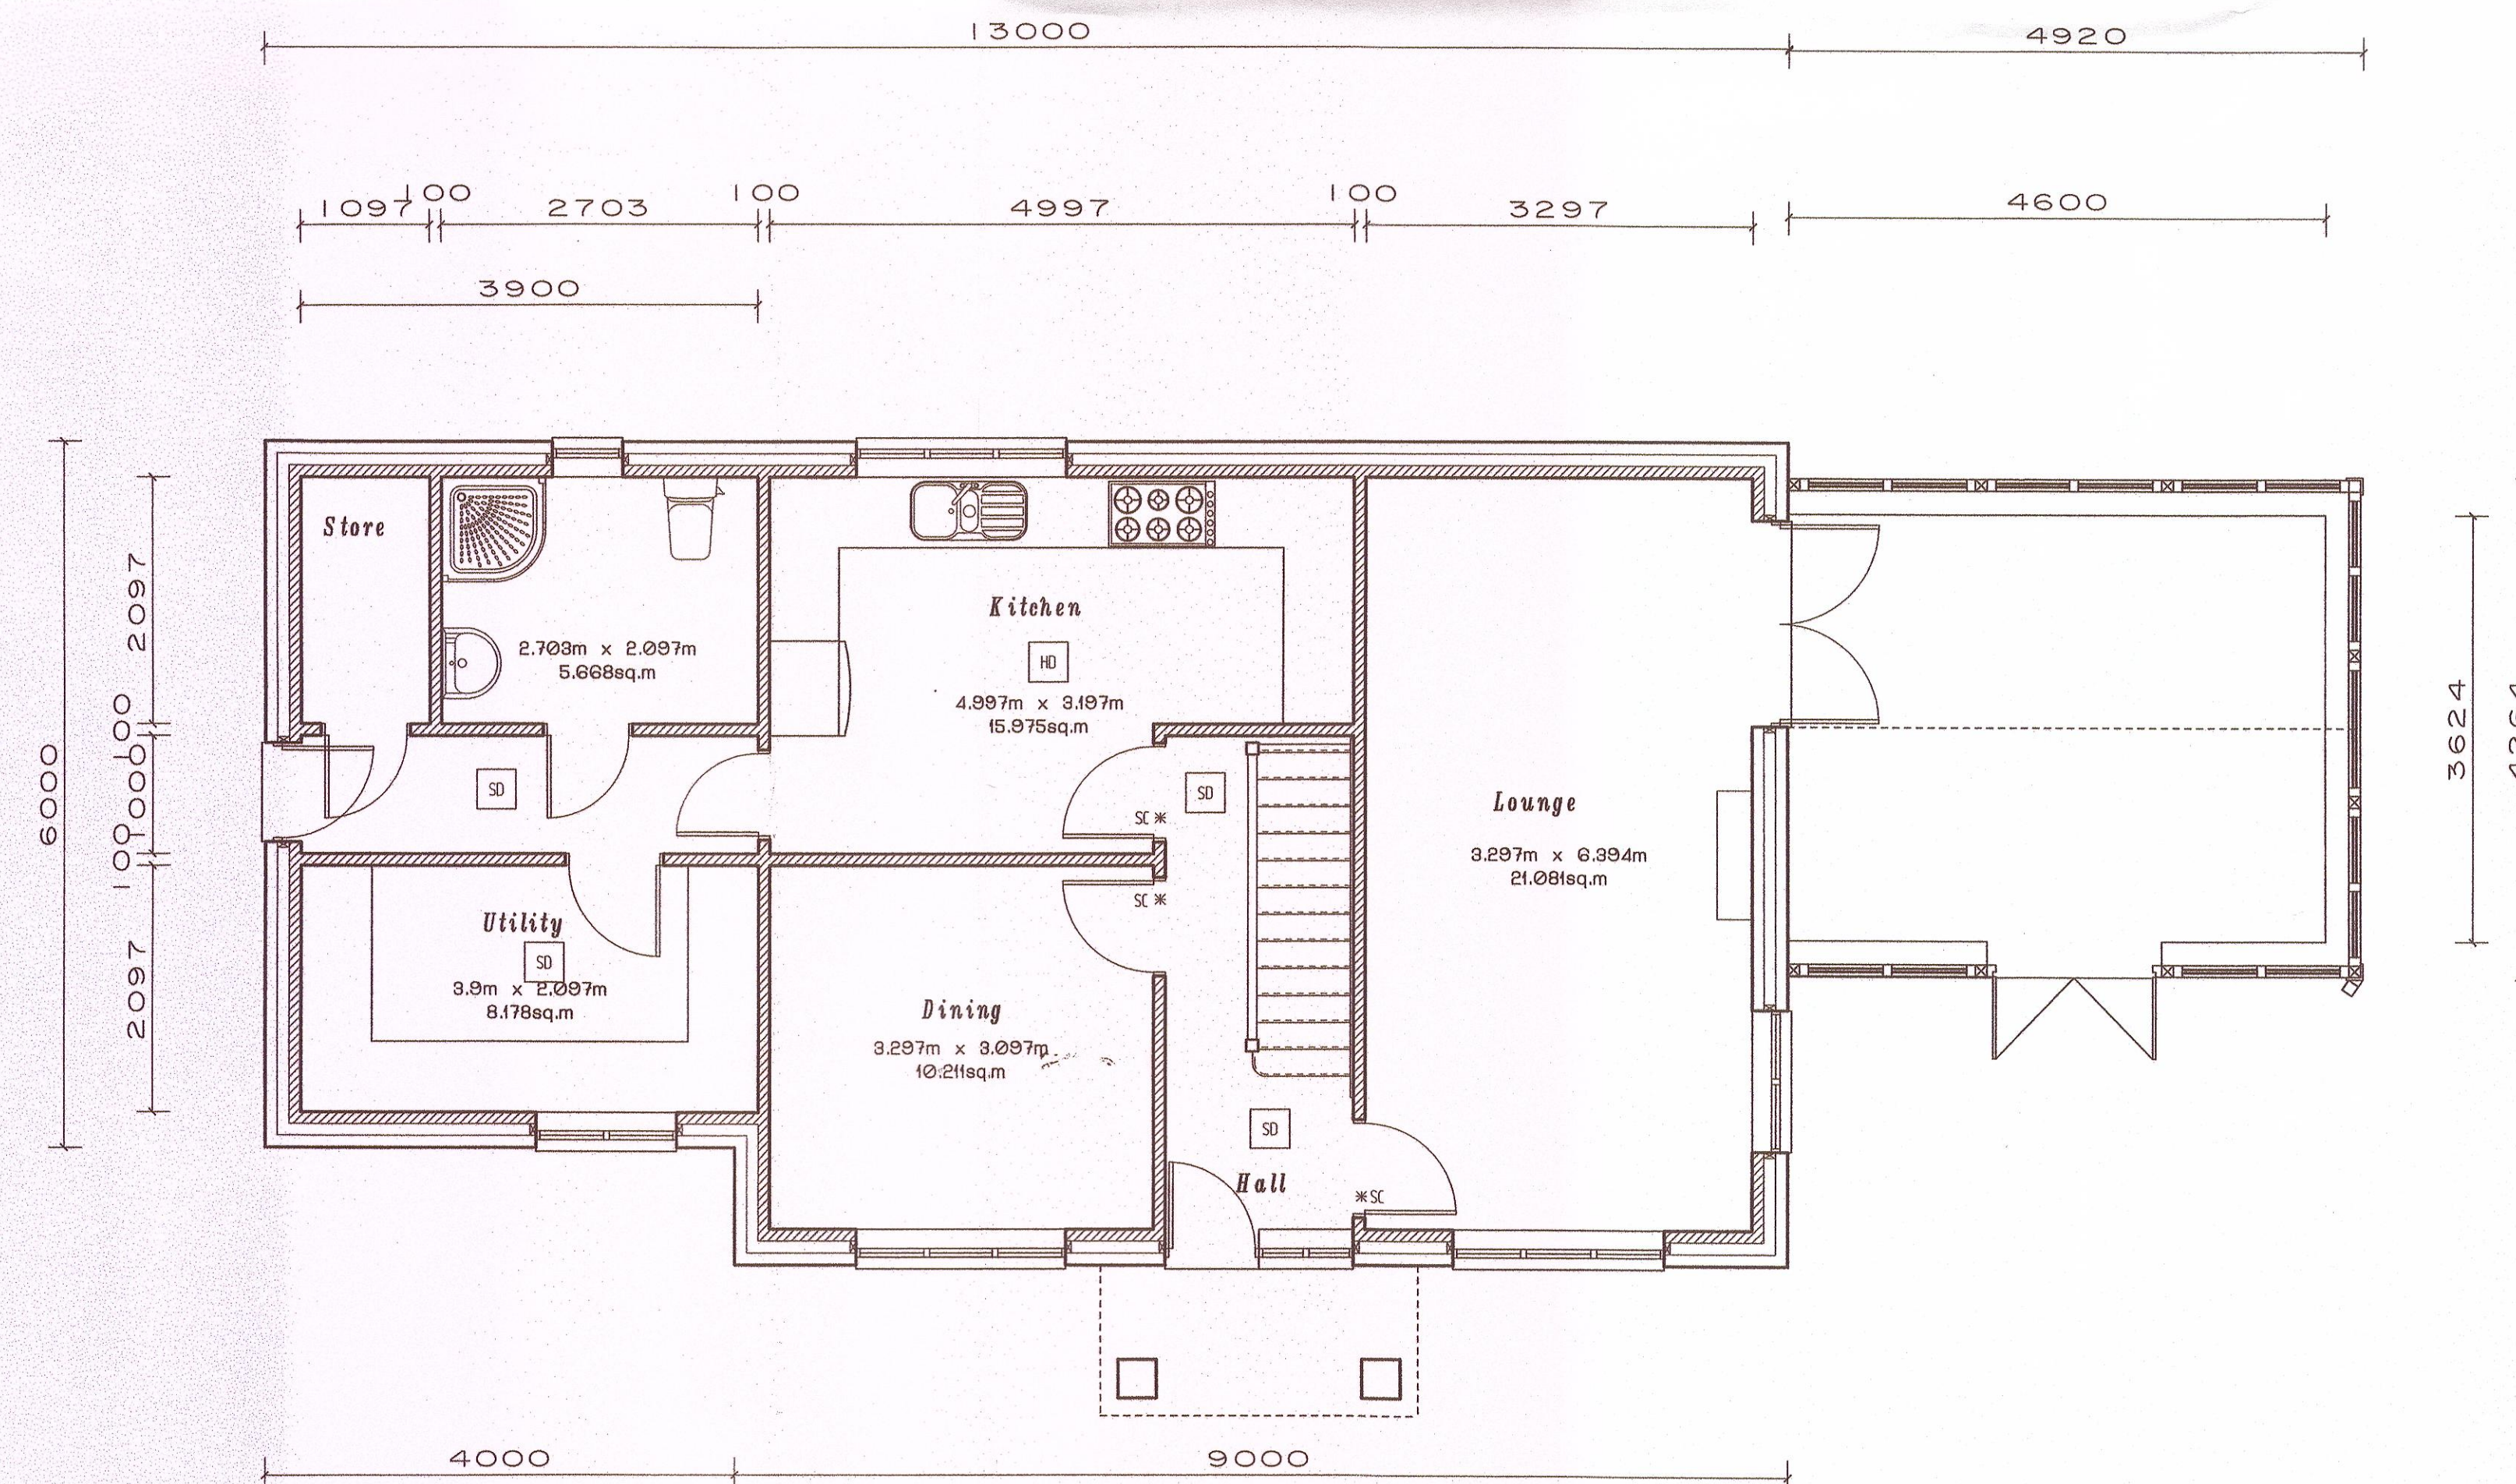
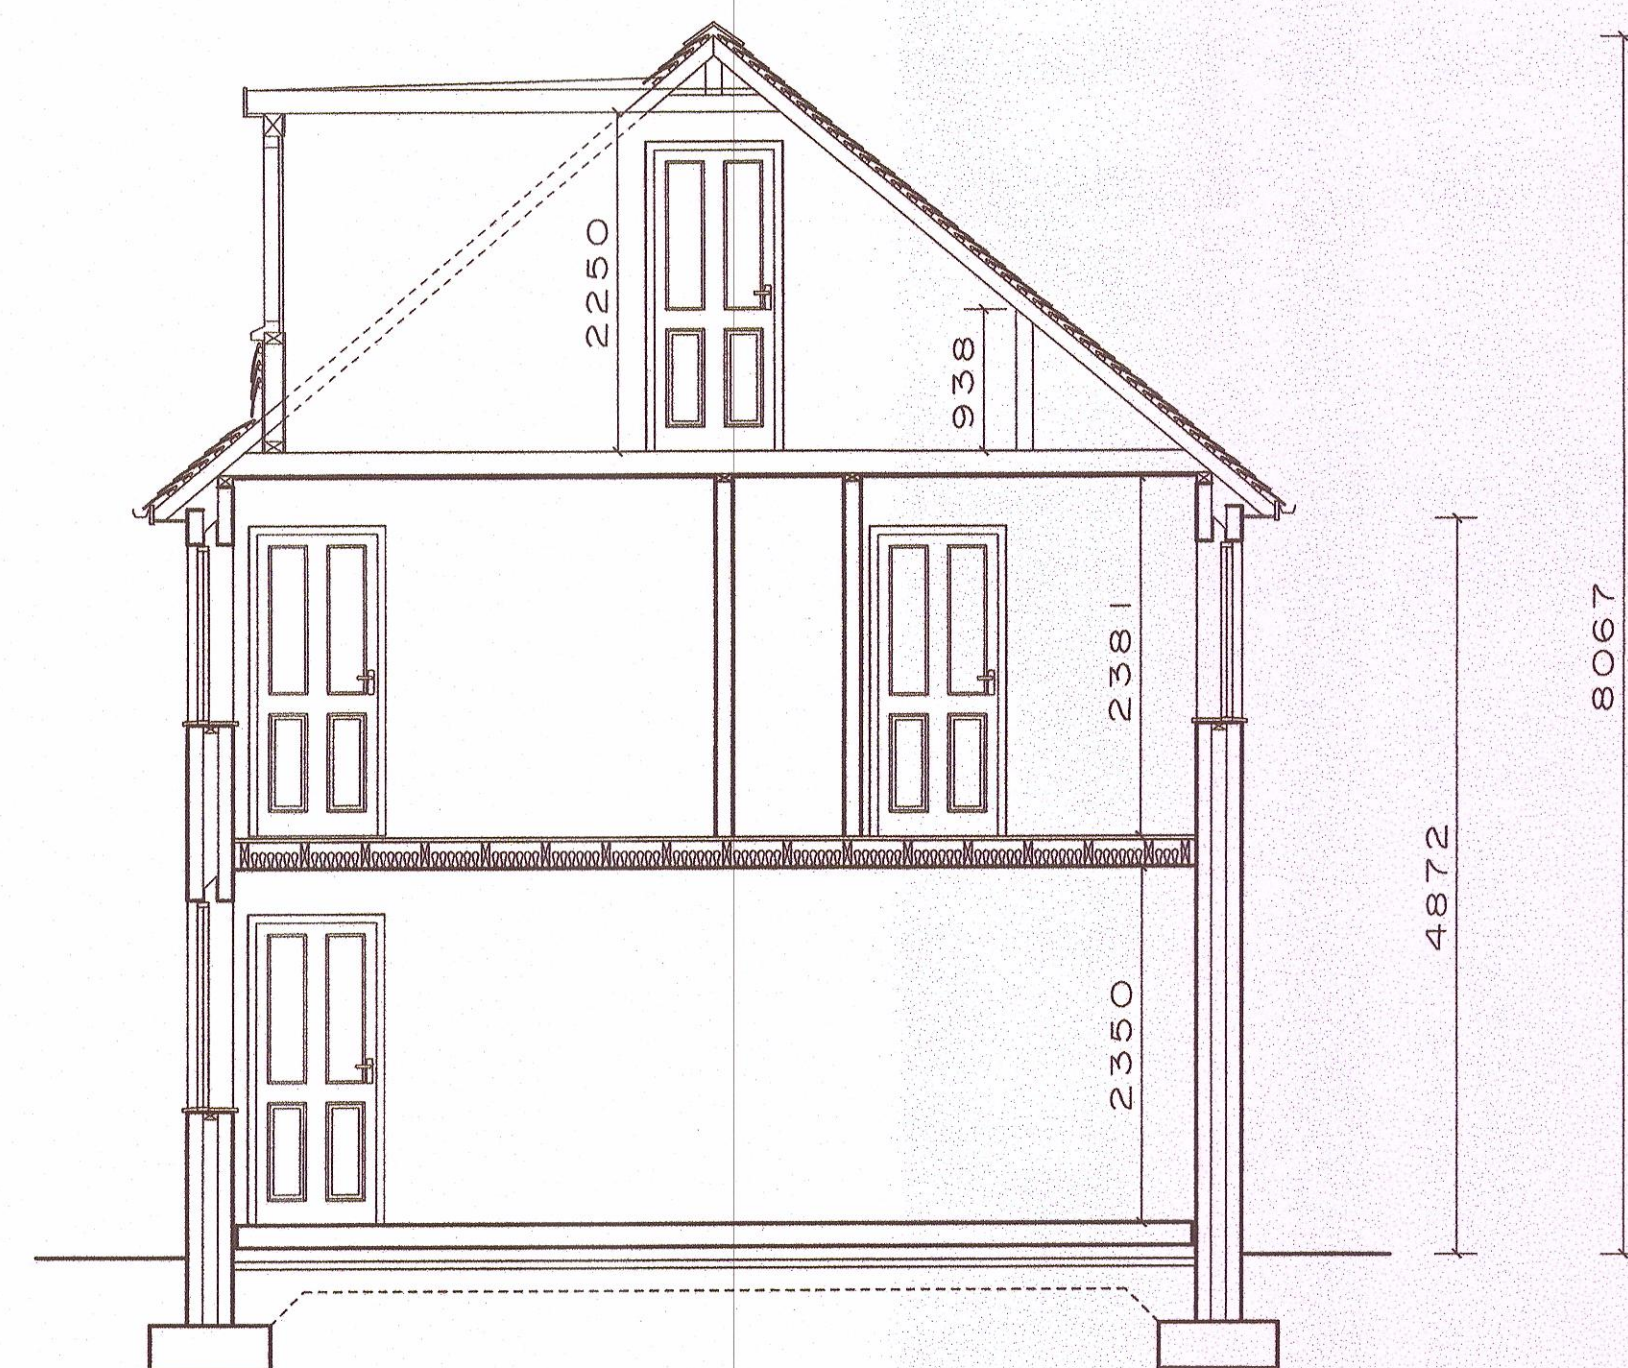
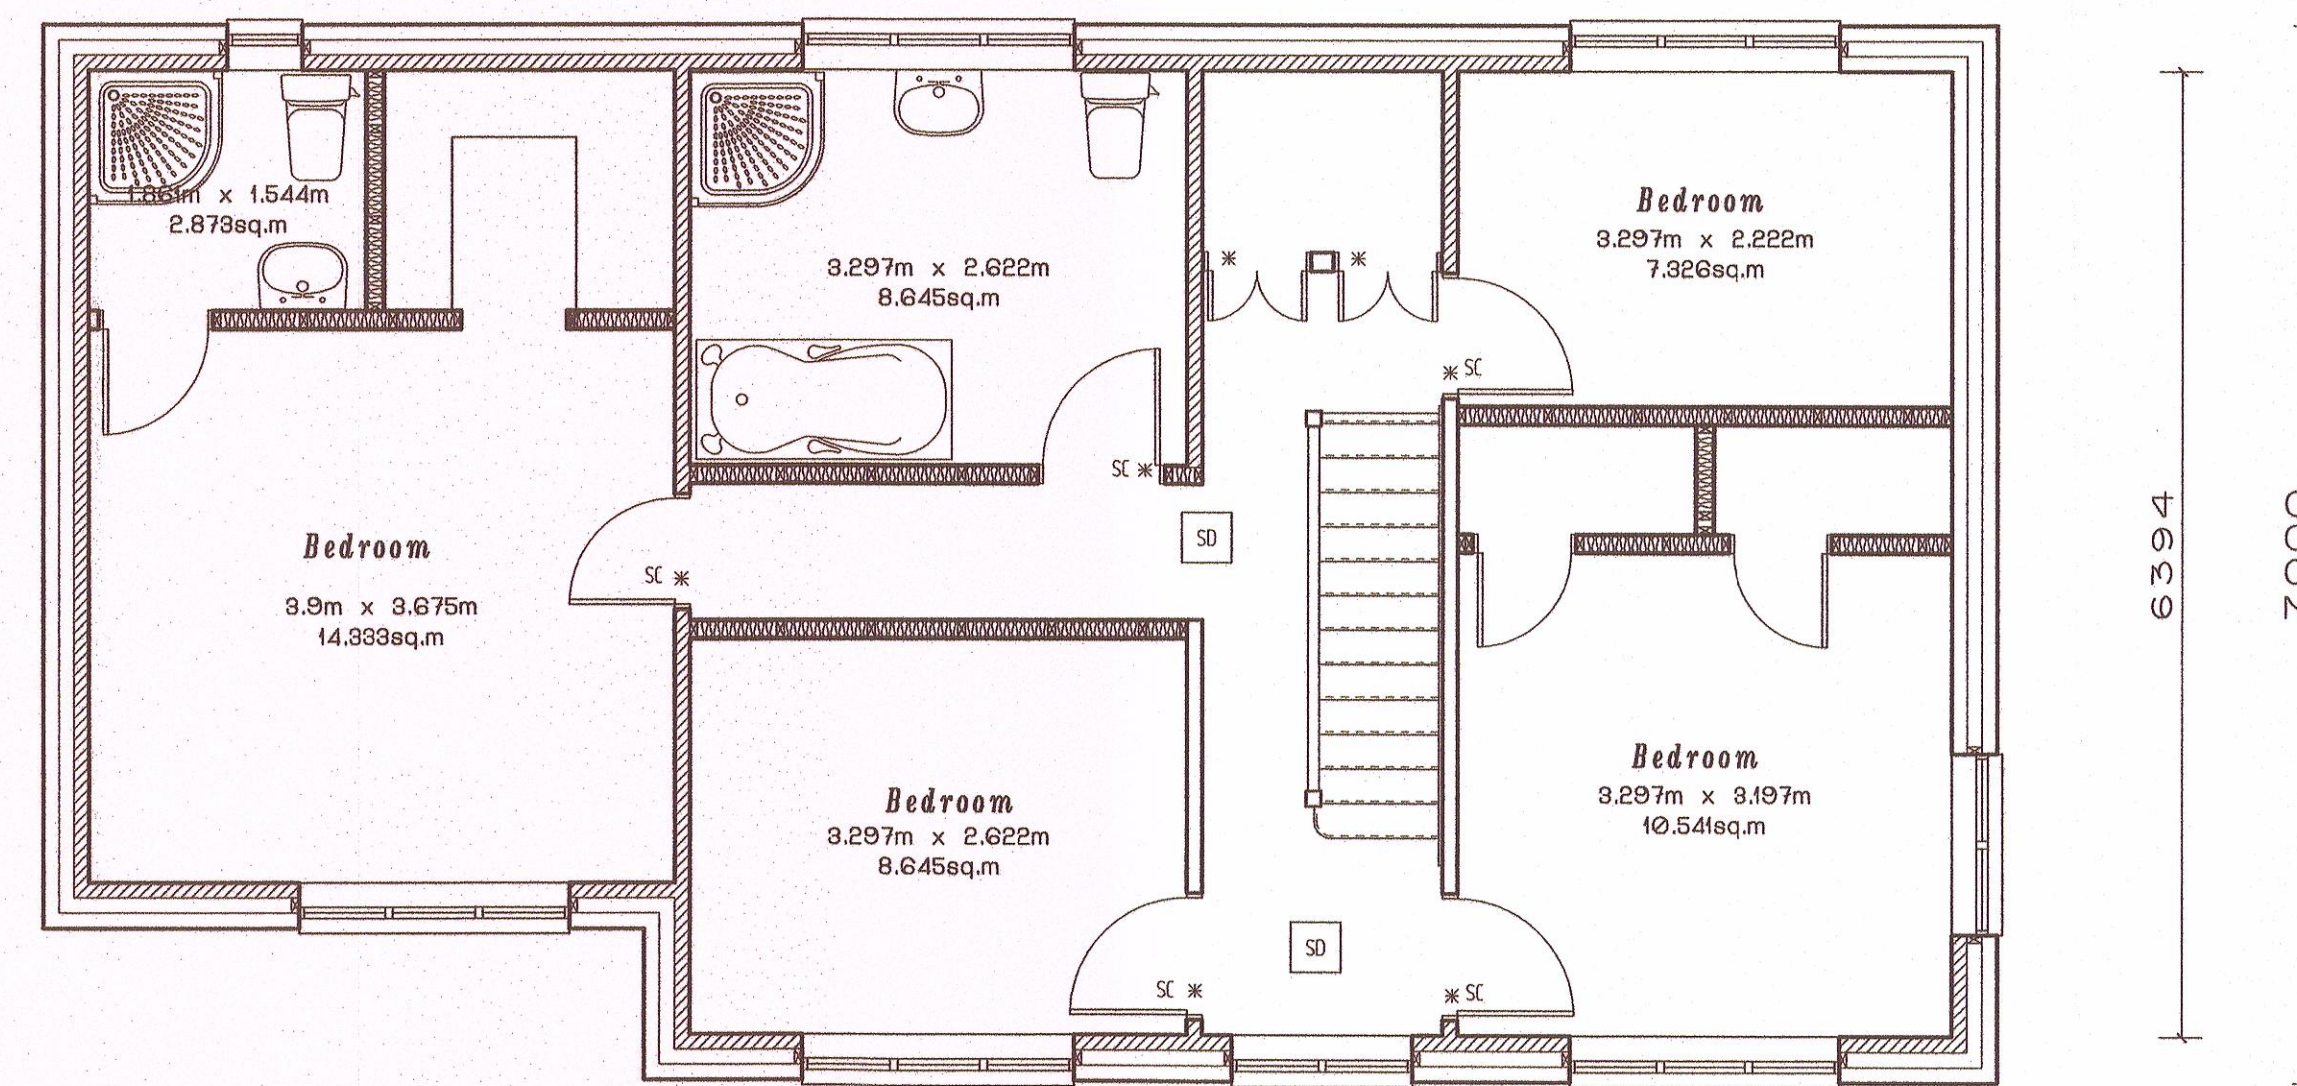
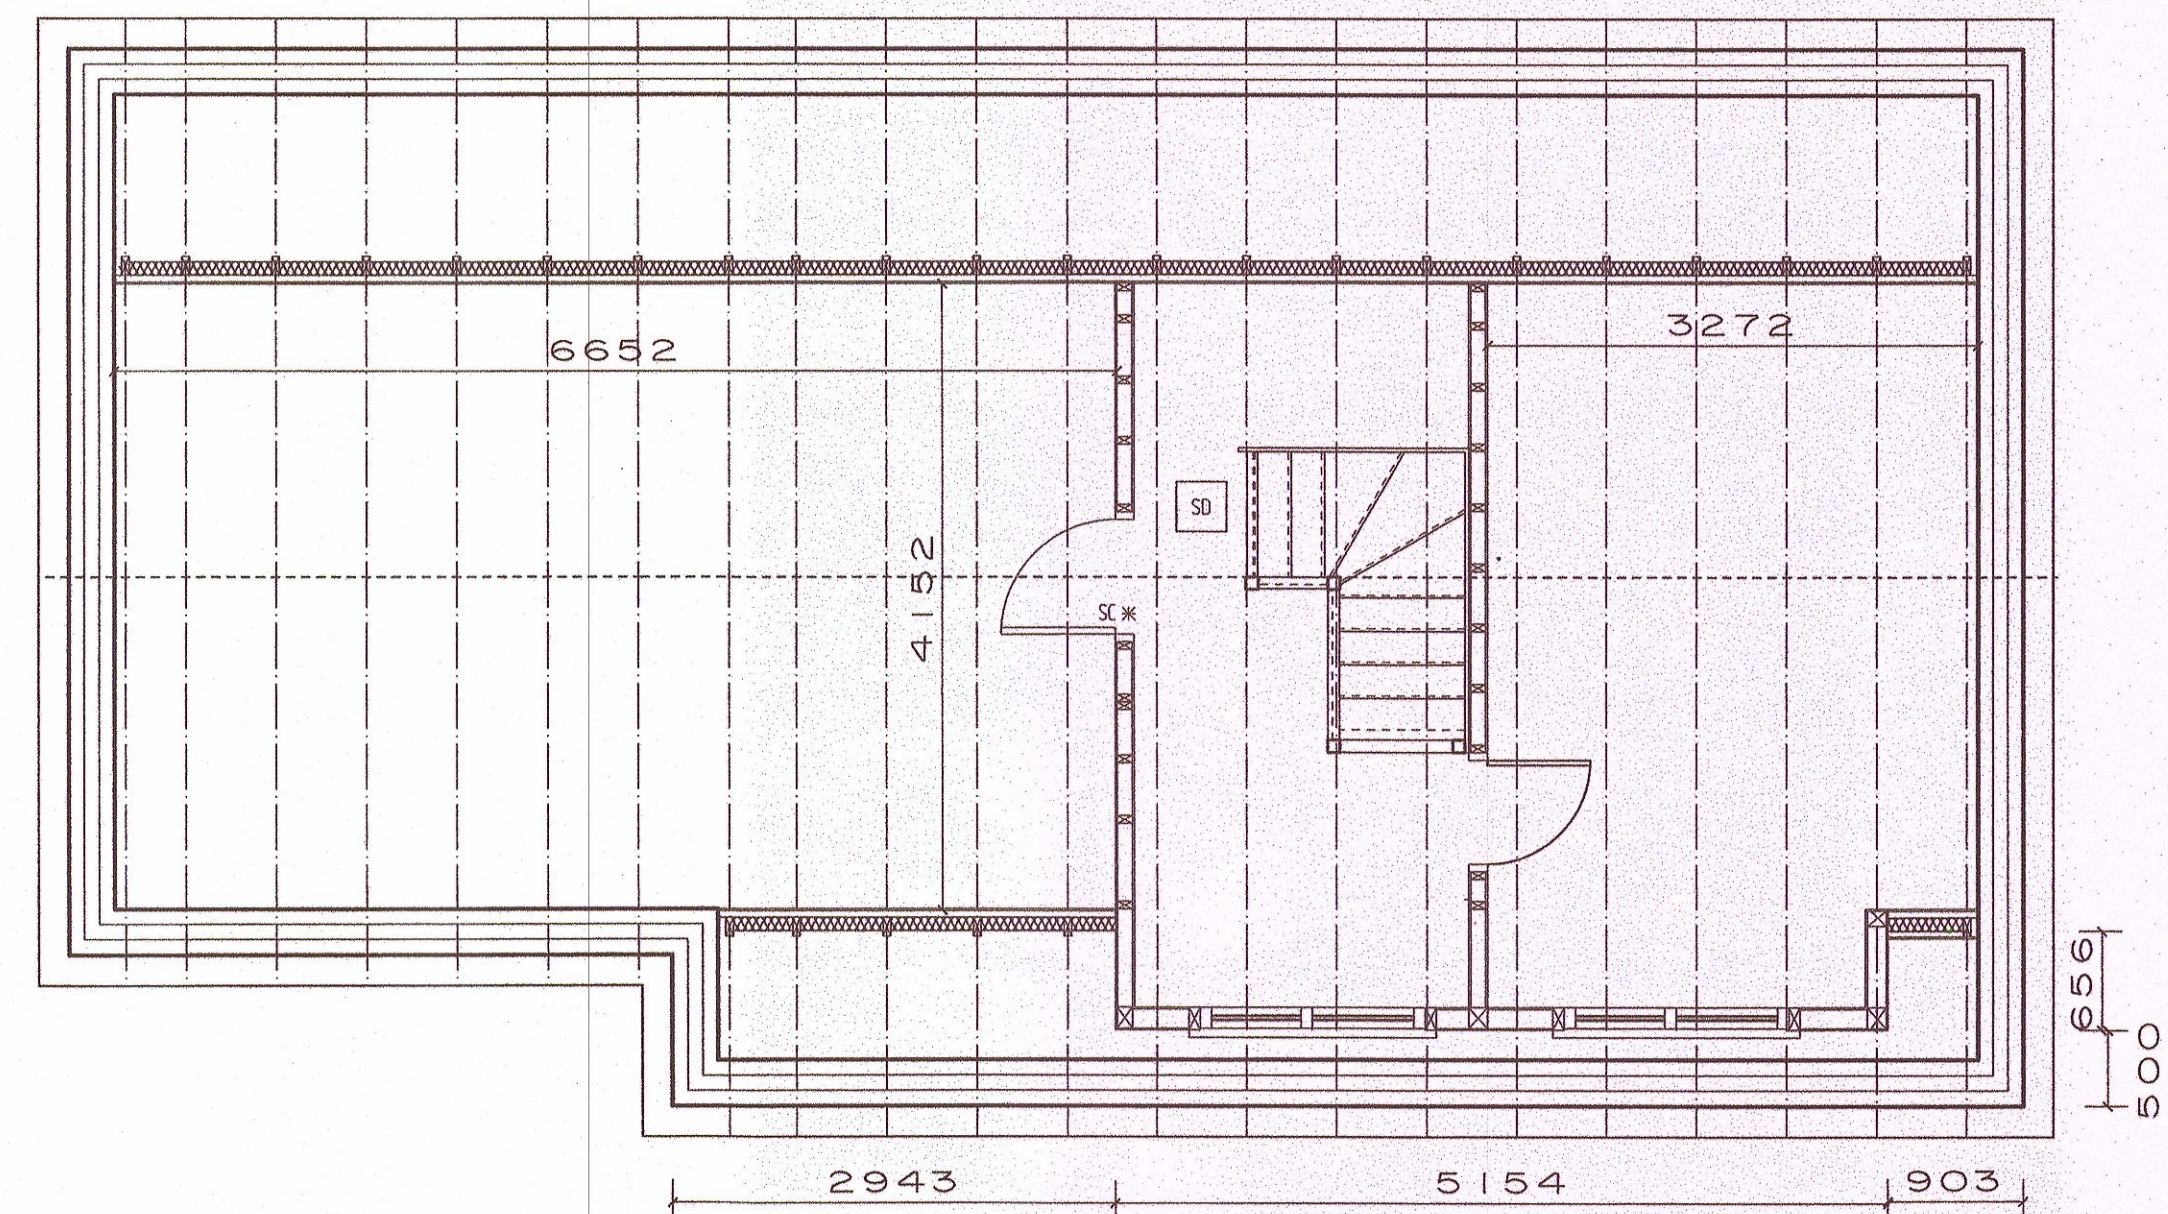


[illegible]

notes	X
-------	---

3 2013 0568 P

Anthony Flanagan
Architectural Designer & Surveyor

Architectural Designer & Surveyor

Spring House 194/196 Union Road, Osvaldtwistle, Lancashire BB5 3EG
Telephone 01254 385095 Fax 01254 398100
e-mail- flanagandesign@hotmail.co.uk
www.flanagandesignltd.com

client

Mr. G. Yates.
No4. Crossways
Pen-y-ffordd.
Nr. Chester . CH4 9JL.

project

New Dwelling sited on land
~~adjacent to No.5.~~ Whalley Road.
Mellor Brook.
Lancashire BB2 7PP.

title

Proposed Floor Plans & Section

scale 1:50	drawn AF	date 08/12/12
------------	----------	---------------

drwg. no	12/2044/01	rev.	0
----------	------------	------	---