




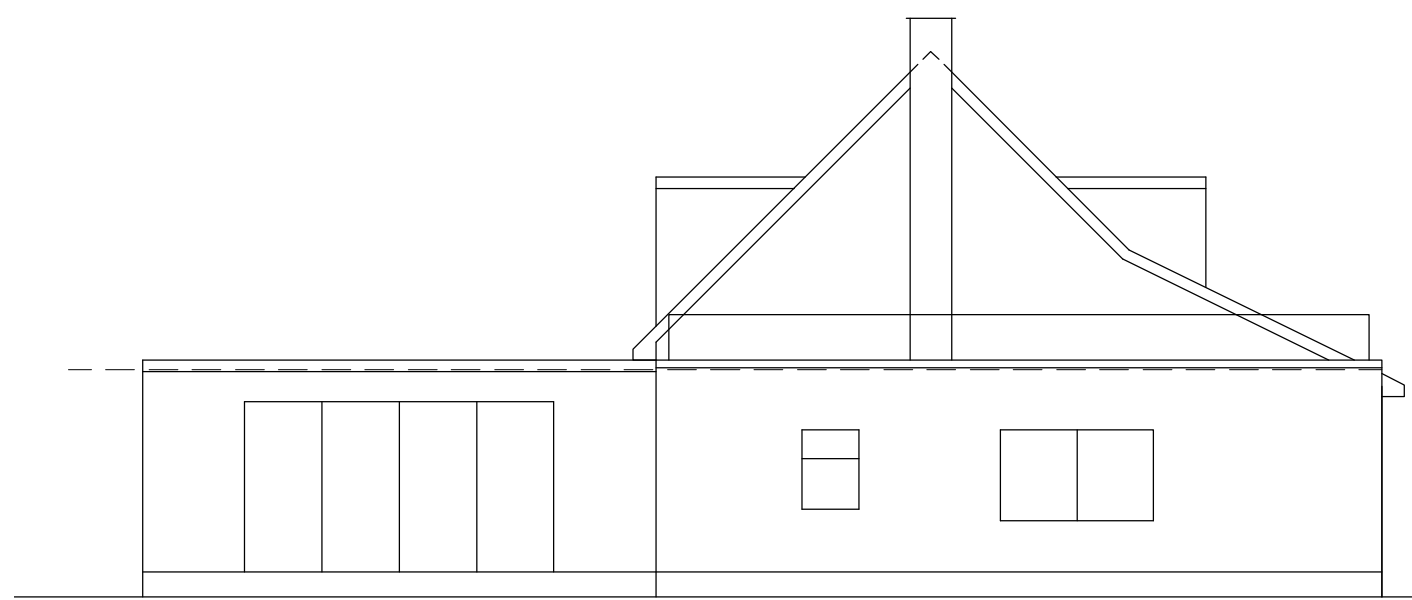


EXISTING LEFT SIDE ELEVATION

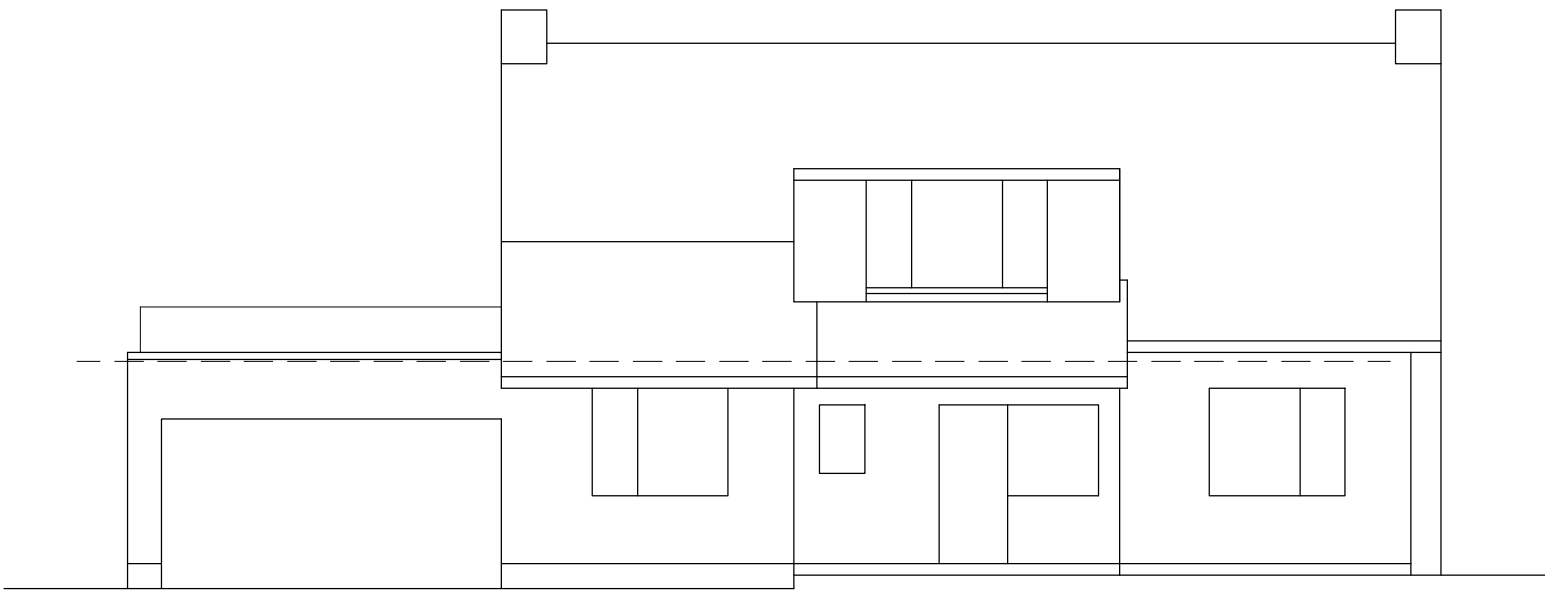


EXISTING FRONT ELEVATION

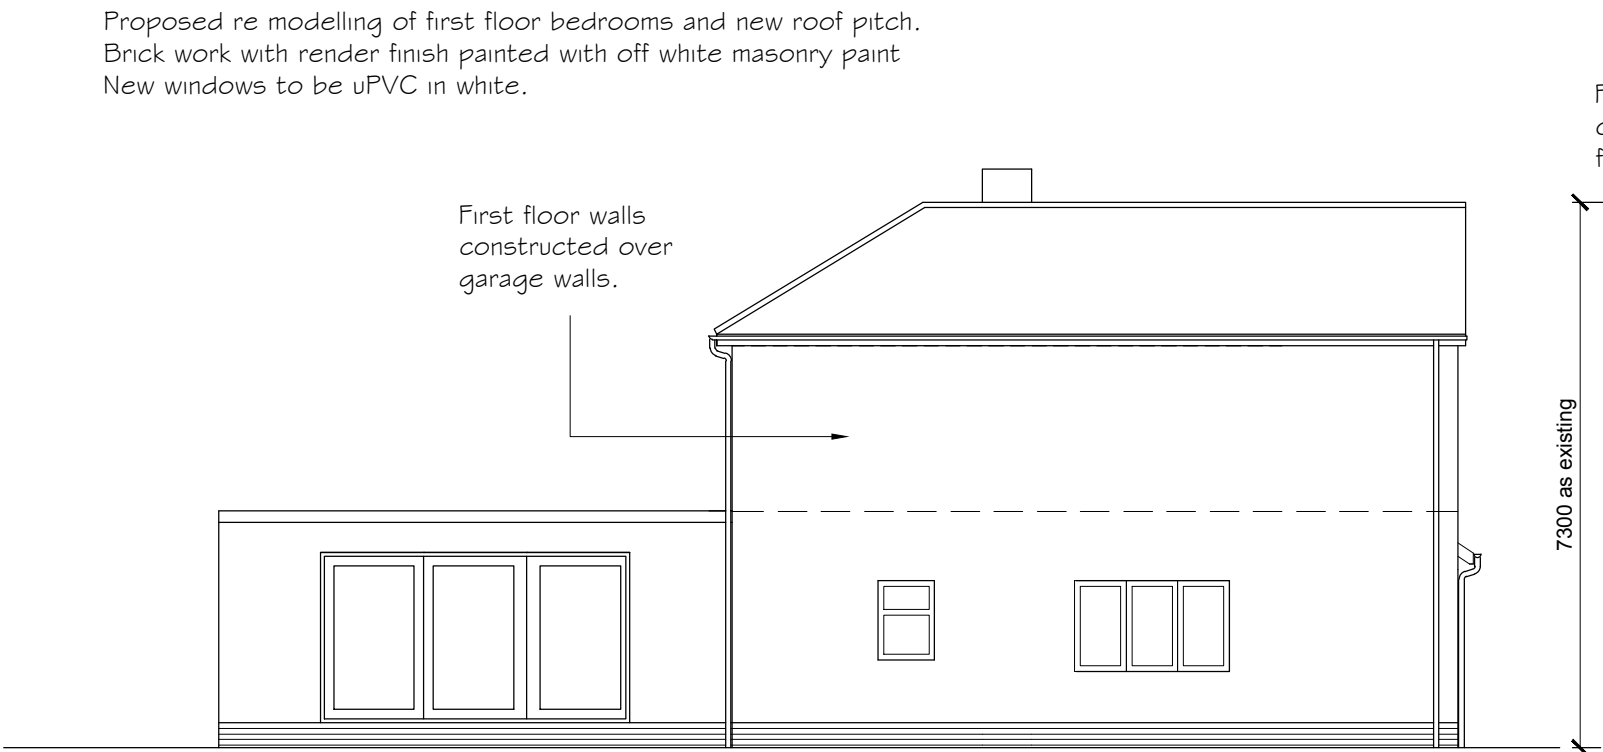


PROPOSED LEFT SIDE ELEVATION

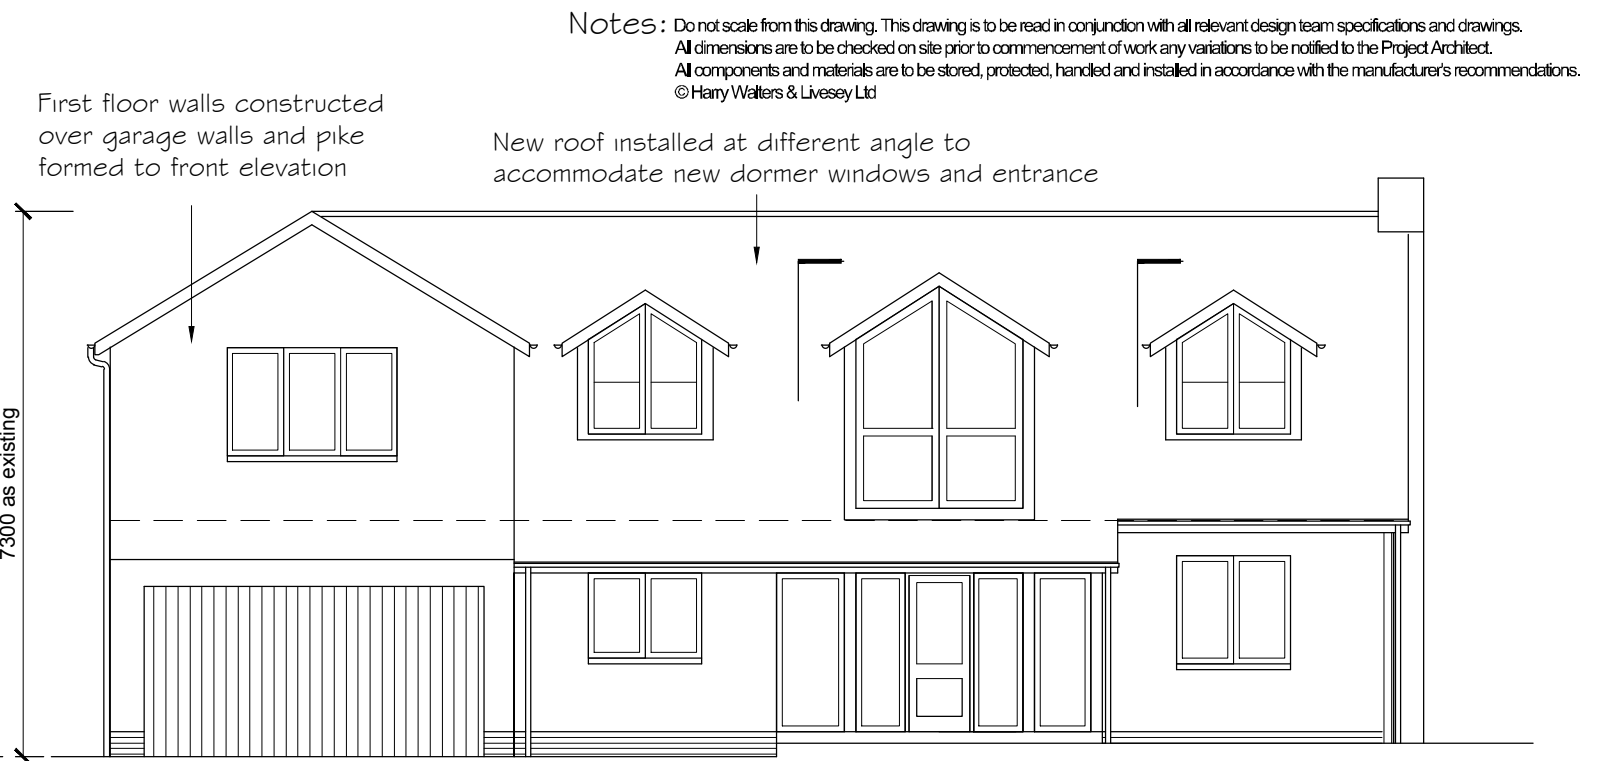


PROPOSED FRONT ELEVATION

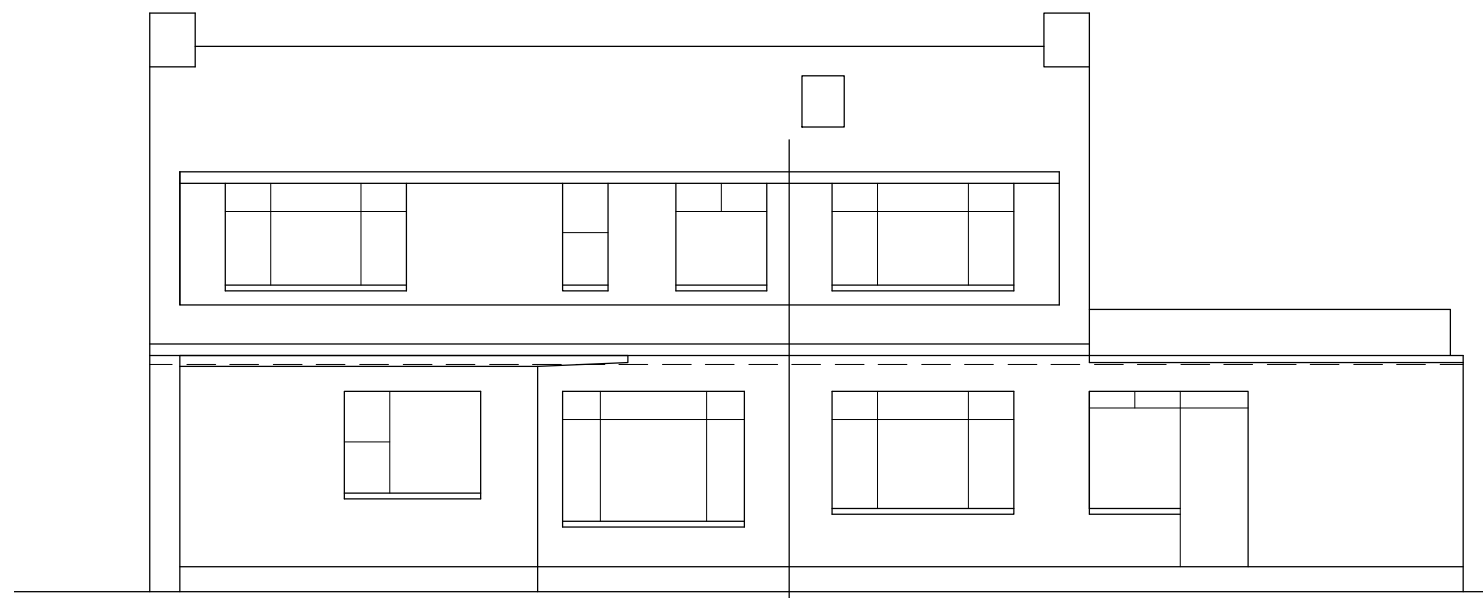


EXISTING REAR ELEVATION

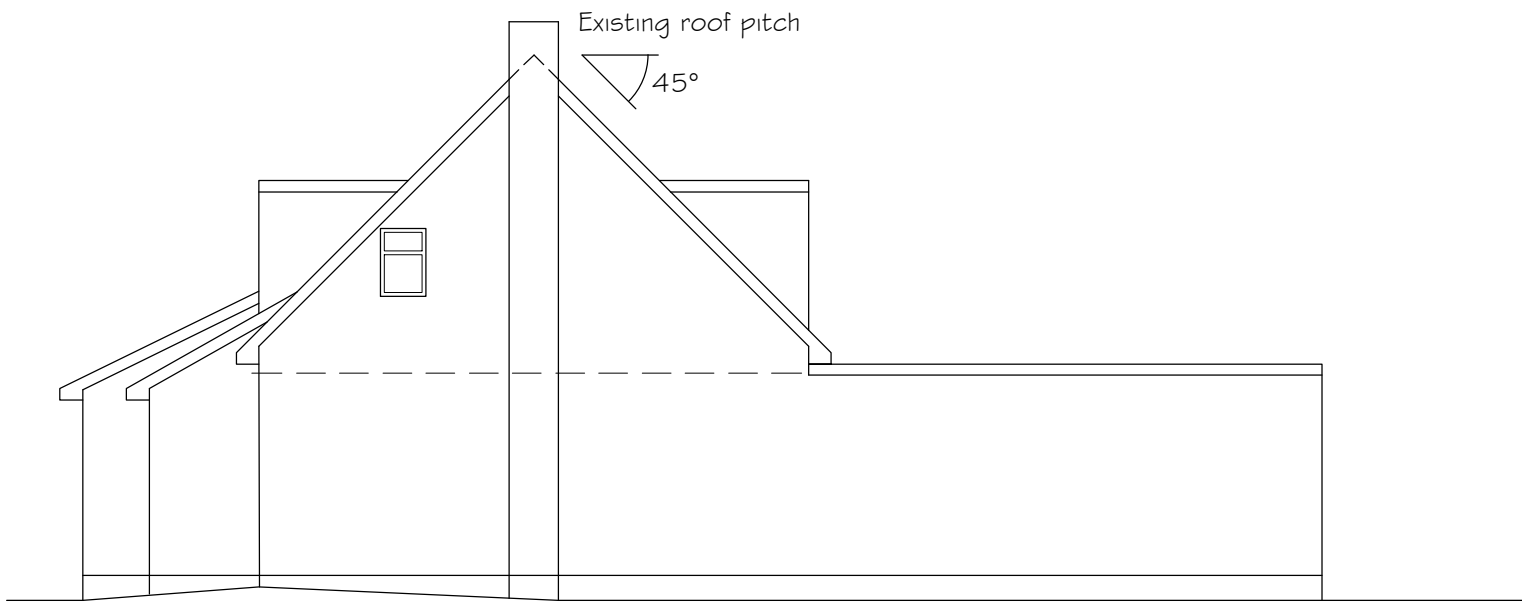



EXISTING RIGHT SIDE ELEVATION

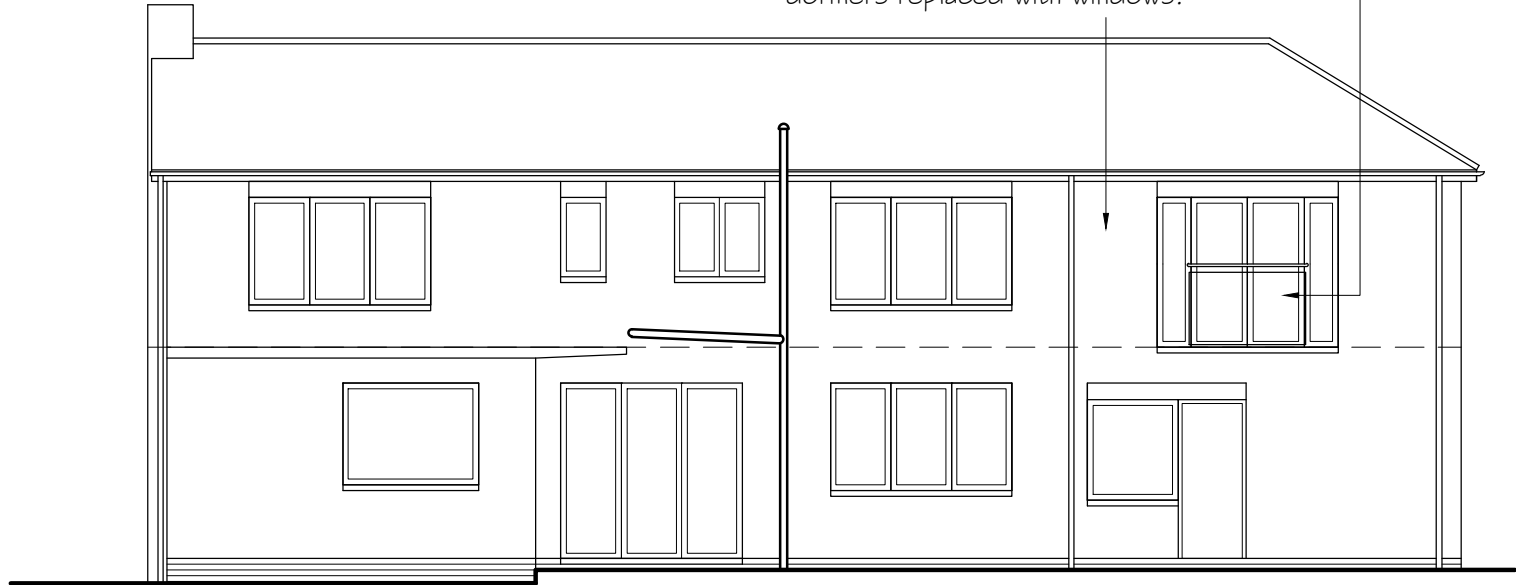


PROPOSED REAR ELEVATION

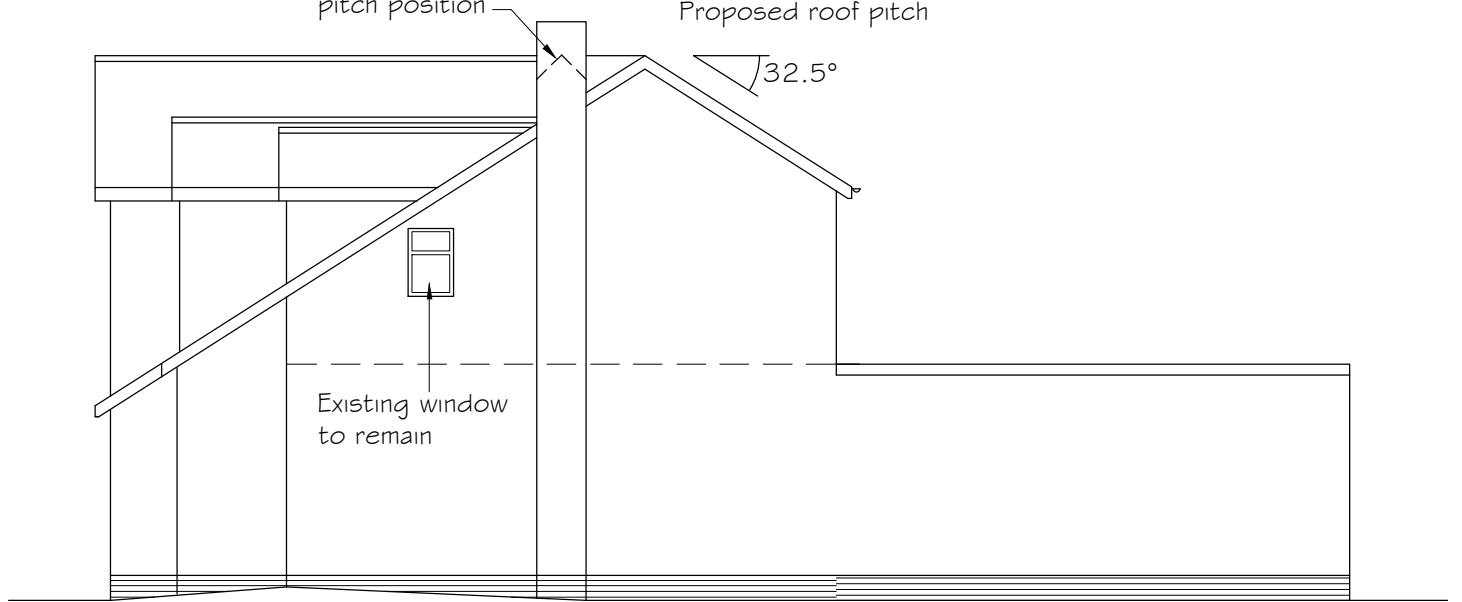


PROPOSED RIGHT SIDE ELEVATION

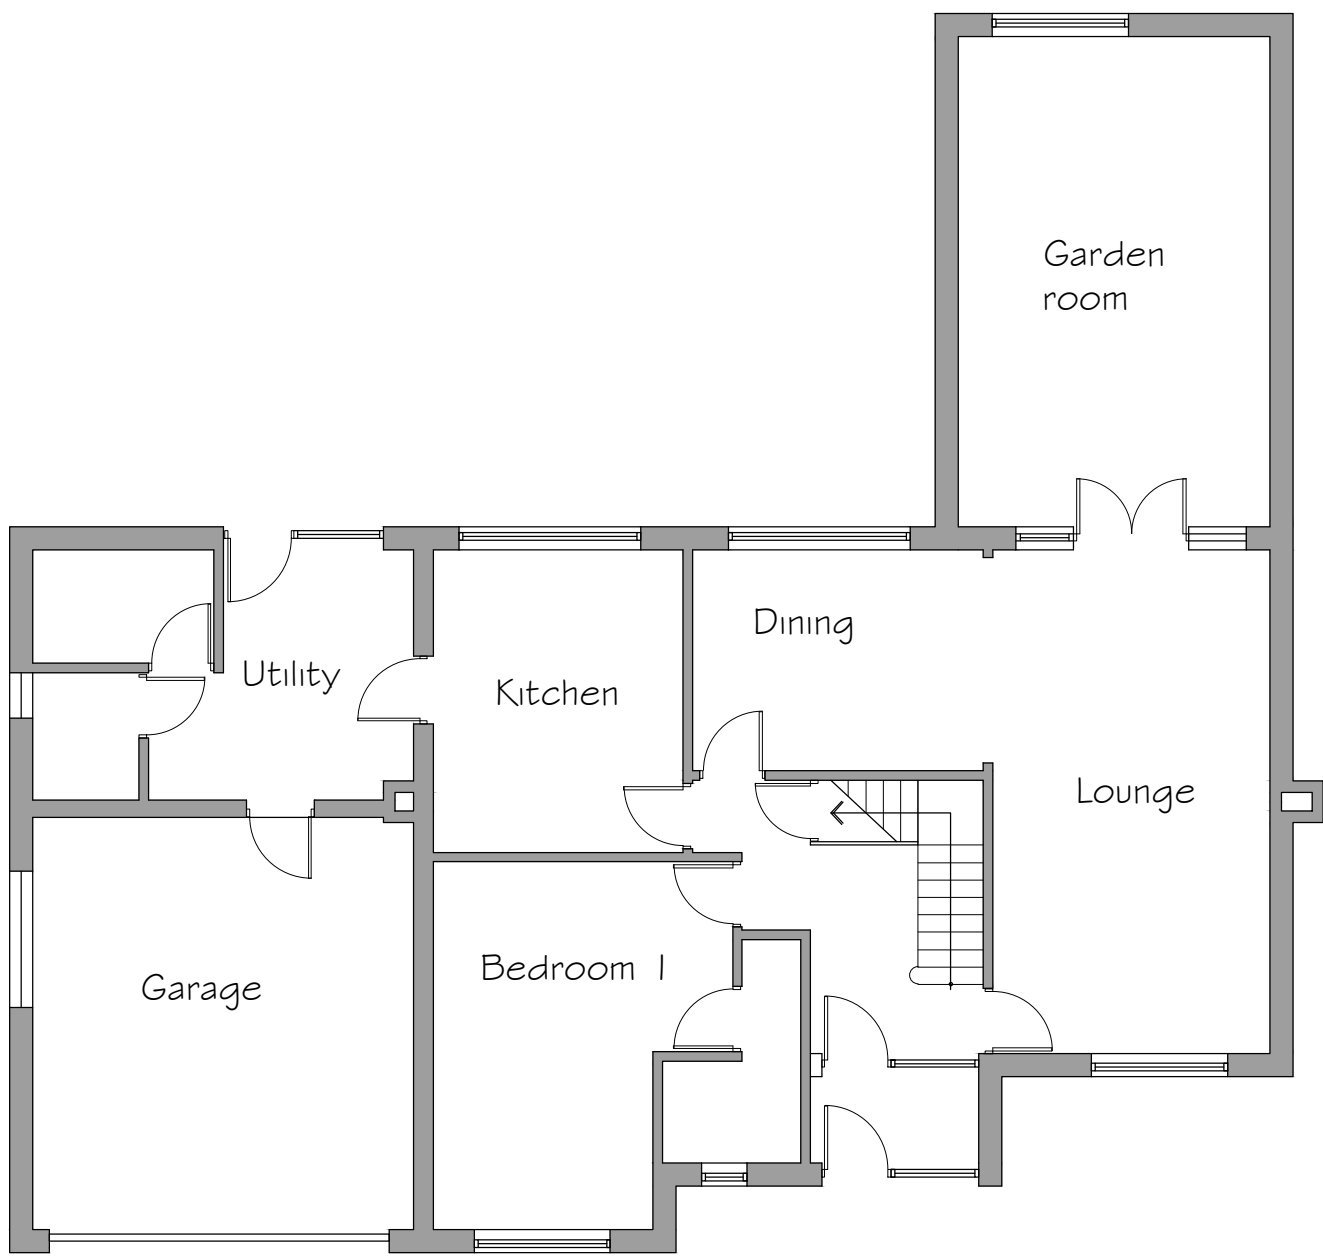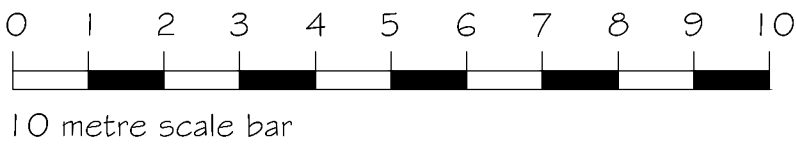


EXISTING GROUND FLOOR PLAN

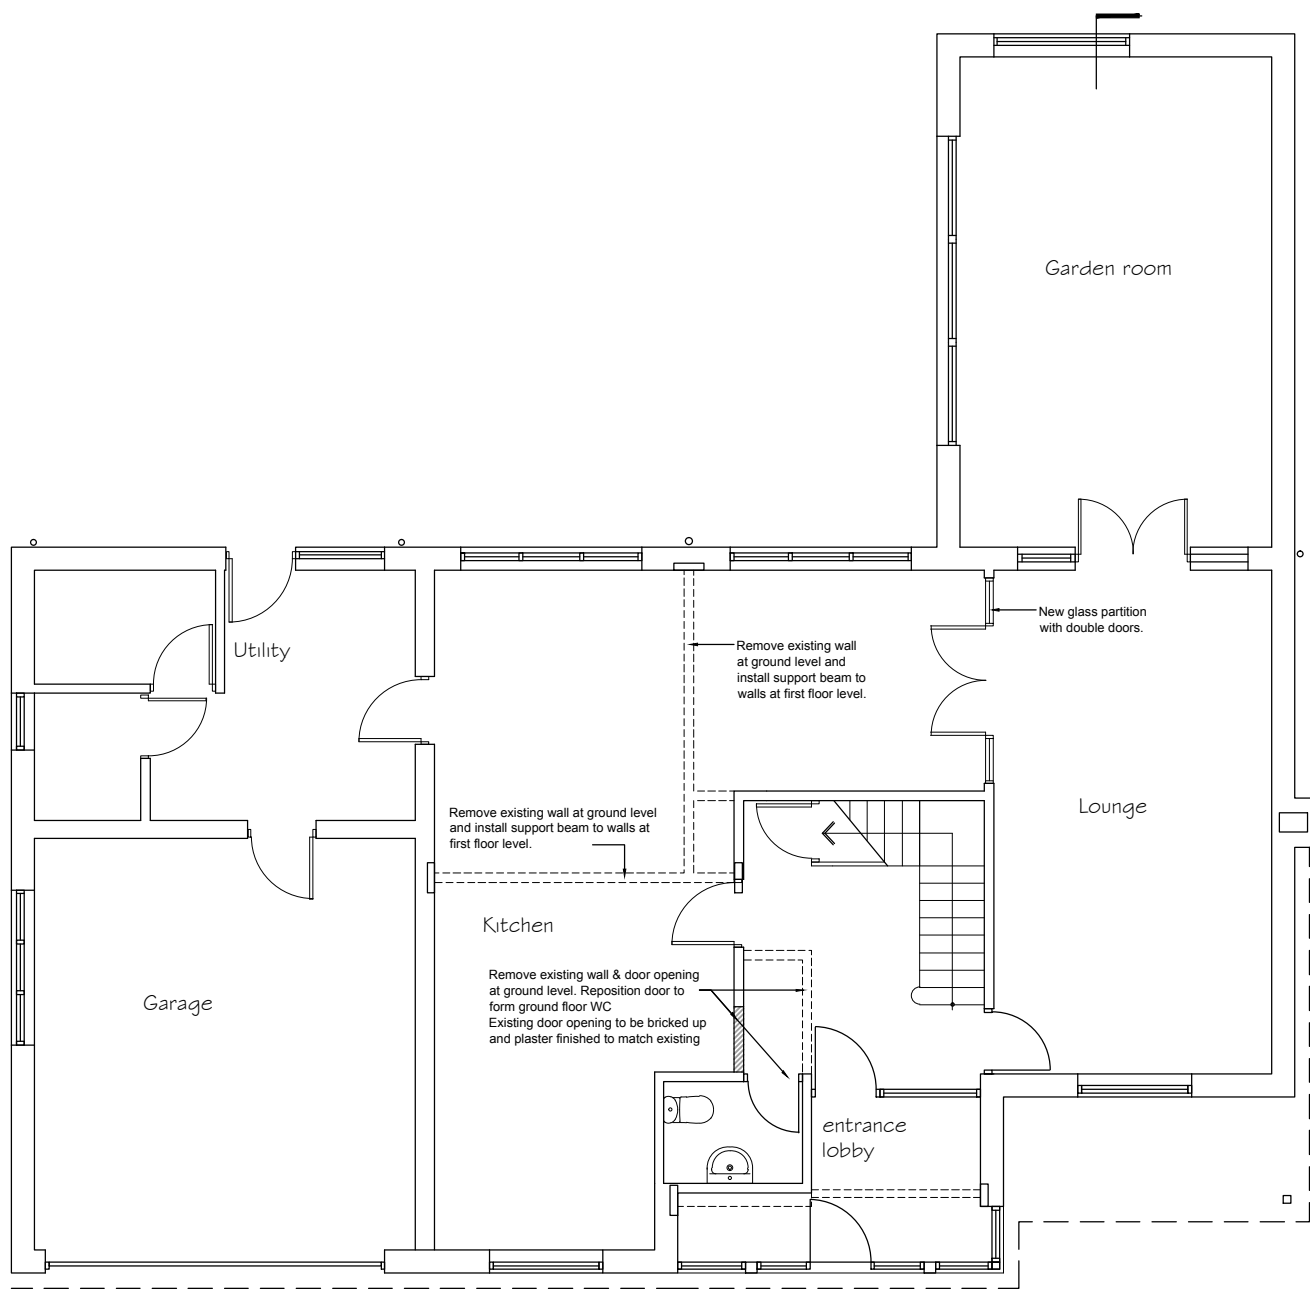

PROPOSED GROUND FLOOR PLAN

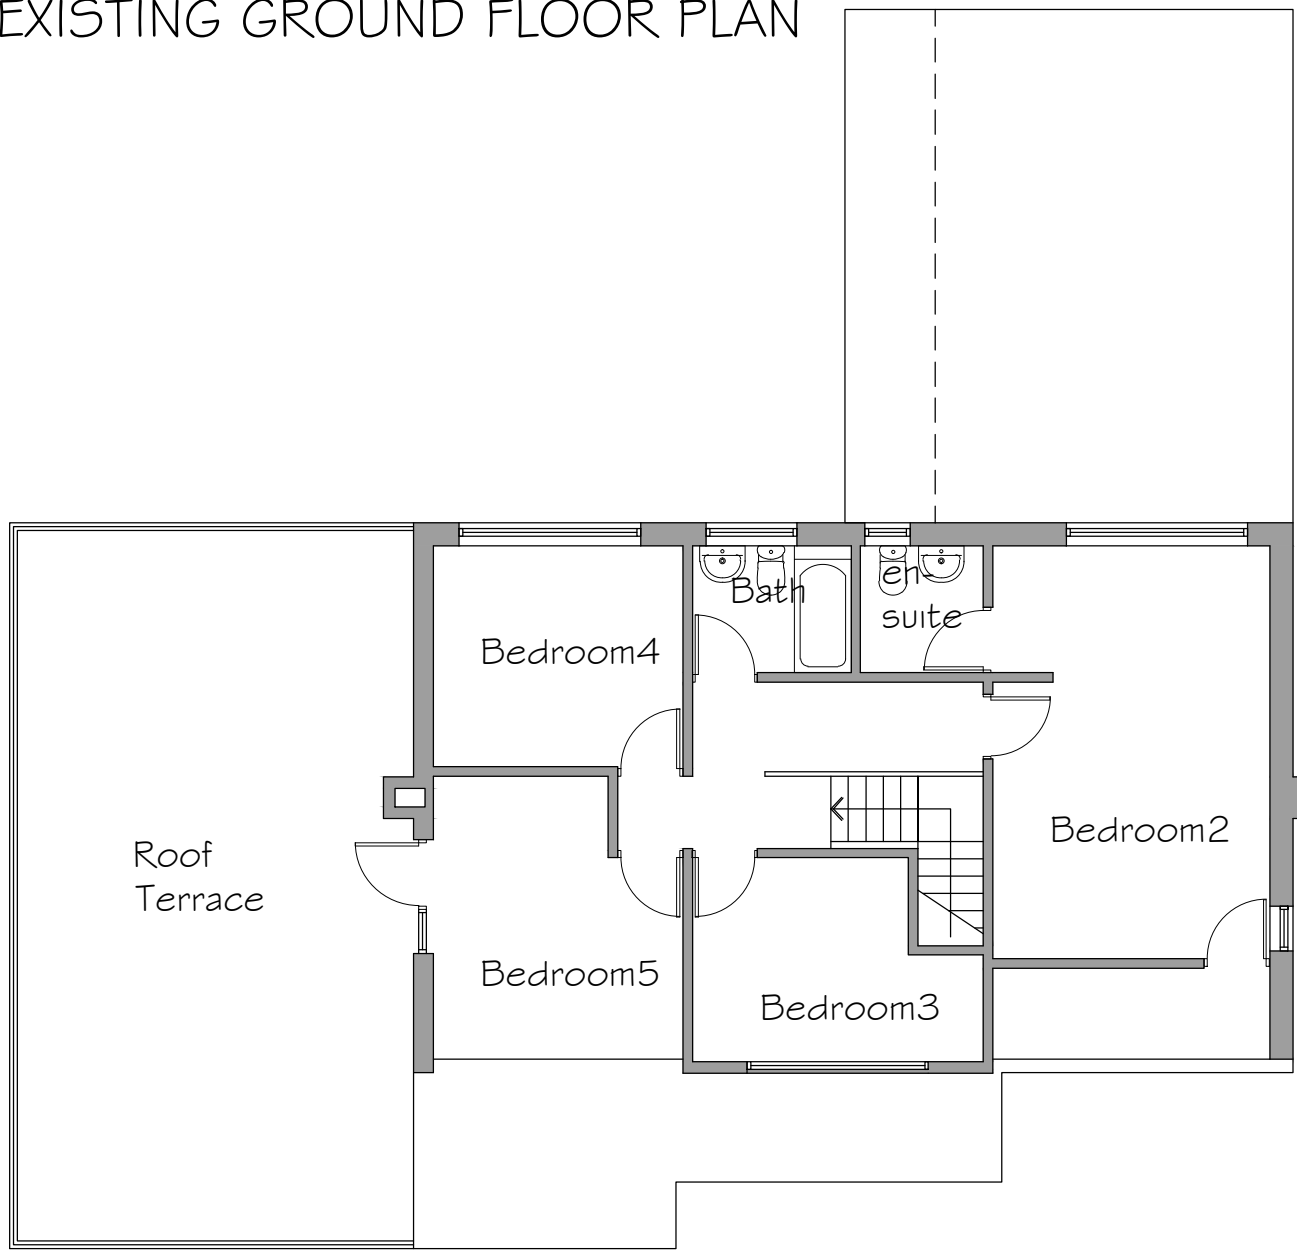

EXISTING FIRST FLOOR PLAN

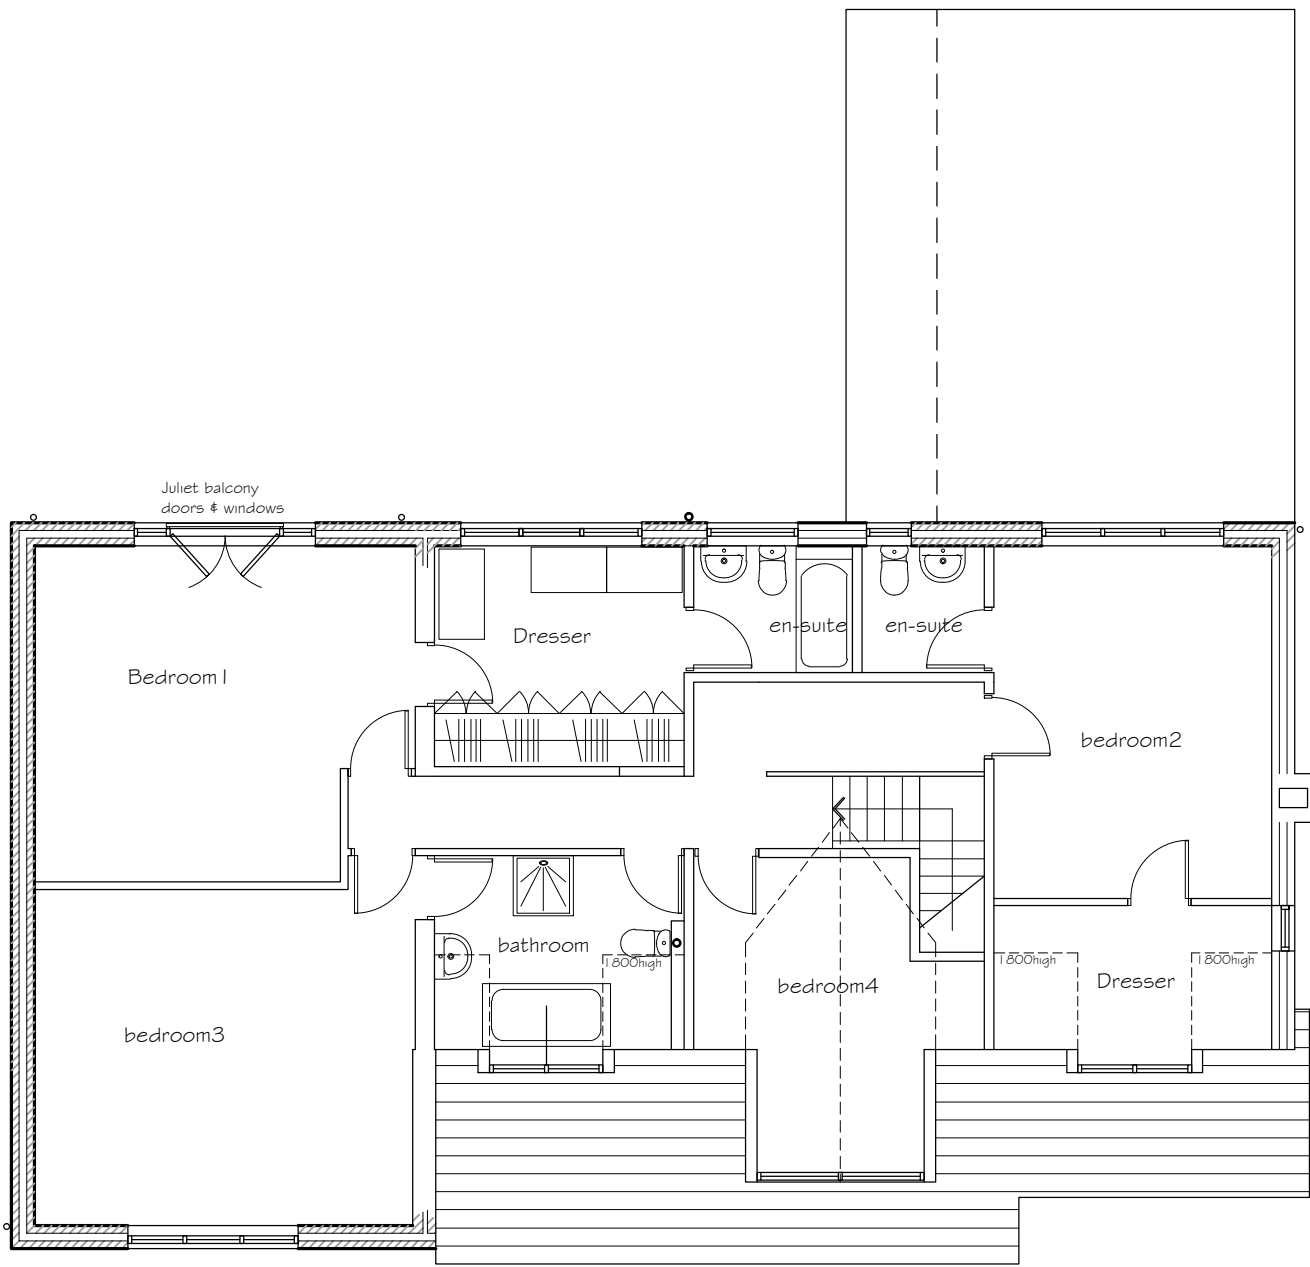

PROPOSED FIRST FLOOR PLAN

Rev A: Windows to rear elevation& Bedroom arrangements revised

CLIENT Barry Thomas	PROJECT NAME Osbaldeston Lane	DRAWN BY CAA
DRAWING NAME Plans & Elevations	SCALE 1:100	REV No A
DATE June 2013	JOB NUMBER Bthom	
Registered Office • James Hall Spar Distribution Centre Bowland View Fulwood • Preston • Lancashire • PR2 5QT • Company No. 0623823		
K.M. McFadyen, Dip. Arch. R.I.B.A. Tel No: 01772 706696 Email: office@HWL1.com		

HWL
HARRY WALTERS & LIVESEY Ltd
CHARTERED ARCHITECT