



Proposed re modelling of first floor bedrooms and new roof pitch.
Brick work with render finish painted with off white masonry paint
New windows to be uPVC in white.


Notes: Do not scale from this drawing. This drawing is to be read in conjunction with all relevant design team specifications and drawings.
All dimensions are to be checked on site prior to commencement of work and any variations to be notified to the Project Architect.
All components and materials are to be stored, protected, handled and installed in accordance with the manufacturer's recommendations.
© Harry Walters & Livesey Ltd

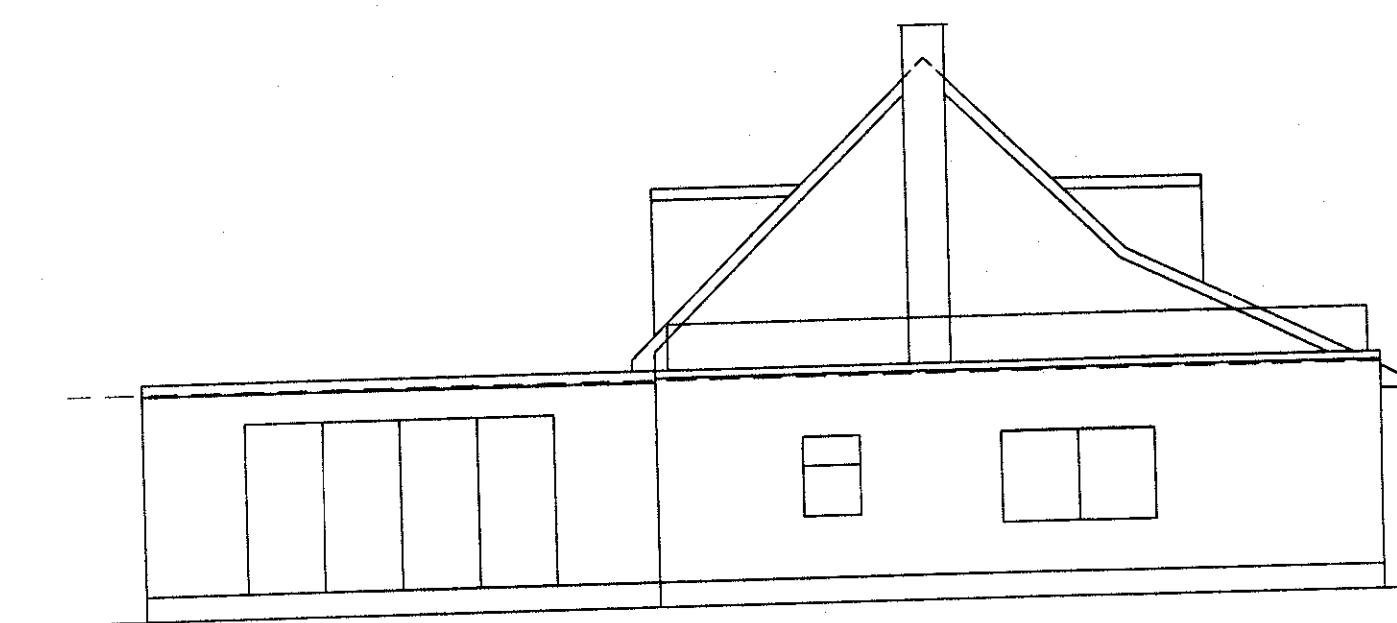


EXISTING LEFT SIDE ELEVATION

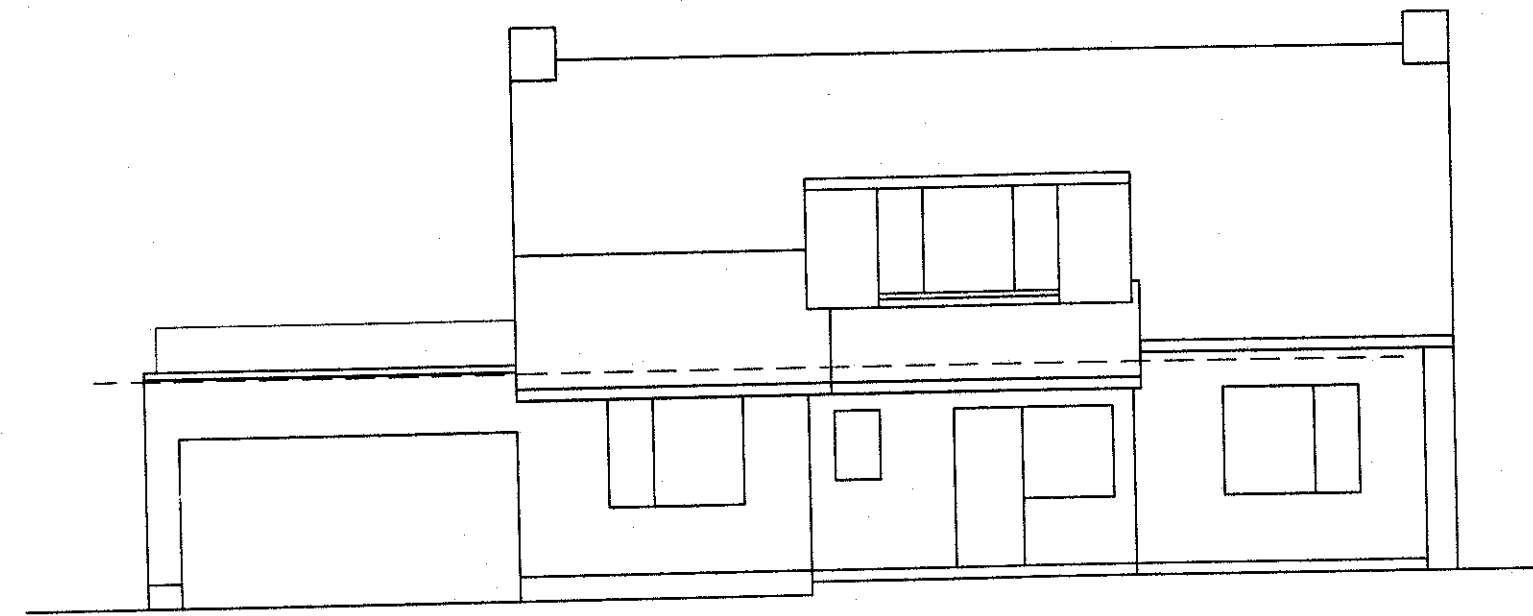


EXISTING FRONT ELEVATION

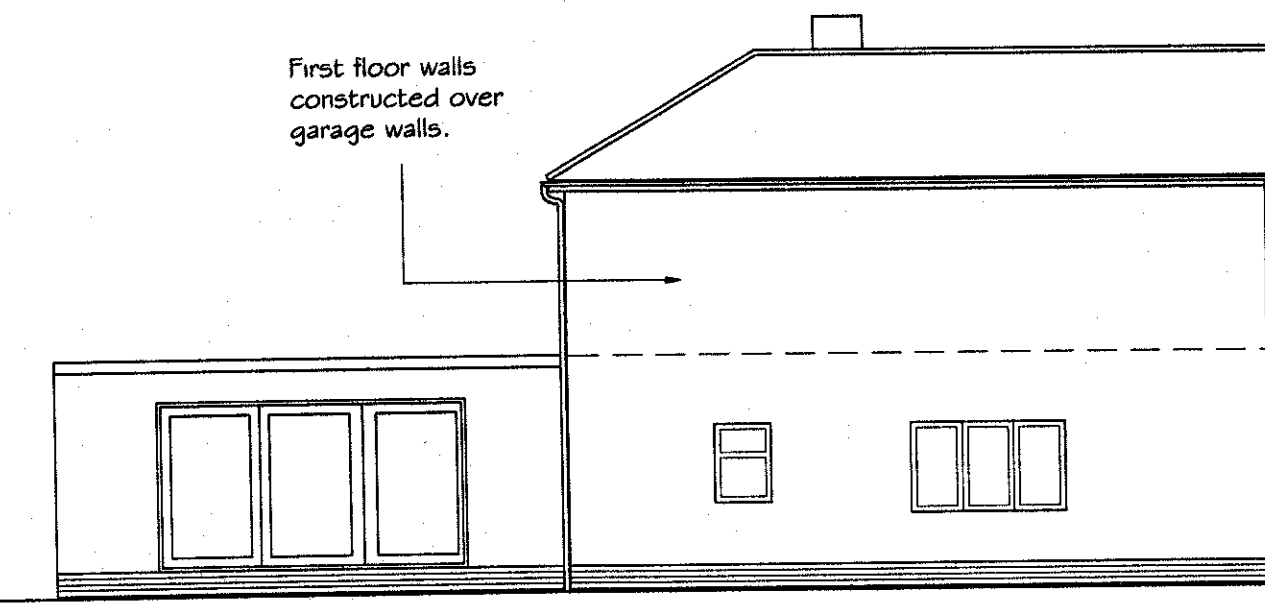


PROPOSED LEFT SIDE ELEVATION

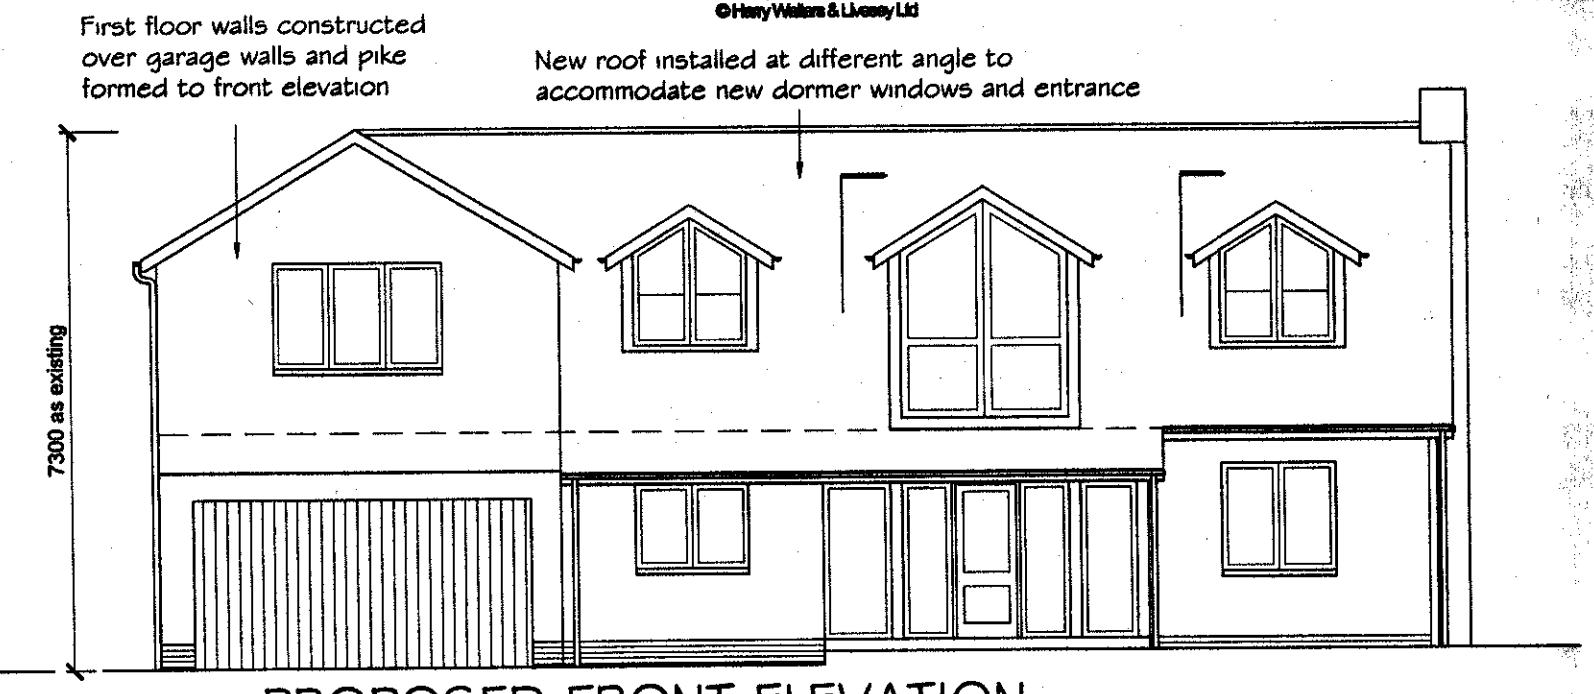


PROPOSED FRONT ELEVATION

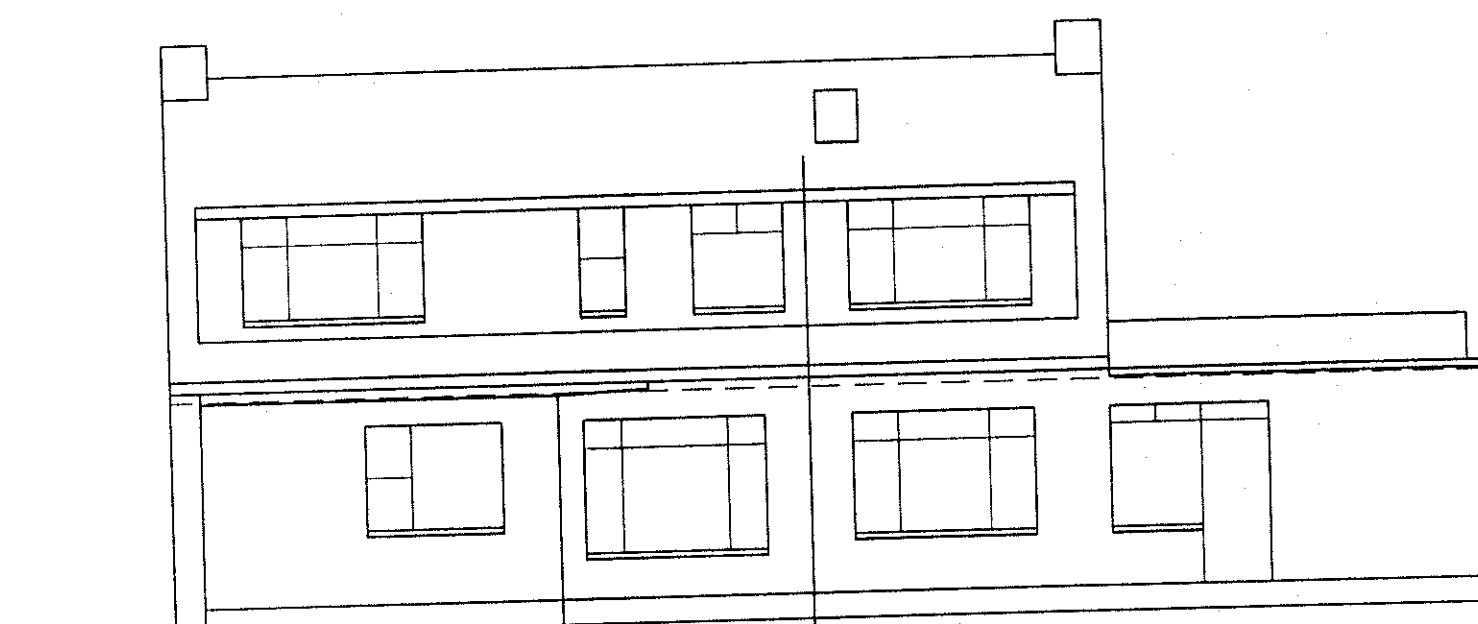


EXISTING REAR ELEVATION

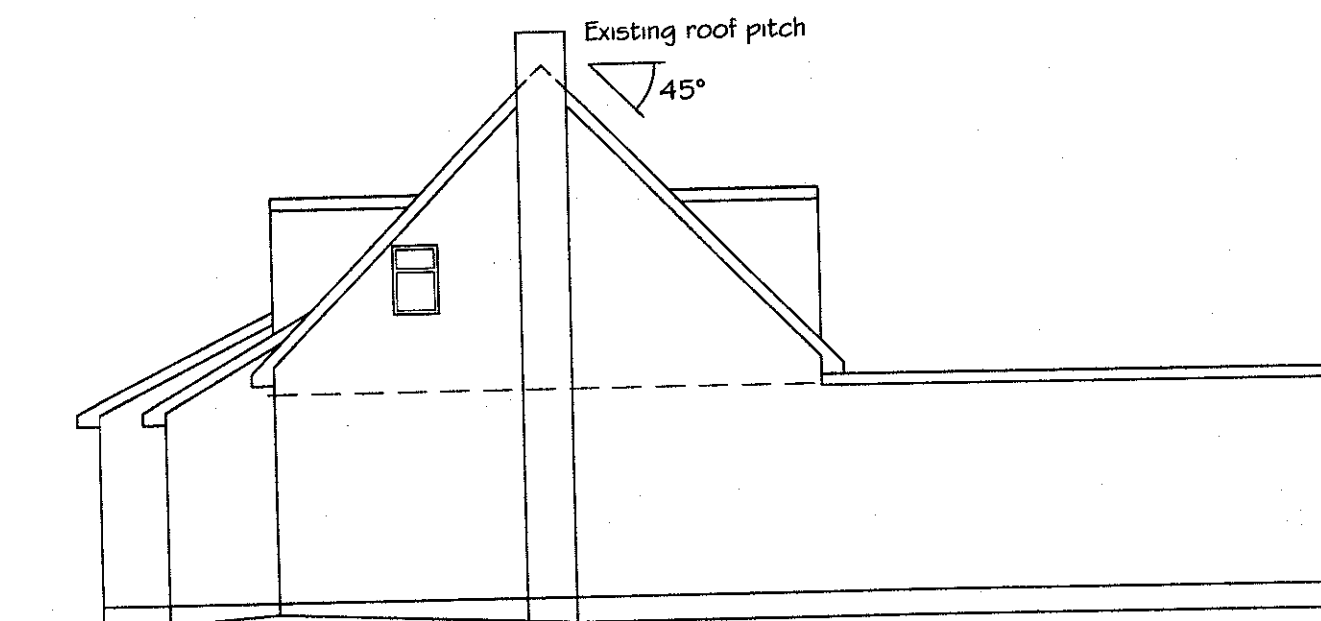



EXISTING RIGHT SIDE ELEVATION

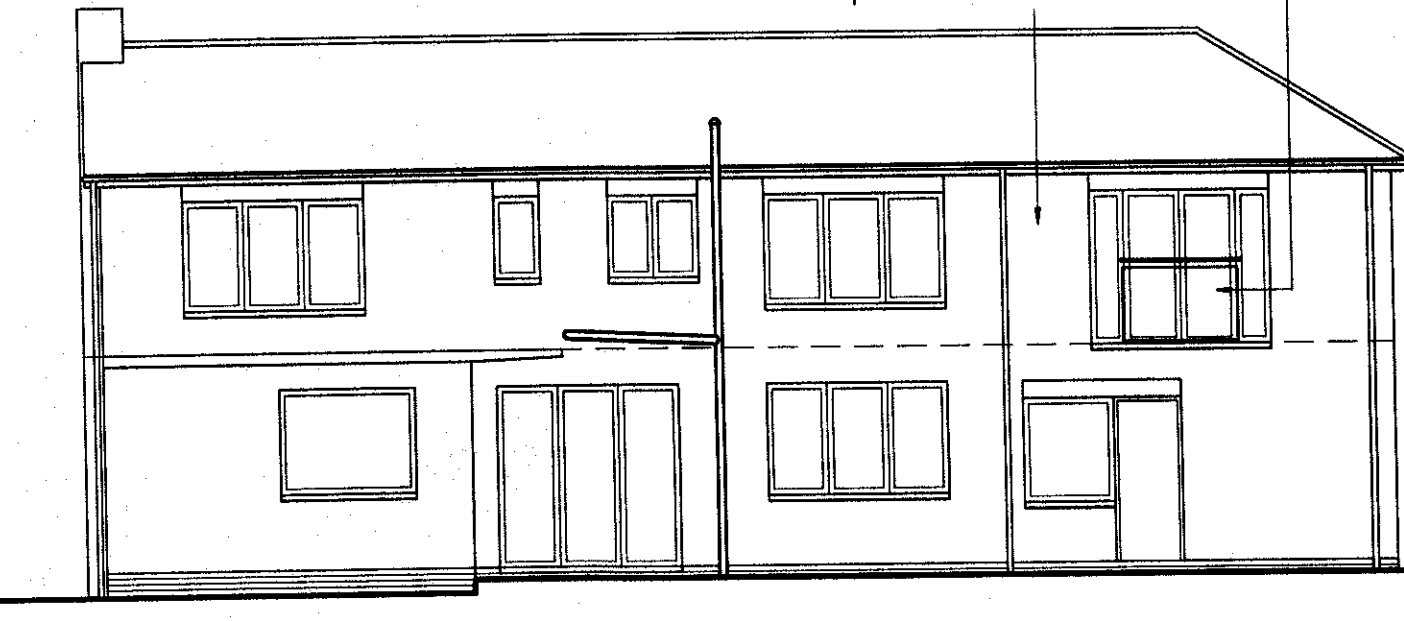


PROPOSED REAR ELEVATION

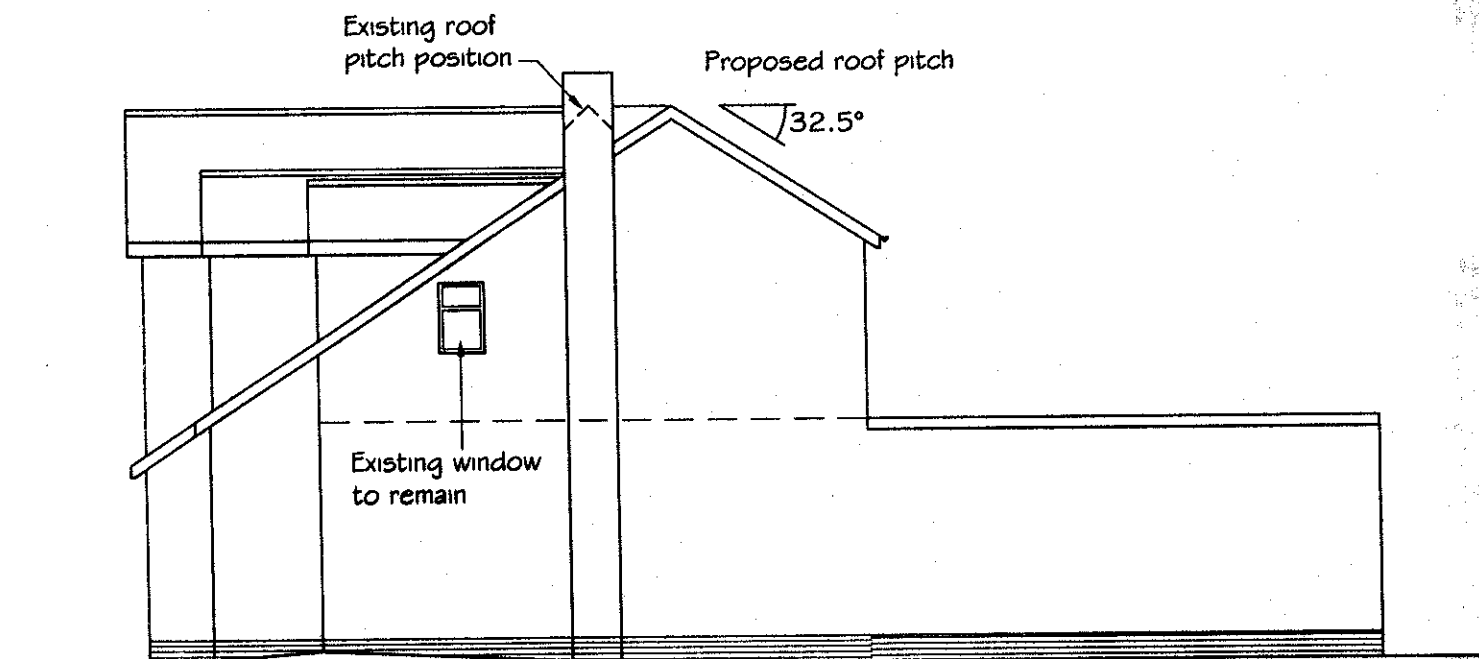


PROPOSED RIGHT SIDE ELEVATION

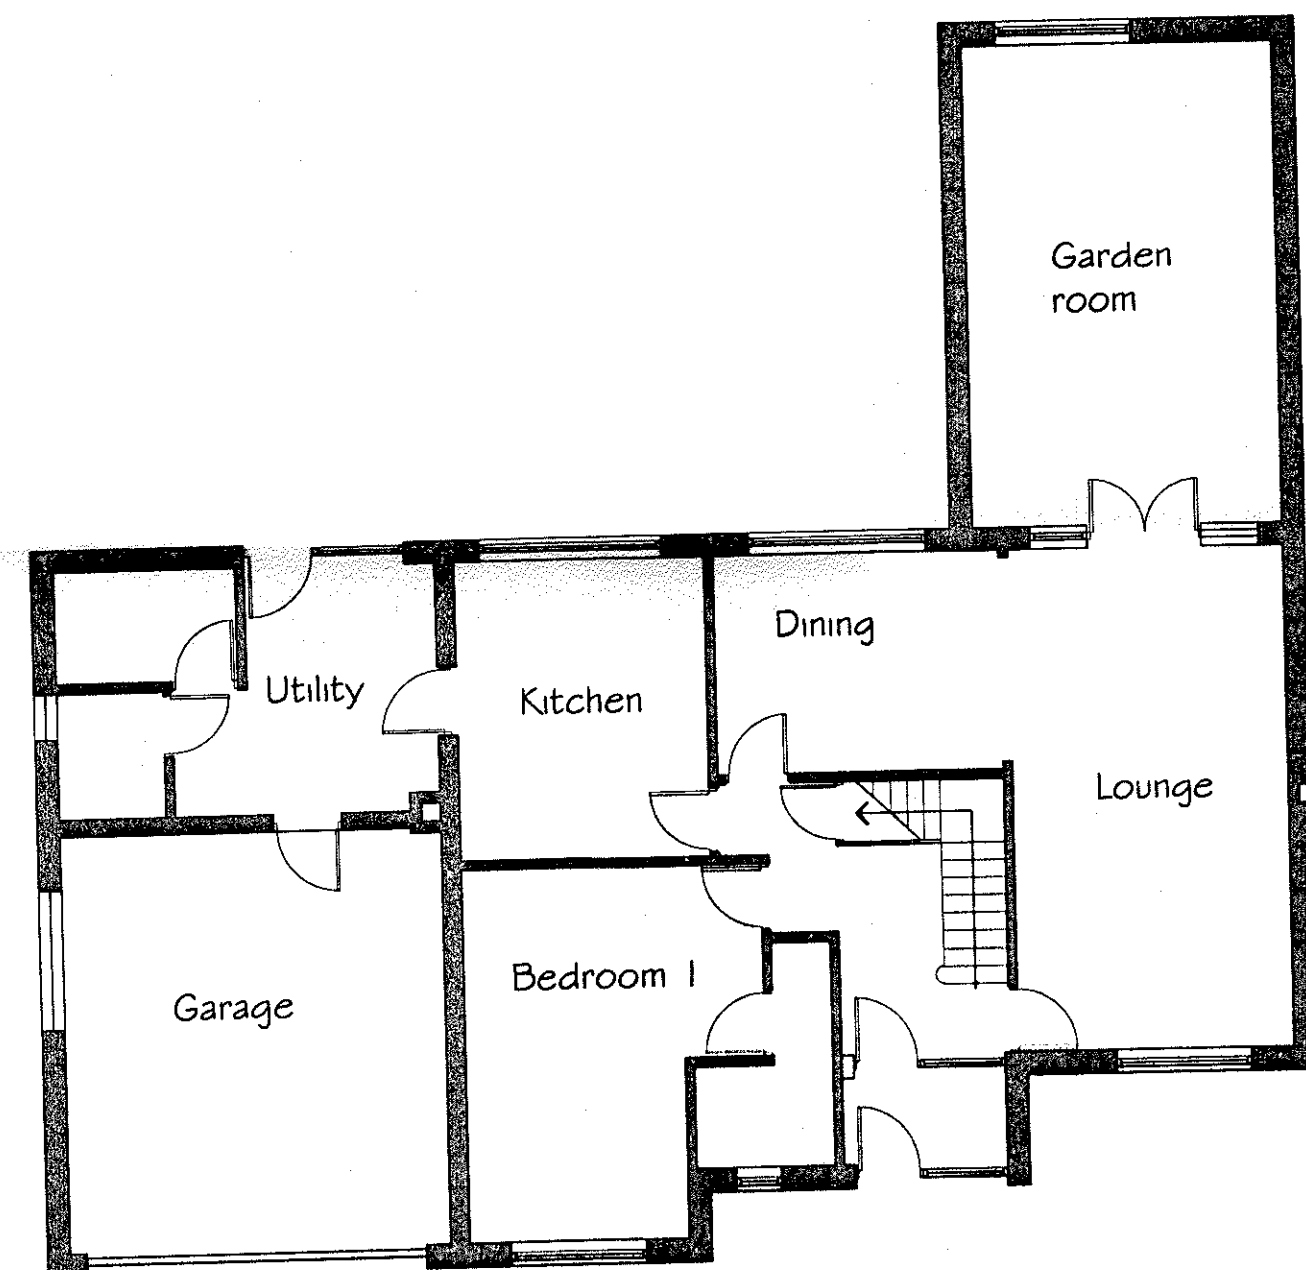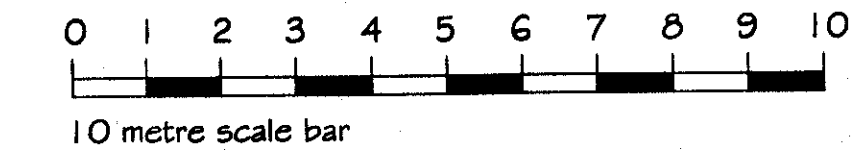


EXISTING GROUND FLOOR PLAN

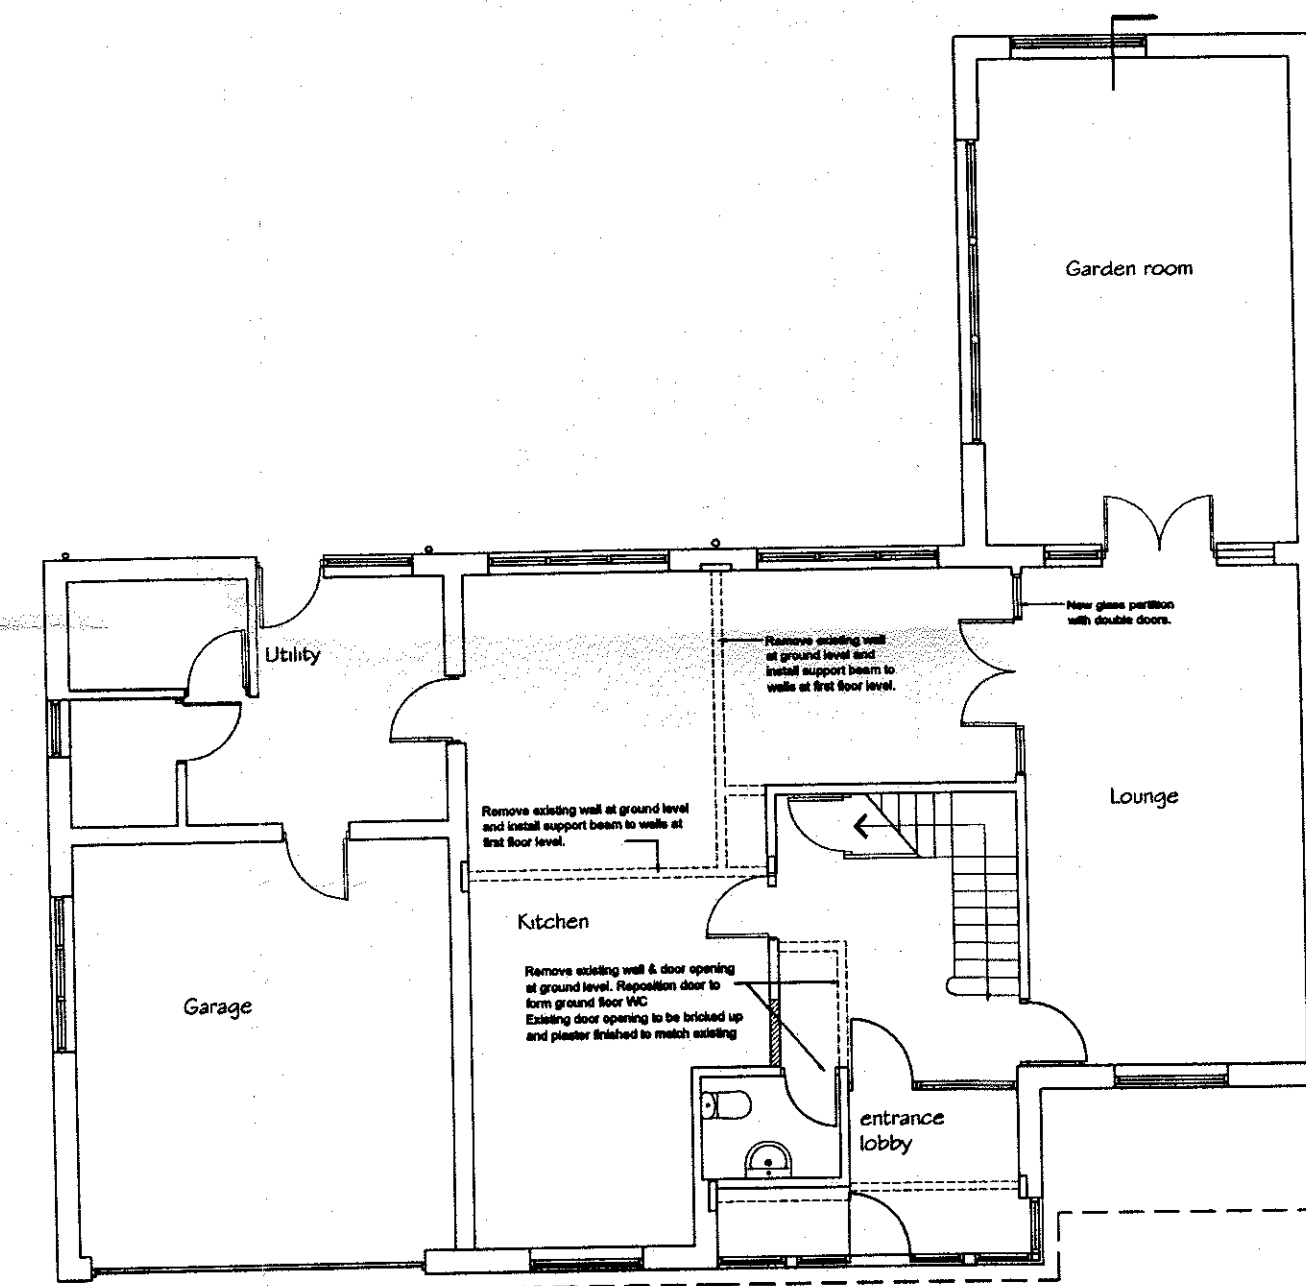

PROPOSED GROUND FLOOR PLAN

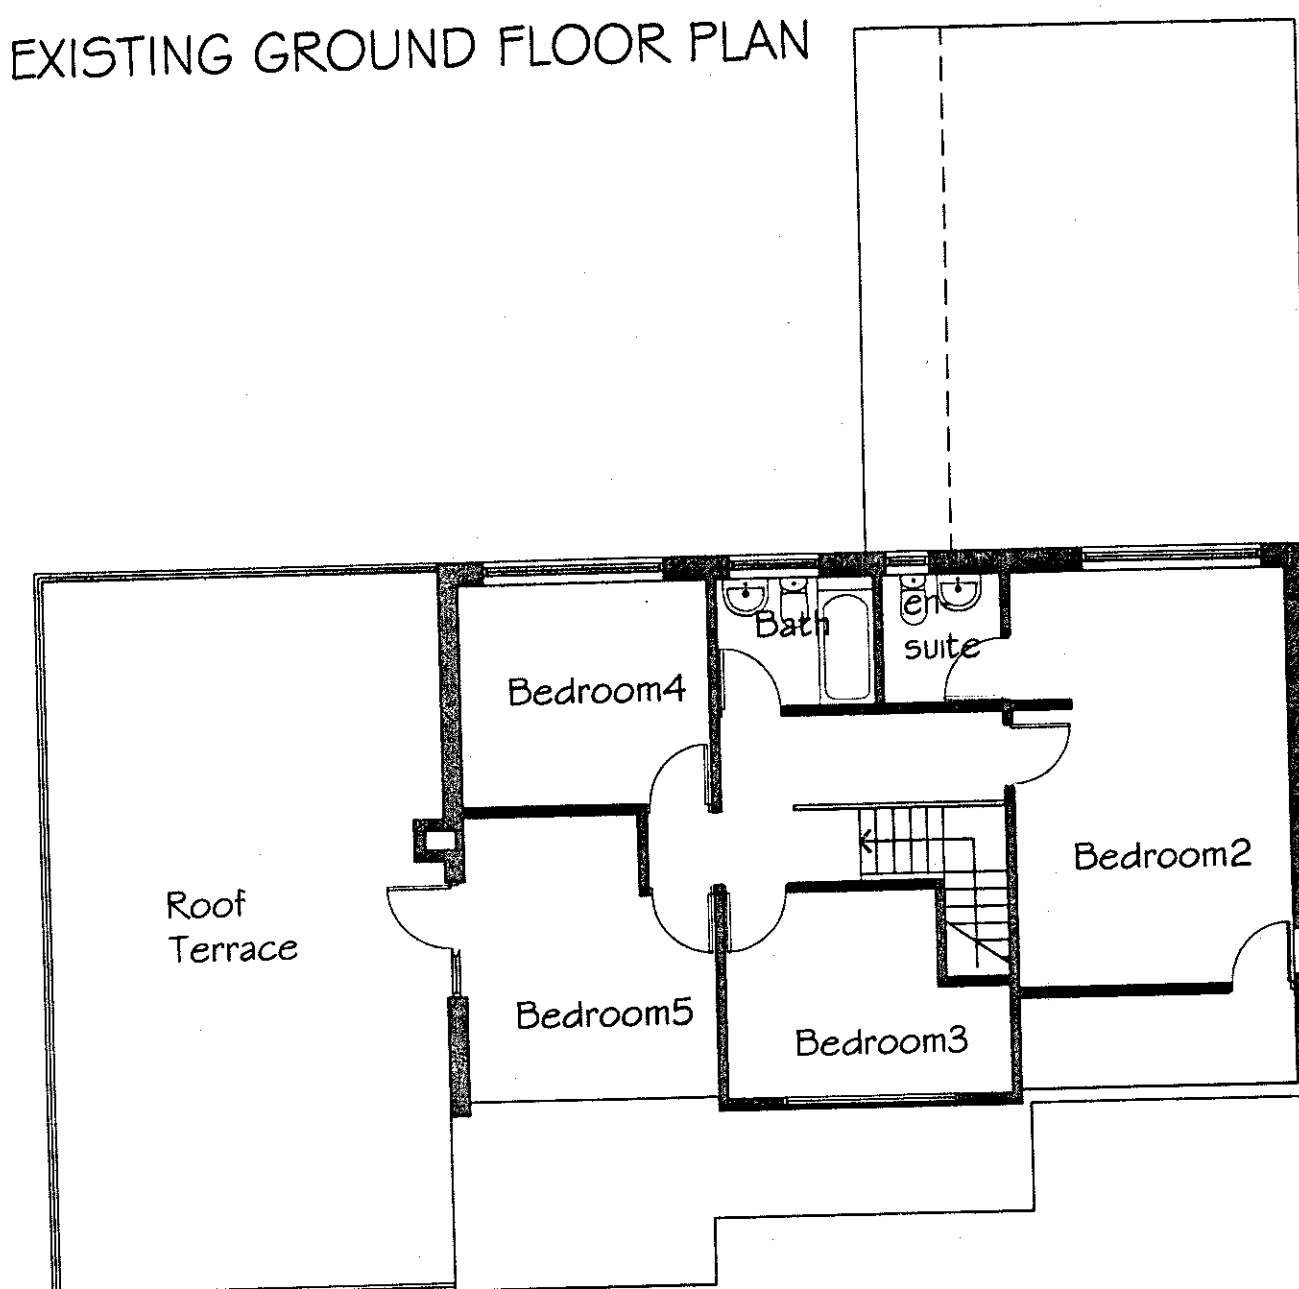

EXISTING FIRST FLOOR PLAN

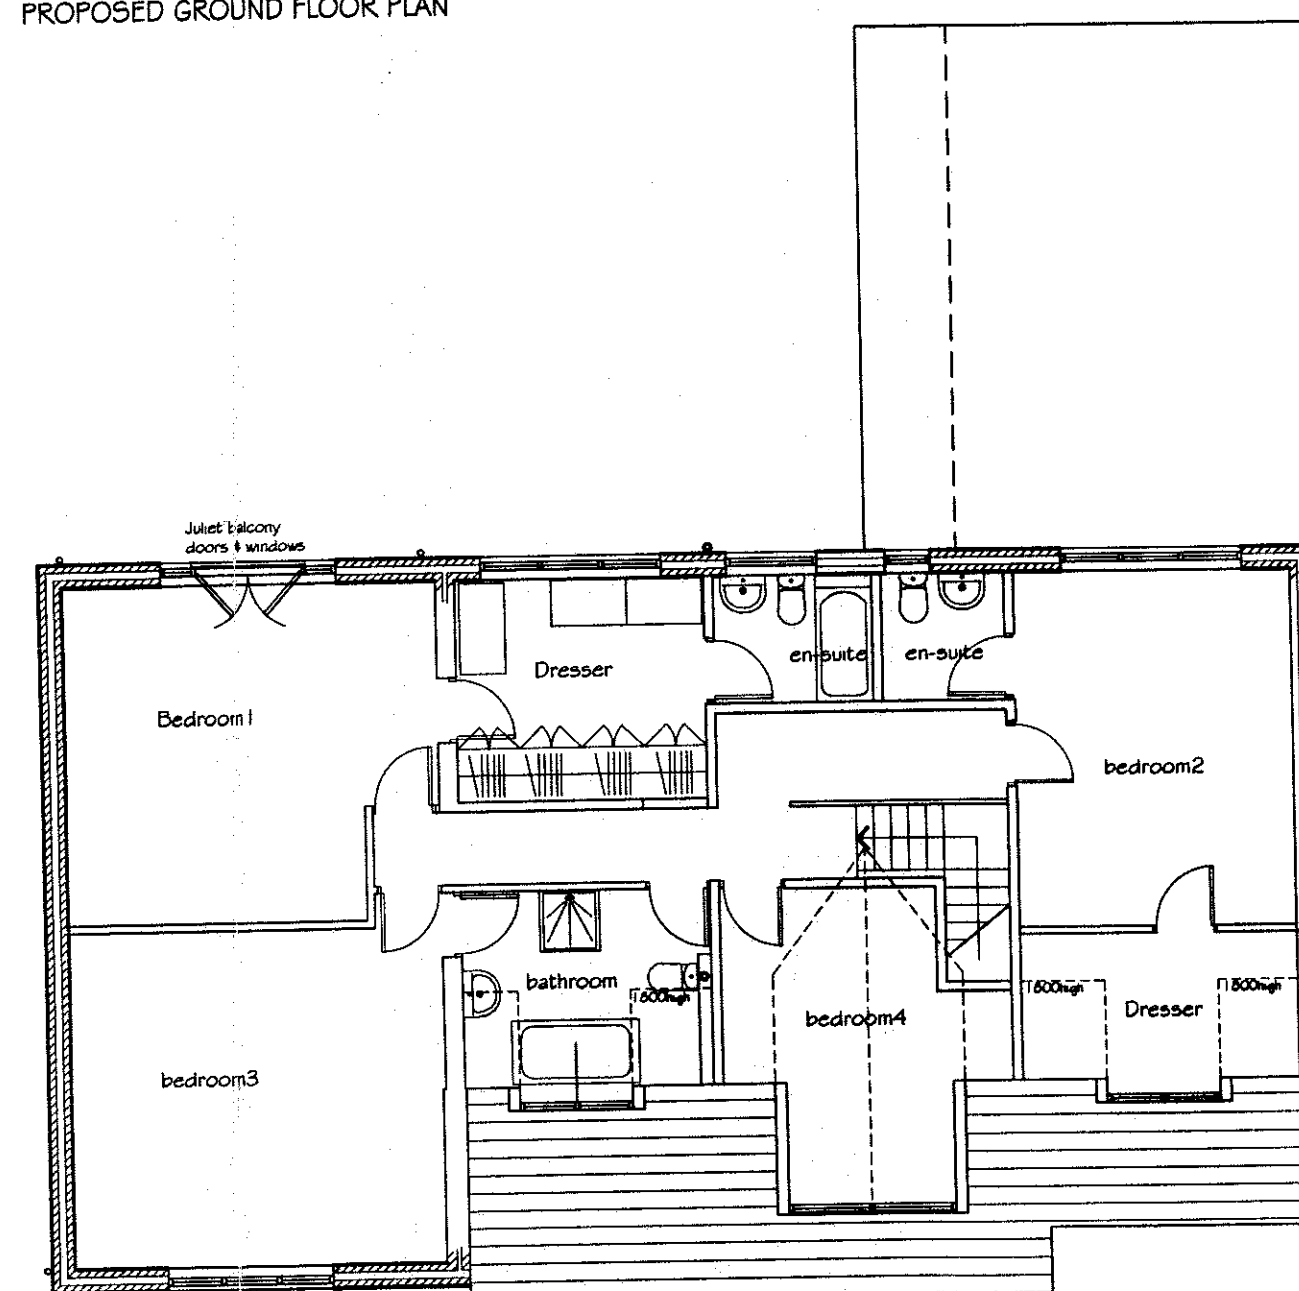

PROPOSED FIRST FLOOR PLAN

AMENDED PLANS RECEIVED
DATE 16 July 13

320130570P

HWL
HARRY WALTERS & LIVESLEY LTD
CHARTERED ARCHITECT

Rev A: Windows to rear elevation Bedroom arrangements revised

CLIENT Barry Thomas	PROJECT NAME Osbaldeston Lane
DRAWING NAME Plans & Elevations	SCALE 1:100
DATE June 2013	DRAWN BY CAA
JOB NUMBER Bthom	REV NO A
PL-01	

Registered Office: James Hall Spar Distribution
Centre Bowling View Fulwood Preston Lancashire PR2 5QT Company No. 05036823
K.M. McFadyen, Dip. Arch. R.I.B.A.
Tel No: 01772 700606 Email: office@HWL1.com