



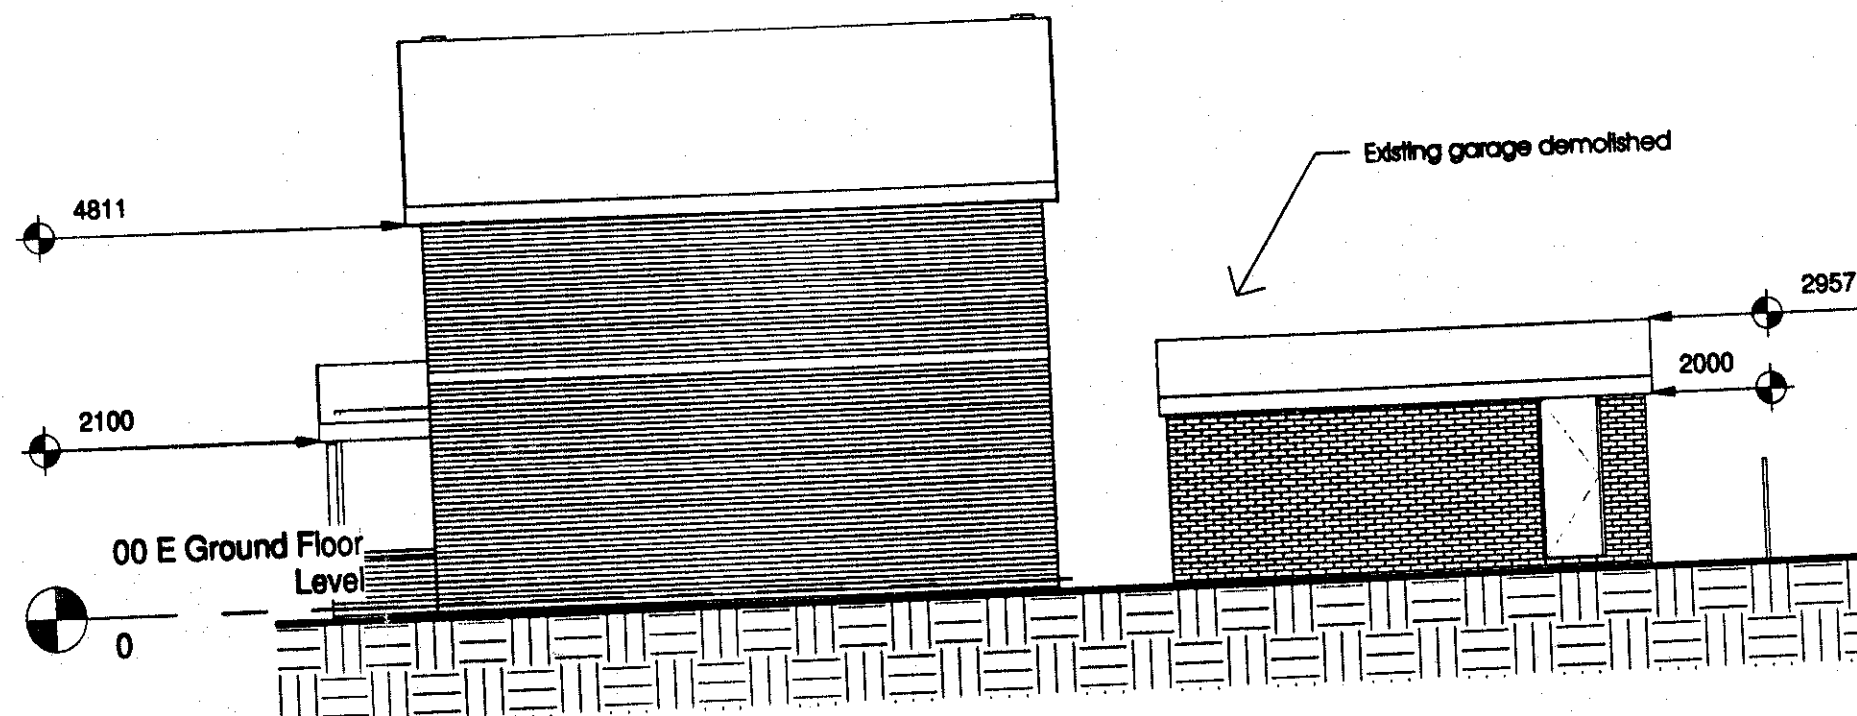


E1 Existing West Rear Elevation
1:100 N10080




E2 Existing North Side Elevation
1:100 N10080

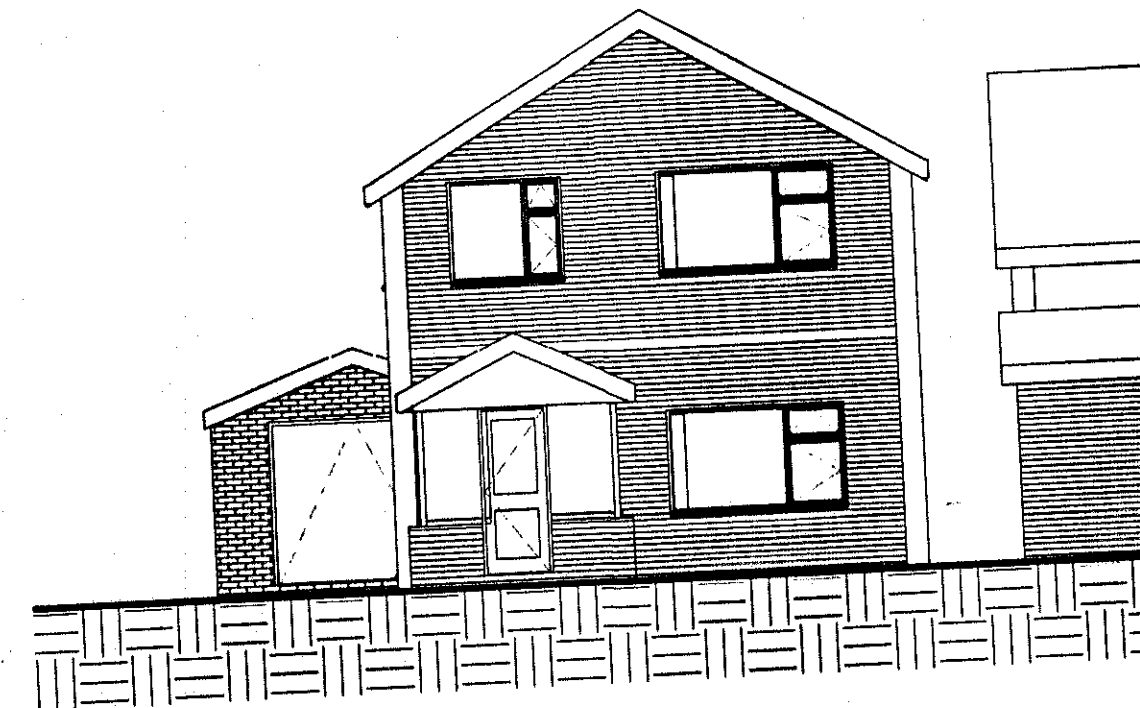

E3 Existing West Front Elevation
1:100 N10080

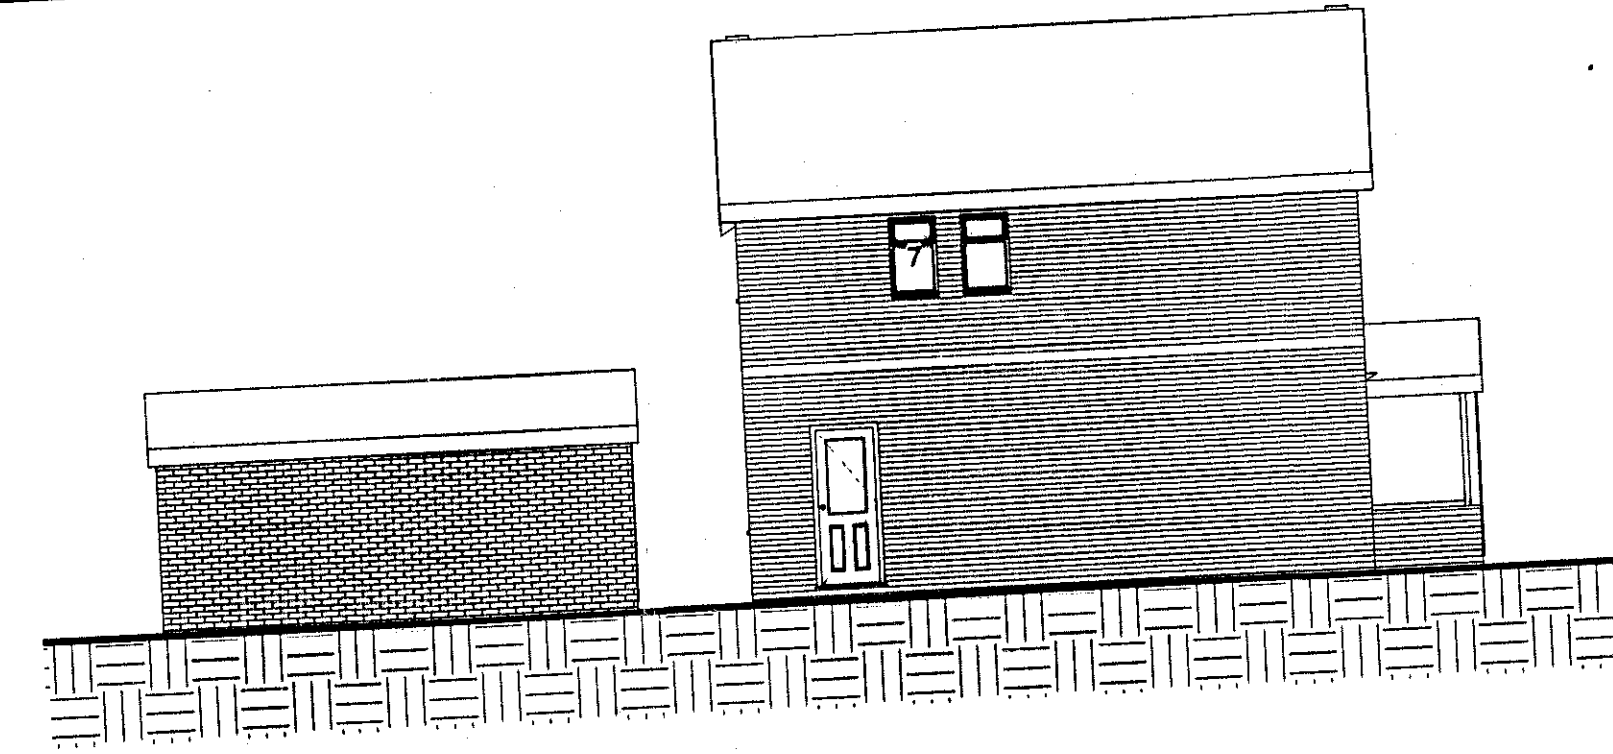


E4 Existing South Side Elevation
1:100 N10080

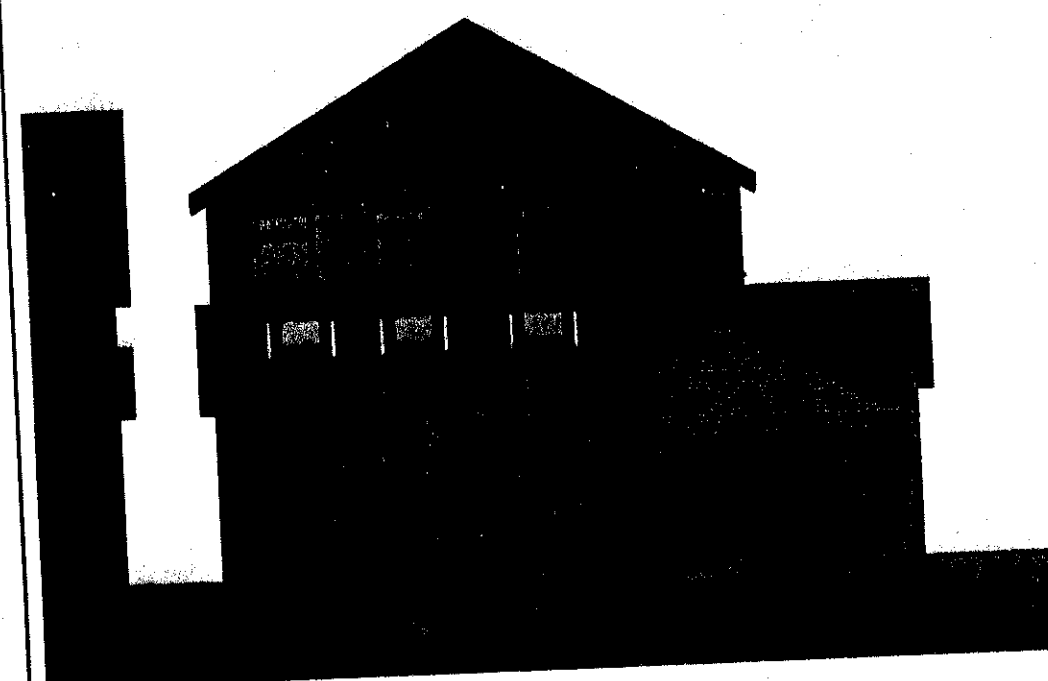


P1 Proposed West Rear Elevation
1:100 N10080




P2 Proposed North Side Elevation
1:100 N10080

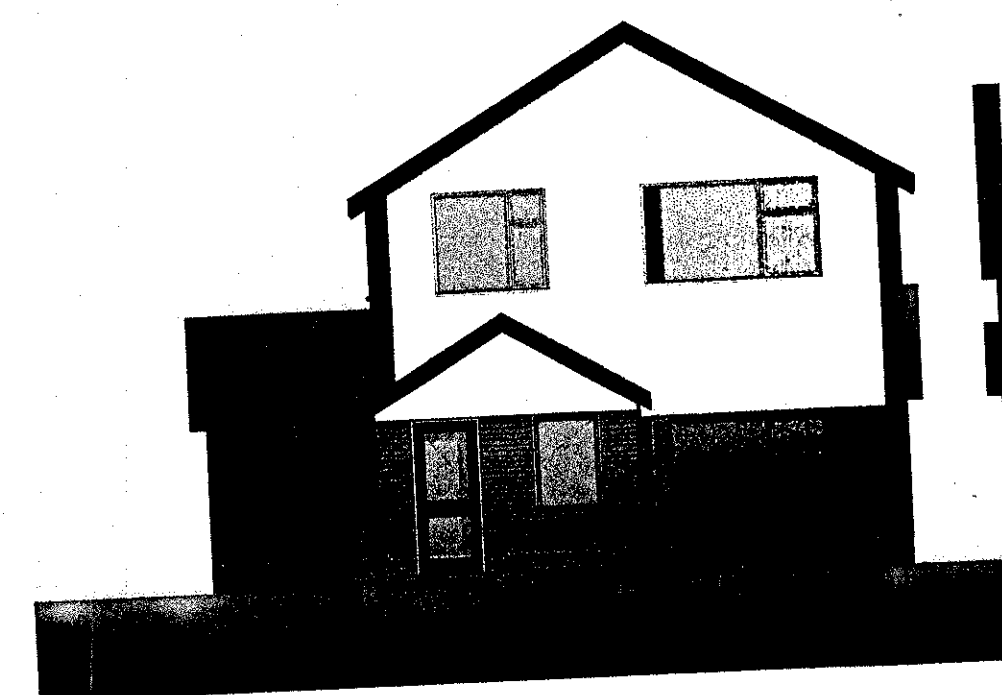


P3 Proposed West Front Elevation
1:100 N10080

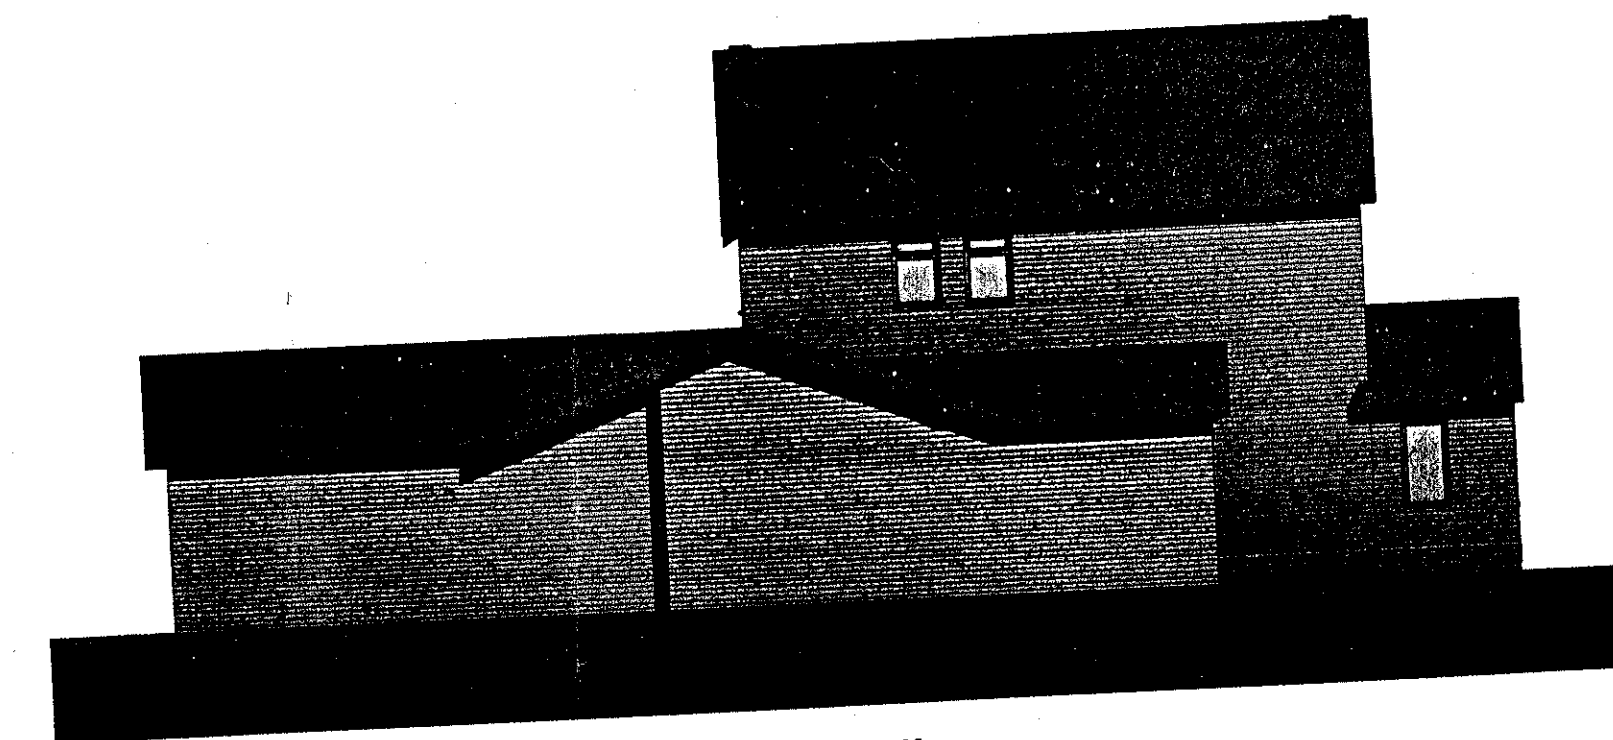


P4 Proposed South Side Elevation
1:100 N10080

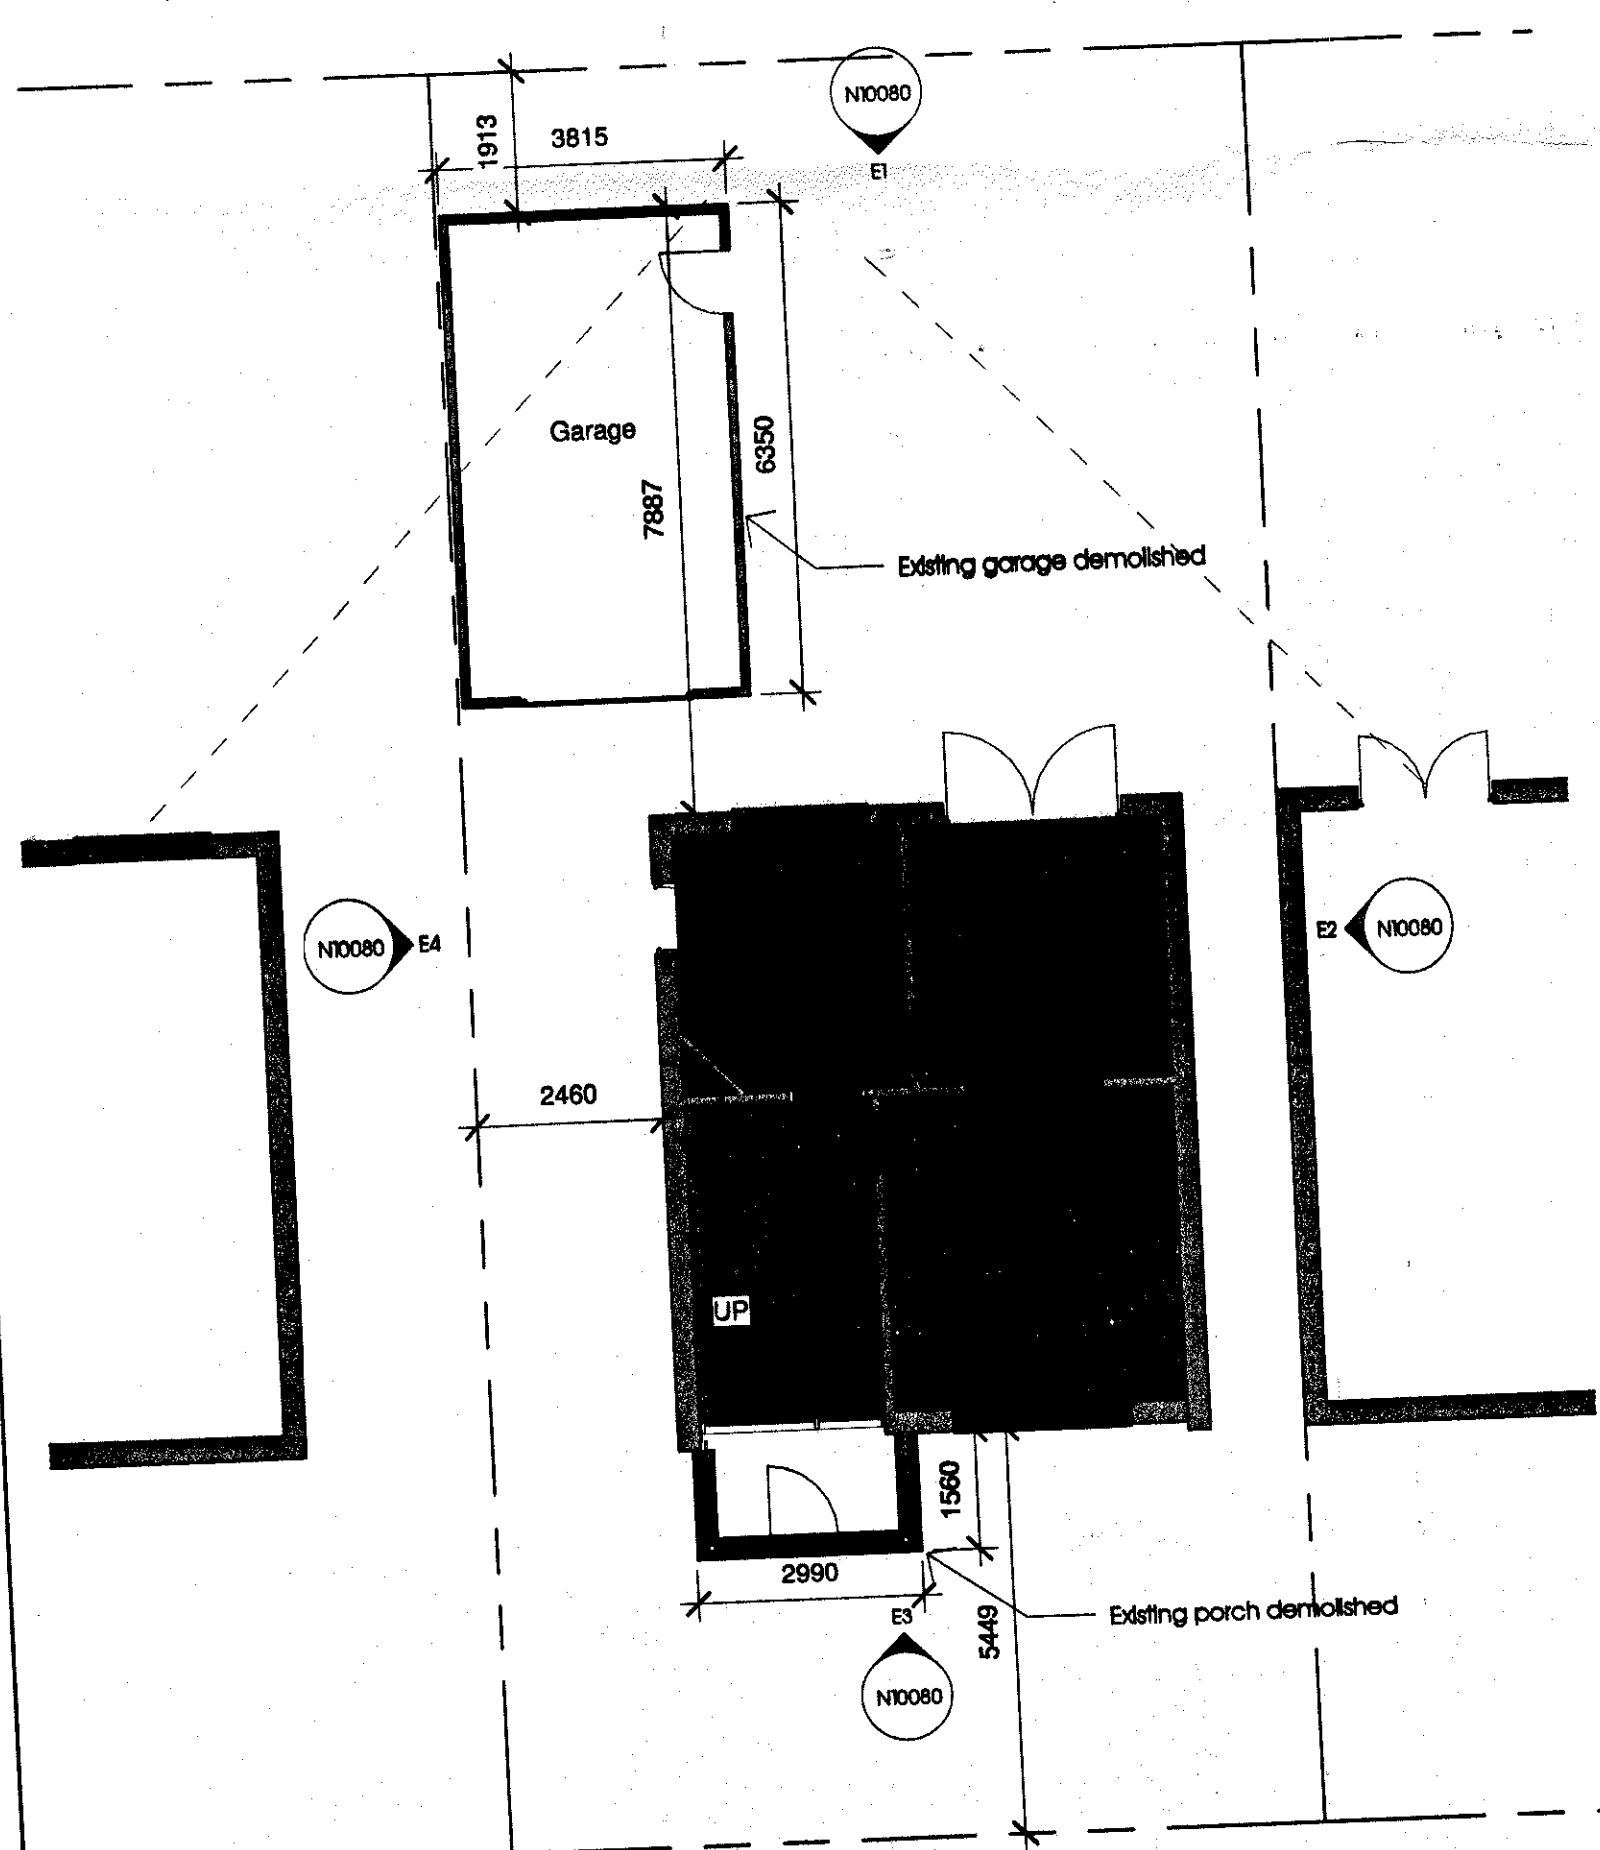


1 Existing Ground Floor Plan
1:100 N10080

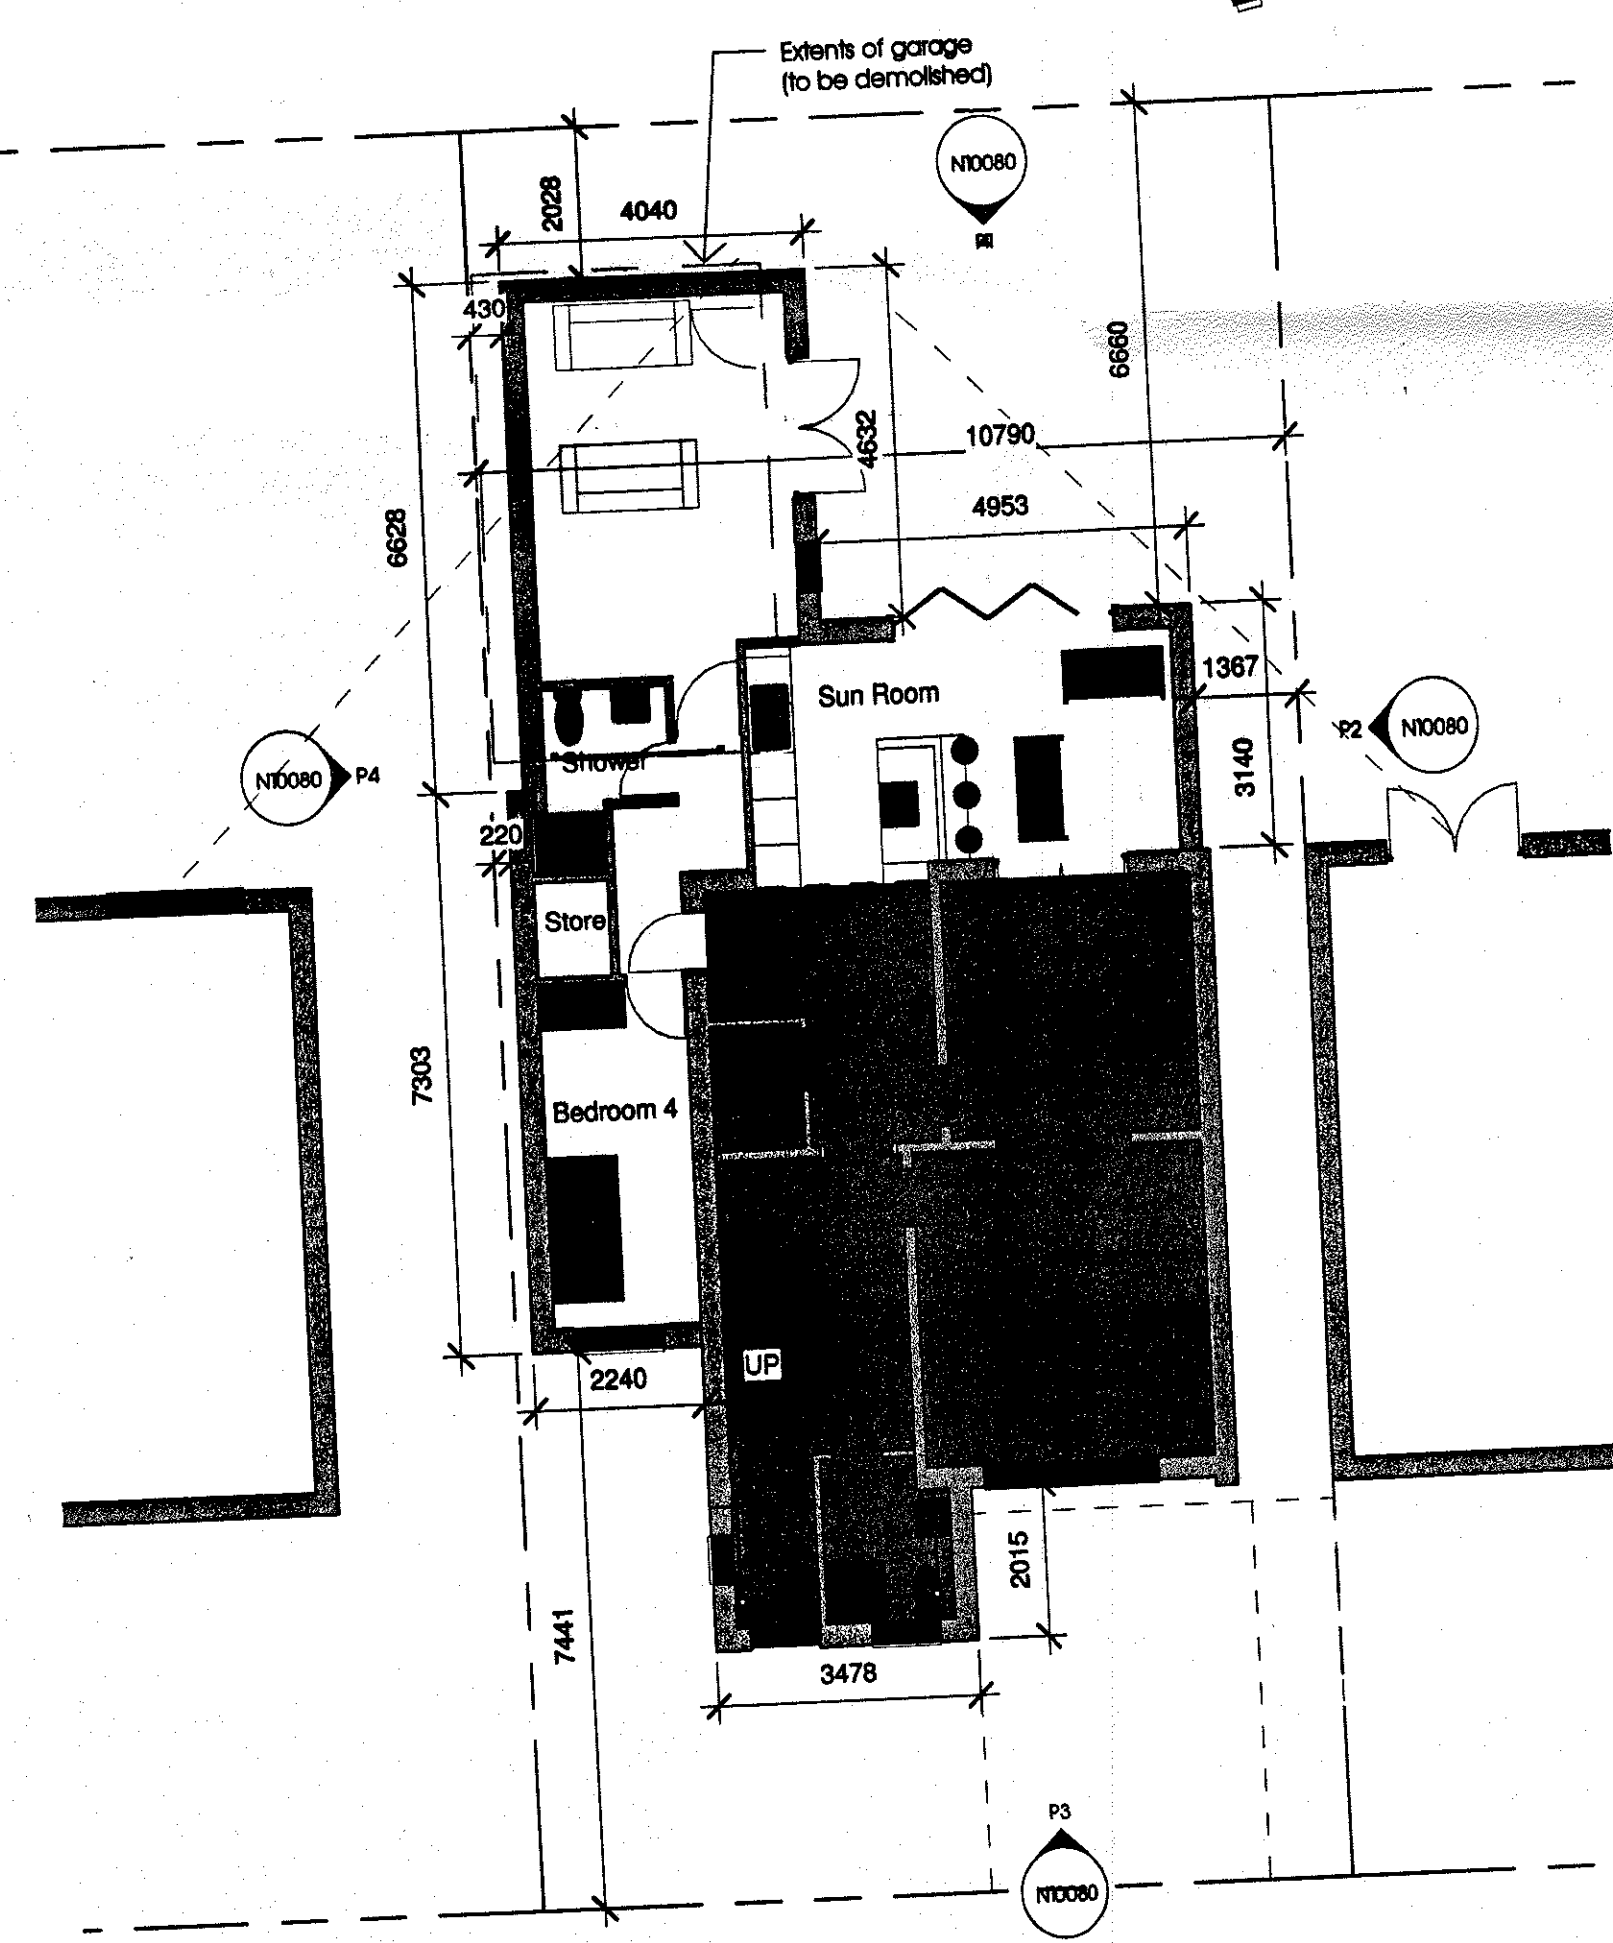

2 Proposed Ground Floor Plan
1:100 N10080

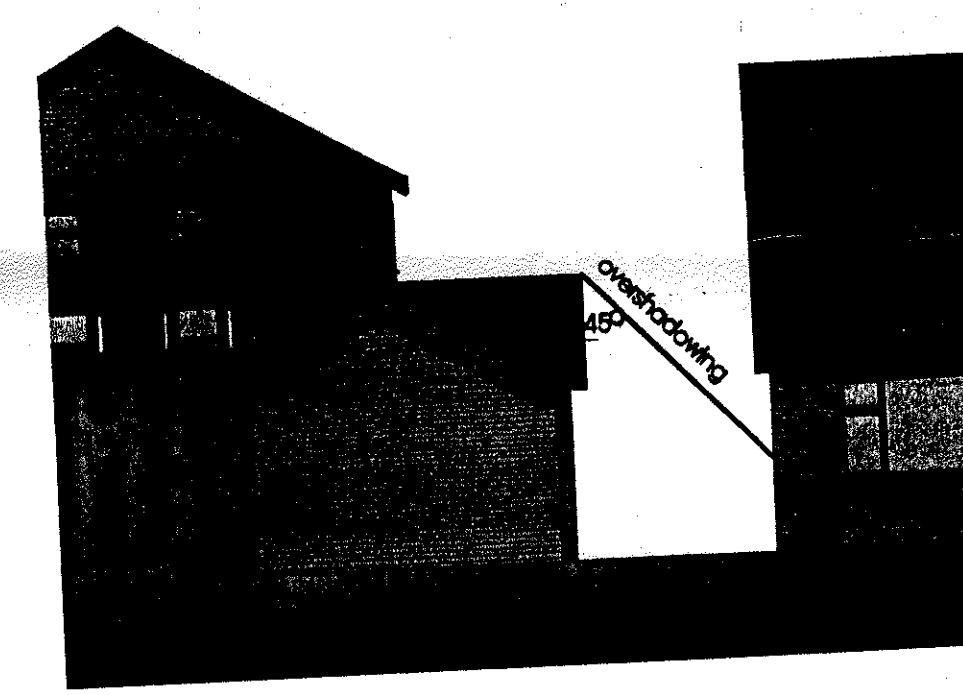


4 Overshadowing Rear Elevation
1:100 N10080

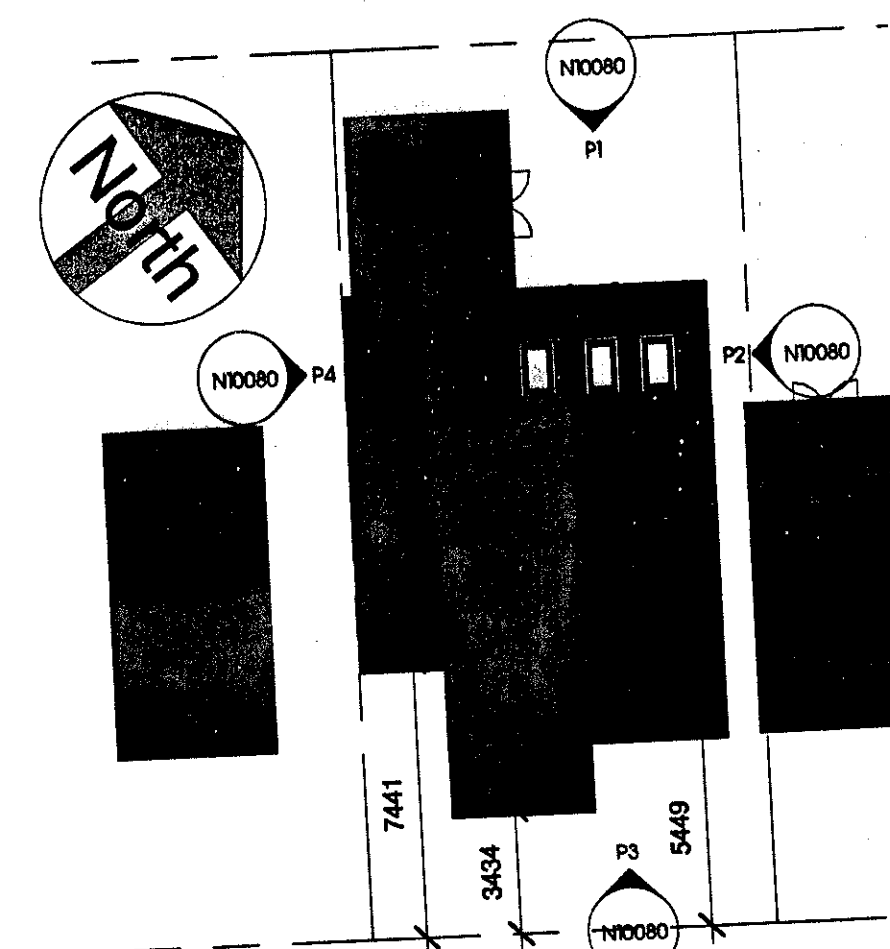

3 Proposed Site Plan
1:200 N10080

Title		Drawing No	Rev
PROP PORCH AND SINGLE STOREY SIDE AND REAR EXTENSION		N10080 I	A
EXISTING AND PROPOSED PLANS		novensus creative	

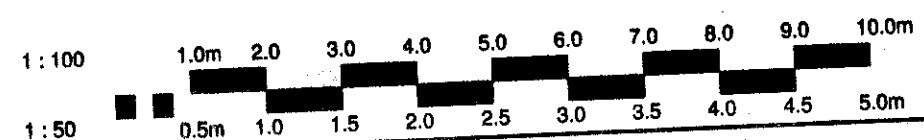

320130581P