



drawing. All relevant dimensions to be checked on site.

Contract.
ST MARYS PRIMARY SCHOOL
OSBALDESTON
LONGSIGHT ROAD
OSBALDESTON
BLACKBURN BB2 7HX
RECEPTION CLASSROOM



Title.
SCHEME 4
SITE PLAN

BENNETT & BROWN LTD **BB**
Architects & Surveyors
236 Manchester Road
Burnley, Lancs. BB11 4HG
Tel. 01282 436600. Fax. 01282 436200
e-mail. mike@bennettandbrown.co.uk


Date. 08/01/13 Scale. 1:500 @ A1

Drawing No. N/2046/09

320130083P

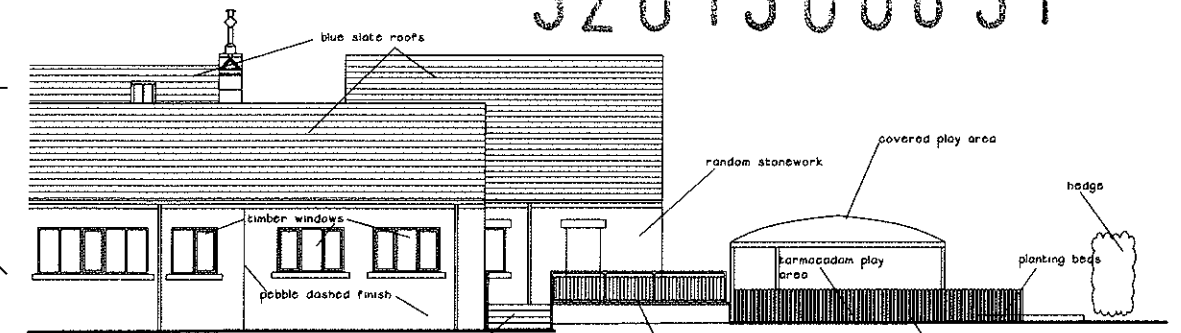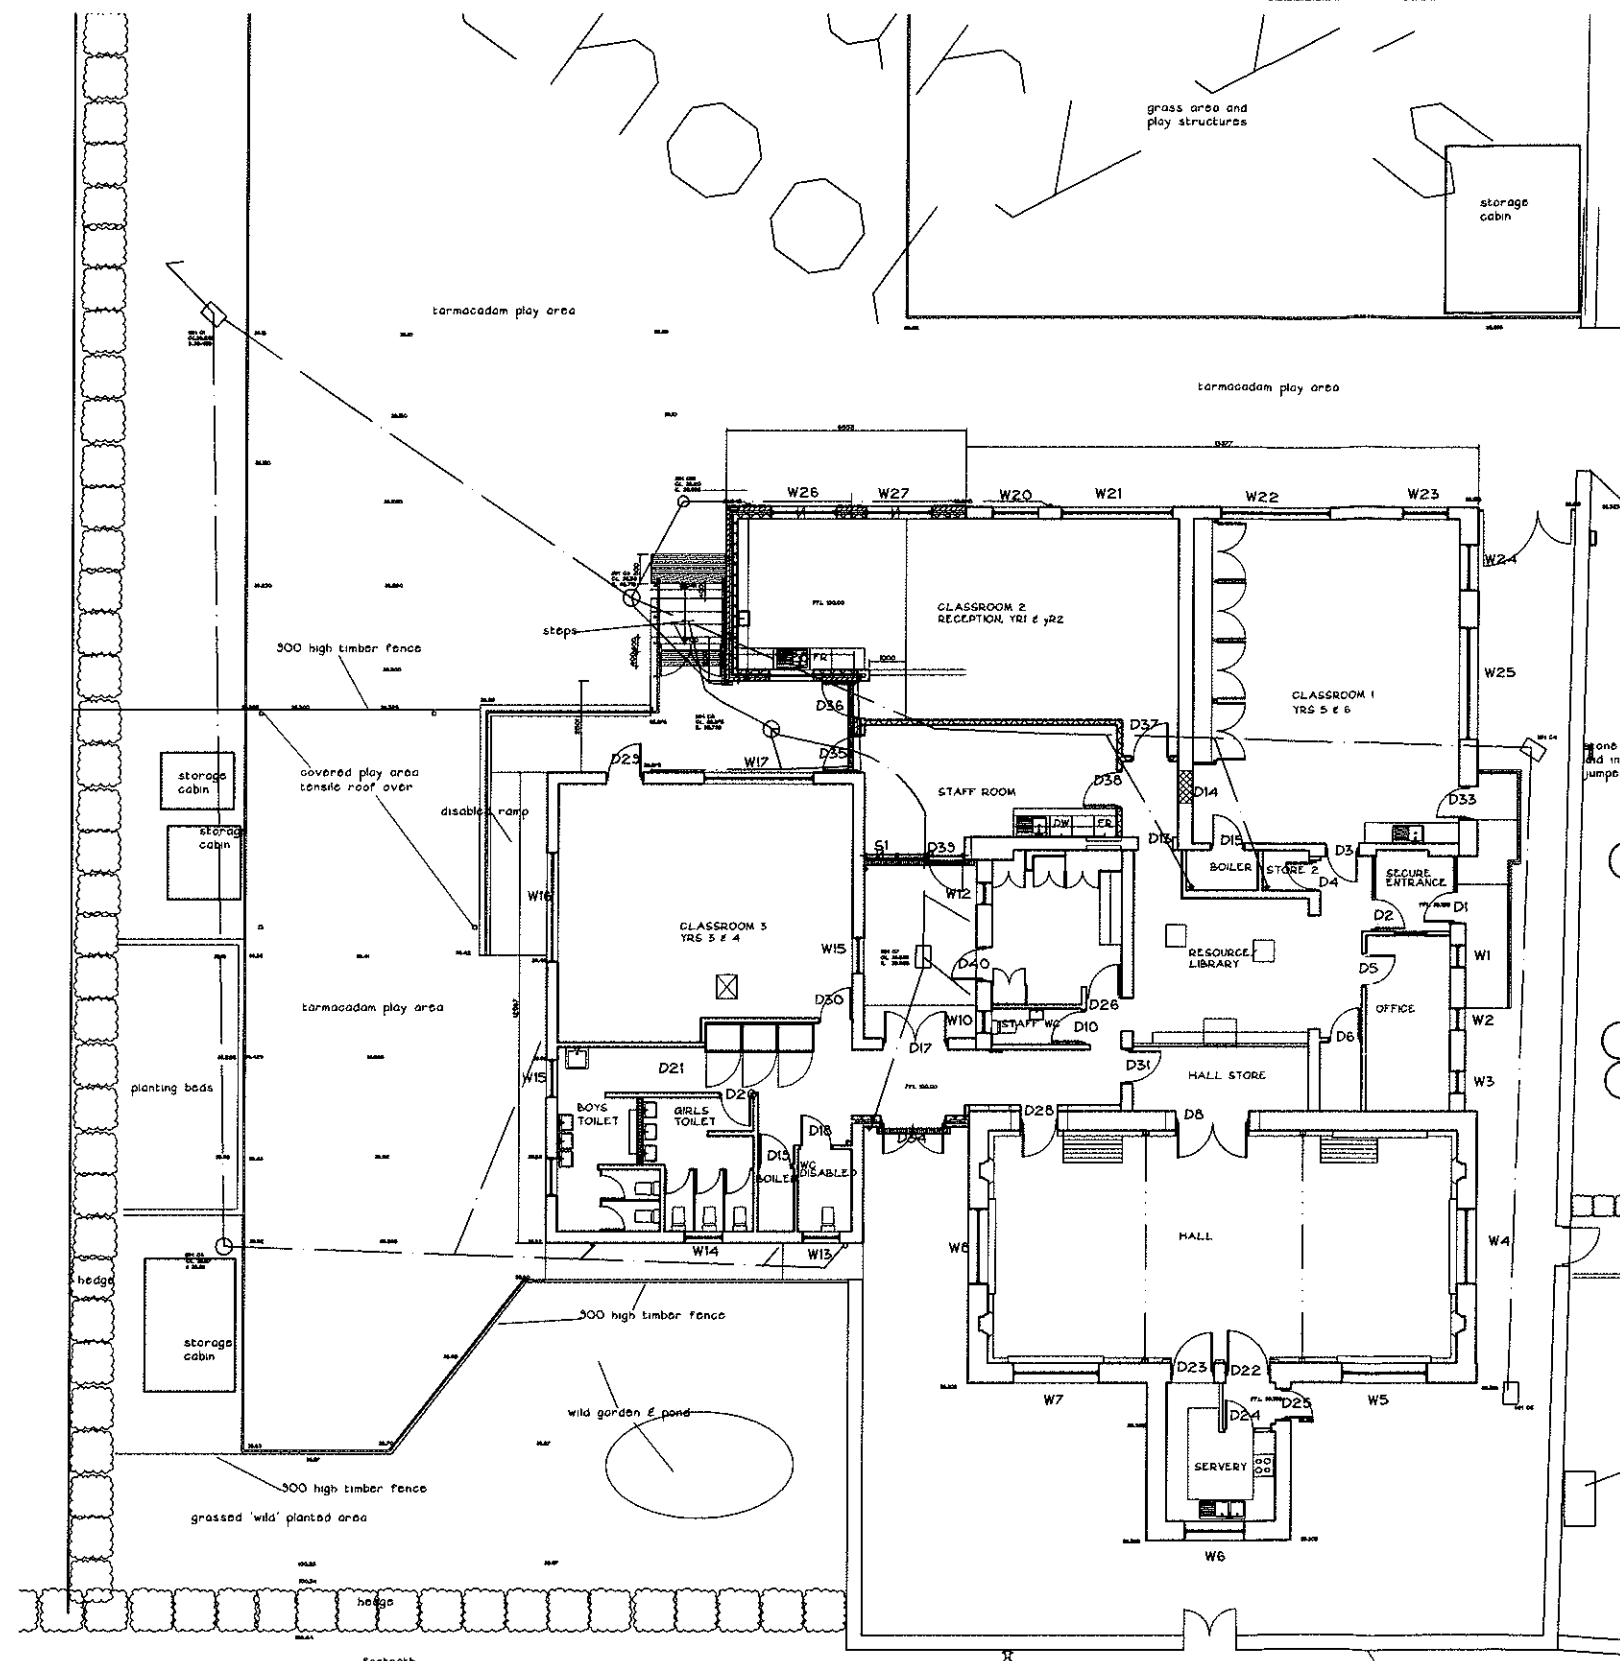


NORTH WEST ELEVATION

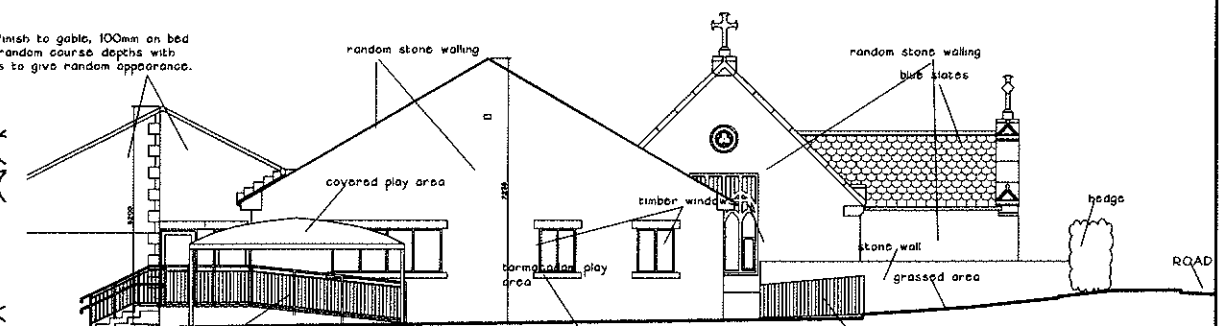

NORTH EAST ELEVATION

AMENDMENTS
A - covered play area added to elevations 3/1/13

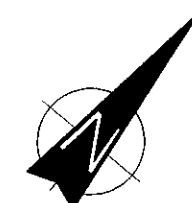

0 2m 4m 8m
Scale 1:100

This drawing is the copyright of the architect and may not be reproduced without written consent. Do not scale this drawing. All relevant dimensions to be checked on site.

Contract:
ST MARYS PRIMARY SCHOOL
OSBALDESTON
LONGSIGHT ROAD
OSBALDESTON
BLACKBURN BB2 7HX
RECEPTION CLASSROOM


Title:
EXISTING PLAN & ELEVATIONS

BENNETT & BROWN LTD
Architects & Surveyors
236 Manchester Road
Burnley, Lancs. BB11 4HG
Tel. 01282 436600. Fax. 01282 436200
e-mail: mike@bennettandbrown.co.uk





Date: 13/09/12 Scale: 1:100 @ A1

Drawing No. N/2046/02A

SOUTH EAST ELEVATION

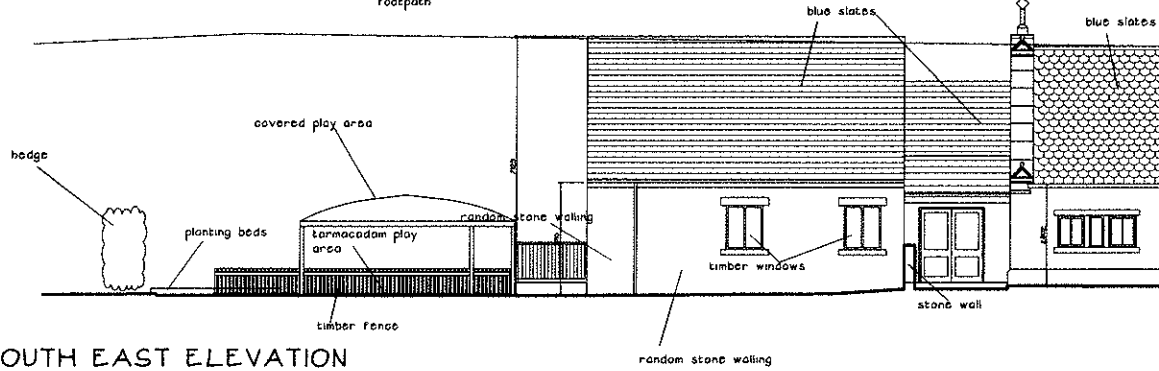

320130083P

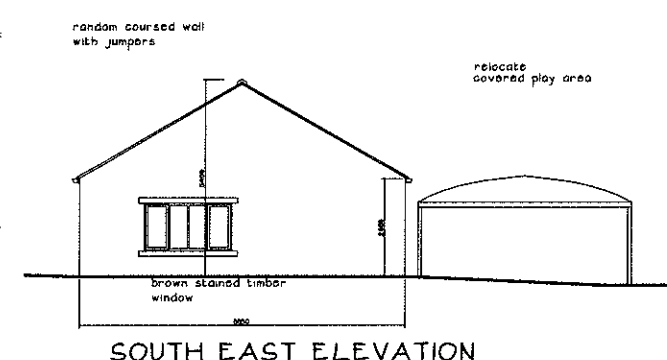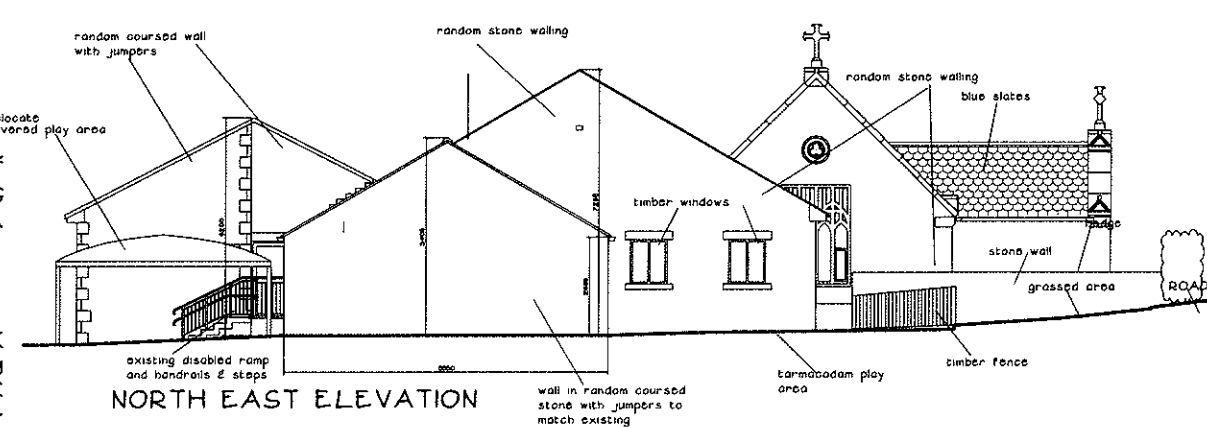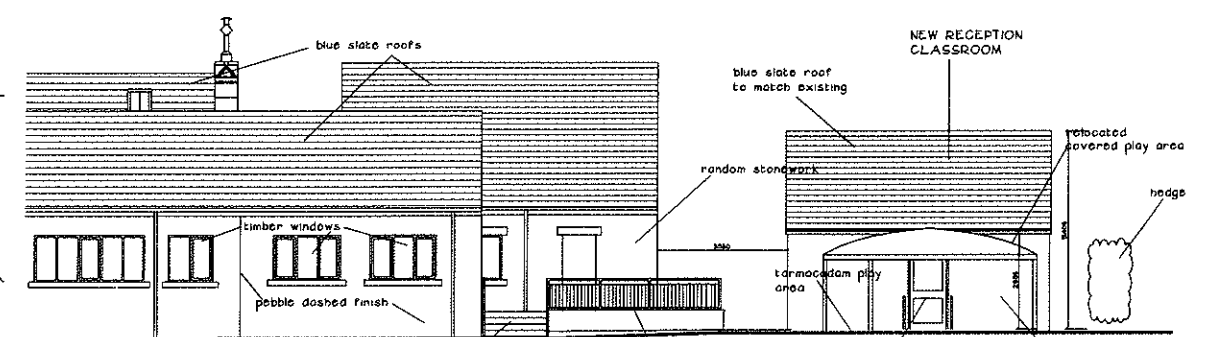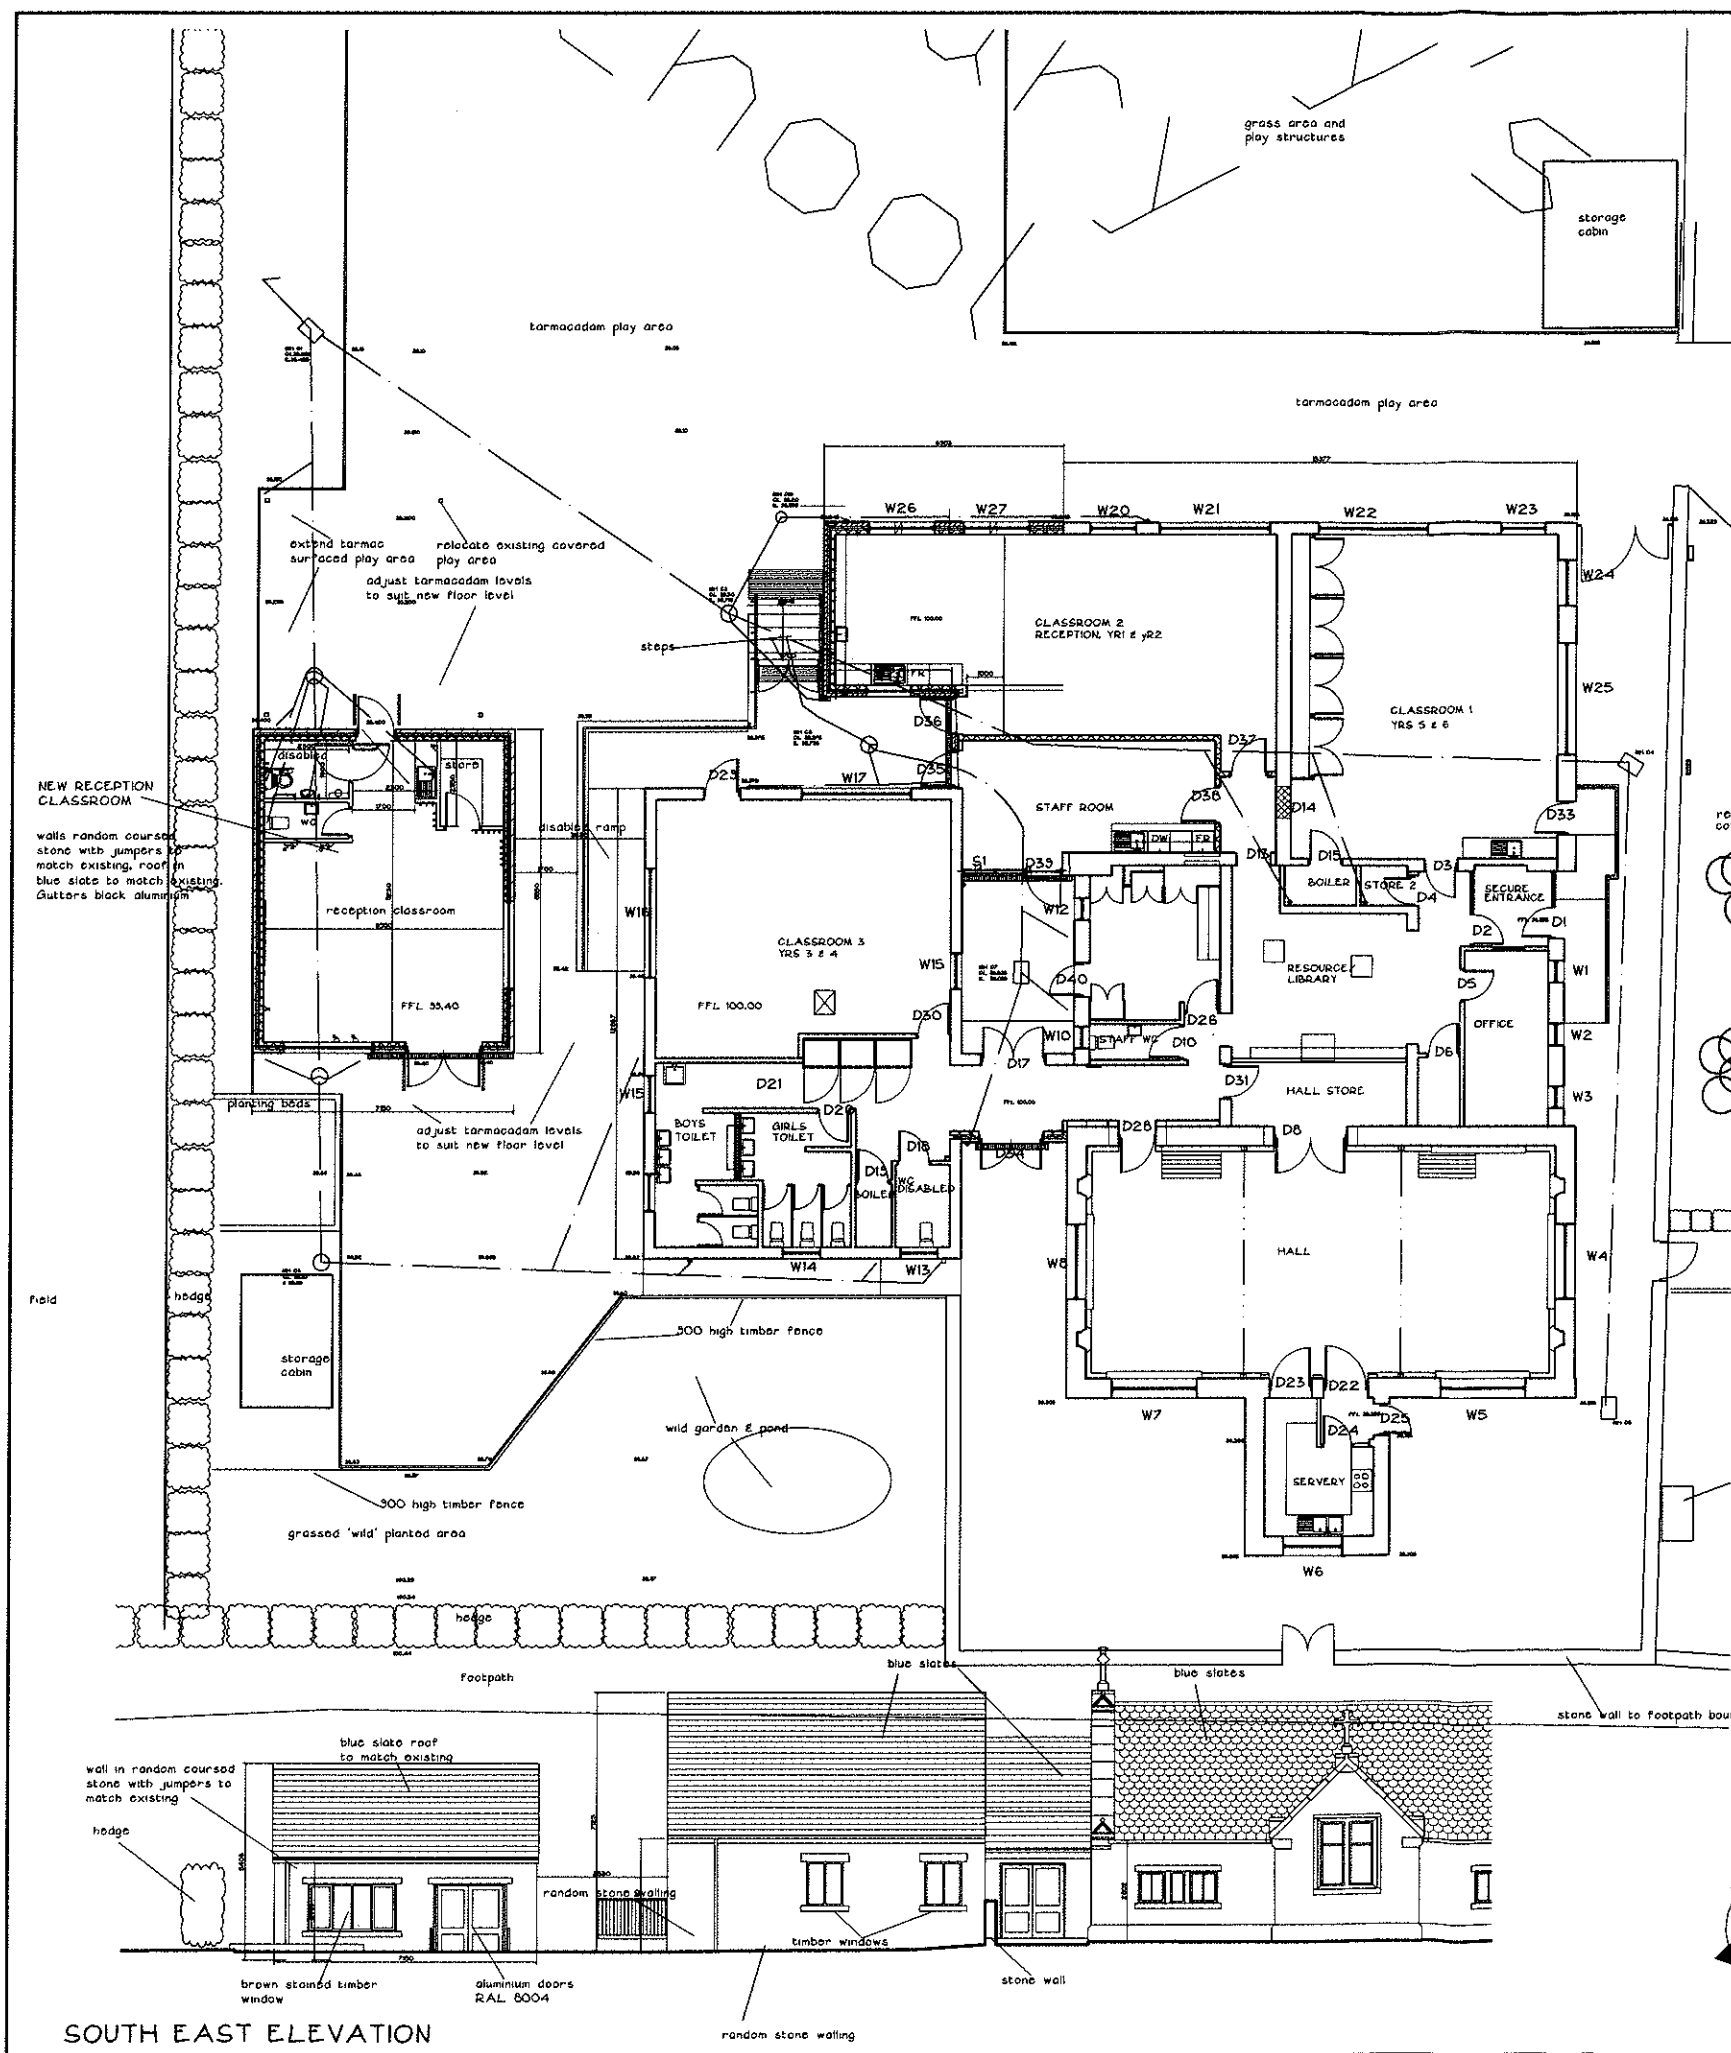

This drawing is the copyright of the architect and may not be reproduced without written consent. Do not scale this drawing. All relevant dimensions to be checked on site.


Contract.
ST MARYS PRIMARY SCHOOL
OSBALDESTON
LONGSIGHT ROAD
OSBALDESTON
BLACKBURN BB2 7HX
RECEPTION CLASSROOM

Title.
SCHEME 4
PROPOSED PLAN & ELEVATIONS

BENNETT & BROWN LTD
Architects & Surveyors
236 Manchester Road
Burnley, Lancs. BB11 4HG
Tel. 01282 436600. Fax. 01282 436200
e-mail. mike@bennettandbrown.co.uk

Date. 13/03/12 Scale. 1:100 @ A1

Drawing No. N/2046/08

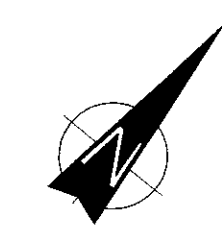

0 2m 4m 6m
Scale 1:100