




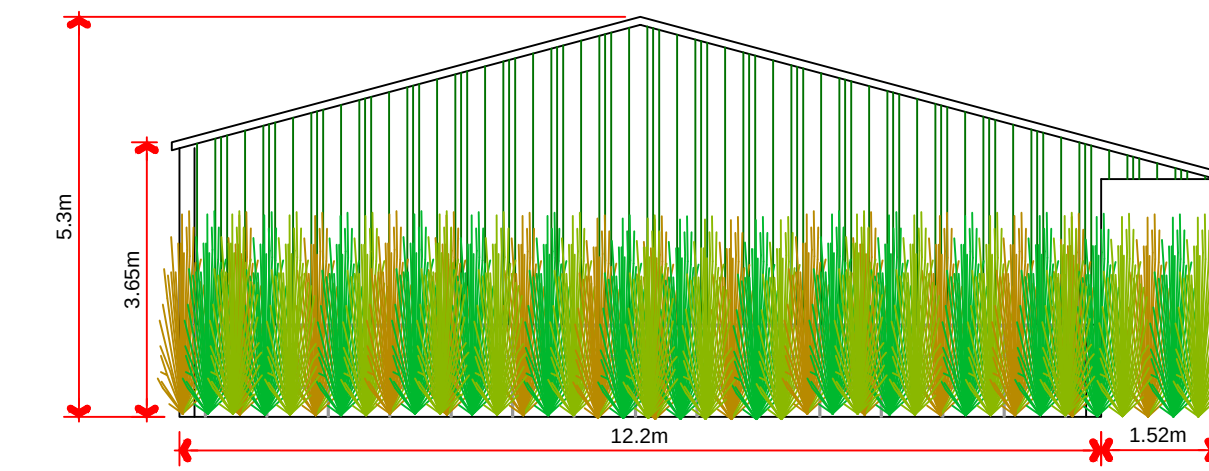


Proposed West Elevation

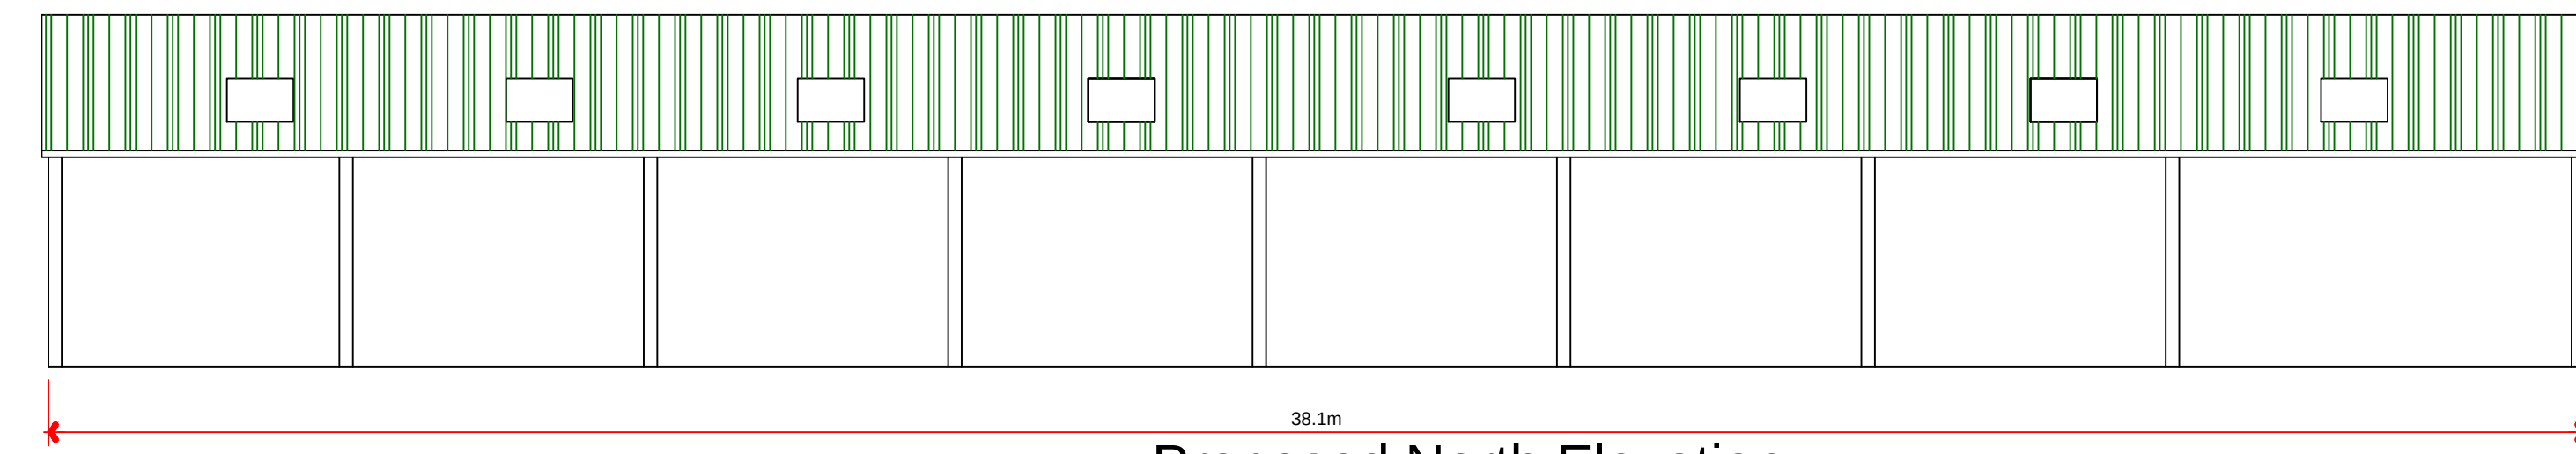

Proposed North Elevation

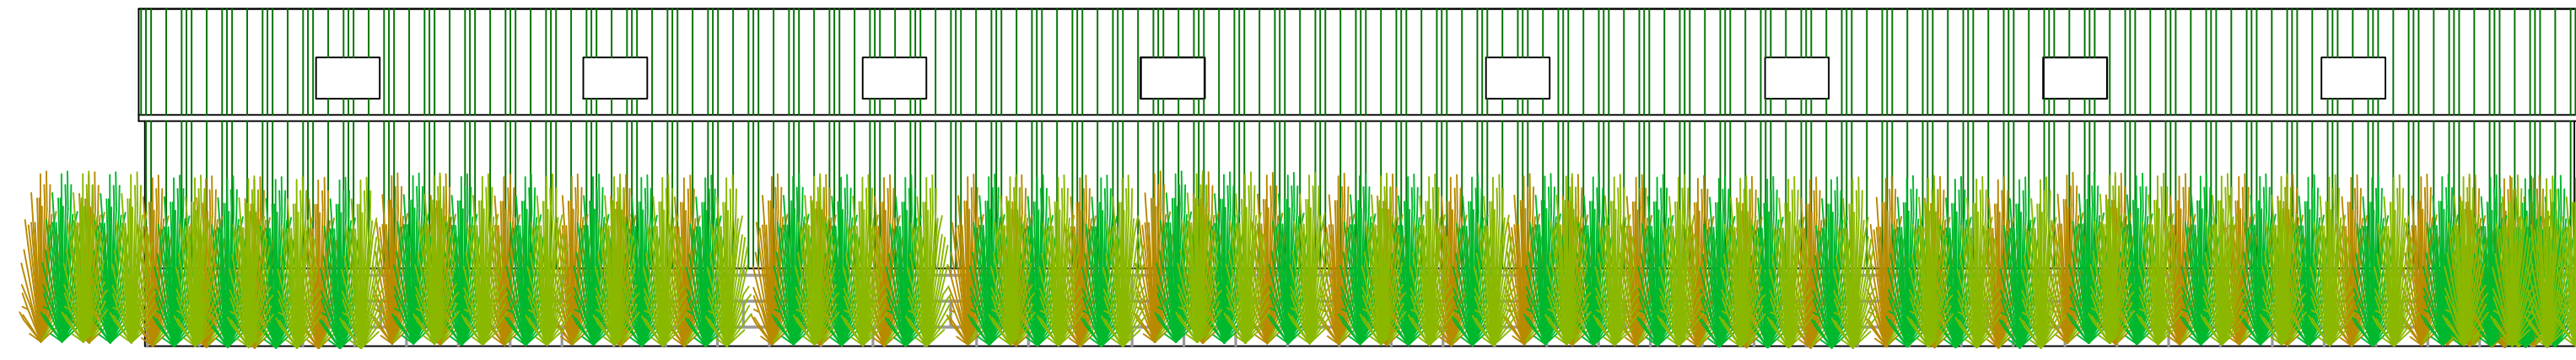




Proposed South Elevation

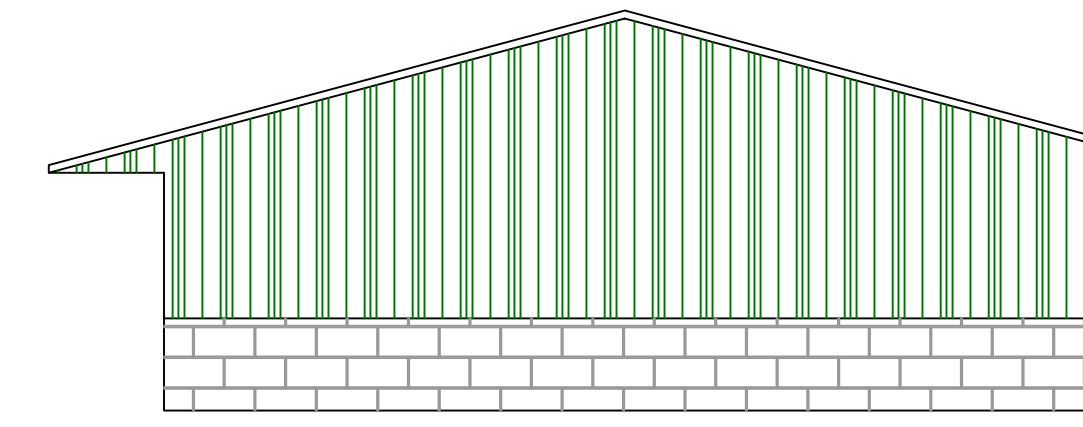


Proposed East Elevation

Materials:-
Roof Profile 6 steel sheeting in Juniper Green with
2 GRP Rooflights per bay.

Upper Walls as roof lower walls concrete block or
panels

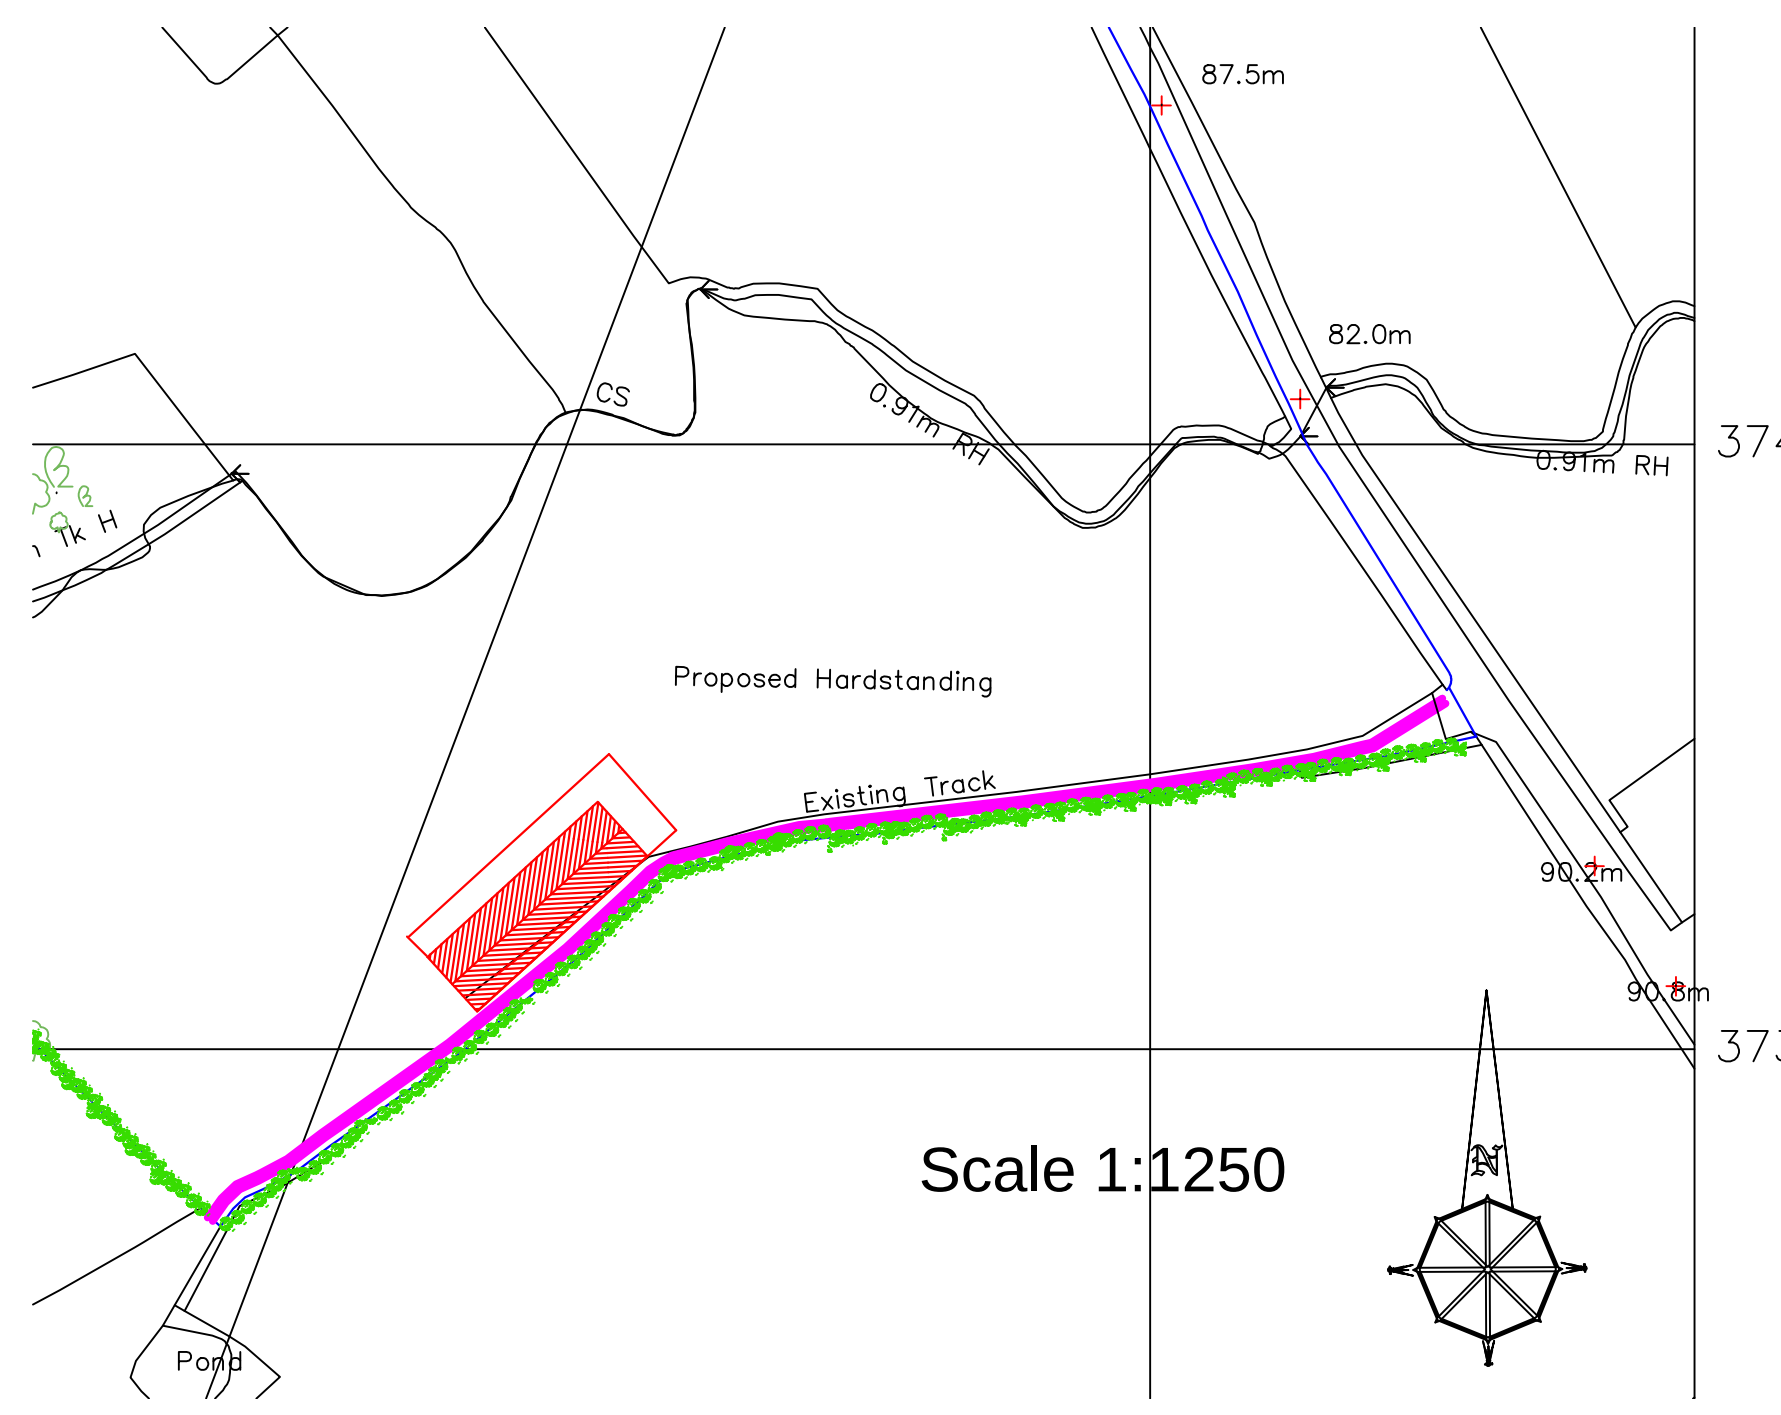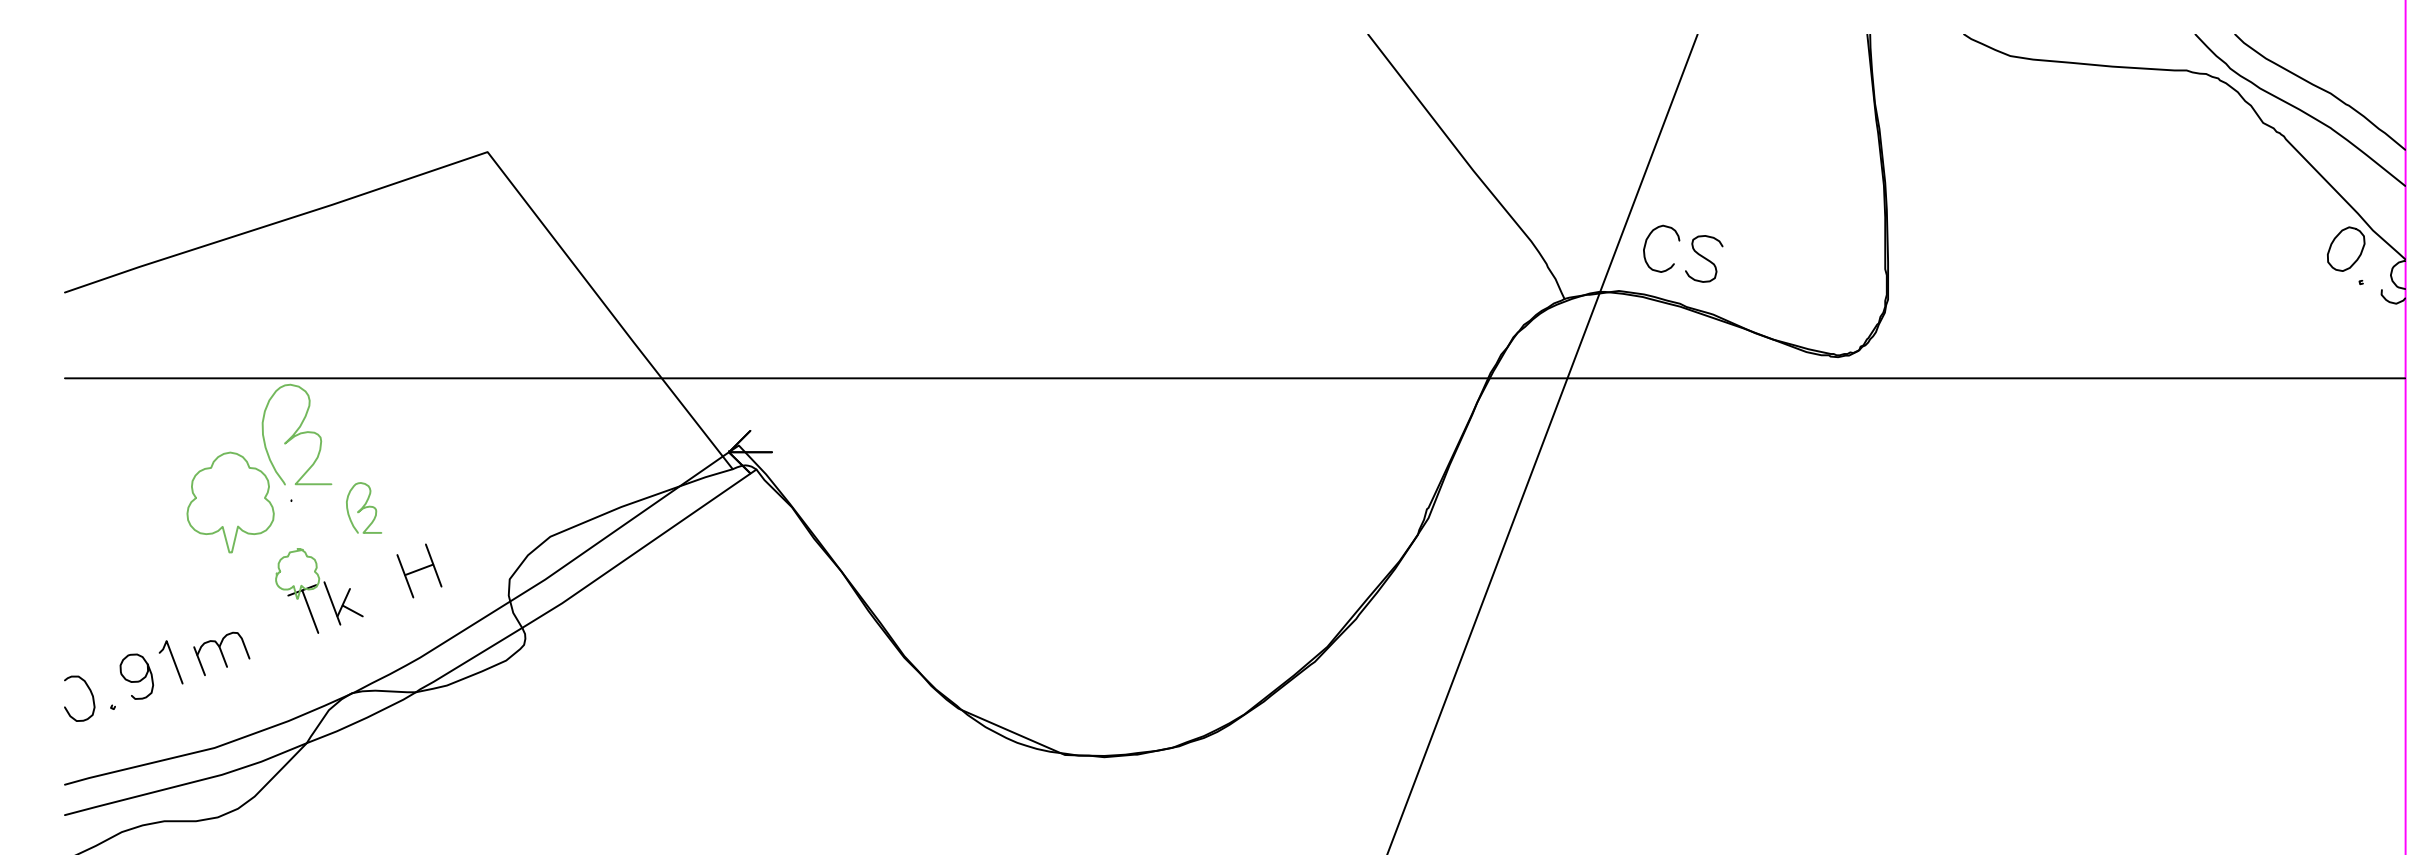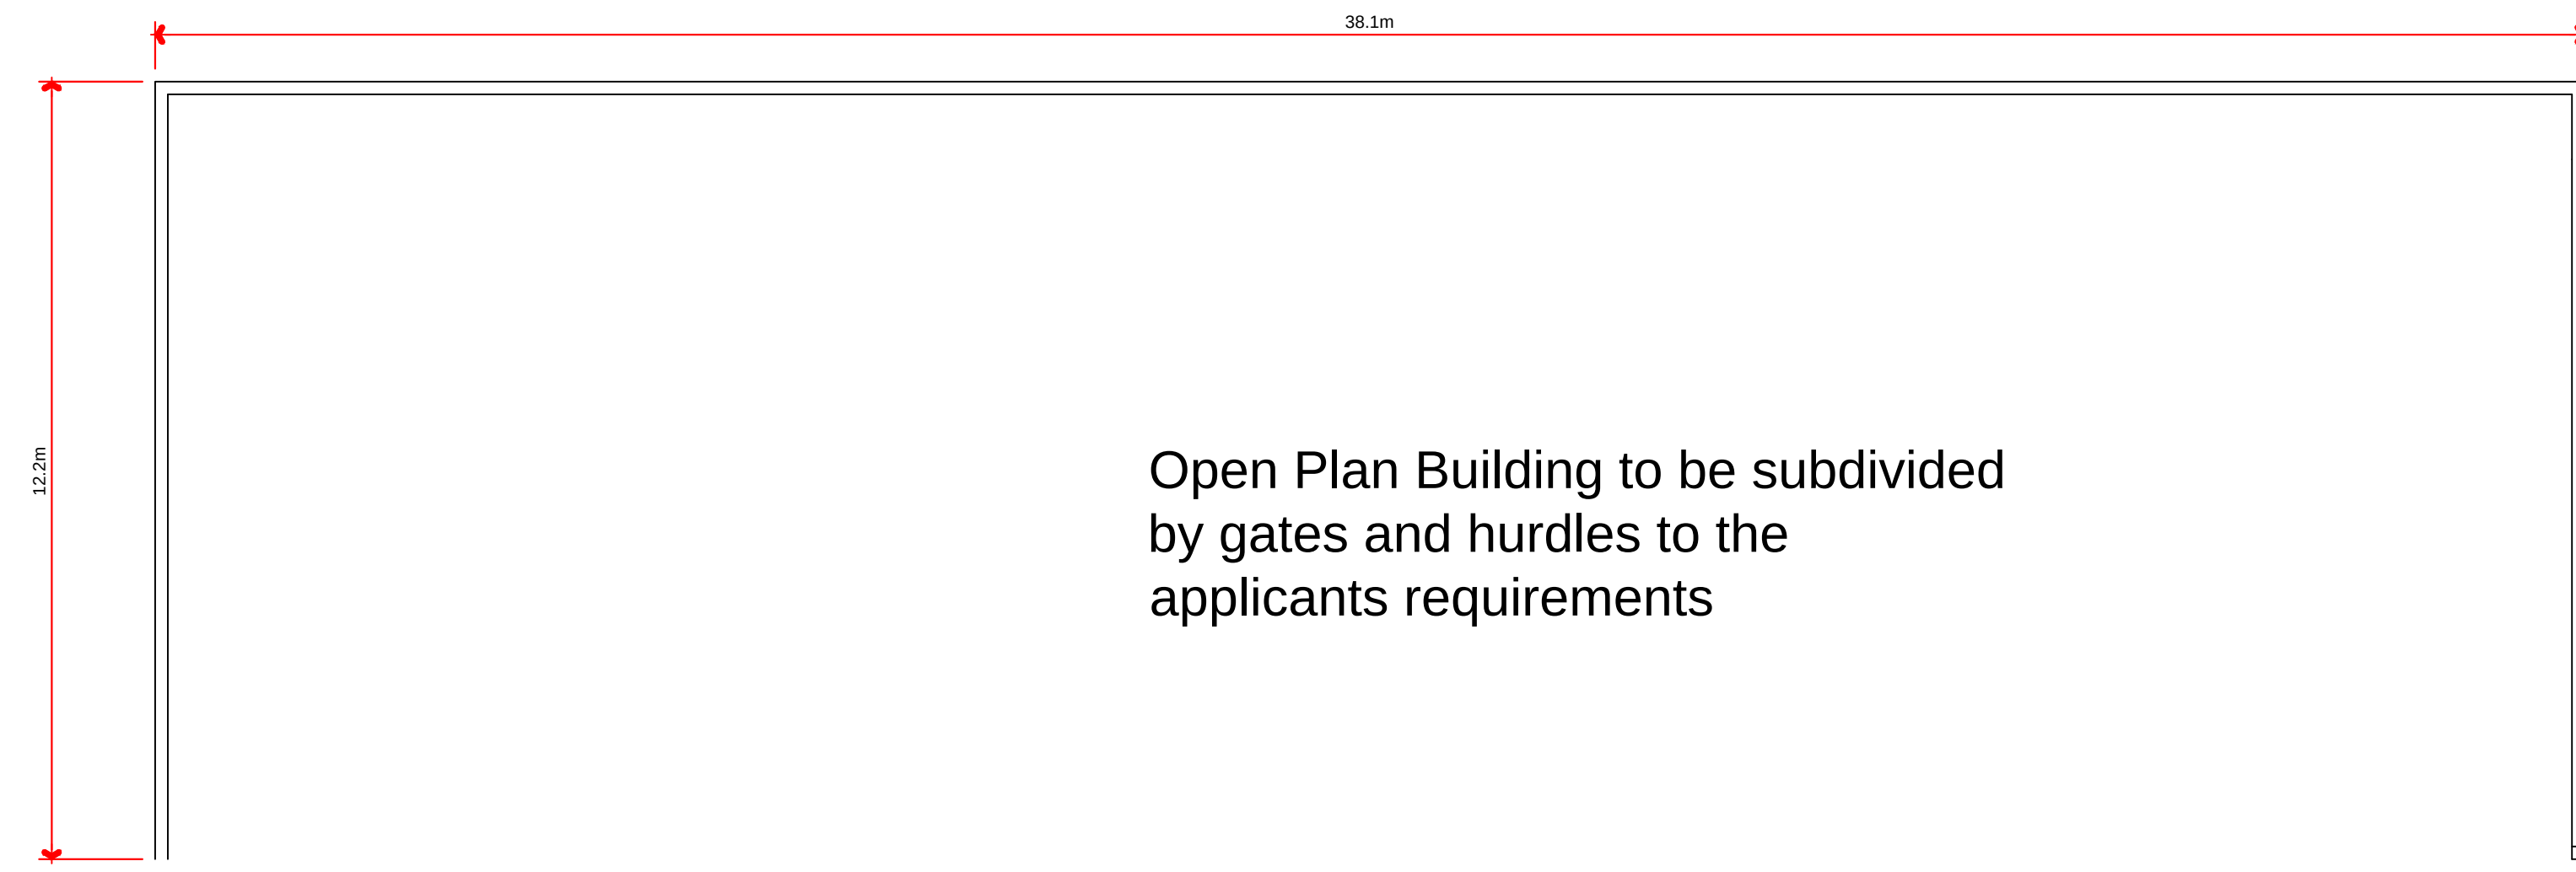

Scale 1:1250

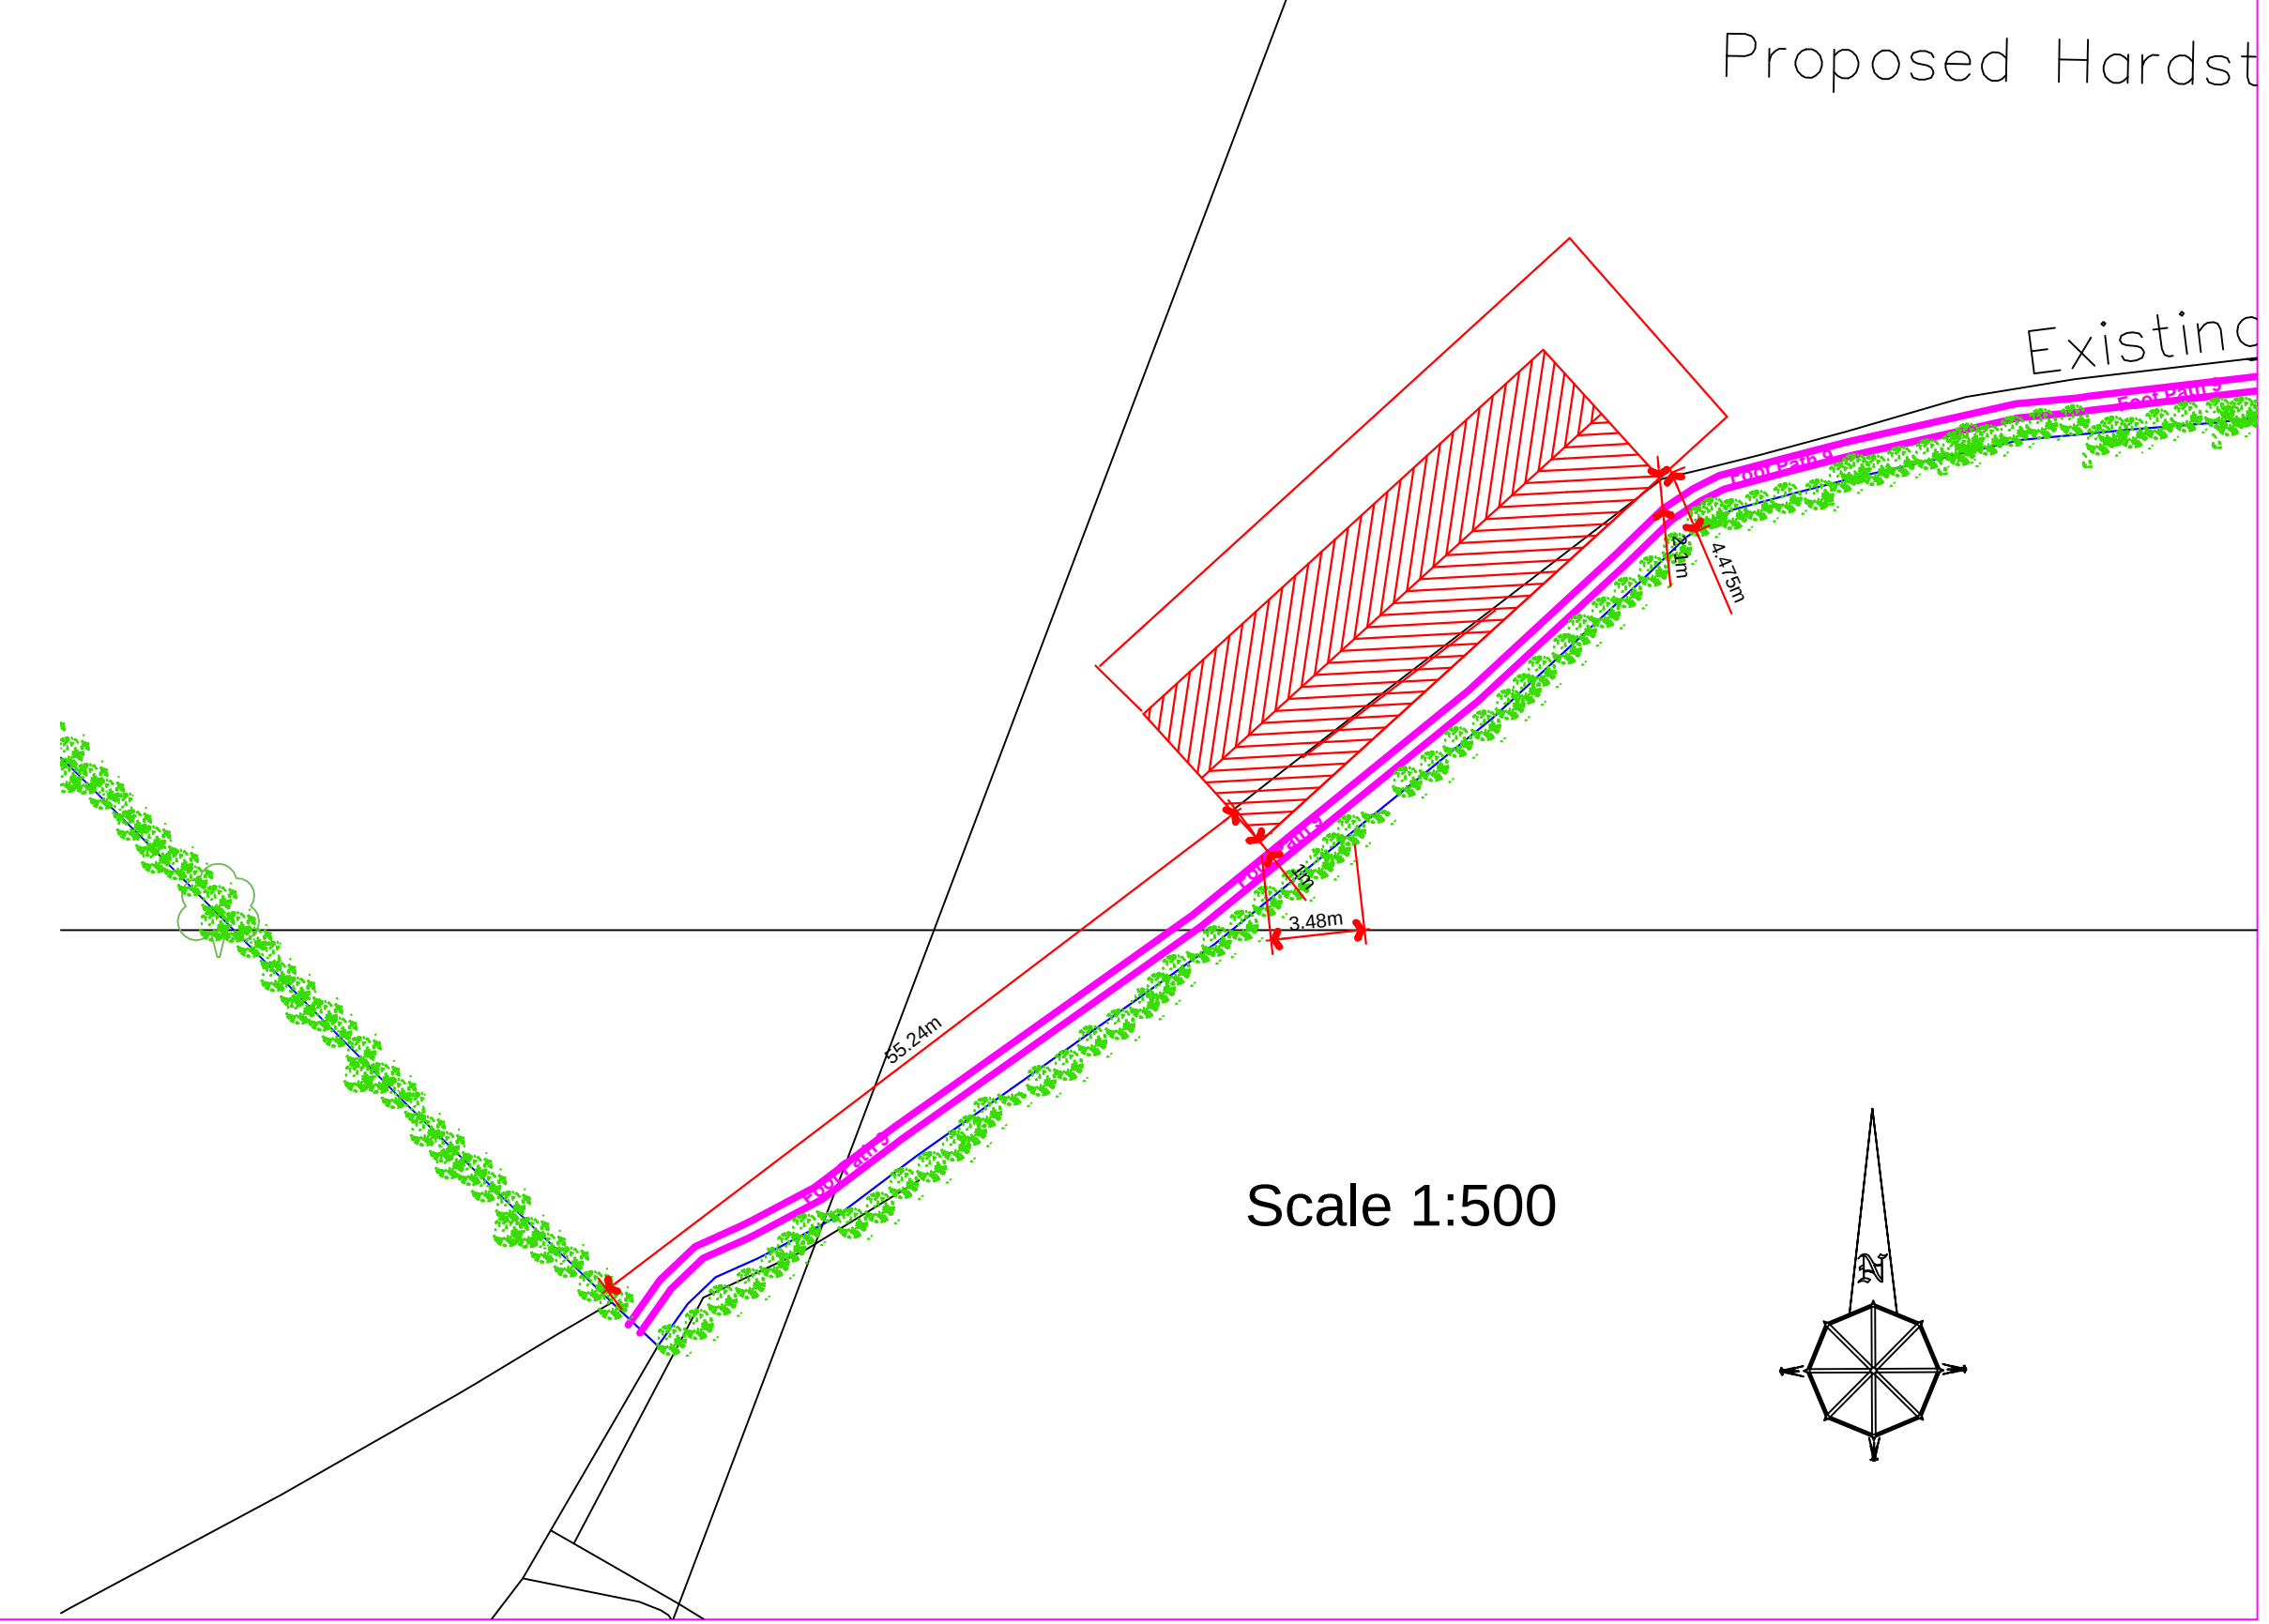

Scale 1:500

Julia Pye

Hill Crest Farm, Startfants Lane, Chipping PR3 2NP
Tel 01995 61878 07803557019
email: jpyeplanning@gmail.com

Clients Details,
Mr T Robinson

Project Details,
New Multi Purpose agricultural building

Project Address,
Crow Wood
Land Adjacent Ward Green Lane
Ribchester

Drawing No.
TR/JP/3520


Date
Nov 12

Scale
1:100

Drawn By
Julia Pye

DO NOT SCALE THIS DRAWING. CHECK ALL DIMENSIONS ON SITE

THIS DRAWING IS PROTECTED BY COPYRIGHT. IT MAY NOT BE REPRODUCED IN ANY FORM OR BY ANY MEANS FOR ANY PURPOSE, WITHOUT GAINING PRIOR WRITTEN PERMISSION FROM JULIA PYE

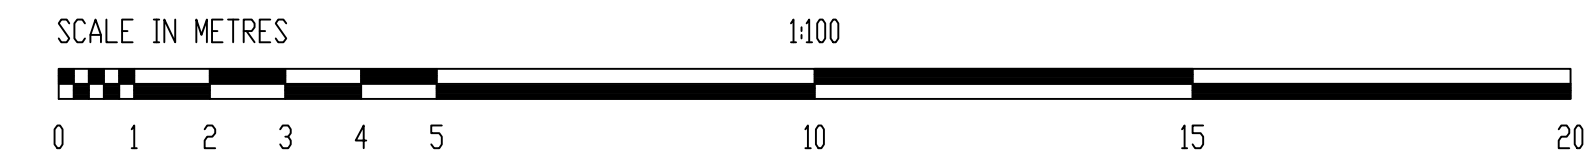

Plot Sheet @ A1 1:100