




FRONT ELEVATION

SIDE ELEVATION



REAR ELEVATION

SIDE ELEVATION .

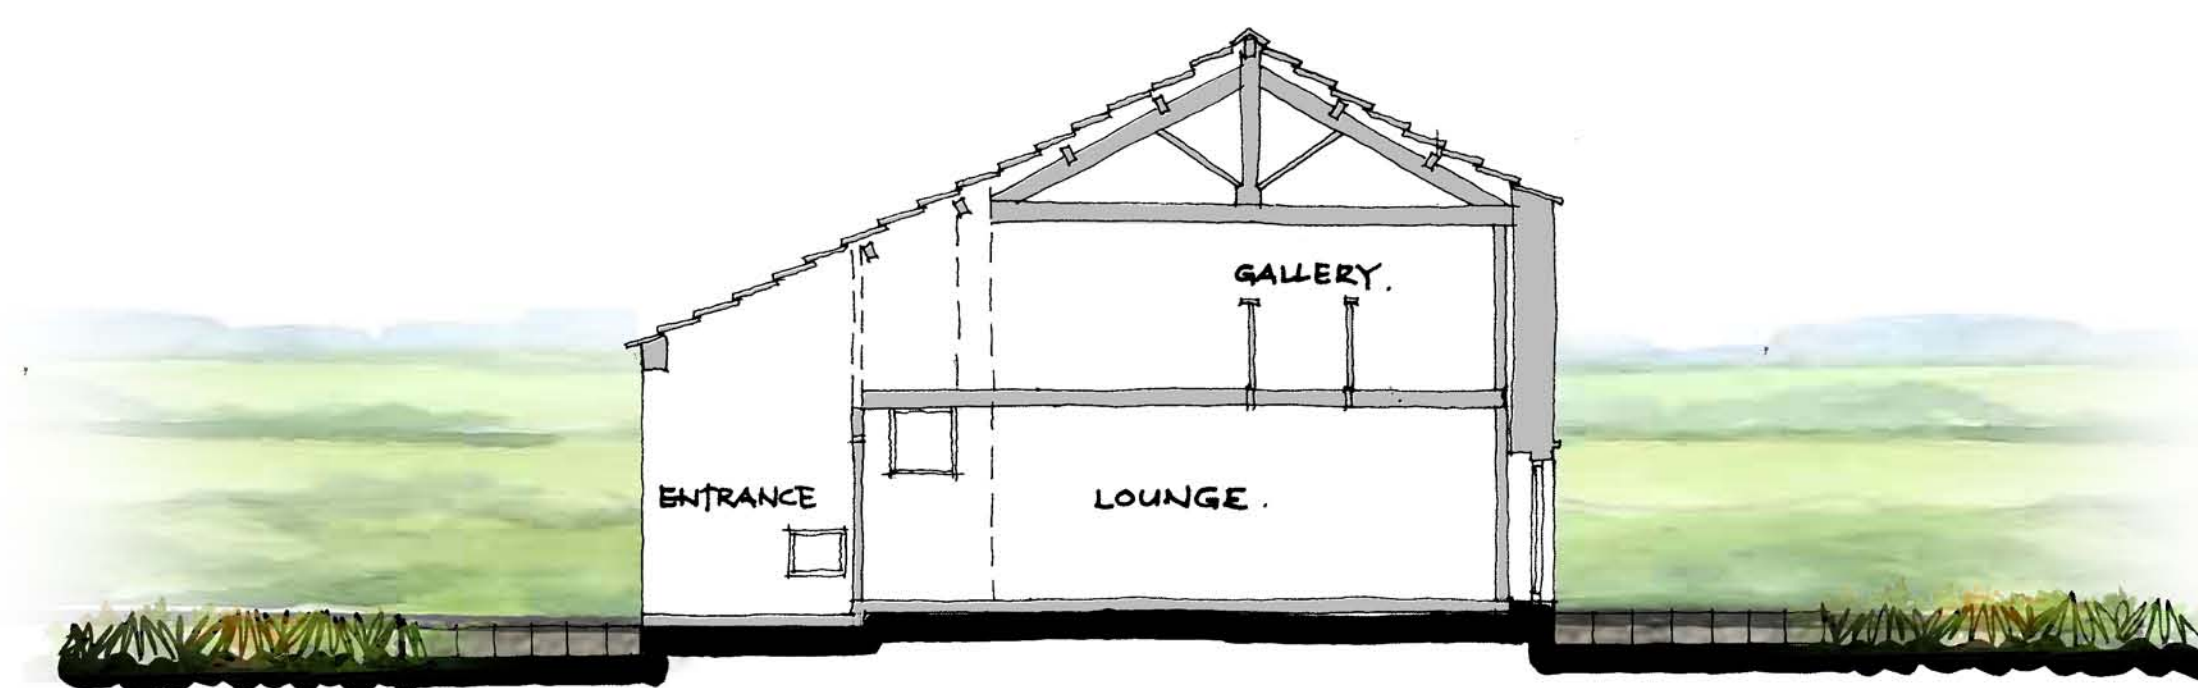

PROPOSED SECTION . 1:100



C 26-02-13 MCK Roof lights reduced in size.  
B 18-02-13 MCK Elevations amended and notes added as per planners comments

REV: JYC  
CLIENT: Design Notes

UNITED UTILITIES  
PROPERTY SOLUTIONS

**mck** associates limited  
architecture | building surveying | urban design

Burnaby Villa • 48 Watling Street, Road • Furwood • Preston • PR2 8BP  
Tel: 01772 774510 Fax: 01772 774511 mck@mckassociates.co.uk

PROJECT:  
COOLICK END FARM,  
SLAIDBURN .

Drawing Title:  
ELEVATIONS

Drawn: RGM  
Scale: 1:100 @ A1  
Date: Aug '12  
Job No: 12/088  
Drawing No: DE 01.  
Rev: C