


ISSUE No3

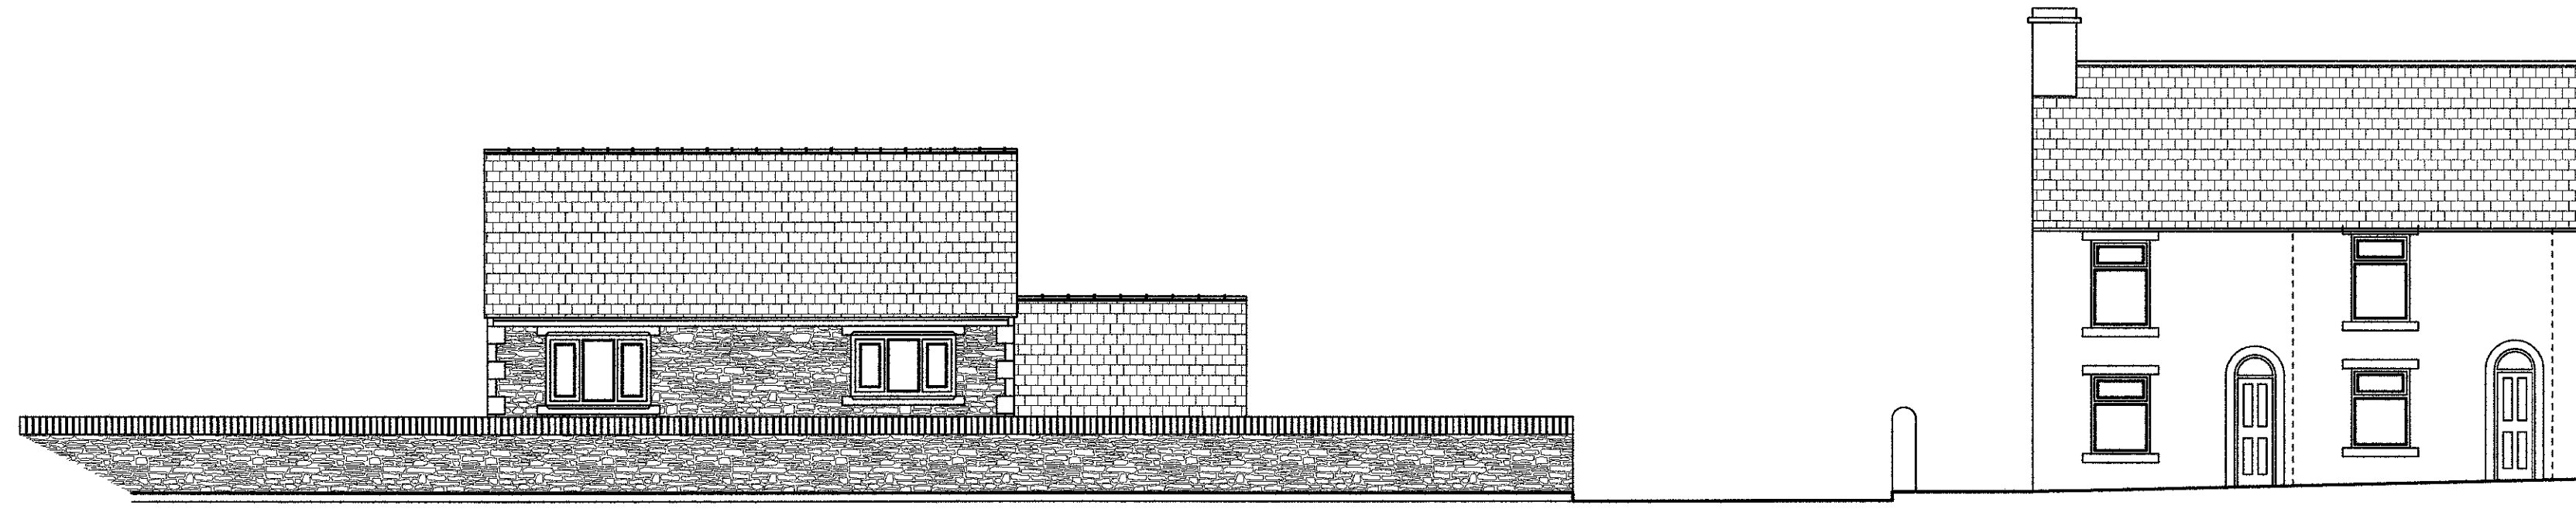


Street Scene from Whalley Old Road


SCALE = 1: 100.



North East Elevation

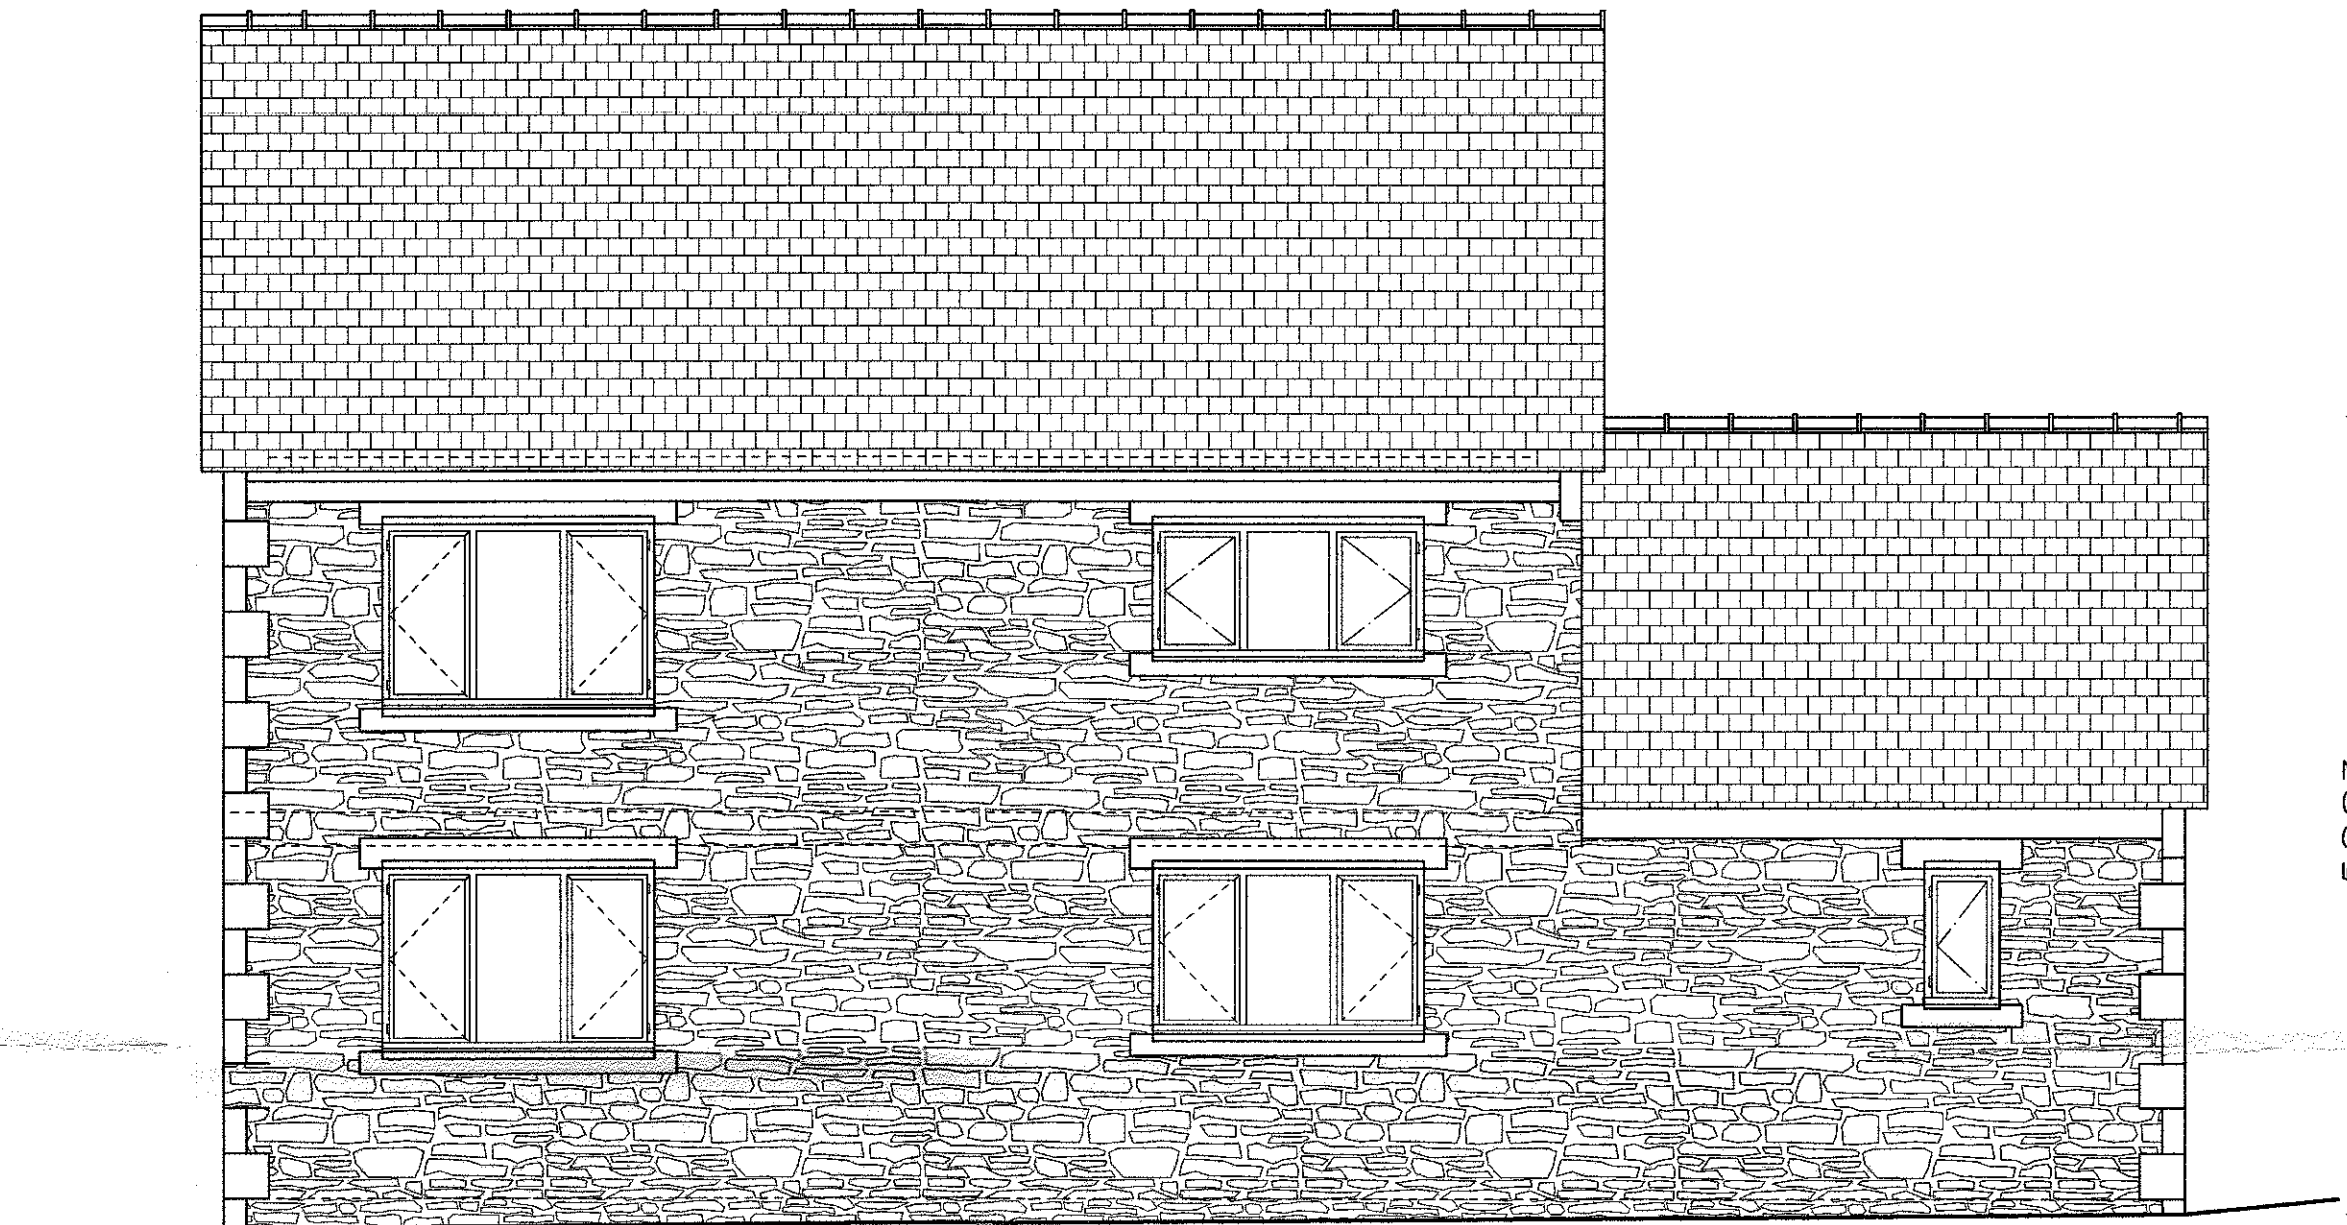


North West Elevation, toward road

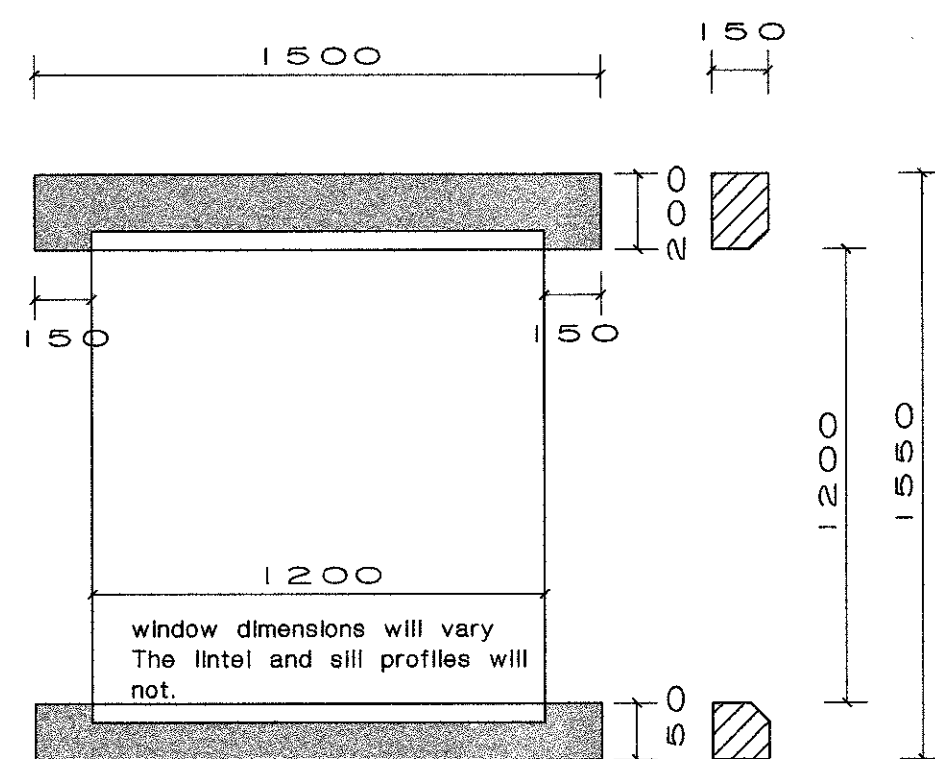

The window head lintels and sill will all have chamfered leading edges and stooled seating

Detail of window head & sill.

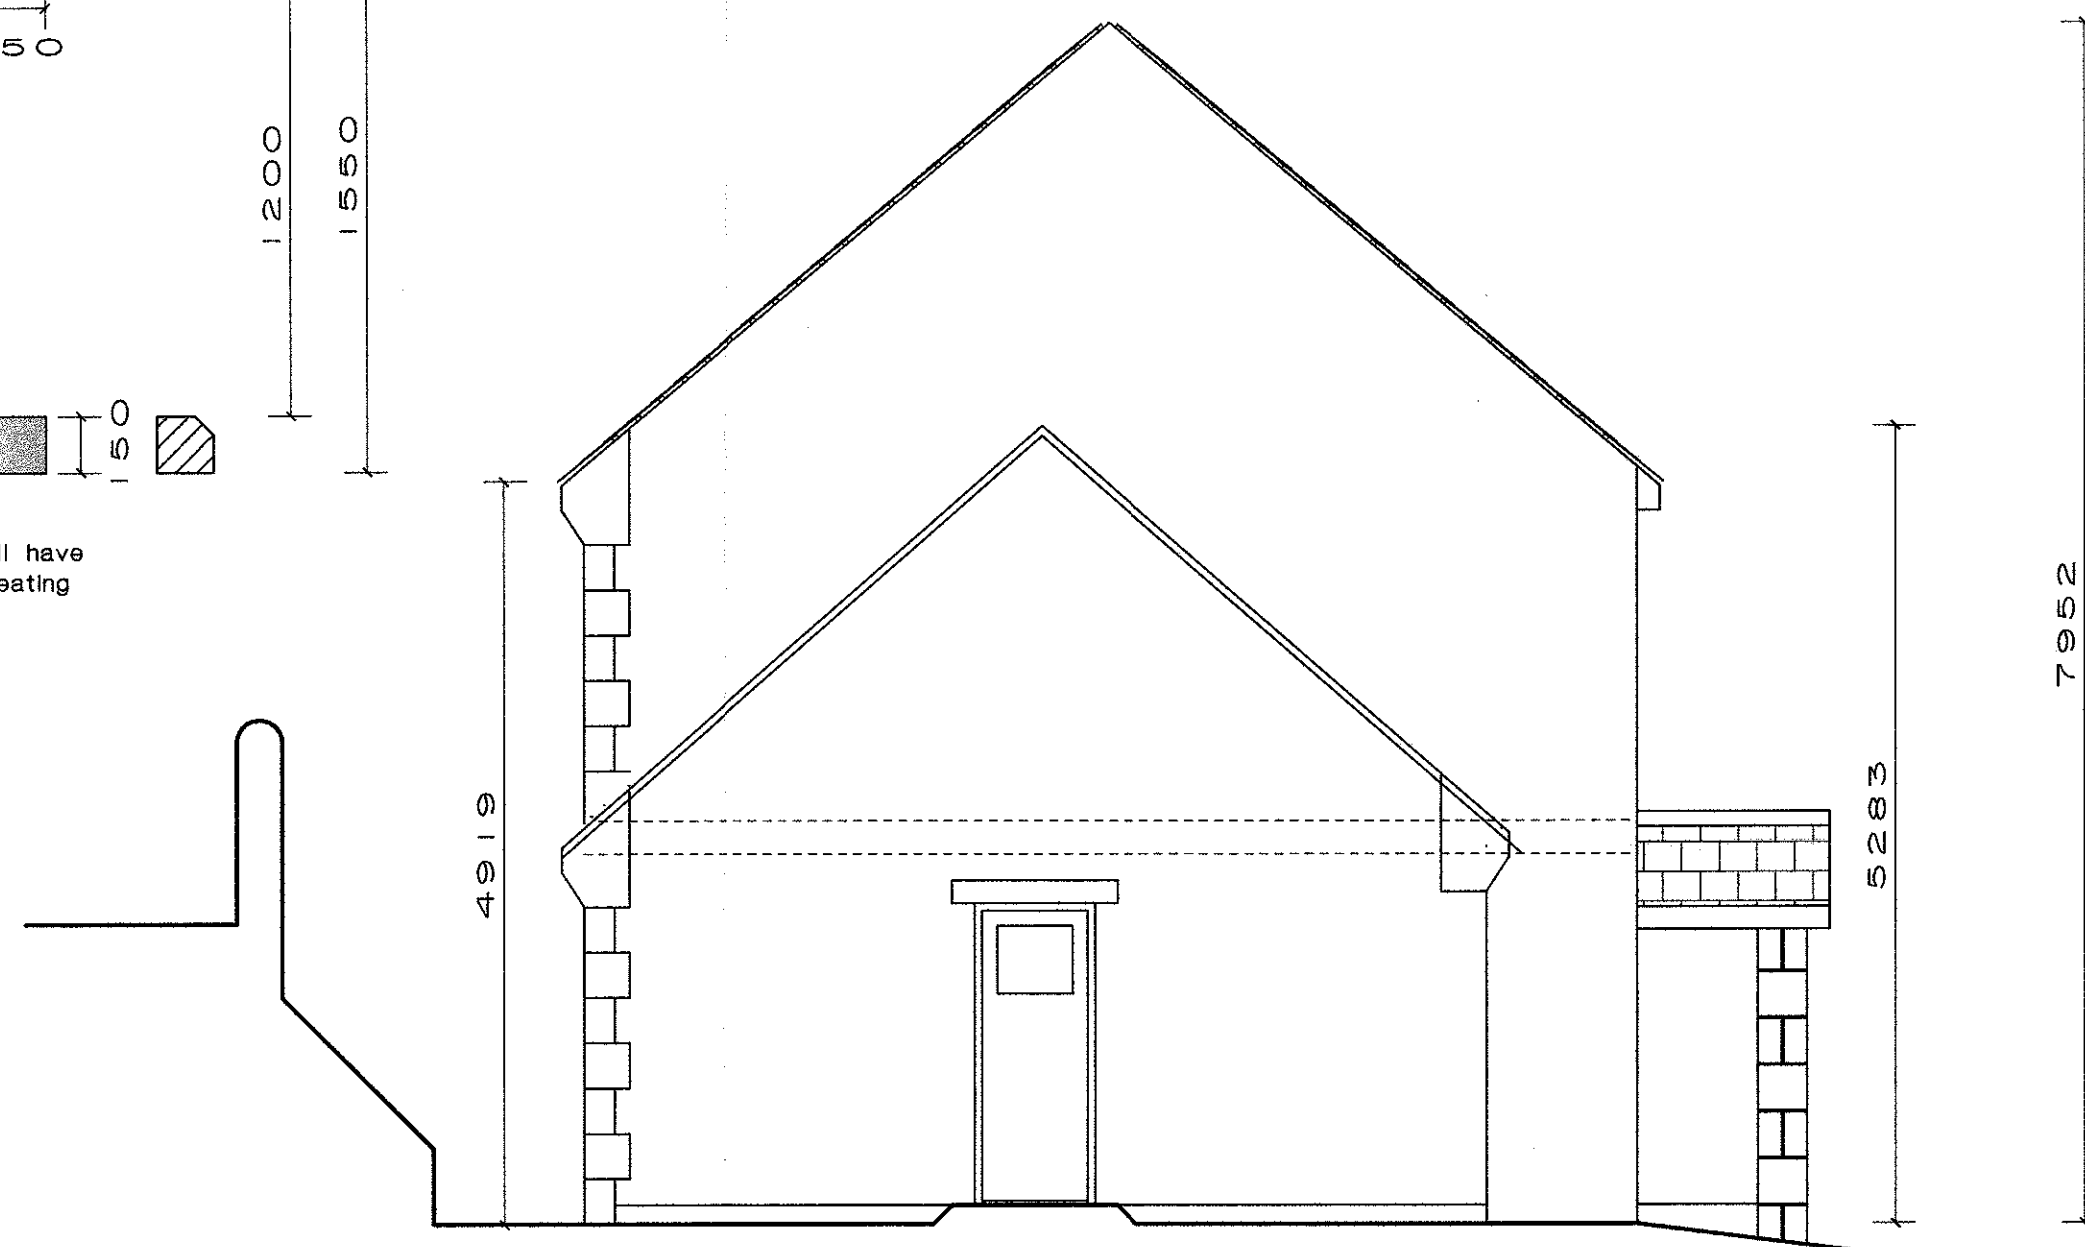


South West Elevation



South East Elevation, toward garden.

[illegible]

notes	
X	

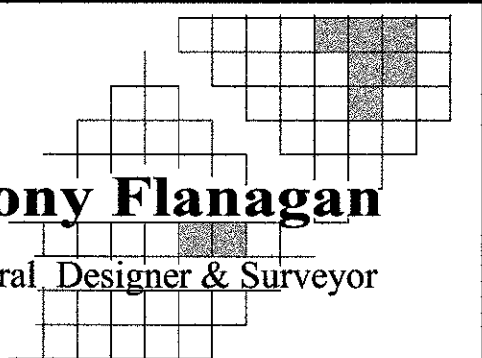

Anthony Flanagan

Architectural Designer & Surveyor

Spring House 194/196 Union Road, Oswaldtwistle, Lancashire BB5 3EG
Telephone 01254 385095 Fax 01254 398100
e-mail- flanagandesign@hotmail.co.uk
www.flanagandesignltd.com

client

Mr. G. Yates.
No.4 Crossways.
Pen-y-Ffordd
Nr. Chester CH4 9JL

AMENDED PLANS RECEIVED
1
2
DATE 3/2/14

project

New Dwelling sited on land on
Whalley Road.
Mellor Brook
Blackburn
Lancashire BB2 7PP
(re 3/2011/0216 outline)

title	Proposed Elevations.
-------	----------------------

scale 1:50	drawn AF	date 14/10/13
drwg. no 14/2095/03		rev. B