


PROPOSED OVER GARAGE EXTENSION AT
 'THE CEDARS' 34 PEEL PARK AVENUE, CLITHEROE BB7 1ET


DRAWING NO 1

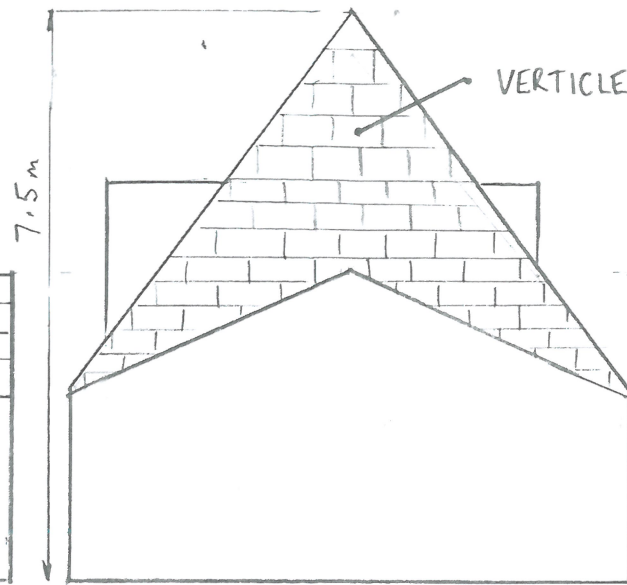

REAR ELEVATION




SIDE ELEVATION

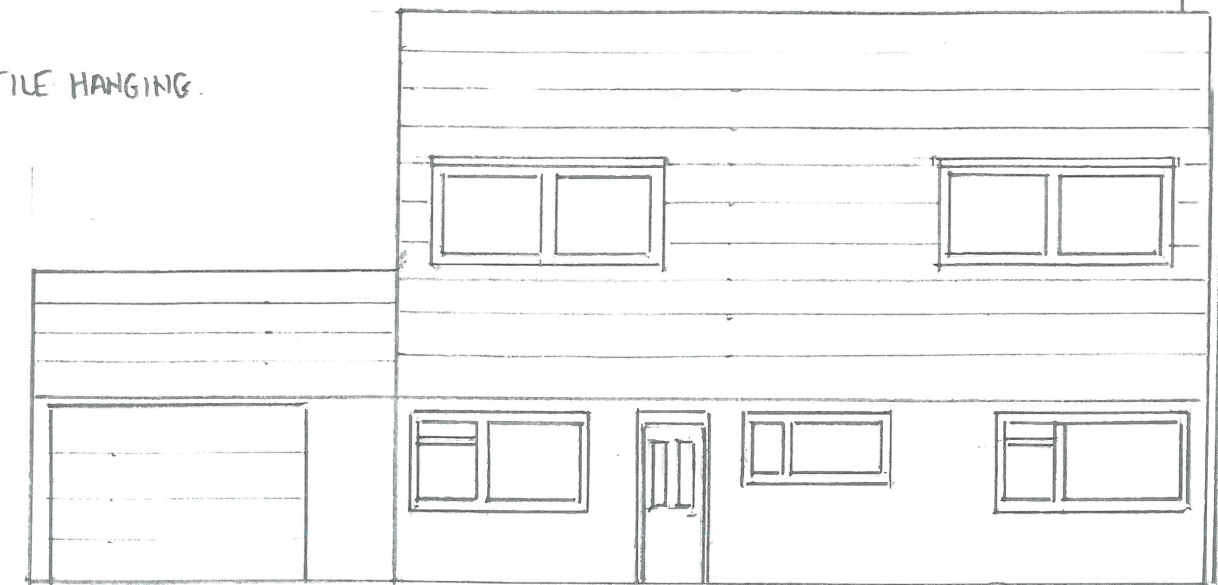


FRONT ELEVATION

PLEASE NOTE :-
 GARAGE FOUNDATION IS 800mm DEEP
 STRIP FOUNDATION 200mm OF CONCRETE
 800mm WIDE

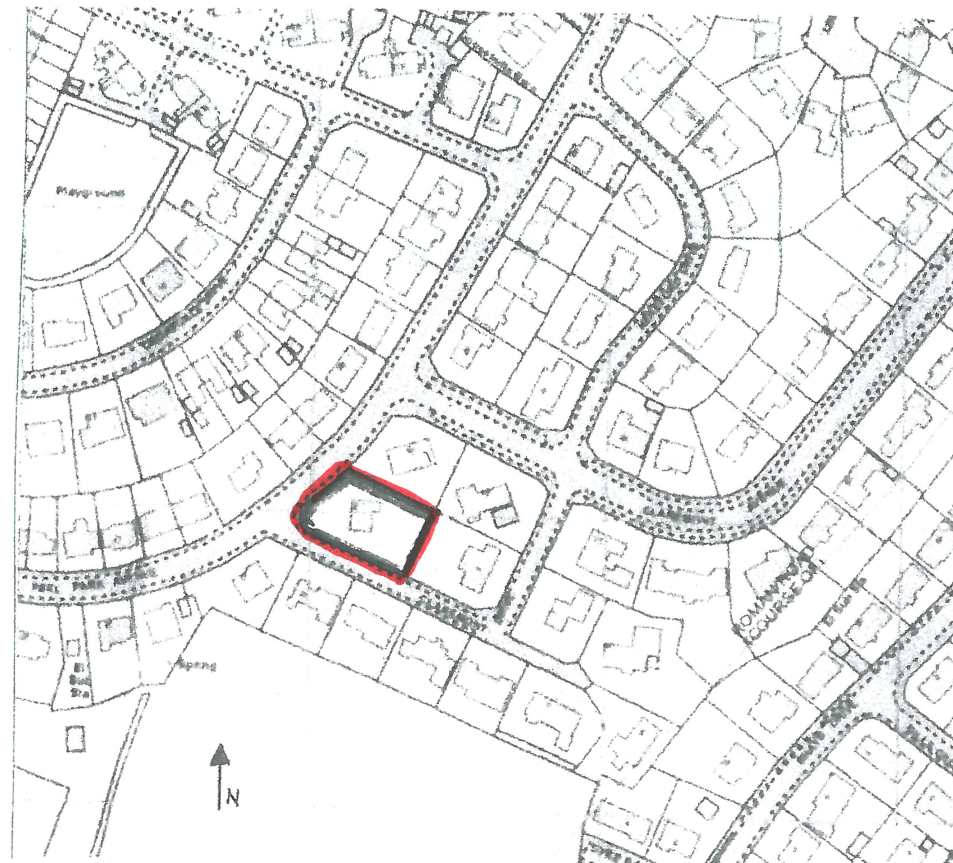

LOCATION PLAN 1:1250

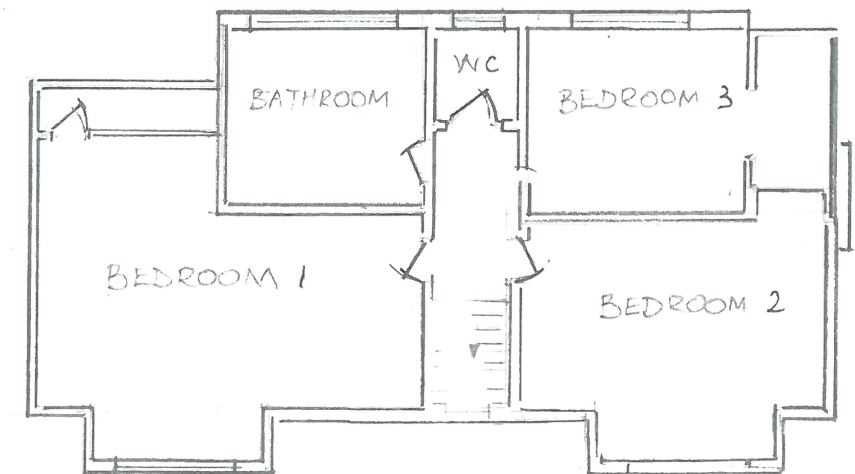

FIRST FLOOR PLAN

SCALE 1:100

EXISTING LAYOUT