



## Existing Plans

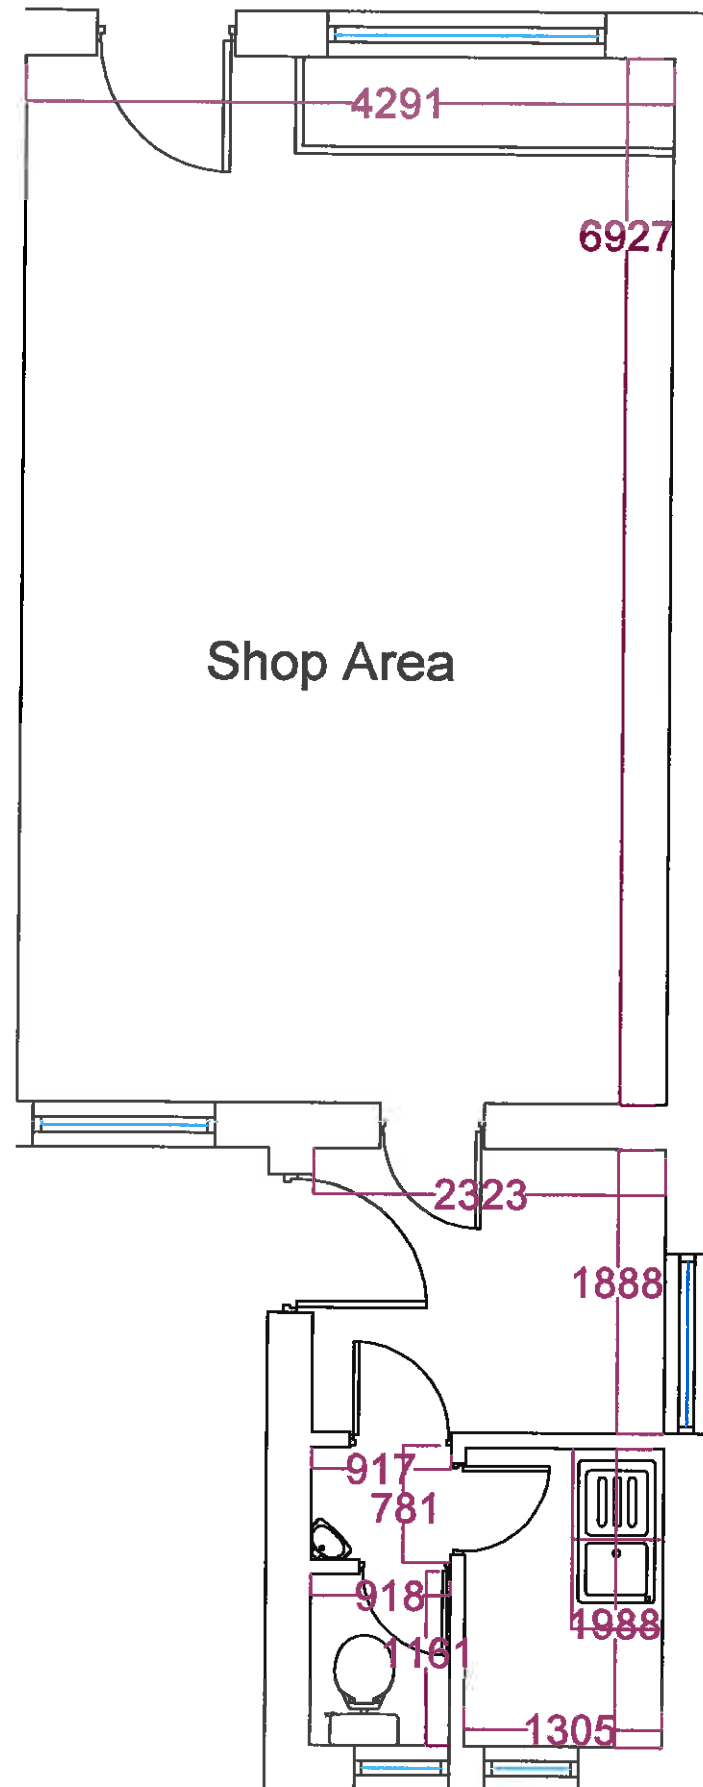


## Proposed Plans

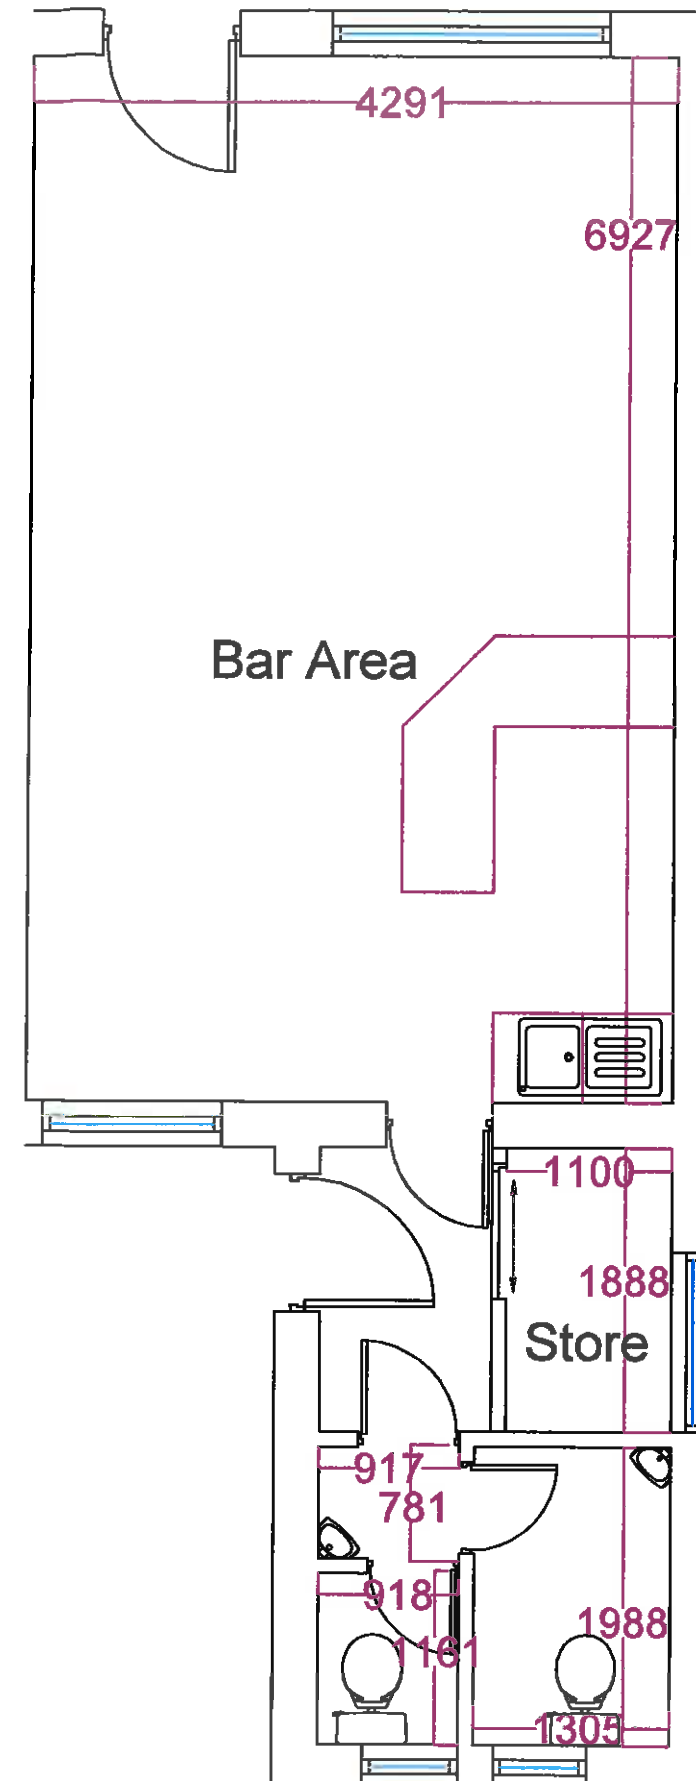


320160244P

|   |                     |
|---|---------------------|
| <b>AJH ASSOCIATES</b><br>Chartered Building Surveyors<br><small>11 Southfield Street, Farnham, Surrey, GU14 7JH. Tel: 01253 854111. Fax: 01253 854112. Email: info@ajh-associates.co.uk</small> |                     |
| Client:<br>PEACE TOWNSEND   | Scale:<br>1:50 @ A3 |
| Project:<br>36A DERBY ROAD<br>LONGRIDGE   | Date:<br>23/03/2016 |
| Drawn by:<br>EXISTING AND PROPOSED<br>FLOOR PLANS   | By:<br>JT           |
| Do not scale this drawing. Check all dimensions on site.   | Checked:<br>TH      |
|   | No. 3199/100        |

Existing Side Elevation

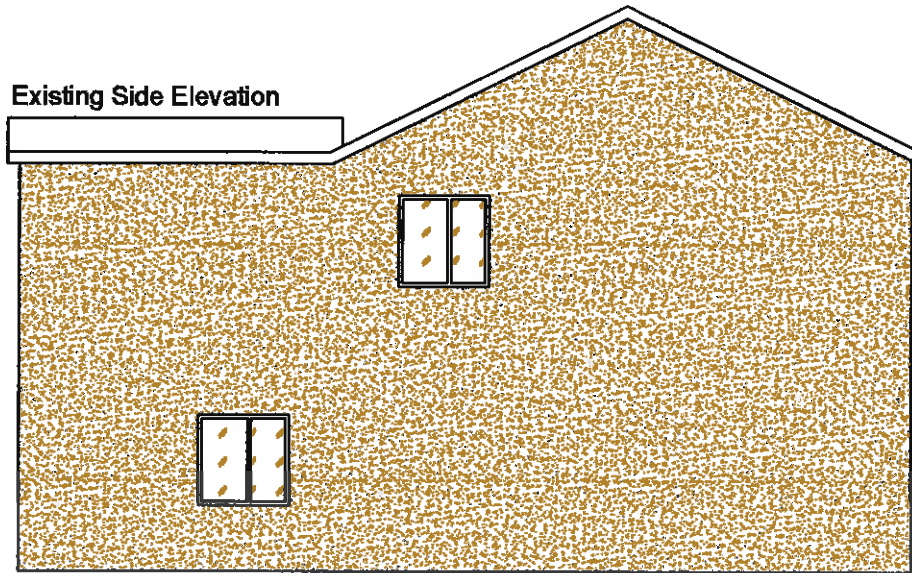


Proposed Side Elevation

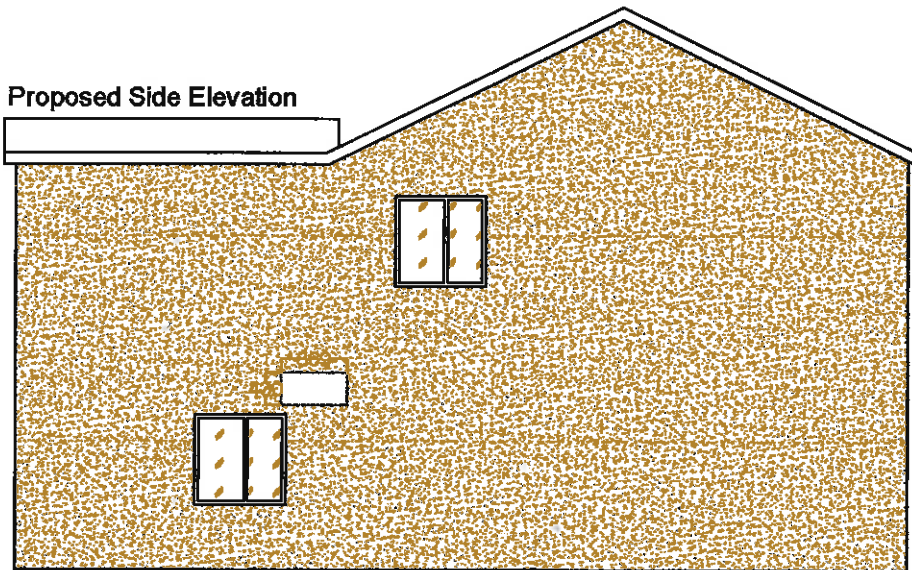

Existing Front Elevation



Proposed Front Elevation

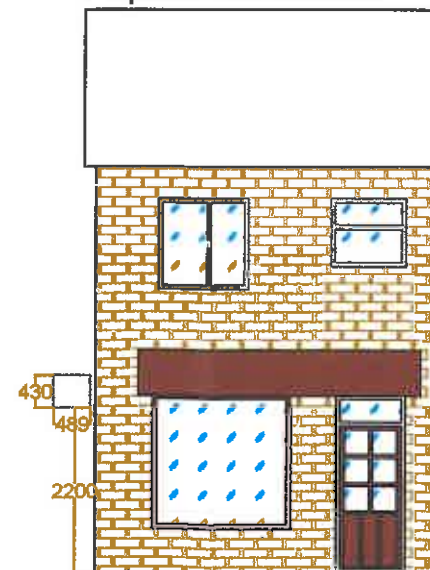

320160244P

|   |   |
|---|---|
| <b>AJH ASSOCIATES</b><br>Chartered Building Surveyors                                                                                                   |   |
| 21 Blandford Court<br>Poole Dorset<br>BH12 4JH<br>Tel: 01202 40007<br>Fax: 01202 40008<br>e-mail: info@ajh-associates.co.uk<br>www.ajh-associates.co.uk | Date<br>1:100 @ A3<br>Date<br>23/03/2016<br>By<br>JT<br>Checked<br>TH<br>No. 3198/200   |
| Client<br>PEACE TOWNSEND<br>Project<br>38A DERBY ROAD<br>LONGRIDGE<br>Description<br>EXISTING AND PROPOSED<br>ELEVATIONS                                | To NOT SCALE THIS DRAWING. CHECK ALL DIMENSIONS OF SITE.<br>THIS DRAWING IS PROVIDED BY COPYRIGHT. IT MAY NOT BE REPRODUCED IN ANY FORM OR BY ANY MEANS FOR ANY PURPOSES, WITHOUT WRITTEN PERMISSION FROM AJH ASSOCIATES |