




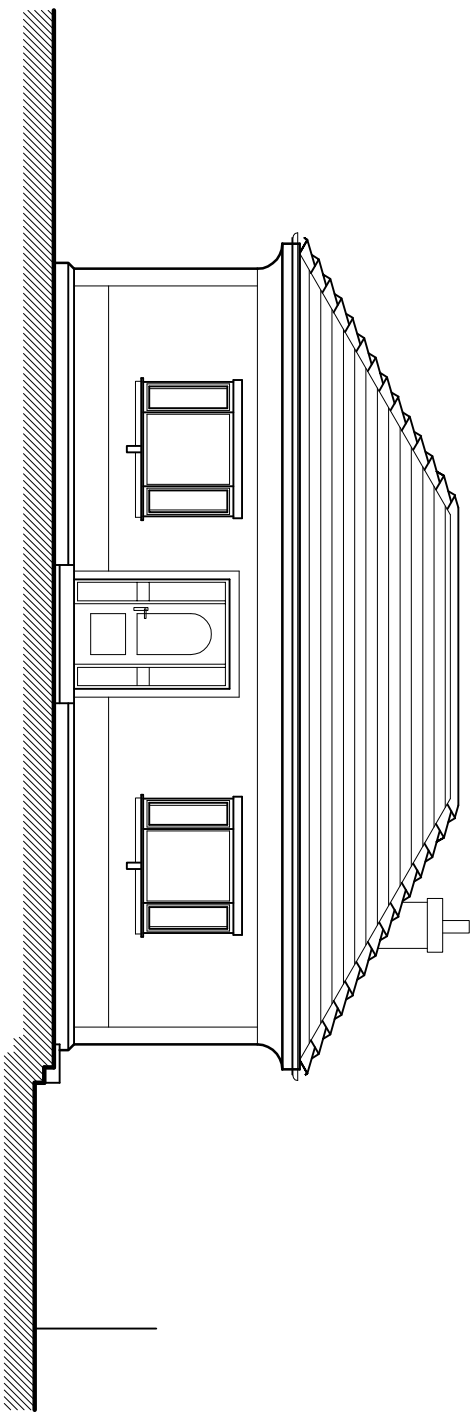


front elevation.

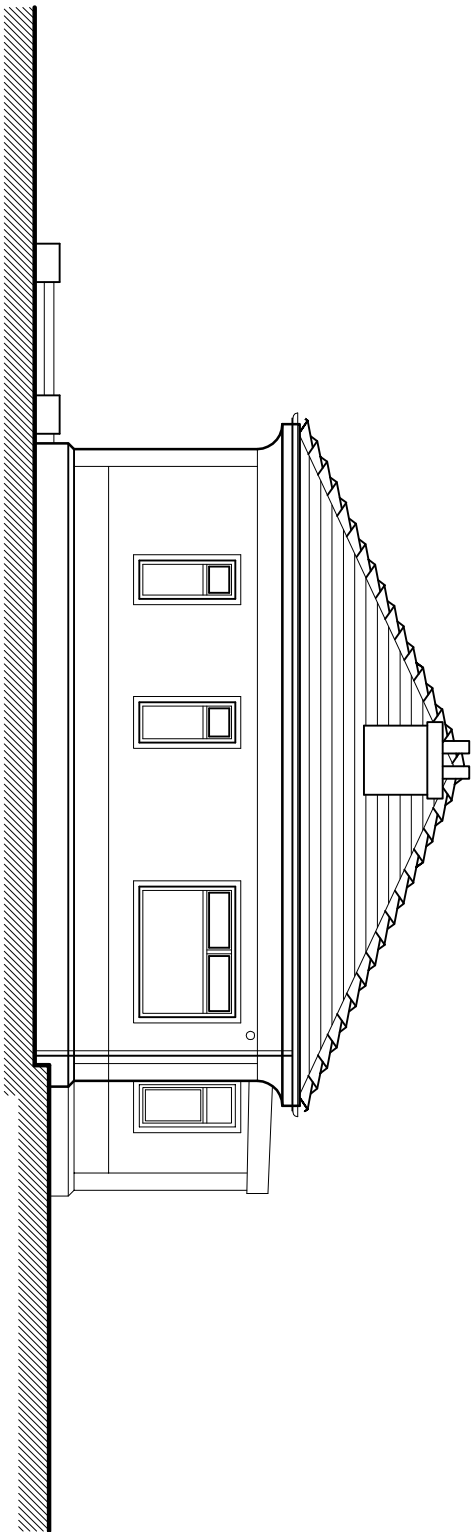


side elevation.

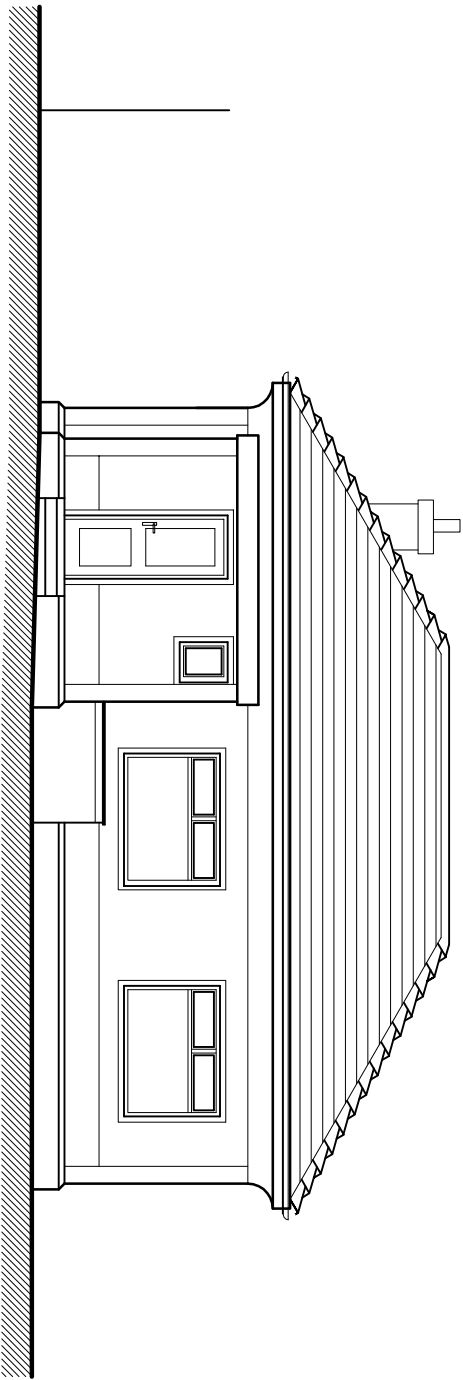


rear elevation.

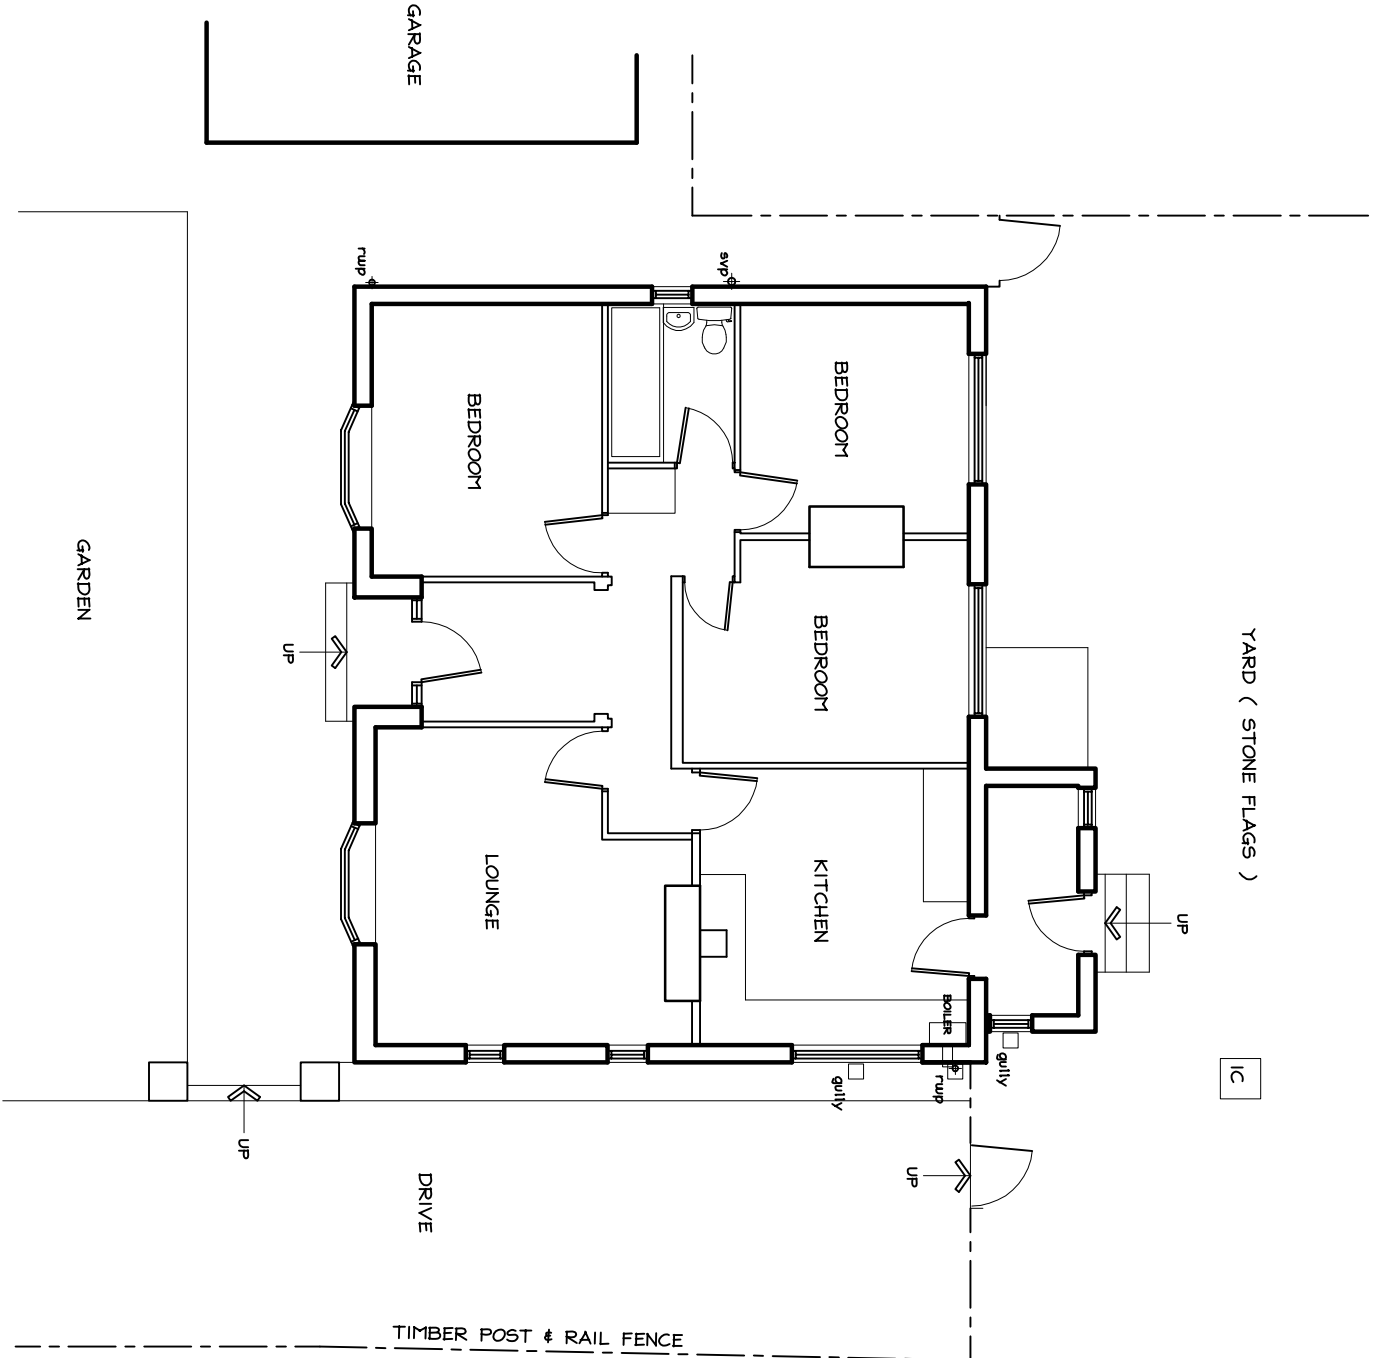

ground floor plan.

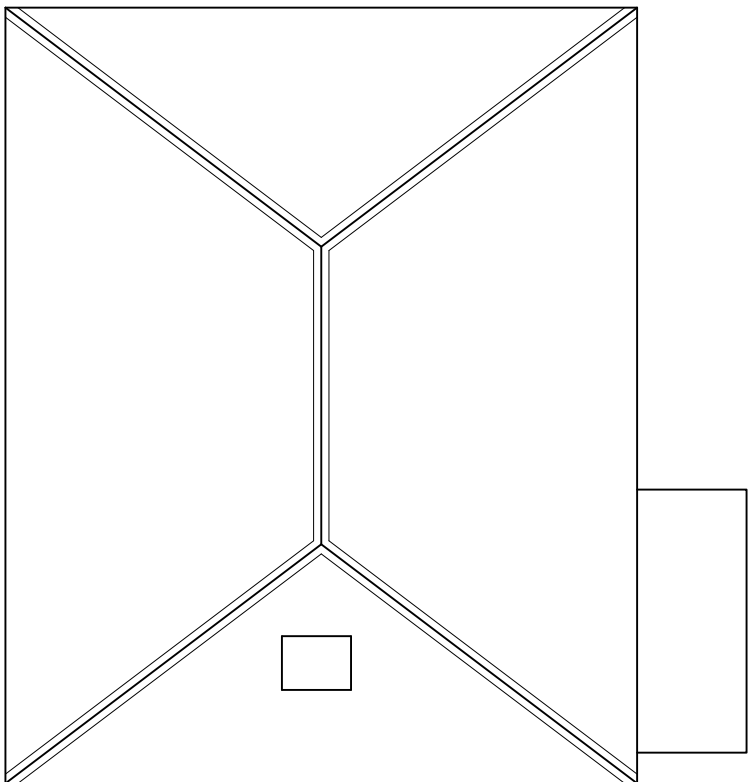

roof plan.

 

SCALE BAR in METRES

Revisions

Project: PROPOSED EXTENSION AT
THE PADDOCK, 110 HENTHORN ROAD, CLITHEROE

Drawing

survey drawing

Client:

MR. T. THOMAS

adm design

Brook Lea, Cane Road, South, Barnoldswick, Lancs. BB9 6TD
Tel / Fax : 01282 853335 Email: adm@adm.co.uk

Scale(s)	Date	Rev.
1:100 @ A2	MARCH 2016	
Drawing no.	ADP/16/12/01	