



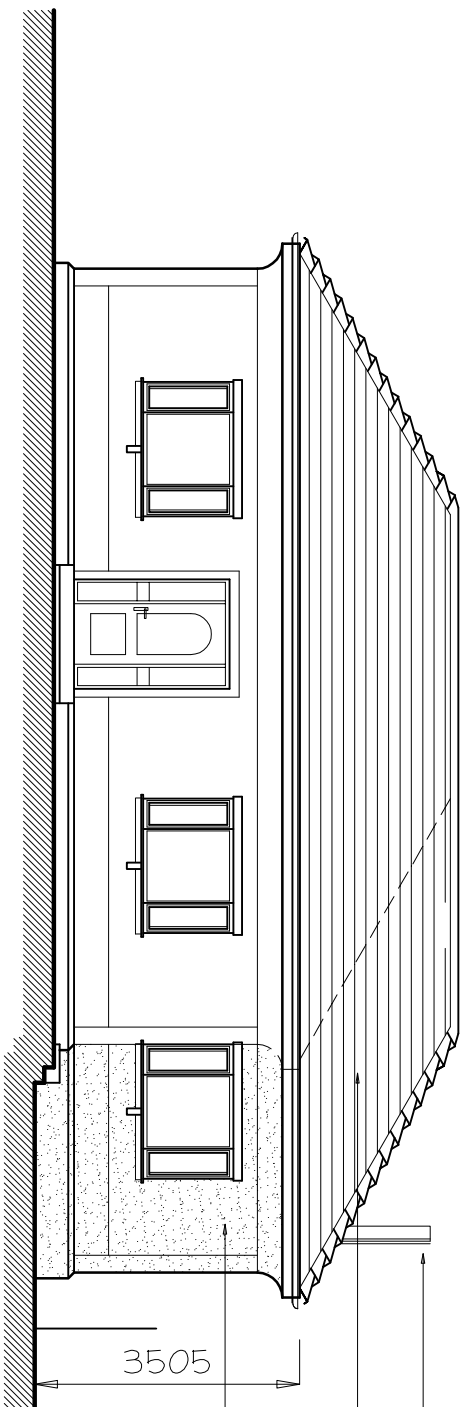


NEW 100mm METAL FLUE PIPE
PAINTED THATCH DARK GREY
CONCRETE ROOF TILES
TO MATCH EXISTING
RENDERED WALL, PAINTED WHITE
TO MATCH EXISTING
WHITE UPVC DOORS & WINDOWS

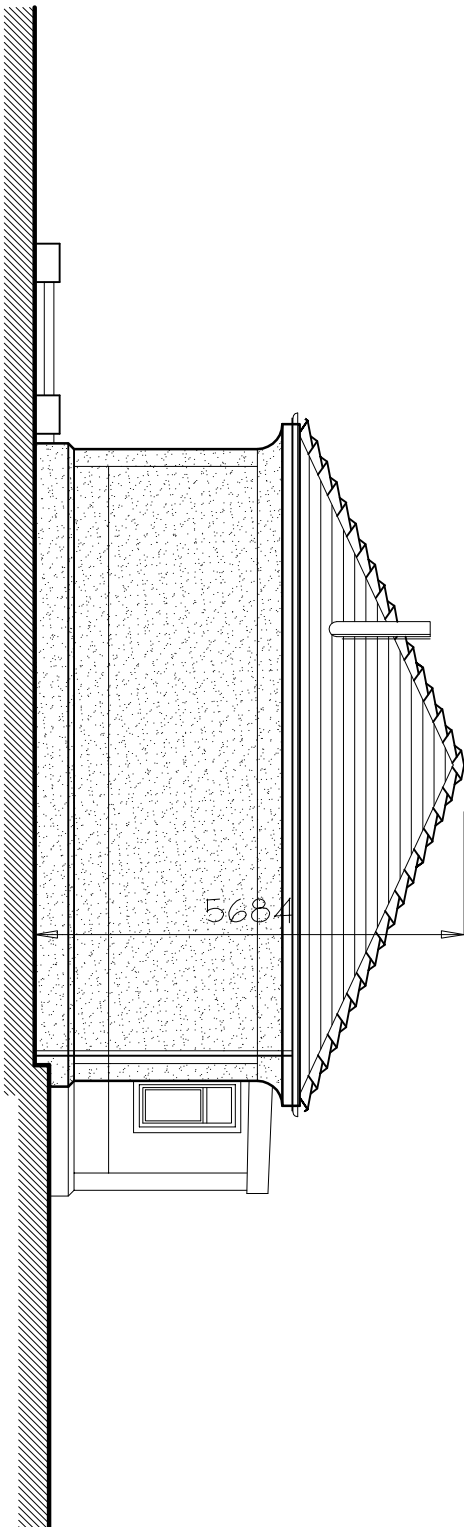


front elevation.

side elevation.


CONCRETE ROOF TILES
TO MATCH EXISTING
VELUX ROOFLIGHTS
REPLACE FELT ROOF WITH GREY
FIBREGLOSS ROOF COVERING
WHITE UPVC DOORS & WINDOWS

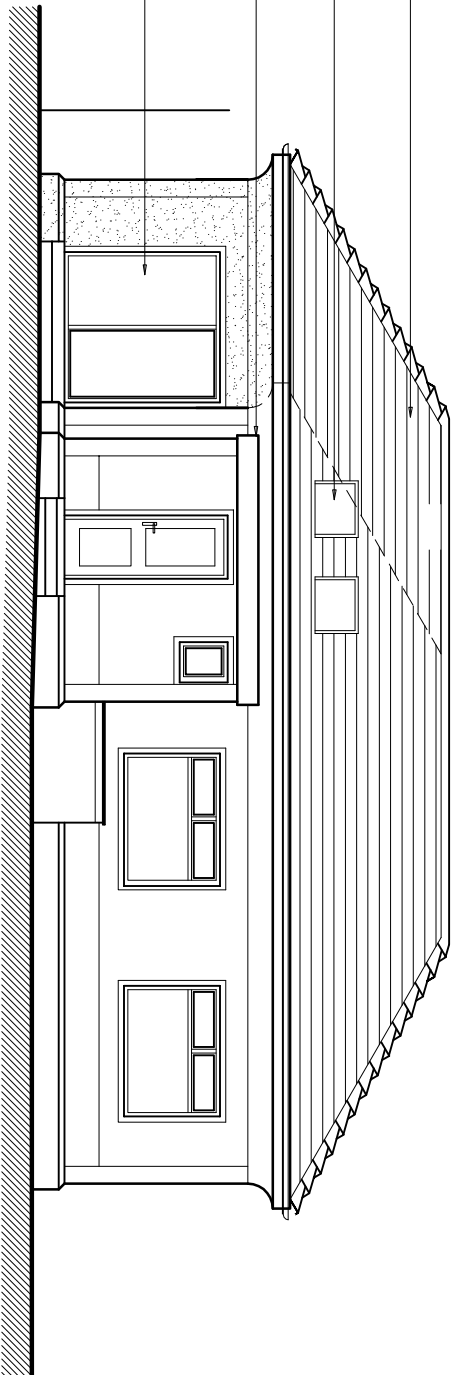


rear elevation.

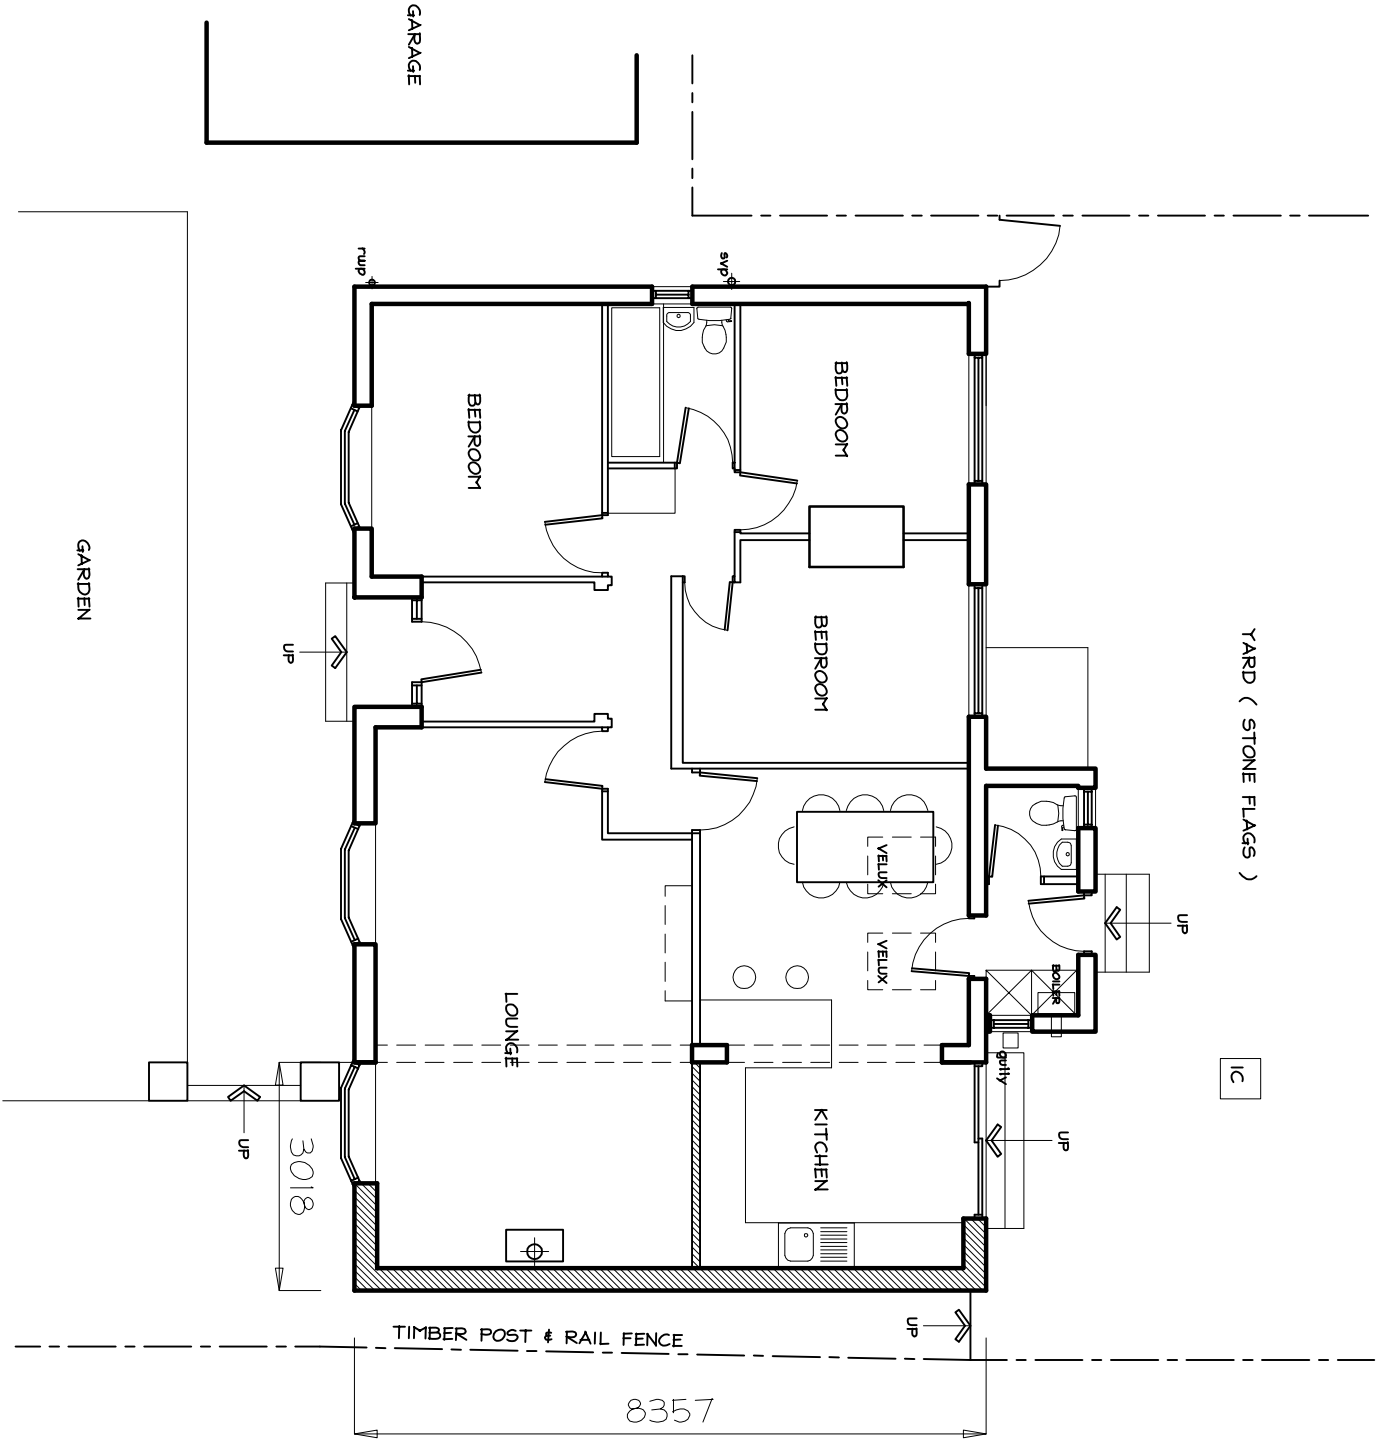

ground floor plan.

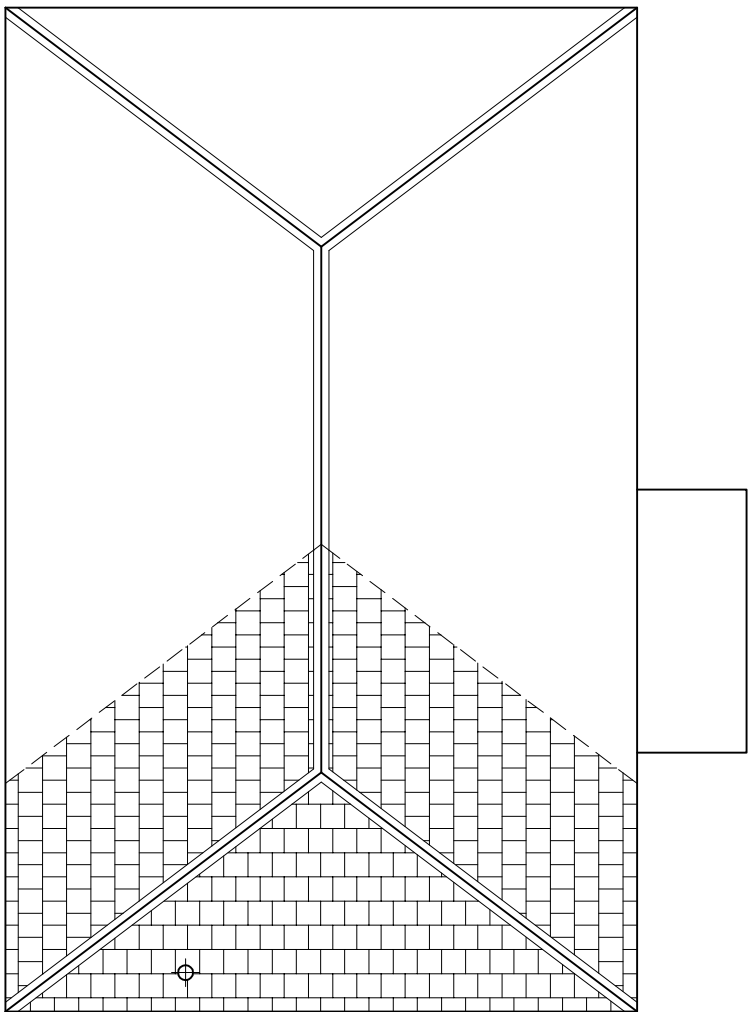

roof plan.

 

SCALE BAR in METRES

Revisions

Project: PROPOSED EXTENSION AT
THE PADDOCK, 110 HENTHORN ROAD, CLITHEROE

Drawings

planning scheme

Client:

MR. T. THOMAS

adm design

Brook Lea, Cane Road, South, Barnoldswick, Lancs, BB9 6TD
Tel / Fax : 01282 853335 Email: adm@adm-design.co.uk

Scale(s)	1:100 @ A2	Date	MARCH 2016
Drawing no.	ADP/16/12/02	Rev.	