


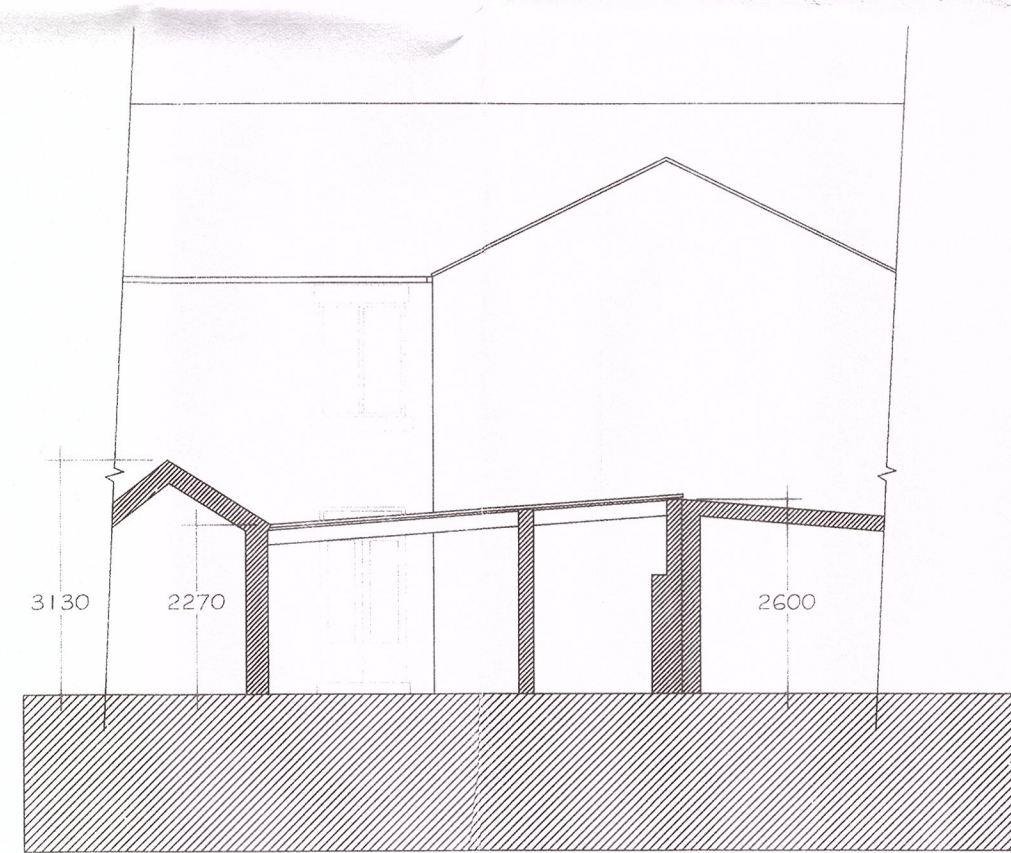


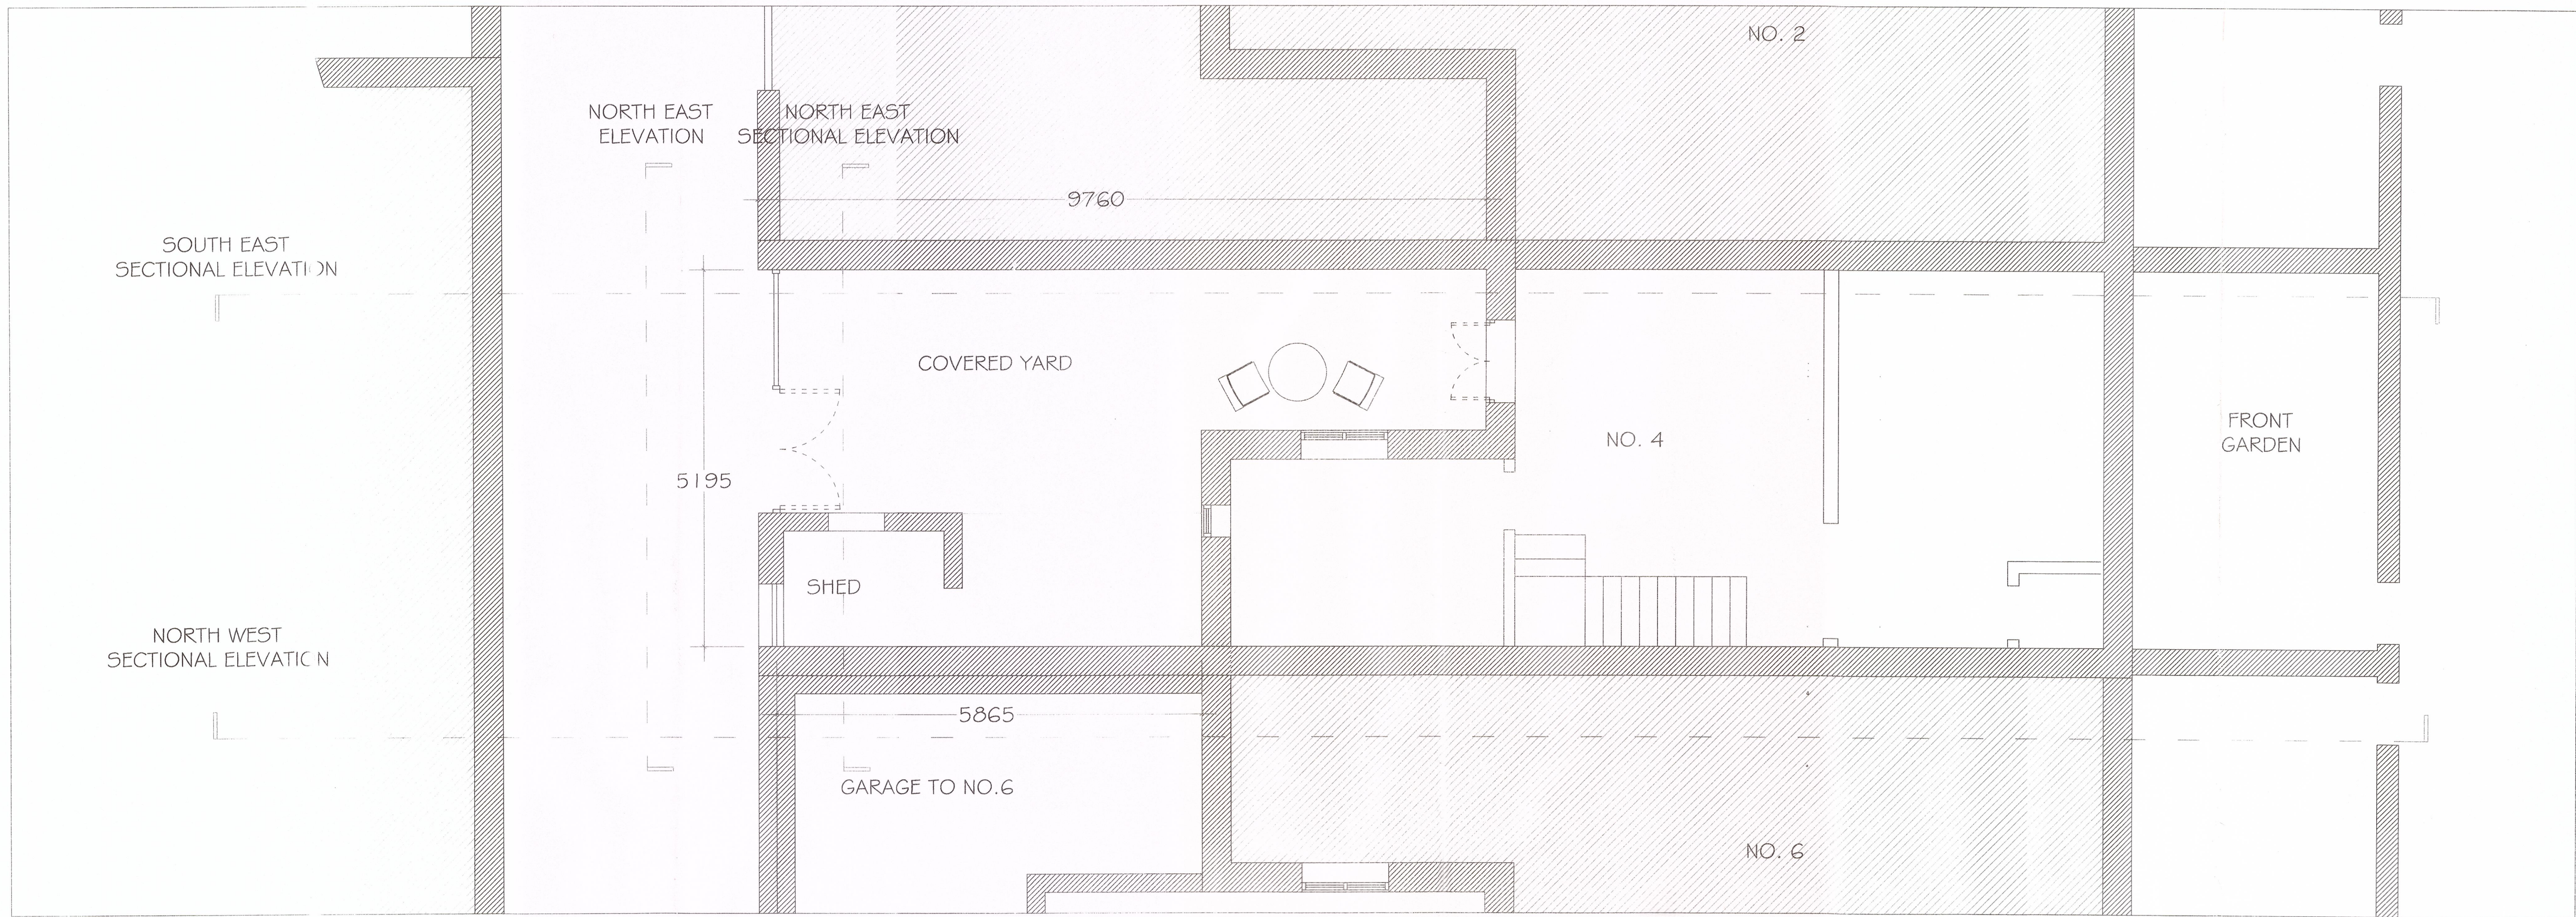

NORTH EAST SECTIONAL ELEVATION

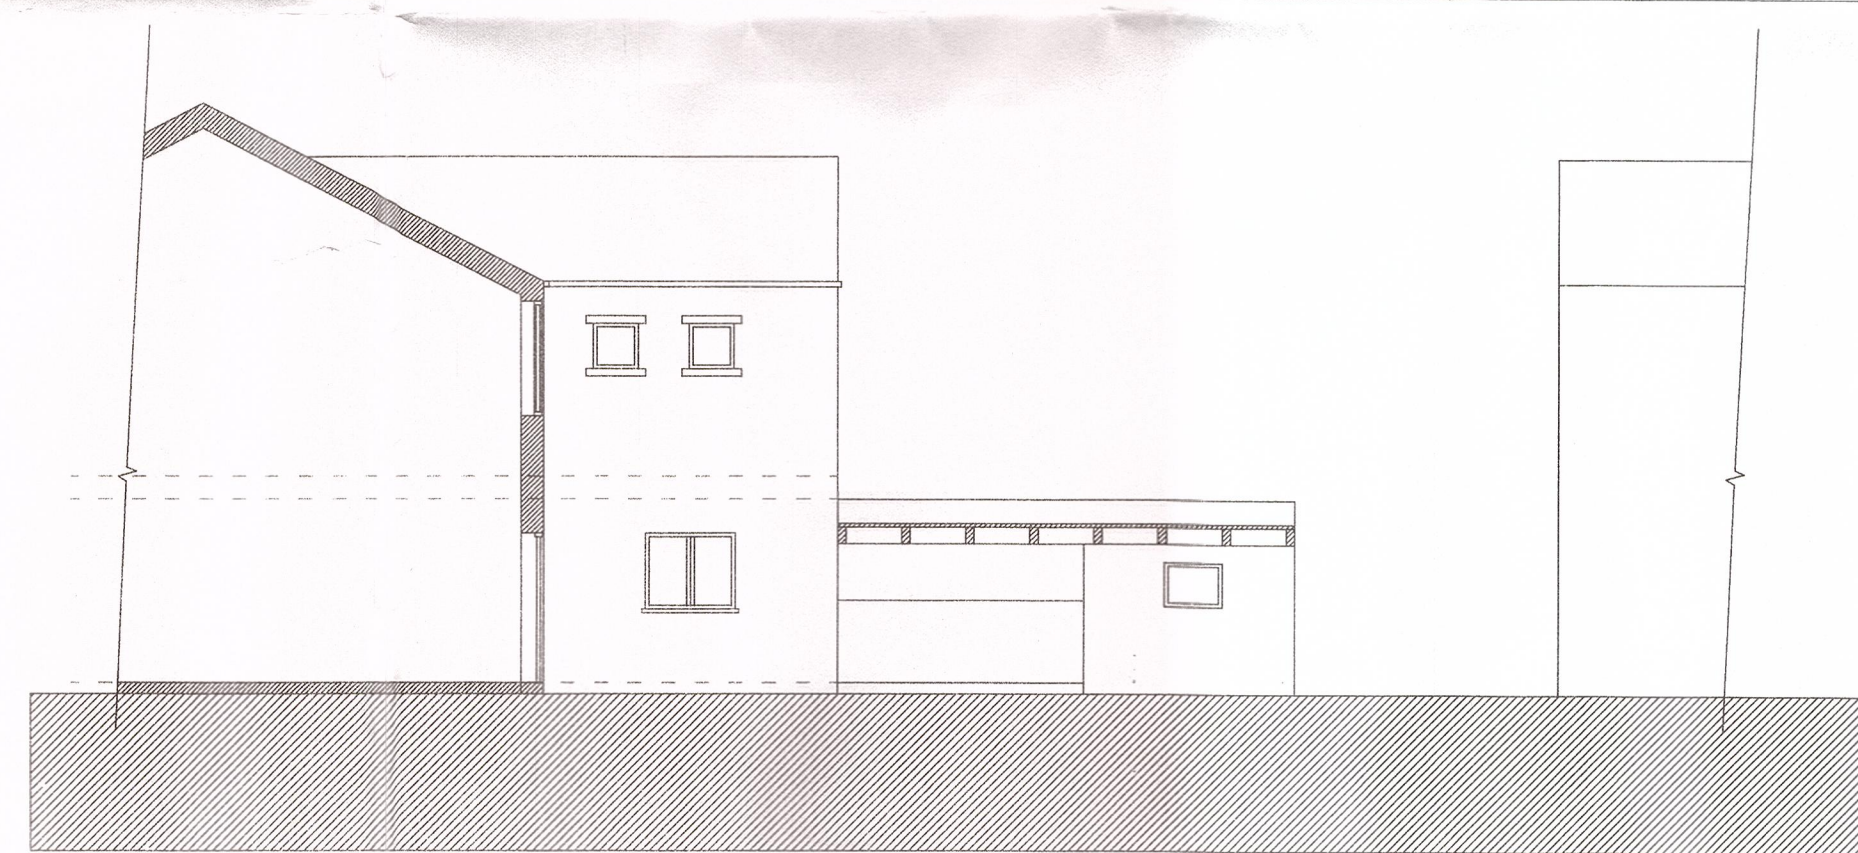

SOUTH EAST ELEVATION

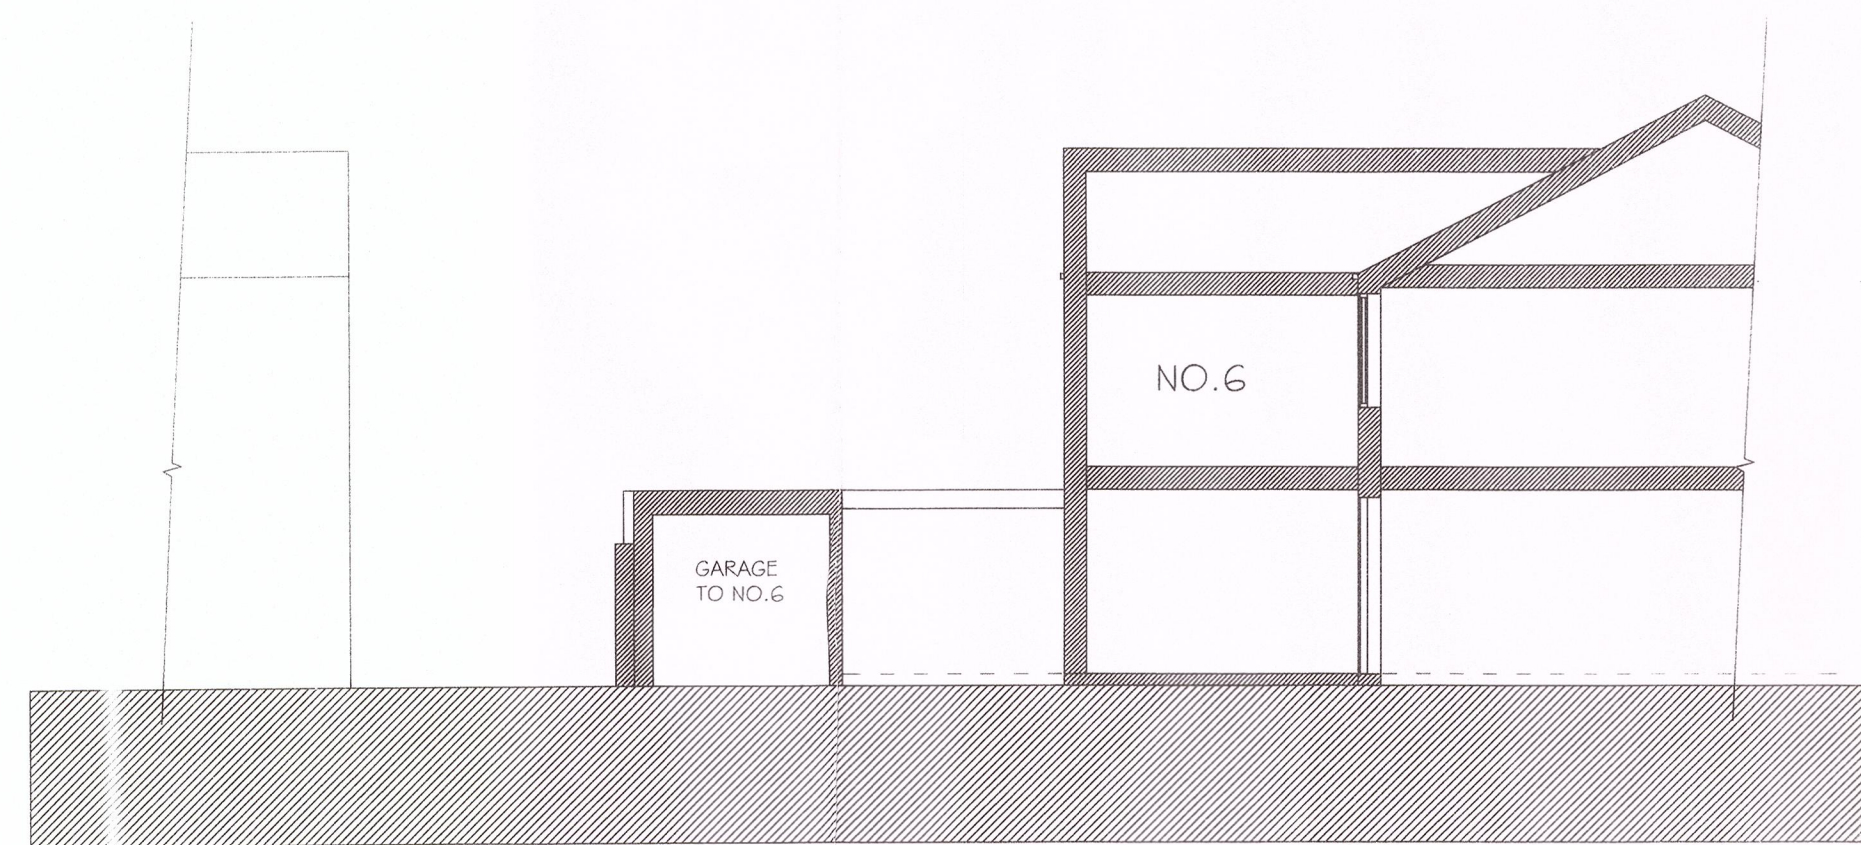

NORTH WEST SECTIONAL ELEVATION



NORTH EAST ELEVATION

Notes:

PHD PETER HITCHEN
DESIGN
RIBA # CHARTERED ARCHITECT

Rev Date Revision

320160606P

project:

PROPOSED EXTENSION TO NO.4
BARKER TERRACE,
WADDINGTON ROAD,
CLITHEROE

client:

MR & MRS EMBERY

drawing title:

EXISTING PLAN & ELEVATIONS

scale:

1:100 & 50 @ A1

drawn:

DW

checked:

PH

date:

17/06/16

project no.

PHD/4RE

orig. no.

100

rev.

-