
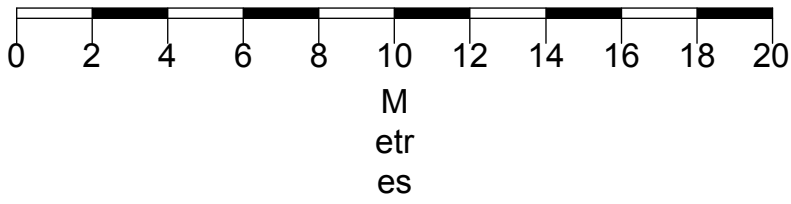


All Dimensions to be checked on site. Walls shown on plans are not to be assumed to be solid & should be checked for thickness, construction, load bearing capacity & stability.

This drawing is the property of IWA Architects. Copyright is reserved by them and the drawing is issued on condition that it is not copied either wholly or in part without the consent in writing of IWA Architects.

Dimensions should not be scaled. All dimensions to be checked on site by the contractor before commencement of the relevant part of the work

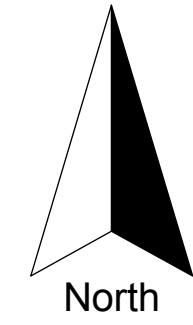

ABBREVIATIONS

AB	Air Brick
BT	BT Cover
CH	Cable Height
CL	Cover Level
DK	Drop Kerb
EH	Eaves Height
FH	Fire Hydrant
FFL	Finished Floor Level
GU	Gully
LP	Lamp Post
MH	Man Hole
RH	Ridge/Roof Height
RWP	Rain Water Pipe
SVP	Soil Vent Pipe
TB	Telephone Box
TP	Telegraph Pole
TW	Top of Wall
WP	Waste Pipe
WV	Water Valve

NOTE

All levels and coordinates relate to OSGB36 using GNSS data.
Levels defining edge of carriageway are observed at channel (bottom of kerb).

Rev	Date	Description
-	-	-

'Northlands'
Ribblesdale Avenue, Clitheroe

Existing Site Plan

Dwg. No.: 2247.E.01	Rev.: -
Date: Apr '16	Scale: 1:100@A1

IWA Architects

Waterloo Mill, Waterloo Road, Clitheroe, Lancashire, BB7 1LR.

t: +44 (0) 1200 423487
f: +44 (0) 1200 458278
e: admin@iwaarchitects.co.uk
w: www.iwaarchitects.co.uk