


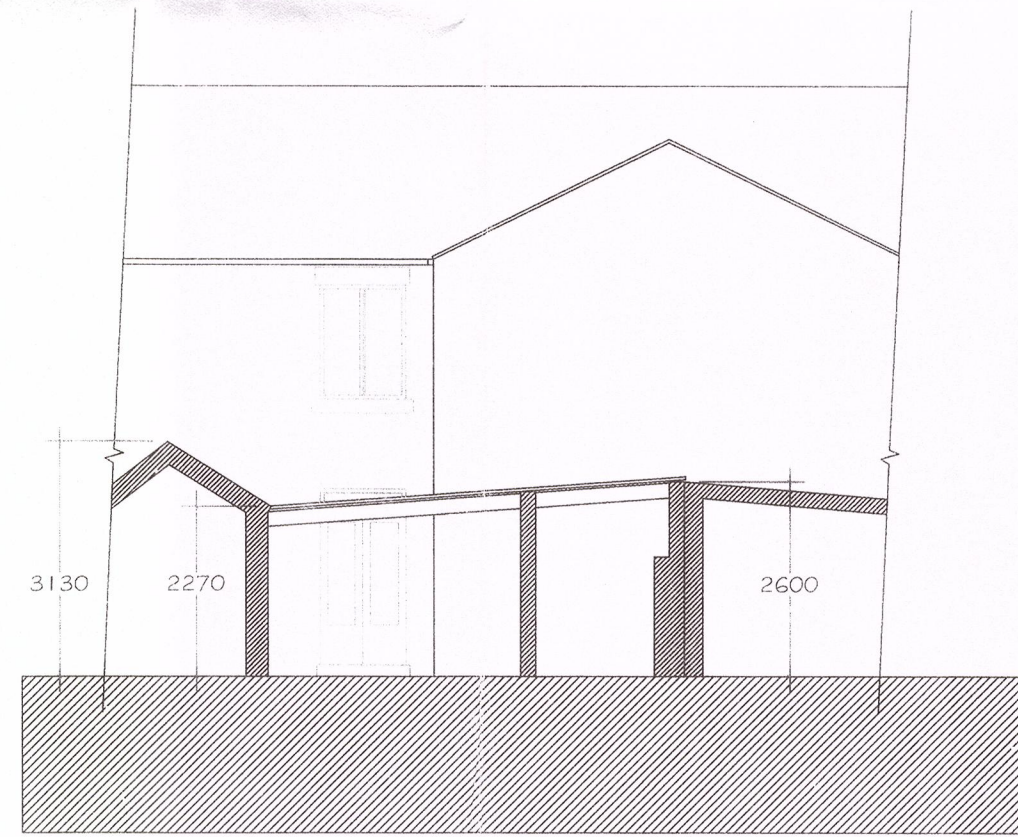


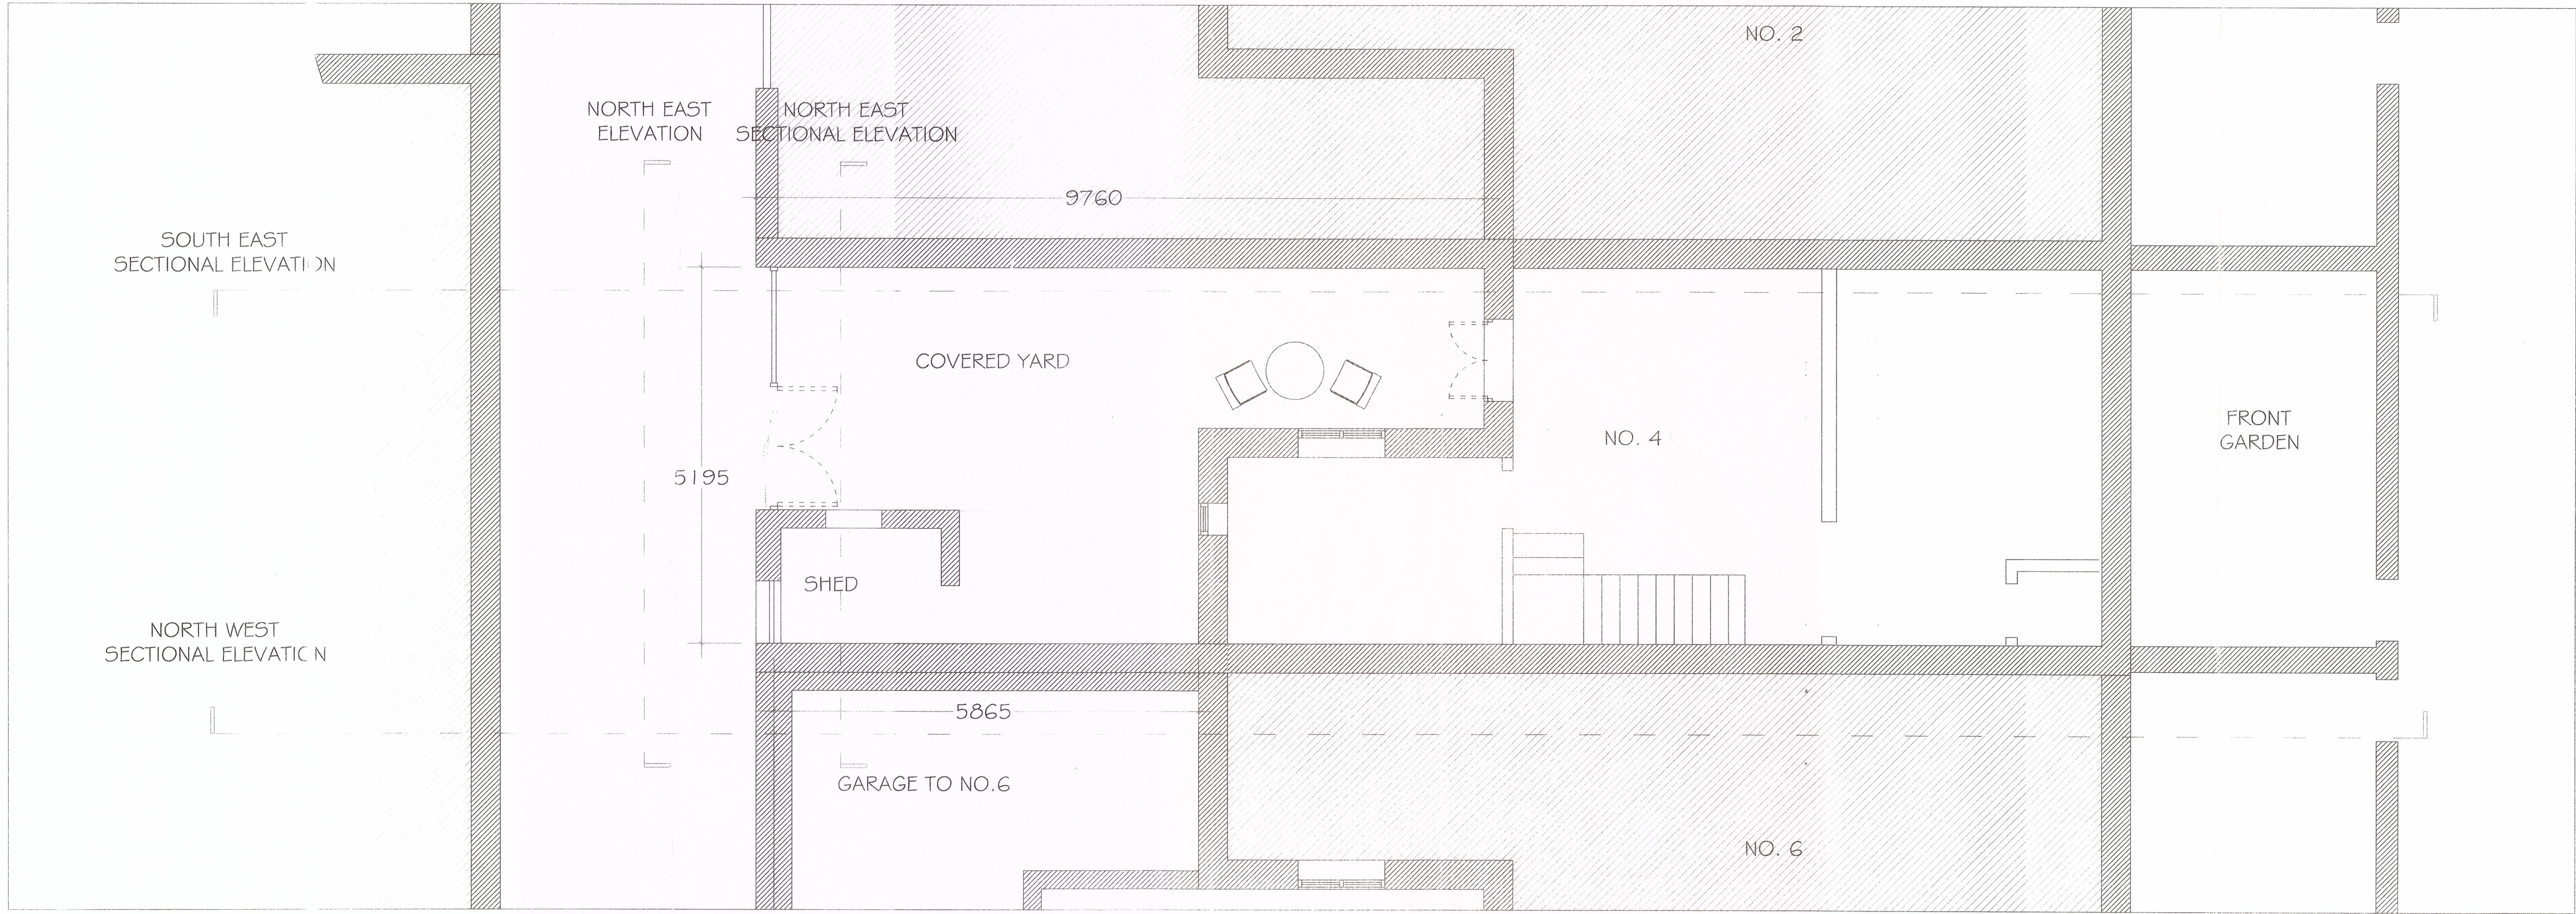


NORTH EAST SECTIONAL ELEVATION

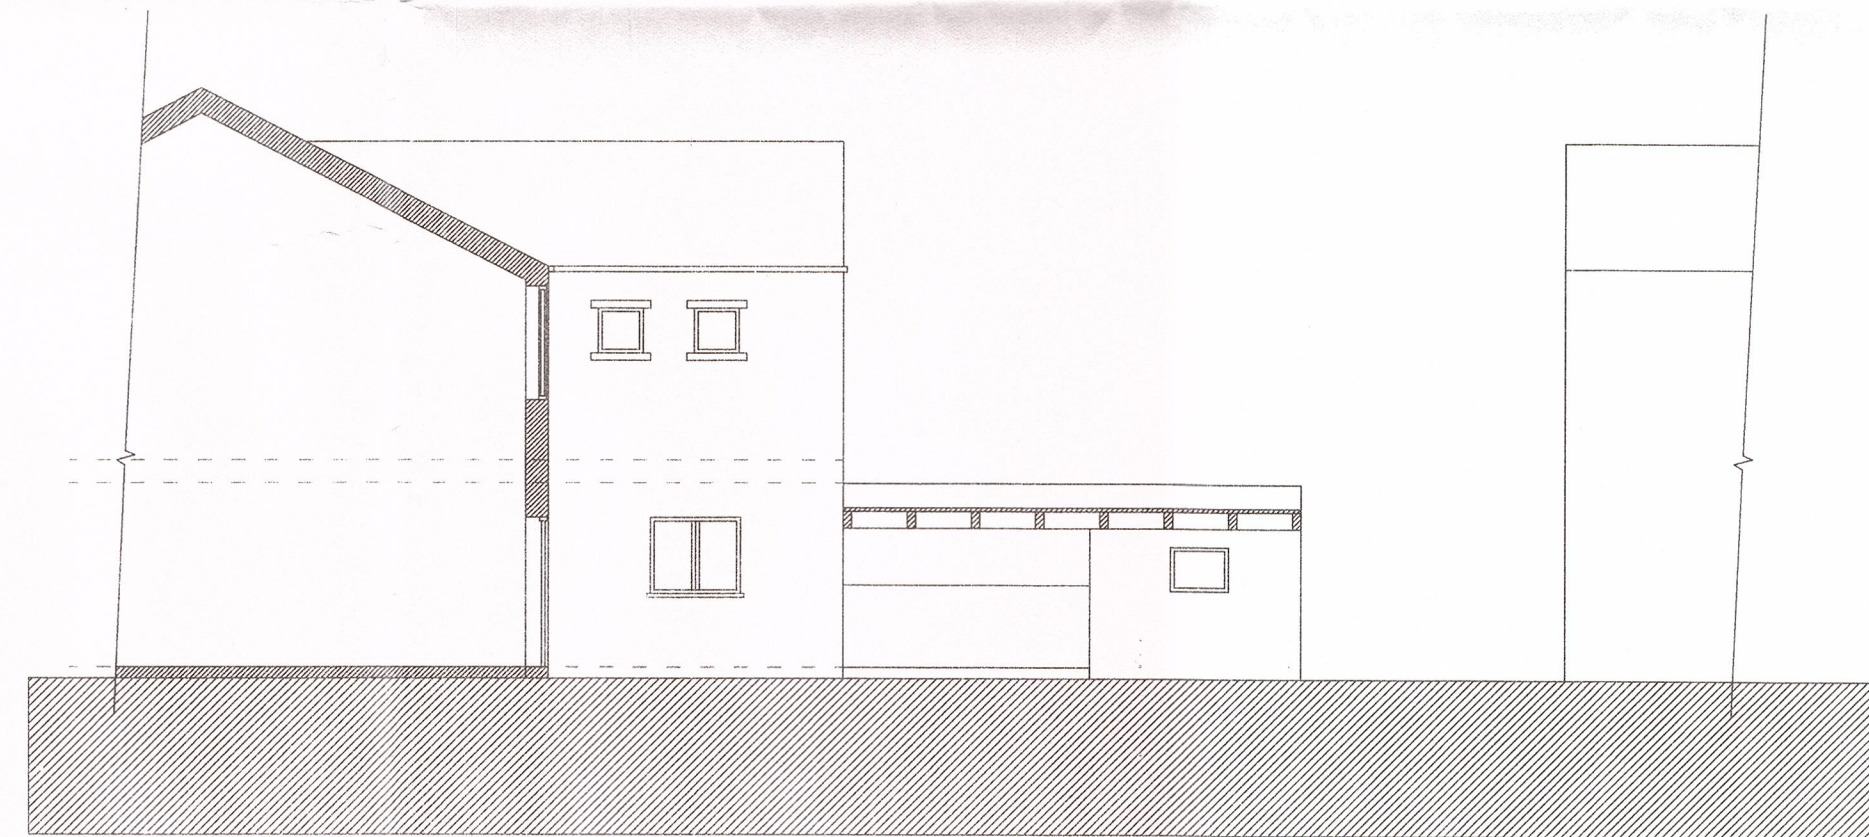

SOUTH EAST ELEVATION

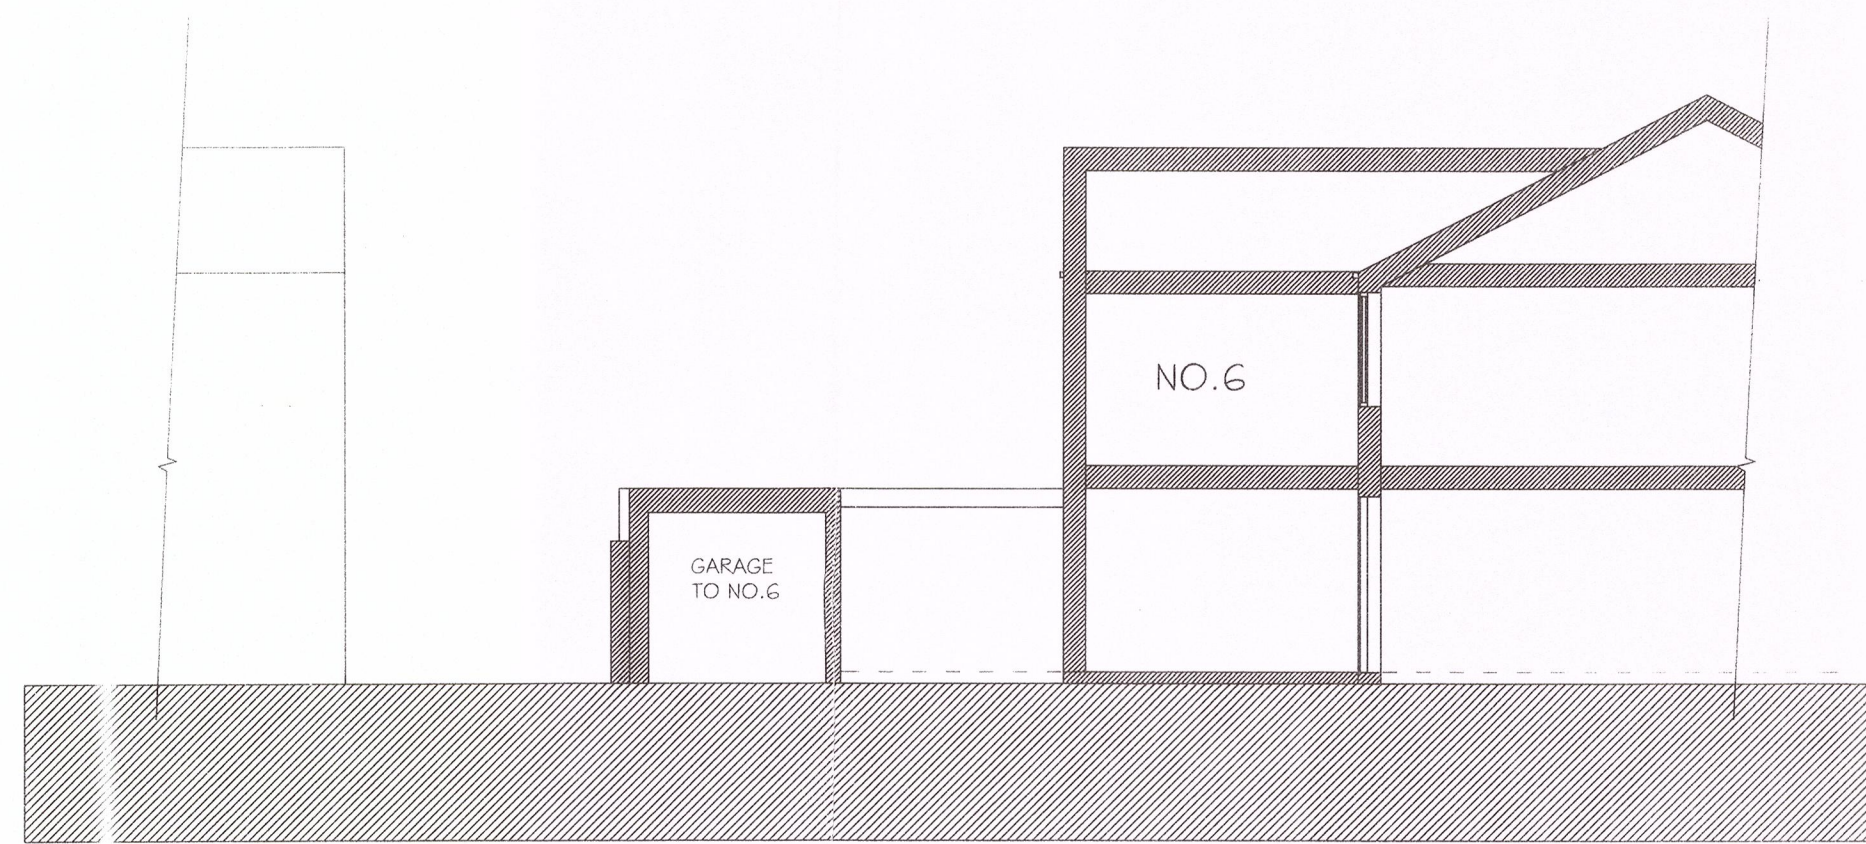

NORTH WEST SECTIONAL ELEVATION

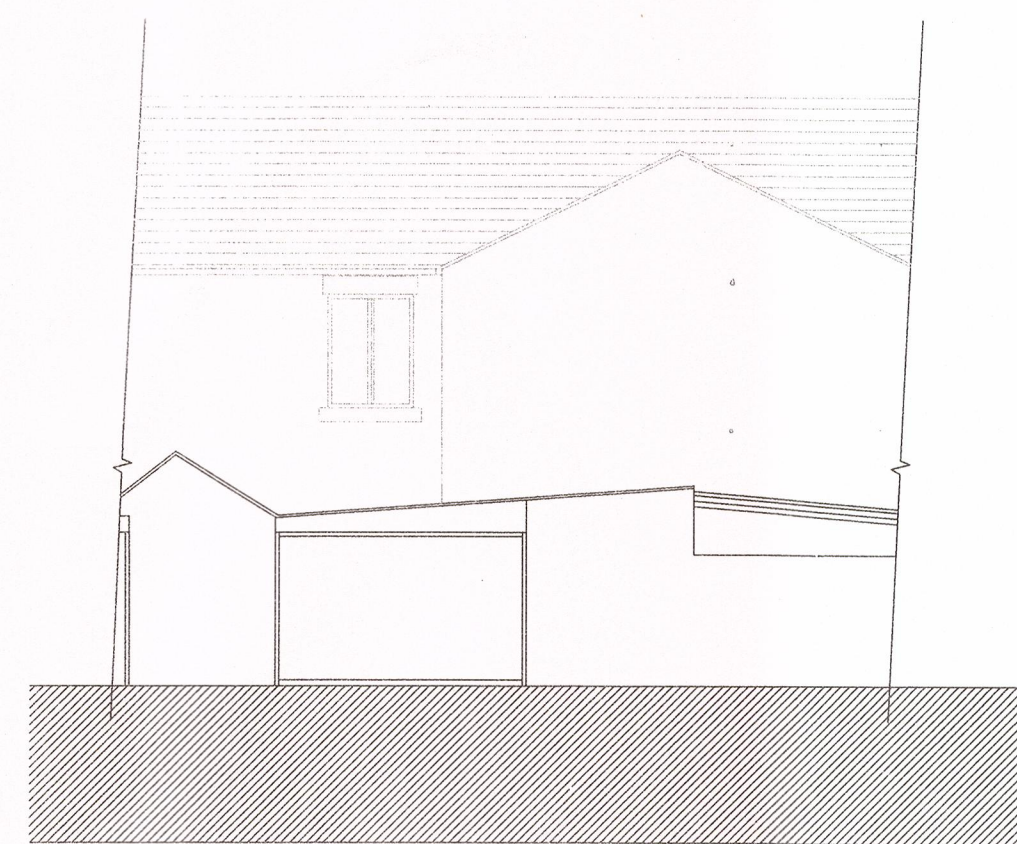

NORTH EAST ELEVATION

Notes:

PHD DESIGN
RIBA # CHARTERED ARCHITECT
PETER HITCHMAN

320160680P

project:
PROPOSED EXTENSION TO NO.4
BARKER TERRACE,
WADDINGTON ROAD,
CLITHEROE

client:
MR & MRS EMBERY

drawing title:
EXISTING PLAN & ELEVATIONS

scale:
1:100 & 50 @ A1

drawn: DW checked: PH

date:
17/06/16

project no. PHD/4RE	org. no. 100	rev. -
------------------------	-----------------	-----------