




Proposed Ground Floor Plan

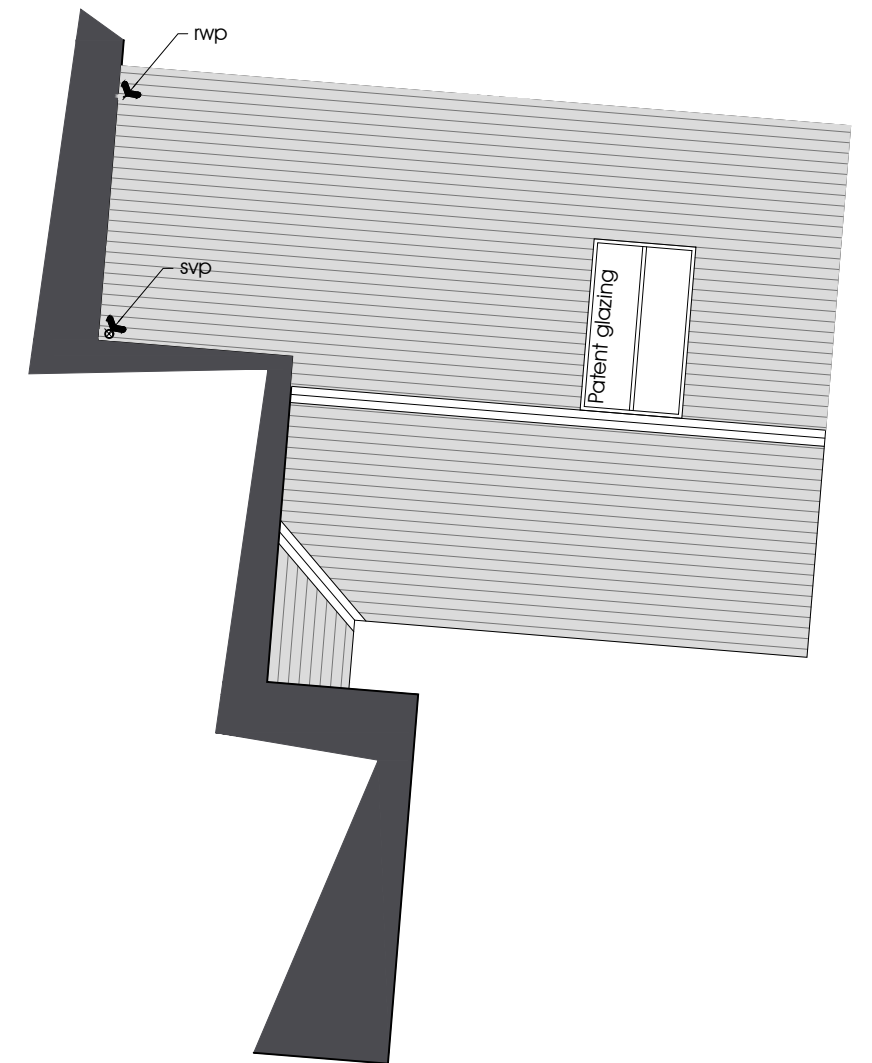

Roof Plan




South Elevation.



East Elevation.

Facing brick return

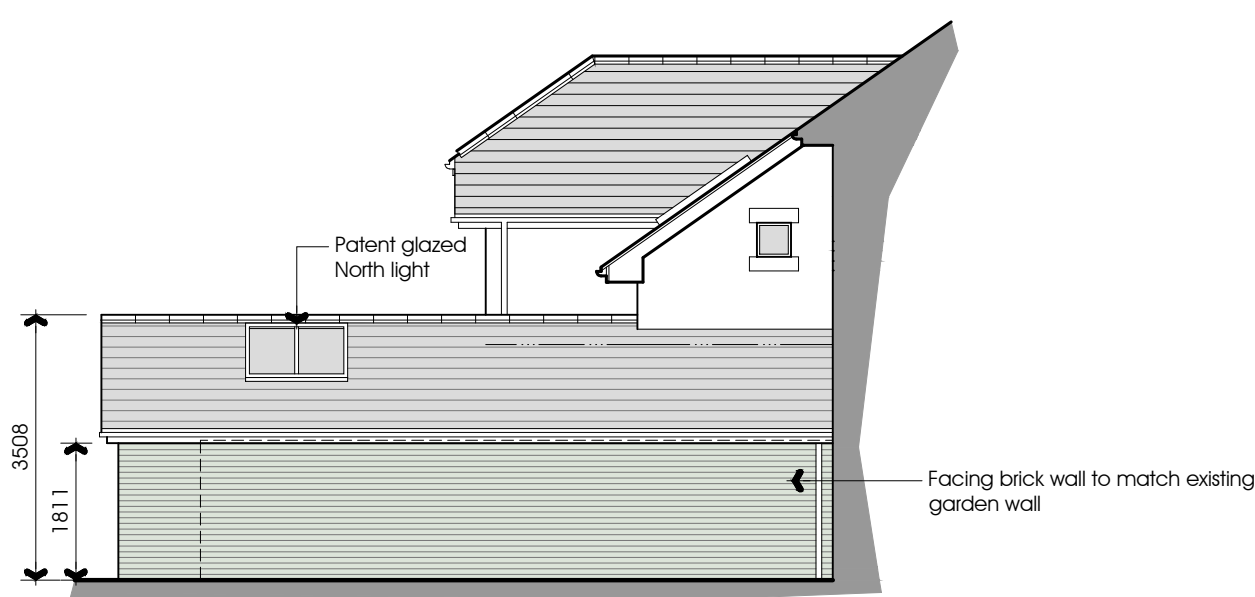

North Elevation.

Proposed Extension
59 Derby Road Longridge
Mary Frances

Proposed Elevations

DATE 07-2016

JOB NO. 2897
DRAWING NO. 04
REVISION A
SCALE 1:100 @ A3

