


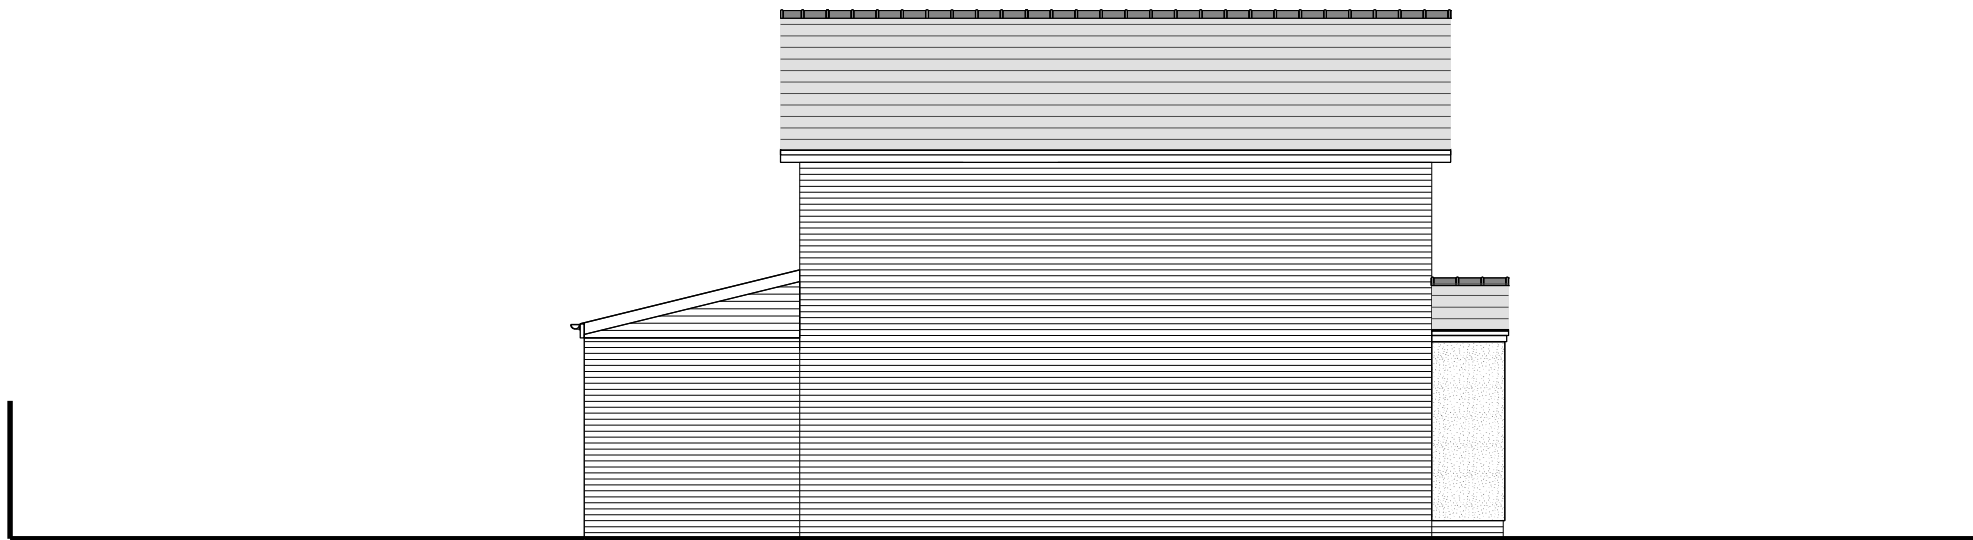

Existing North East Elevation




Existing North West Elevation




Existing North East Elevation



Existing South East Elevation

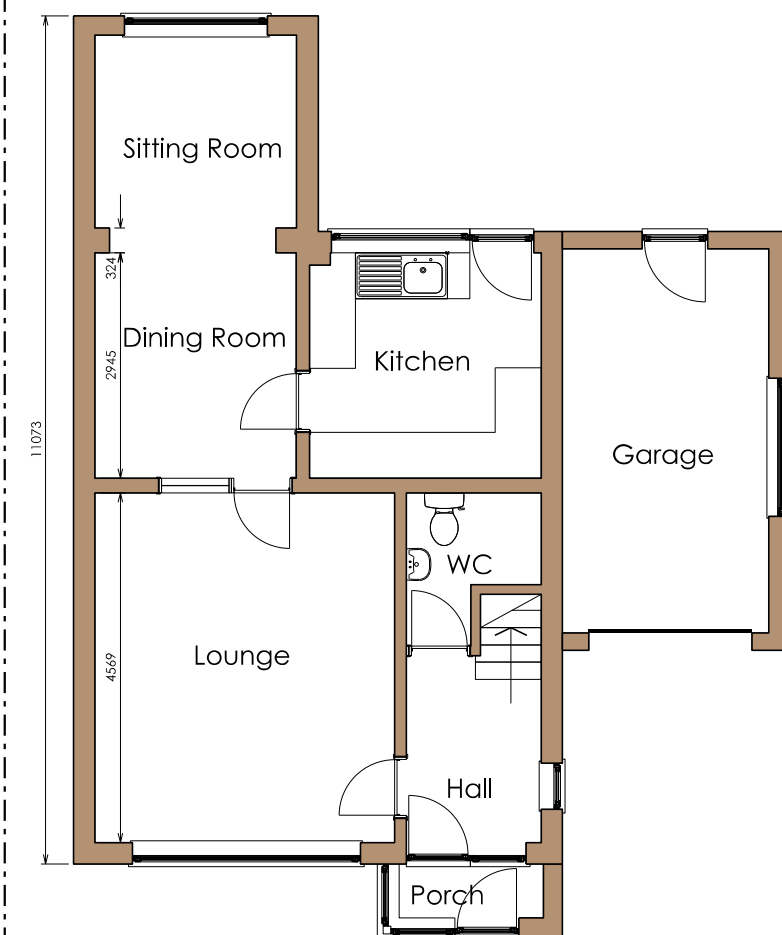

Site Location 1:1250
Existing Ground Floor Plan

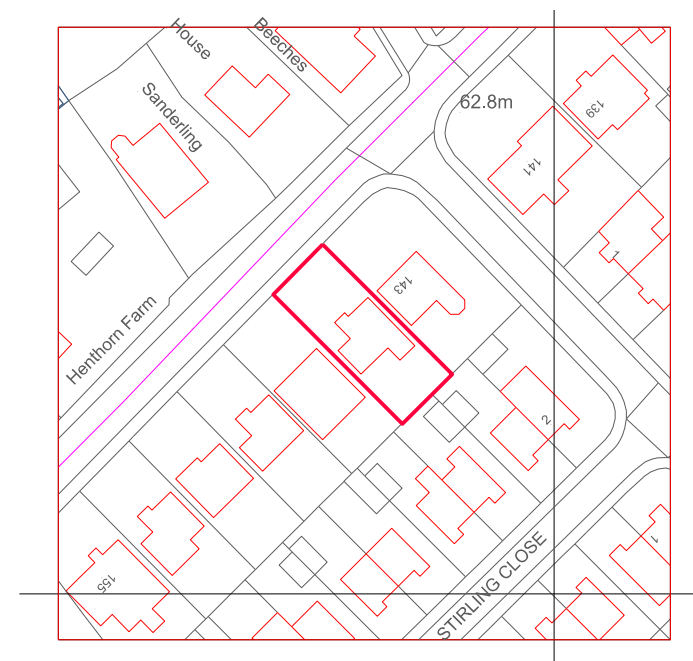

	Stephen Charles BA(Hons) Dip-Arch RIBA		Drawing Title	
	Architect		Existing Plan and Elevations	
	The Studio 43 Grange Road Bury, Lancashire BL8 2PE		Client	145 Henthorn Road Clitheroe Lancs
	T: +44(0)161 762 0544 M: +44(0)7591 483 013 E: stephencharlesarchitect@gmail.com		Project Number	SC2015-65
			For Sam Charles	Rev A
		Drawn	Date	Scale
		SC	March 2015	1:1250 A3