





Proposed North East Elevation

1:100

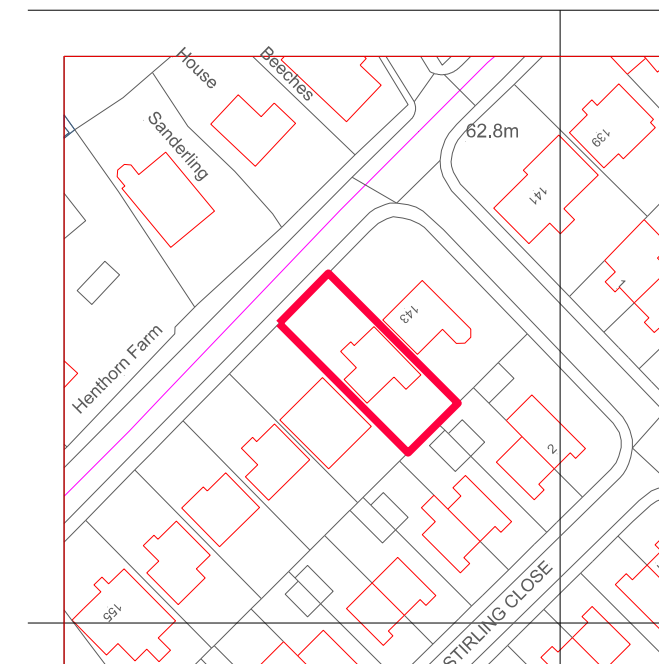

Site Layout @ 1:1250

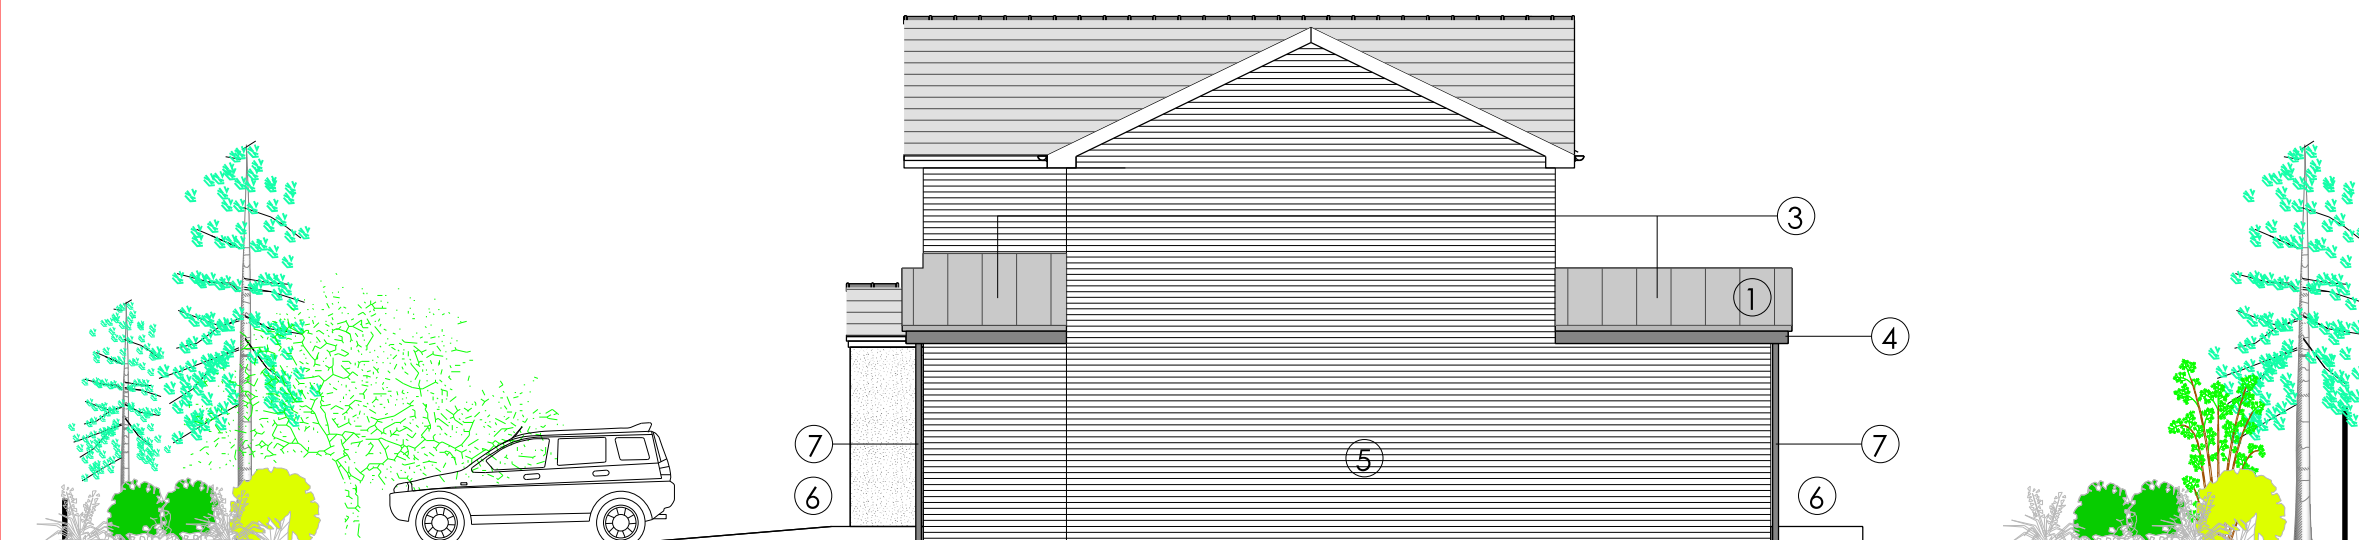

Proposed North East Elevation

1:100



Proposed North West Elevation

1:100




Proposed South East Elevation

1:100

Legend

- ① Tata Colourcoat Urban PPC Steel sheeting in RAL 7040
- ② Velfac Aluminium Windows and Doors
- ③ Velux Rooflights
- ④ Tata Concealed Steel gutter and flashings
- ⑤ Brickwork to match existing
- ⑥ DDA Compliant Ramp
- ⑦ PPC Steel Down pipe
- ⑧ Roof Tiles to match existing

373300m

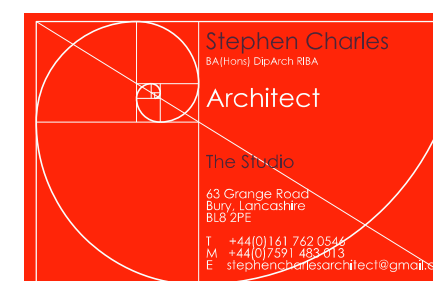

Client 145 Henthorn Road Clitheroe Lancs For Sam Charles	Drawing Title Proposed Elevations		
	Project Number	Drg No	Rev
	SC2015-65	A_002	D
	Drawn	Date	Scale
SC	March 2015	1:1250	A3