



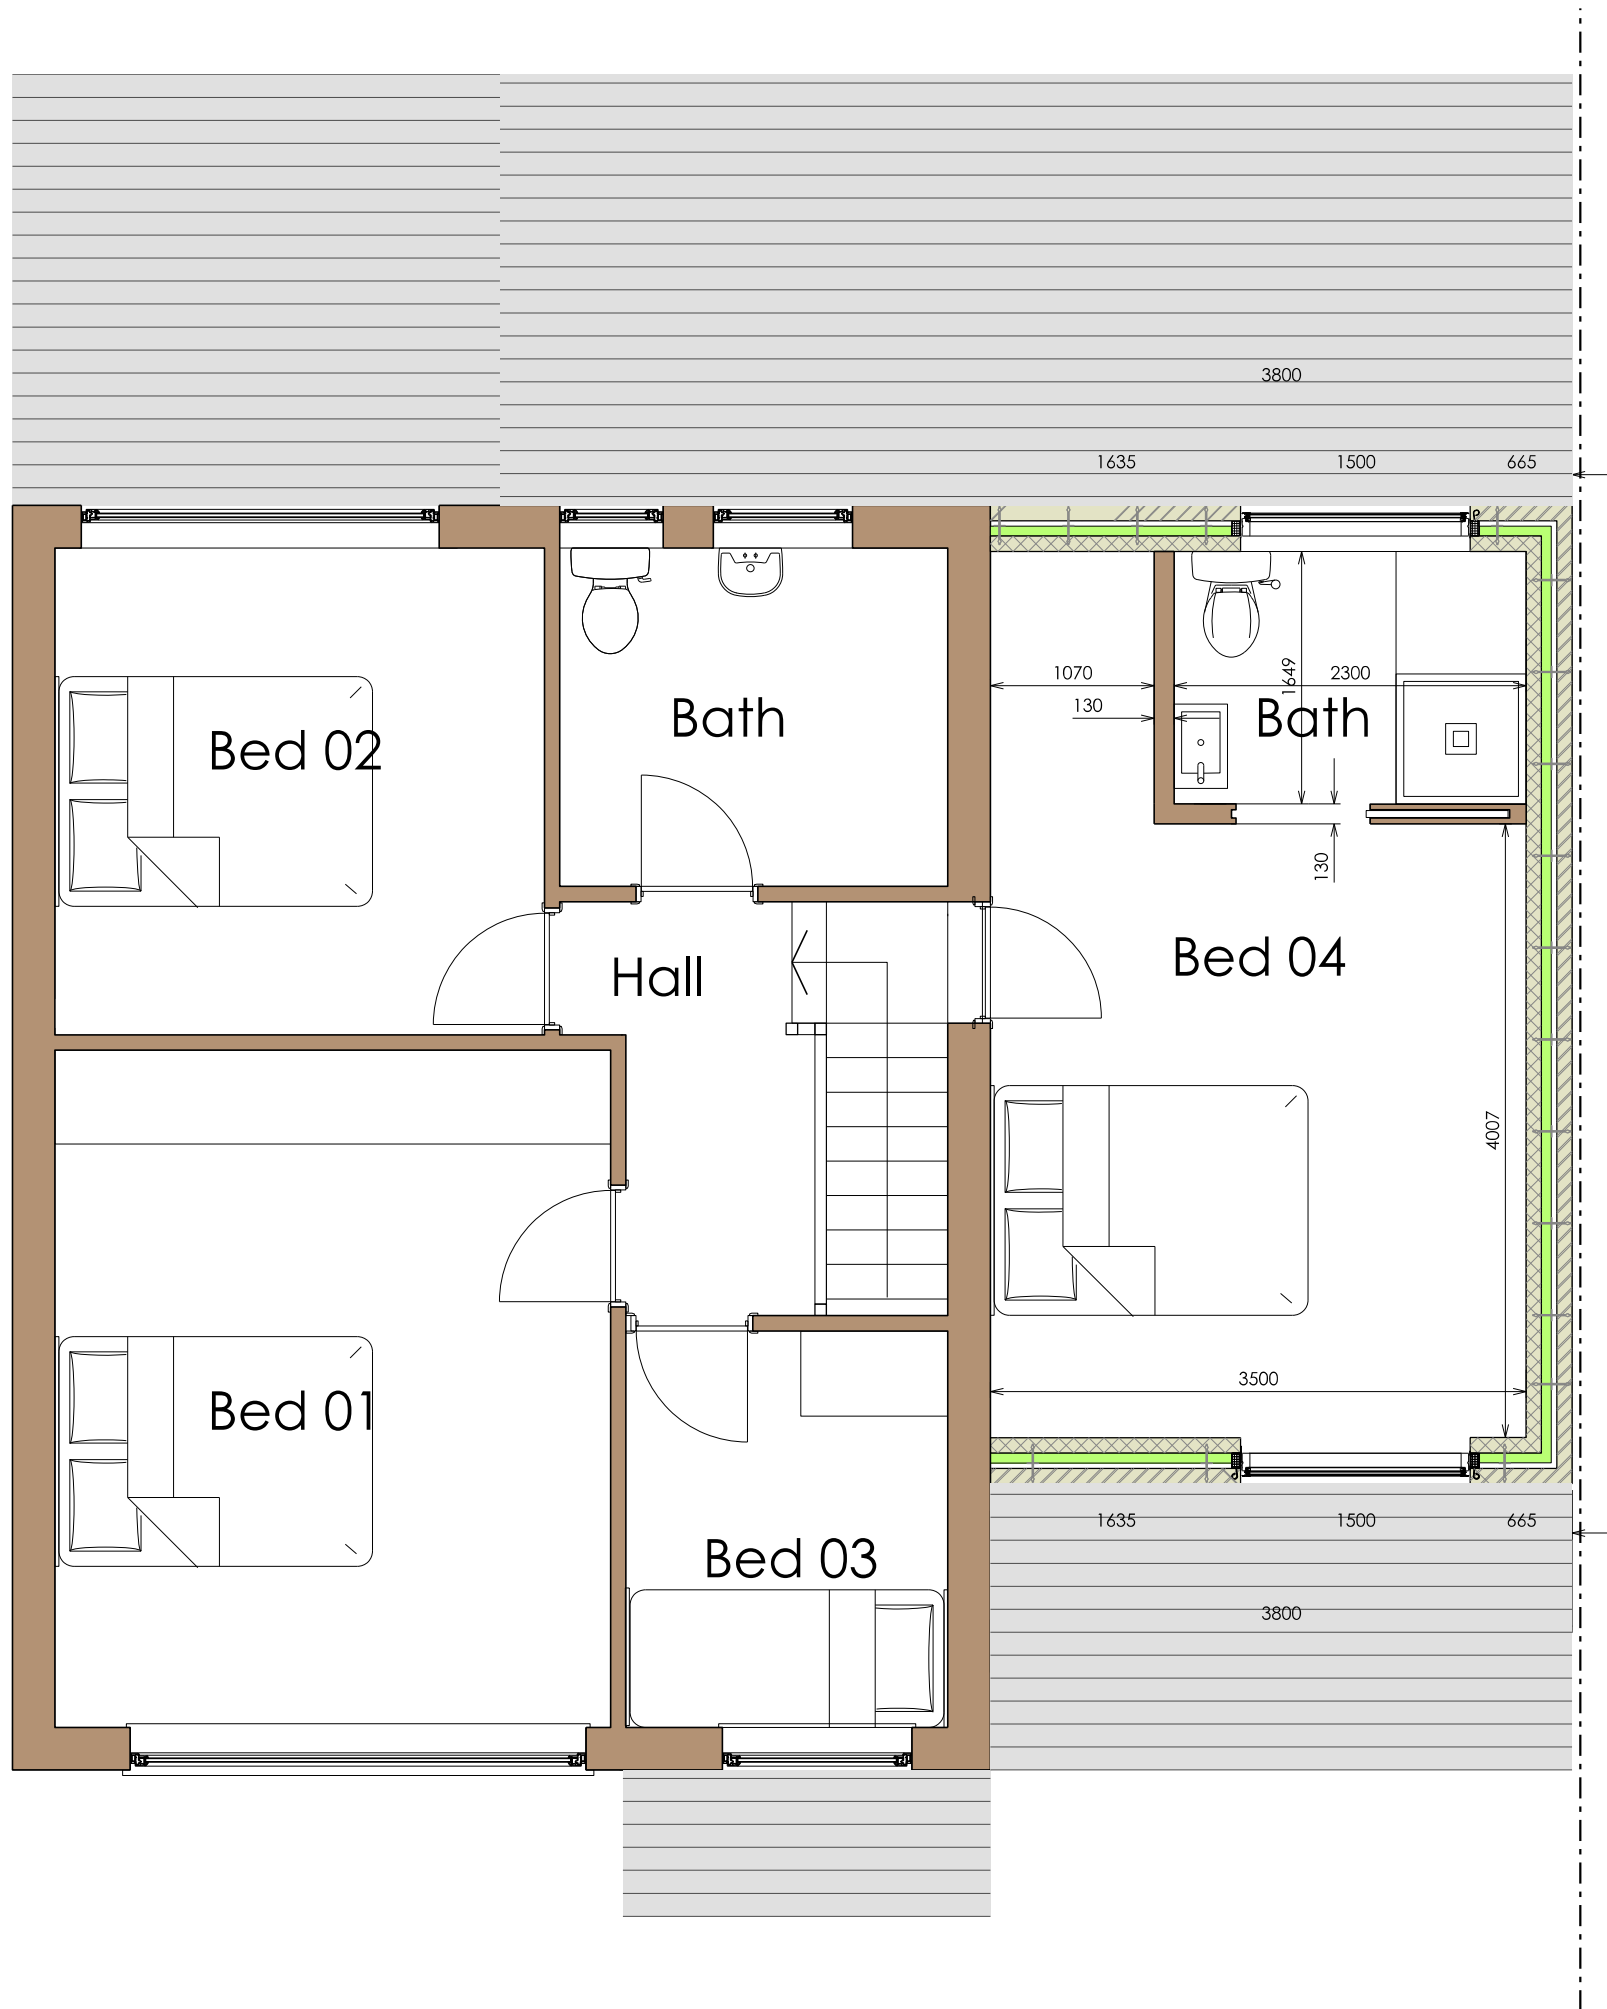

Proposed First Floor Plan

1:50

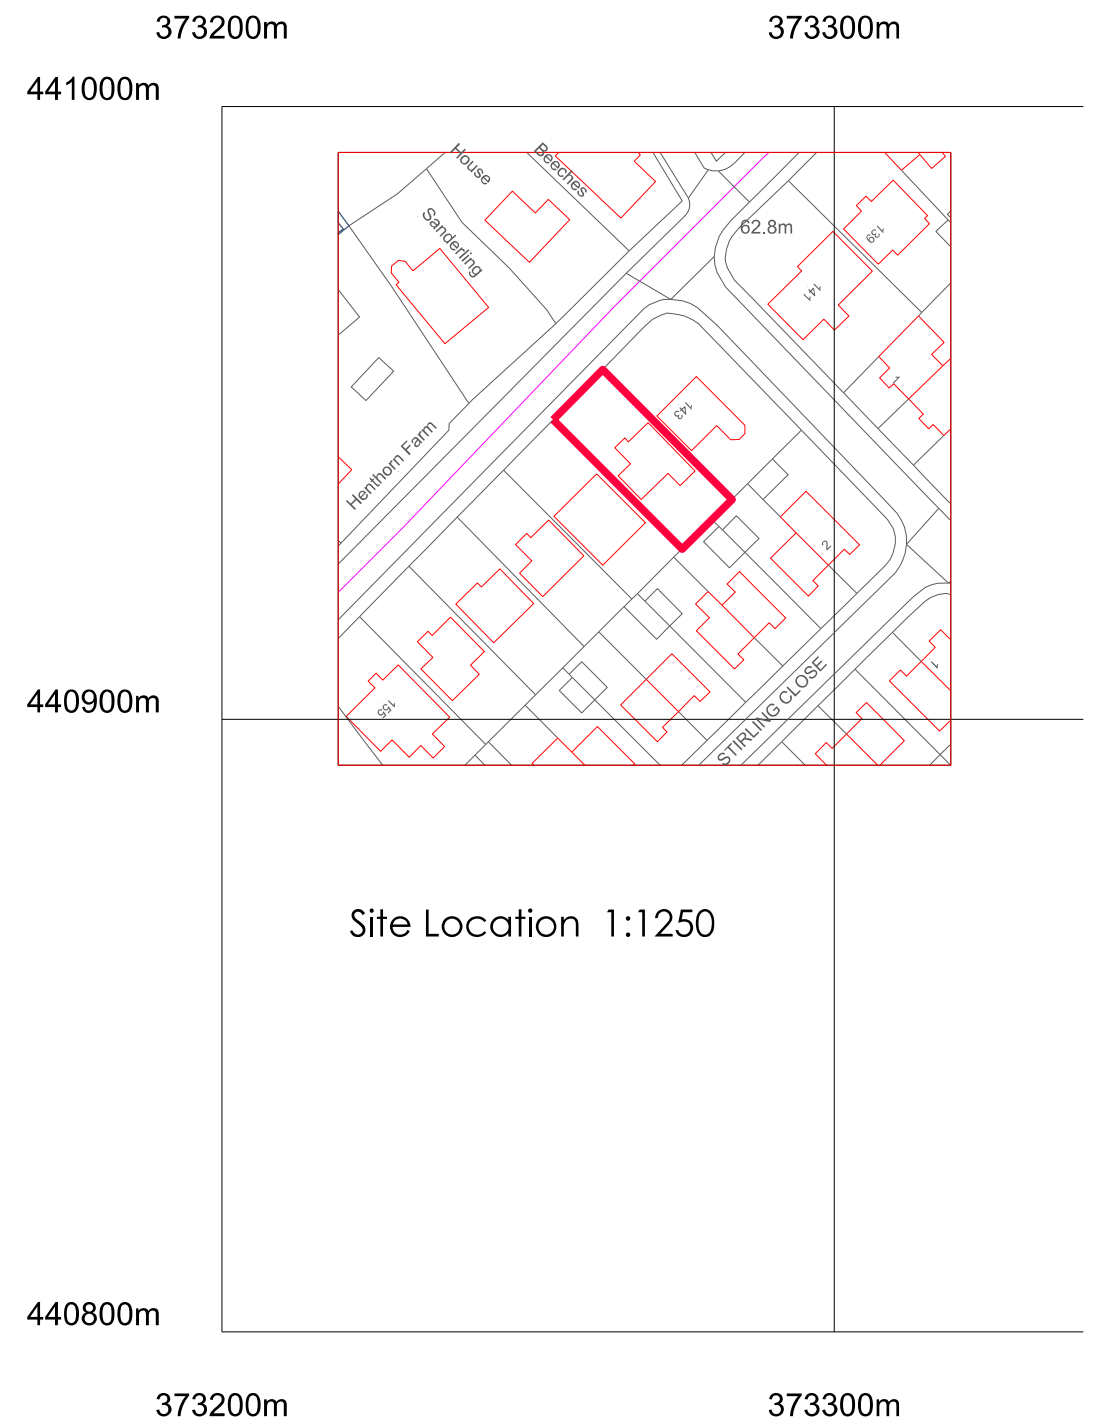

	Stephen Charles BA(Hons) Dip-Arch RIBA		Drawing Title		
	Architect		Proposed First Floor Plan		
	The Studio		Client		
	63 Grange Road Bury, Lancashire BL8 2PE		145 Henthorn Road Clitheroe		
	T: +44(0)161 762 0544 M: +44(0)7591 483 013 E: stephencharlesarchitect@gmail.com		Lancs		
		For Sam Charles	Project Number	Drg No	Rev
			SC2015-65	A_006	A
		Drawn	Date	Scale	
		SC	March 2015	1:1250 A3	