


SITE LOCATION

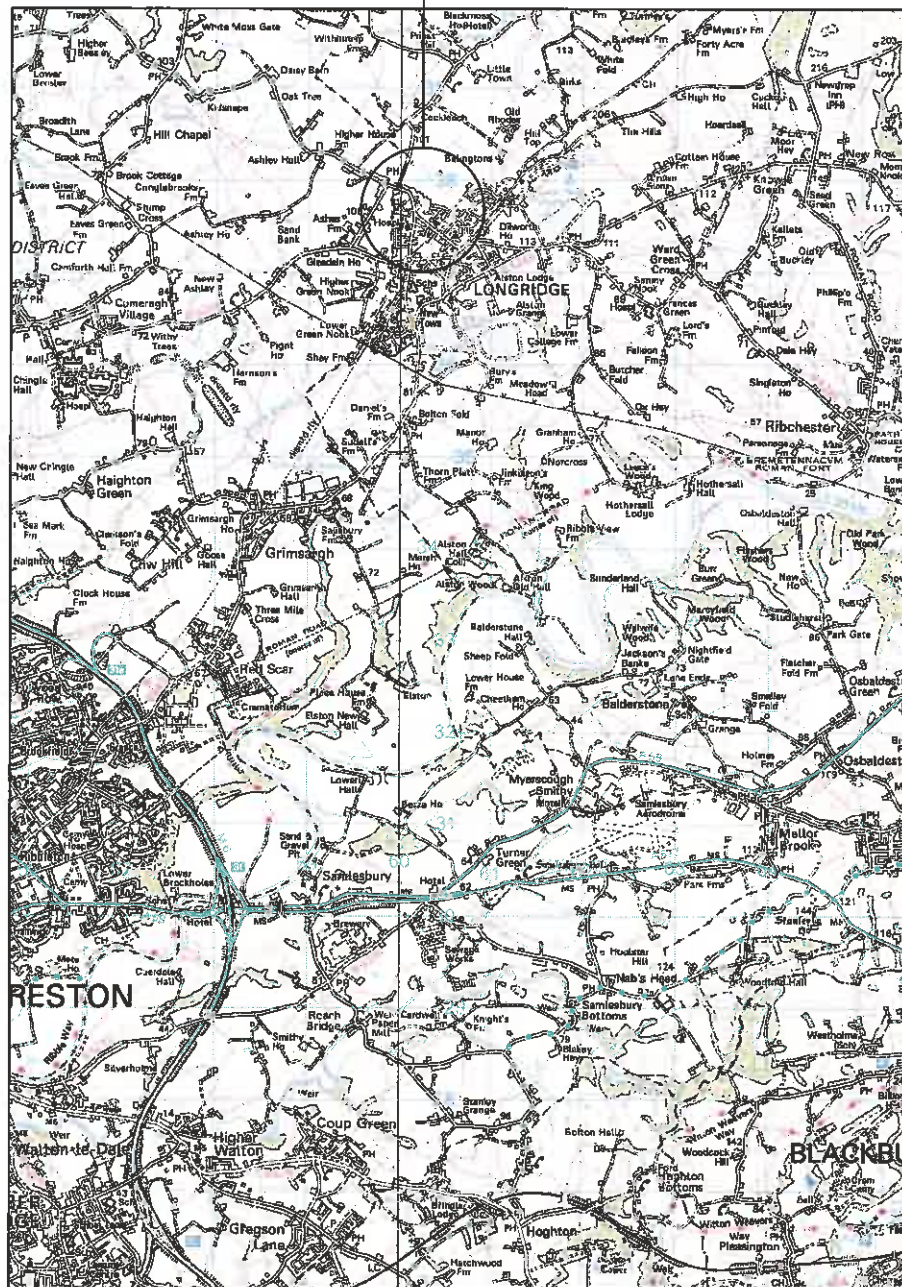

GENERAL LOCATION PLAN

(Scale 1:50,000)

Reproduced from the Ordnance Survey maps with permission of the Controller of H.M.
Stationary Office. Crown Copyright.
Mono Consultants Limited licence no. ES100017753
Promap licence no. A152065A0001

SITE LOCATION



SITE LOCATION PLAN

(Scale 1:1250)

320161113P

Site Sharer	Arqiva
Site Sharer Ref	PR018
Application No.	109383

GENERAL NOTES

Use written dimensions only, do not scale from drawing. Use latest revision of all referenced information.

DIRECTIONS TO SITE:

Travelling north on M6. At junction 31A, take the B6242 exit to Preston (E)/Longridge. At the roundabout, take the 1st exit onto Bluebell Way/B6242. At the roundabout, take the 3rd exit onto B6242. At the roundabout, take the 1st exit onto Longridge Road/B6243. Continue to follow B6243. Go through 1 roundabout. At the roundabout, take the 1st exit onto Preston Road/B6244. At the roundabout, take the 2nd exit onto Derby Road. At the roundabout, take the 1st exit onto Inglewhite Road. Turn right onto Crumpax Avenue

NGR: E360250, N437660

ICNIRP 'Sign off' statement Box

The proposed installation is compliant with ICNIRP recommendations.(Designed in accordance with Telefonica 02 Datasheet 064 issue 3.0)

Certified by
Telefonica 02
Radio Planner

Signature:

Date:

Rev	Date	Description	Drawn	Chkd
-----	------	-------------	-------	------

mono #
MONO CONSULTANTS LIMITED
Packwood House
Guild Street
Stratford-upon-Avon
CV37 6RP
t. 44 (0)1789 290099
f. 44 (0)1789 290088
www.monoconsultants.com



Drg Status

PLANNING

Cell No. & Name

3463 - LONGRIDGE ATE

Site Name & Address

12 CRUMPAX AVENUE
LONGRIDGE
PRESTON
LANCASHIRE, PR3 3JQ

Drawing Title



SITE LOCATION PLANS

Scale	AS SHOWN	Date	21.06.16
-------	----------	------	----------

Drawn By	JM	Checked By	AKB
----------	----	------------	-----

Drawing Number	P/003463/GEN/101	Revision
----------------	------------------	----------

ORIGINAL DRAWING SIZE A3

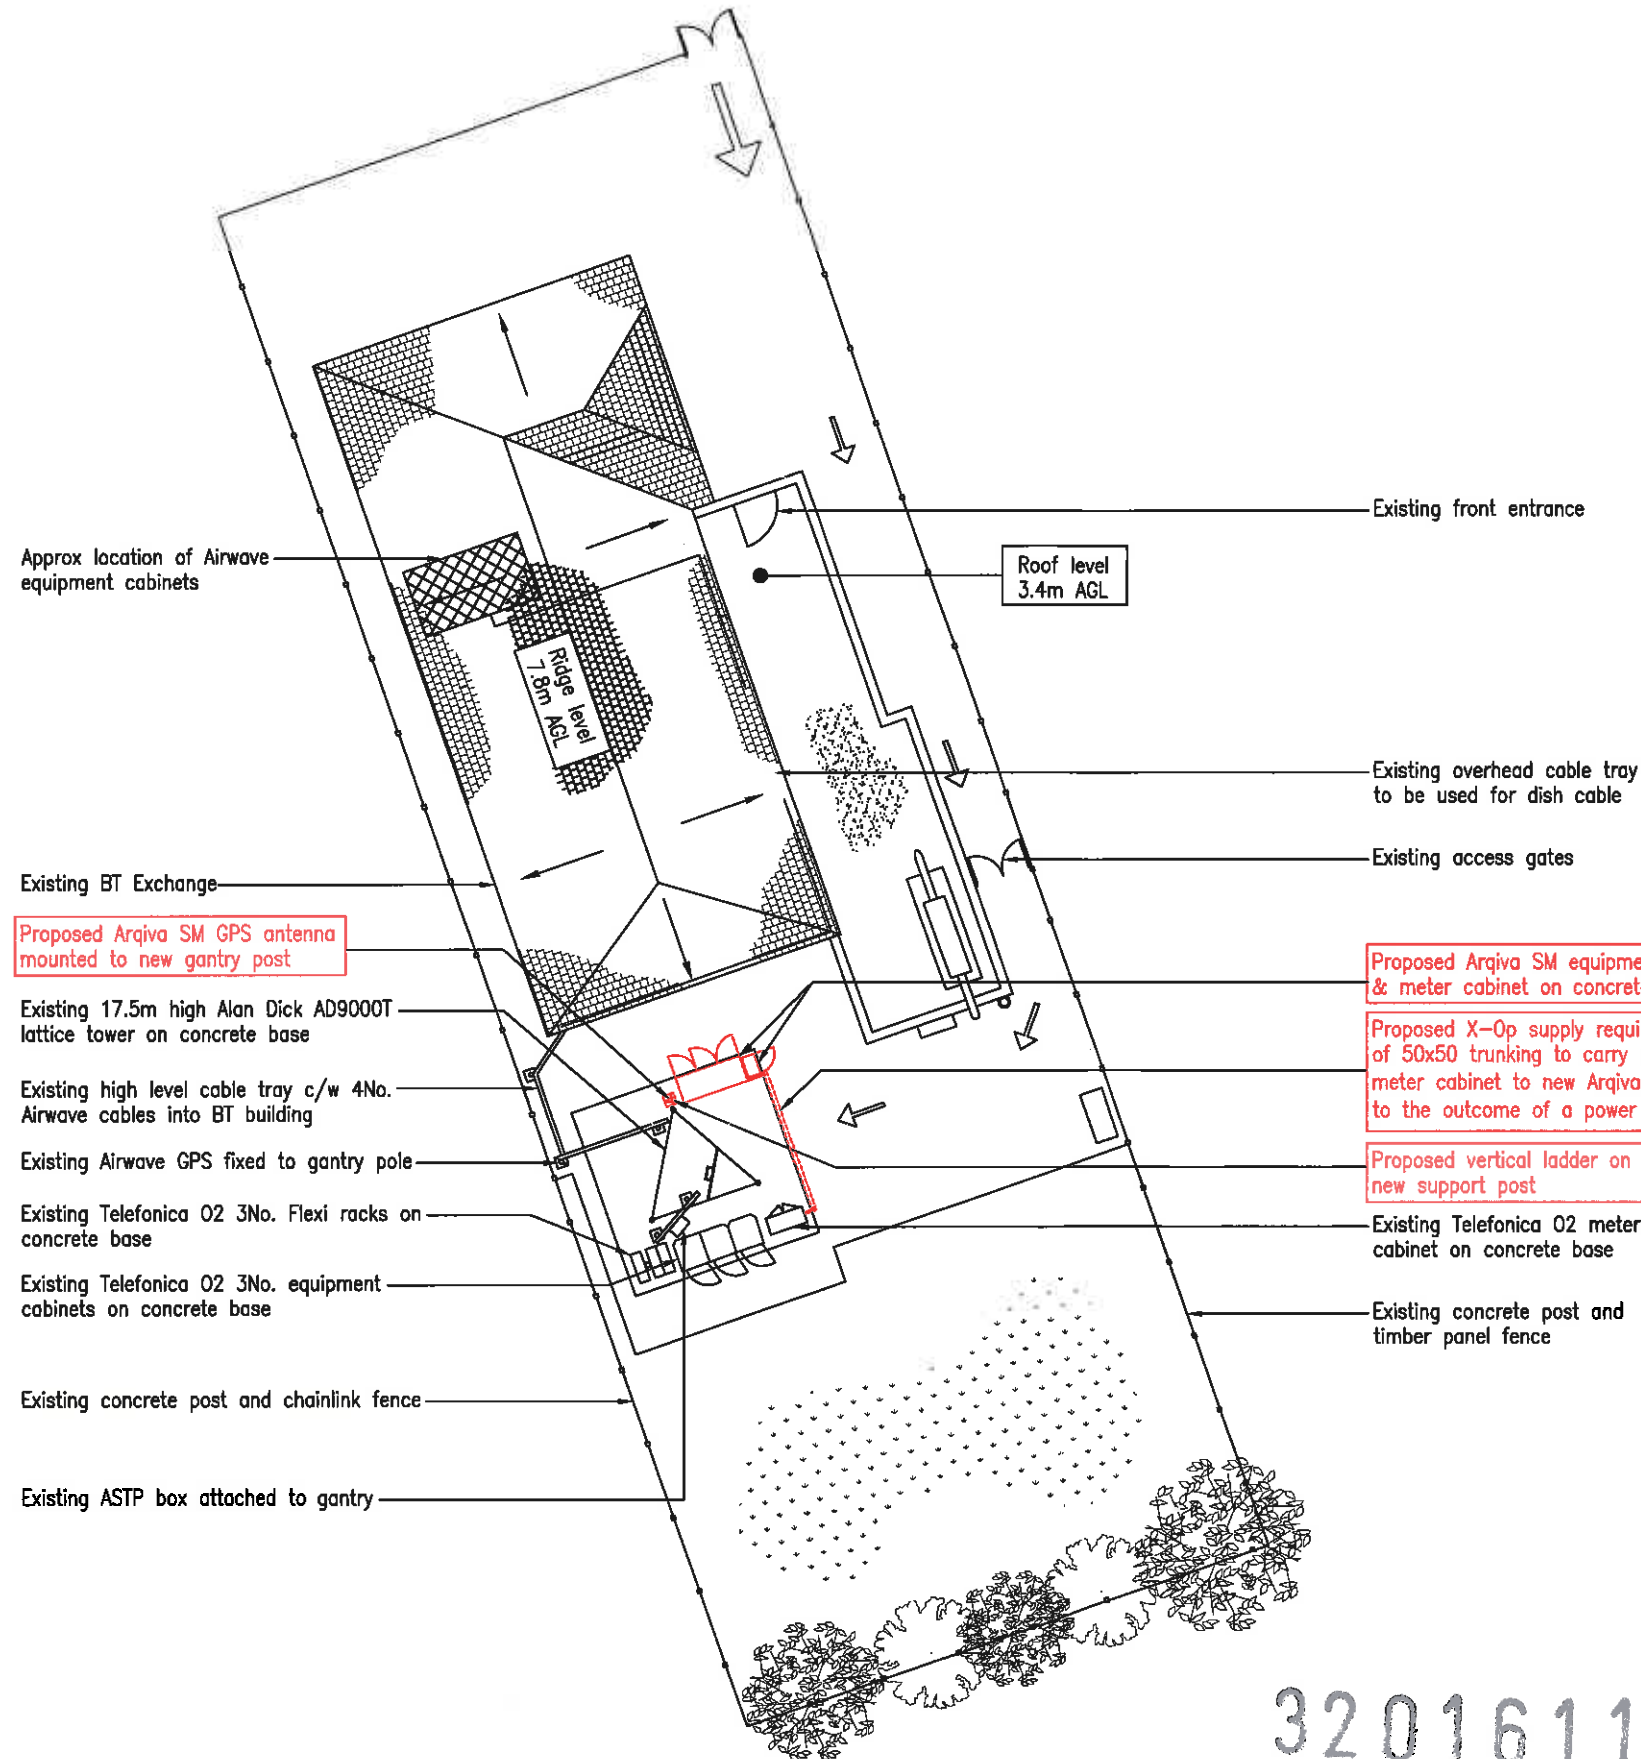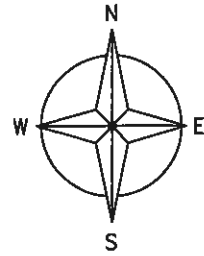

PROPOSED SITE PLAN
(Scale 1:200)

320161113P

Site Sharer	Arqiva
Site Sharer Ref	PR018
Application No.	109383

GENERAL NOTES

Use written dimensions only, do not scale from drawing. Use latest revision of all referenced information.

ICNIRP 'Sign off' statement Box

The proposed installation is compliant with ICNIRP recommendations. (Designed in accordance with Telefonica O2 Datasheet 064 issue 3.0)

Certified by
Telefonica O2
Radio Planner

Name:

Signature:

Date:

Rev	Date	Description	Drawn	Chkd

mono#
MONO CONSULTANTS LIMITED
Packwood House
Guild Street
Stratford-upon-Avon
CV37 6RP
t. 44 (0)1789 290089
f. 44 (0)1789 290088
www.monoconsultants.com



Drg Status

PLANNING

Cell No. & Name

3463 - LONGRIDGE ATE

Site Name & Address

12 CRUMPAX AVENUE
LONGRIDGE
PRESTON
LANCASHIRE, PR3 3JQ

Drawing Title

PROPOSED SITE PLAN

Scale	AS SHOWN	Date	21.06.16
Drawn By	JM	Checked By	AKB
Drawing Number	P/003463/GEN/103		
			Revision

Proposed Arqiva SM Omni antenna to be mounted on new 3.5m pole at 22.35m c/l

Existing Telefonica O2 3No. 2G and 3No. 3G antennas fixed to delta headframe

Existing Ø300 dish fixed to north tower leg

Proposed Airwave Solutions 1No. Ø300 dish @ 59° mounted to east tower leg as part of separate OLO application

Existing 17.5m high Alan Dick AD9000T lattice tower on concrete base

Proposed Arqiva SM feeders to utilise existing feeder brackets

Existing 2No. OLO antennas

Existing 3No. Airwave 4-stack dipoles

Proposed Arqiva SM GPS antenna mounted to new gantry post

Existing BT Exchange

Existing high level cable tray

Existing Airwave GPS

Existing Telefonica O2 3No. equipment cabinets on concrete base

Existing Telefonica O2 3No. Flexi racks on concrete base

Existing concrete post and chainlink fence

Existing ASTP box attached to gantry

Existing trees and fence removed for clarity

C/L of Arqiva Omni antenna +22.35m A.G.L.

C/L of Telefonica O2 2G/3G antennas +19.0m A.G.L.

Top of tower +17.5m A.G.L.

C/L of Airwave Solutions dish +15.0m A.G.L.

Proposed Arqiva SM equipment cabinet & meter cabinet on concrete base

Existing Telefonica O2 meter cabinet on concrete base

Existing concrete post and timber panel fence

PROPOSED SOUTH EAST ELEVATION
(Scale 1:100)

320161113P

Site Sharer	Arqiva
Site Sharer Ref	PR018
Application No.	109383

GENERAL NOTES
Use written dimensions only, do not scale from drawing. Use latest revision of all referenced information.

ICNIRP 'Sign off' statement Box
The proposed installation is compliant with ICNIRP recommendations.(Designed in accordance with Telefonica O2 Datasheet 064 issue 3.0)
Certified by Name:
Telefonica O2 Radio Planner
Signature: Date:

Rev	Date	Description	Drawn	Chkd



MONO CONSULTANTS LIMITED
Packwood House
Guild Street
Stratford-upon-Avon
CV37 6RP
t: 44 (0)1789 290099
f: 44 (0)1789 290088
www.monoconsultants.com



Drg Status
PLANNING

Cell No. & Name
3463 – LONGRIDGE ATE

Site Name & Address
**12 CRUMPAX AVENUE
LONGRIDGE
PRESTON
LANCASHIRE, PR3 3JQ**

Drawing Title
PROPOSED SITE ELEVATION

Scale	AS SHOWN	Date	21.06.16
Drawn By	JM	Checked By	AKB
Drawing Number	P/003463/GEN/105		
			Revision