


PROPOSED SITE PLAN

DEVELOPMENT OF LAND OFF DIXON ROAD, LONGRIDGE, PRESTON PR3 3JE

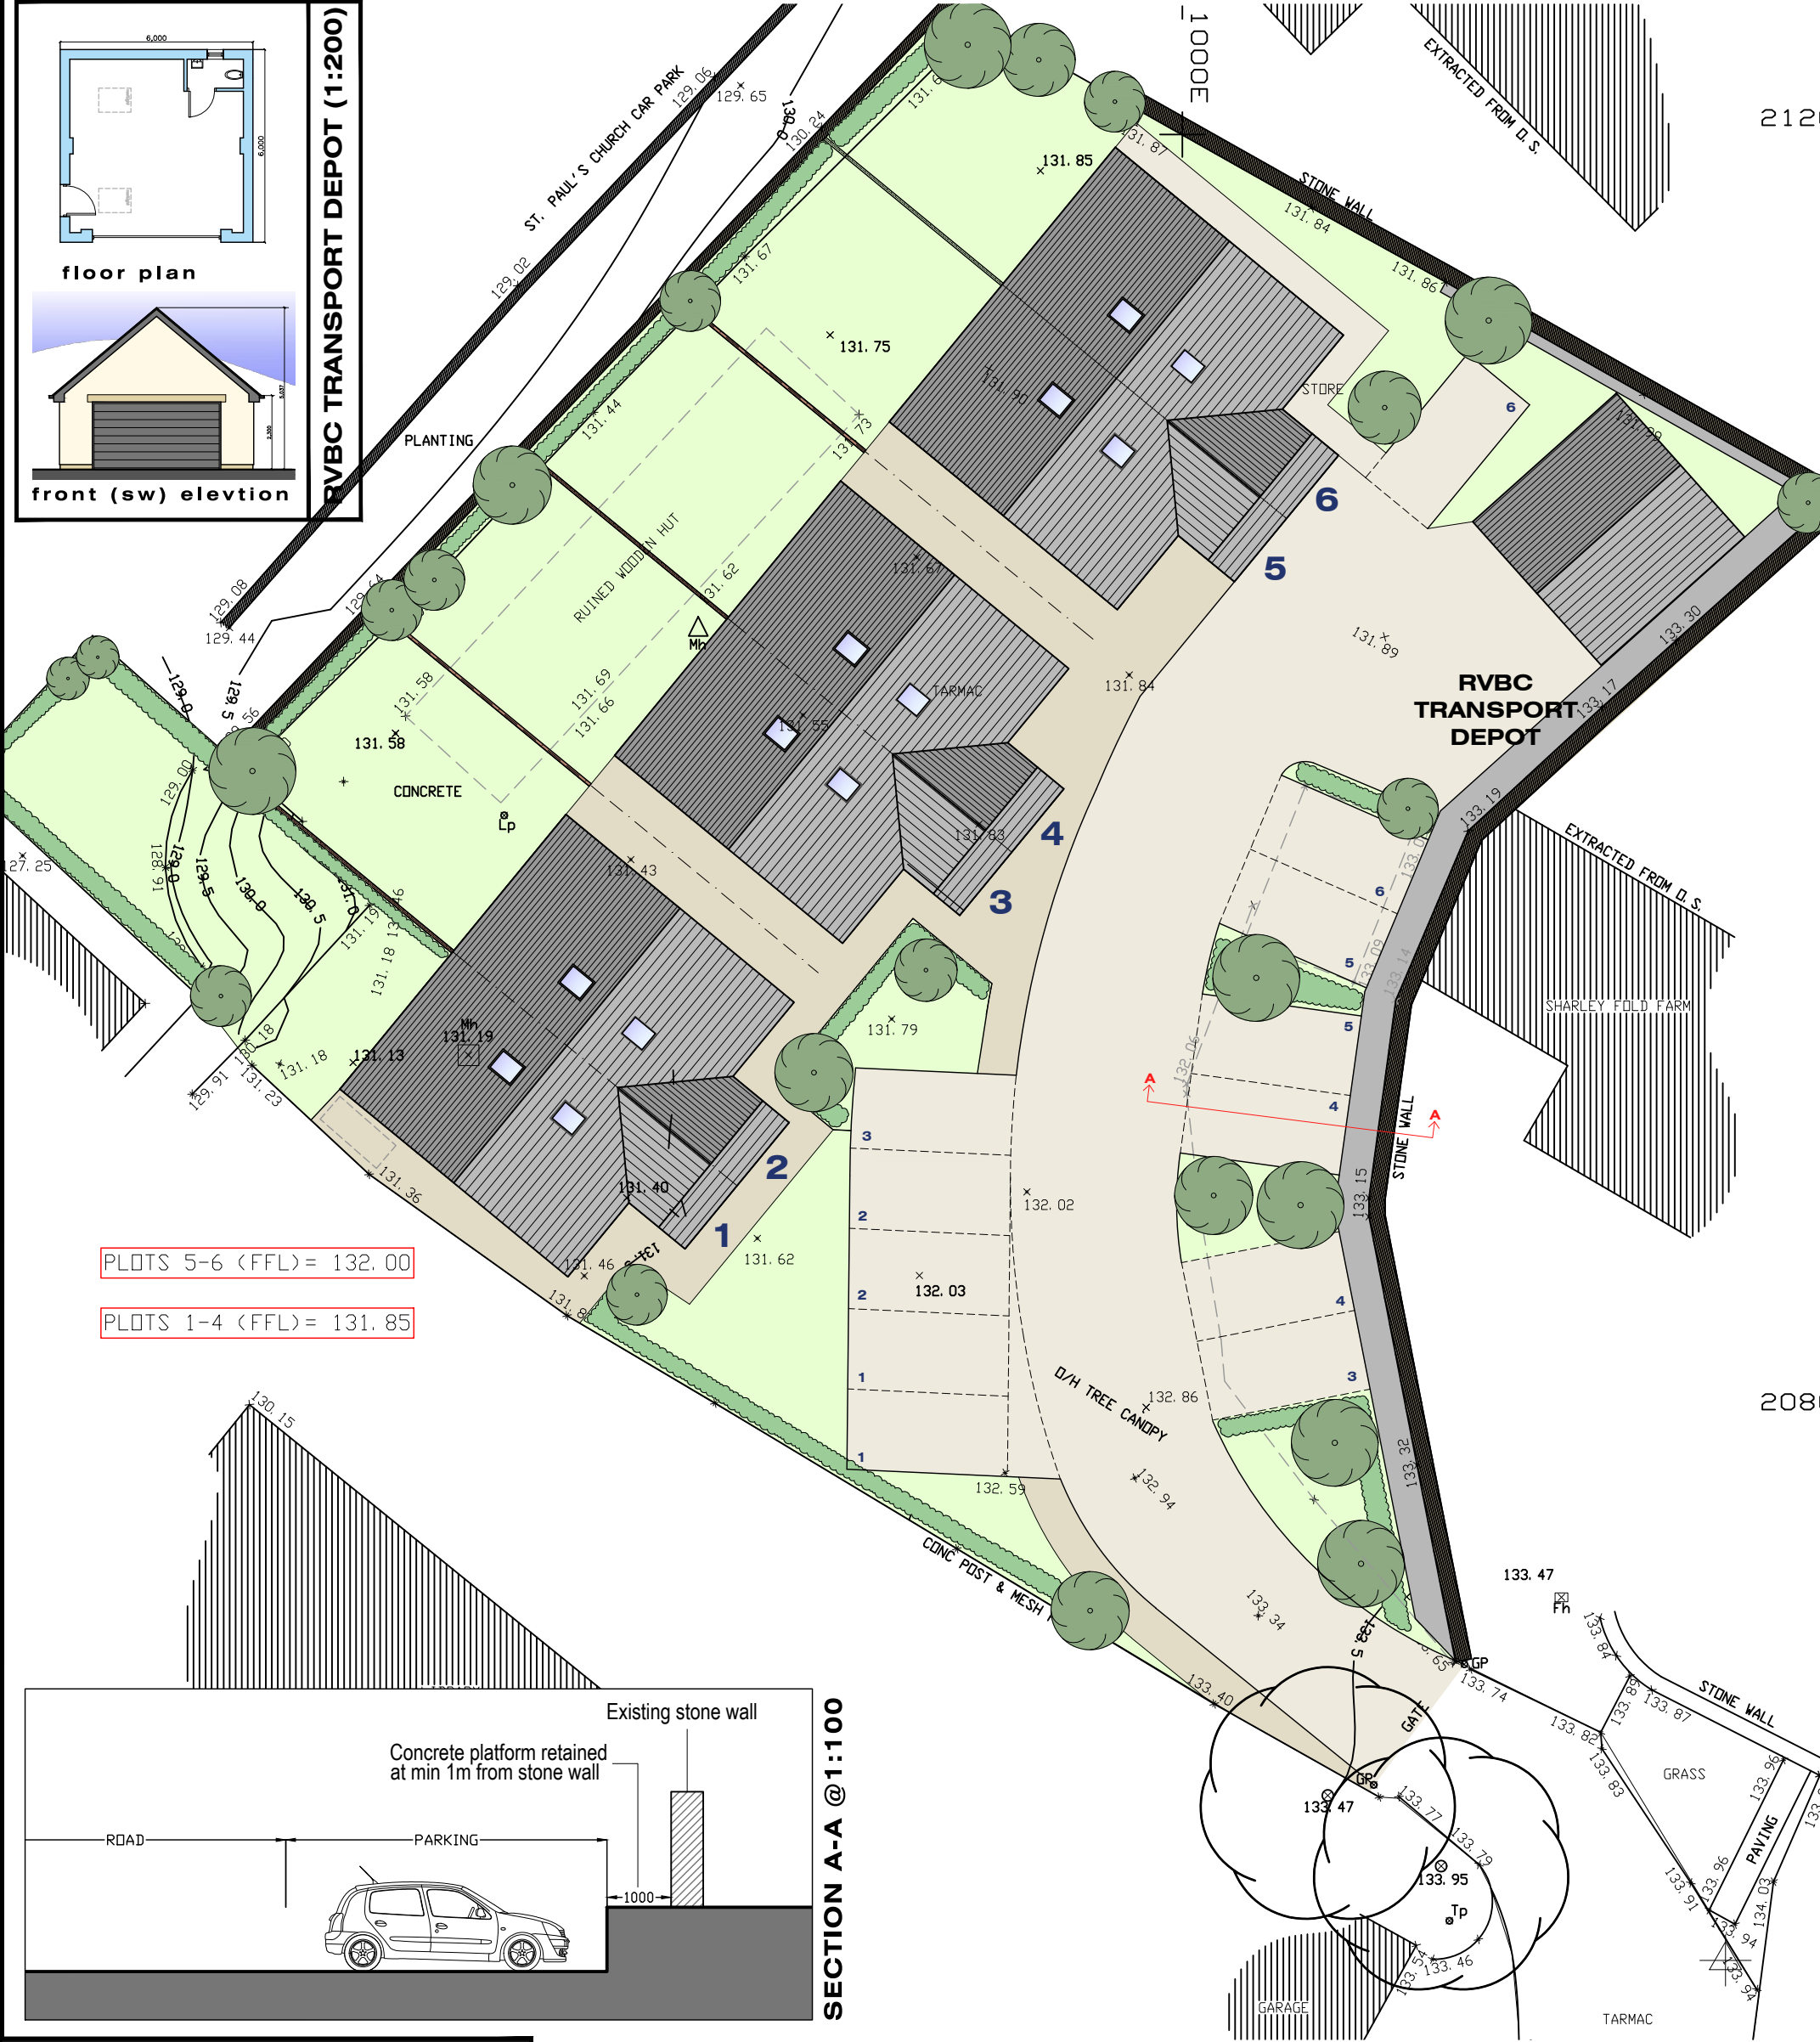

LOTS 5-6 (FFL) = 132.00

LOTS 1-4 (FFL) = 131.85

GA

planning • architecture • design

ASSOCIATES

2 CROSTON VILLA

HIGH STREET

GARSTANG

PRESTON

PR3 1EA

T: 01995 604514

E: info@GrahamAnthonyAssociates.com

W: www.GrahamAnthonyAssociates.com

CLIENT

MR C MASON

DWG STATUS

PLANNING

DRAWING TITLE / PROJECT

PROPOSED SITE PLAN

DEVELOPMENT OF LAND OFF DIXON

ROAD, LONGRIDGE, PRESTON PR3 3JE

DRAWING No.

GA3057-PSP Rev-C

SCALE(S)

1: 500/ NTS (A3)

DATE

OCTOBER '15

ALL DIMENSIONS TO BE CHECKED ON SITE AND ANY DISCREPANCIES TO BE REPORTED TO GRAHAM ANTHONY ASSOCIATES PRIOR TO PROCEEDING WITH ANY WORKS. DO NOT SCALE OFF DRAWING AND REFER TO WRITTEN DIMENSIONS.

THIS DRAWING IS SUBJECT TO COPYRIGHT ©

The elevation drawing shows three houses with a gabled roof, multiple windows, and a front porch. The houses are set against a blue sky with green trees in the foreground.

SOUTH EAST (STREET SCENE) ELEVATION (1:200)