


RVBC DEPOT: PROPOSED FLOOR PLANS & ELEVATIONS


DEVELOPMENT OF LAND OFF DIXON ROAD, LONGRIDGE, PRESTON PR3 3JE

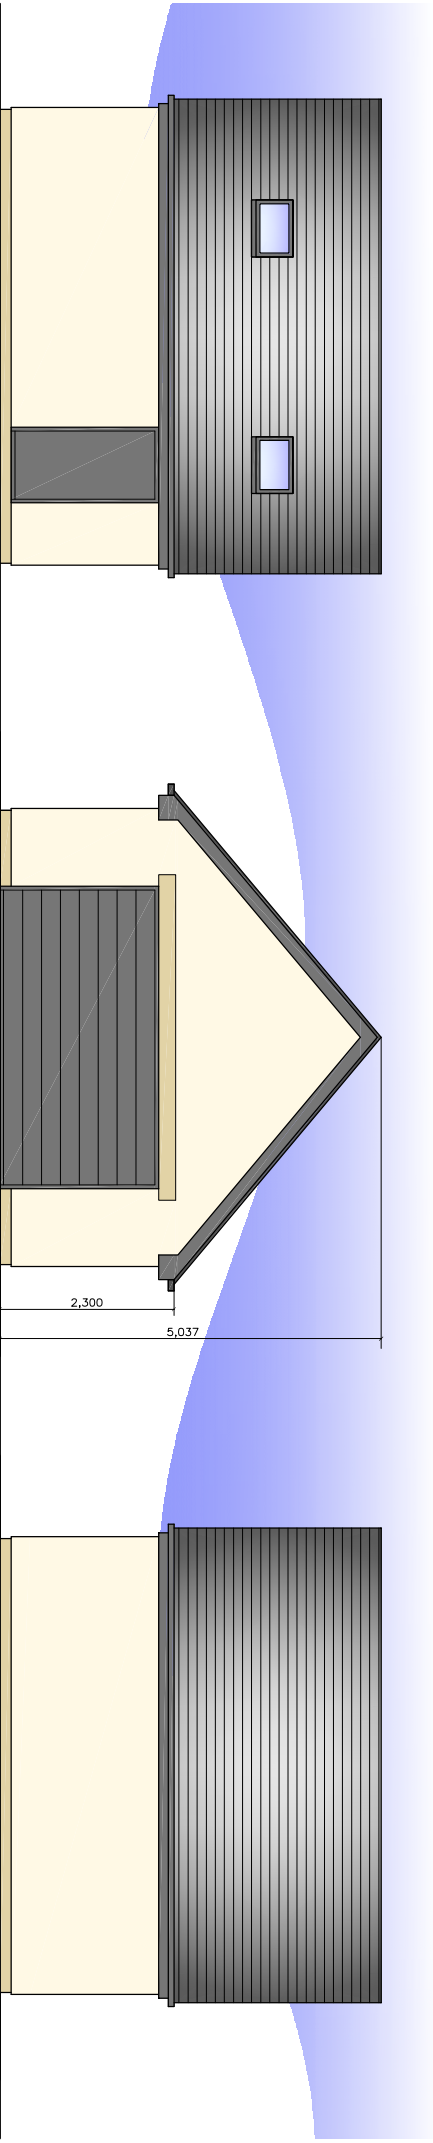


north-west (side) elevation

south-west (front) elevation


south-east (side) elevation

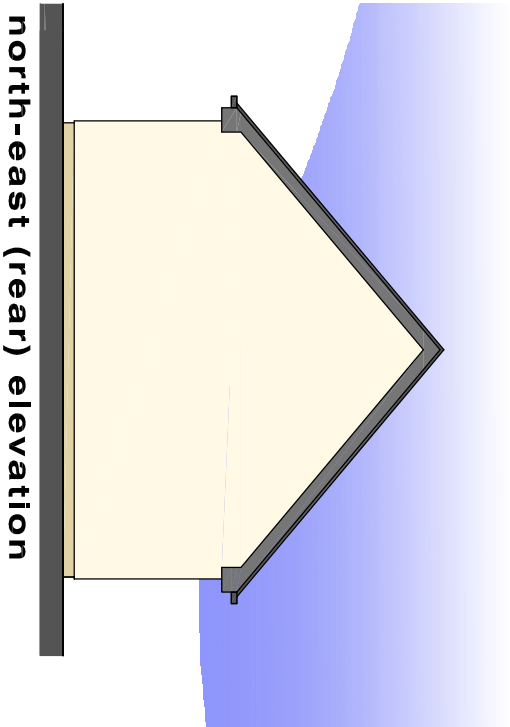

north-east (rear) elevation

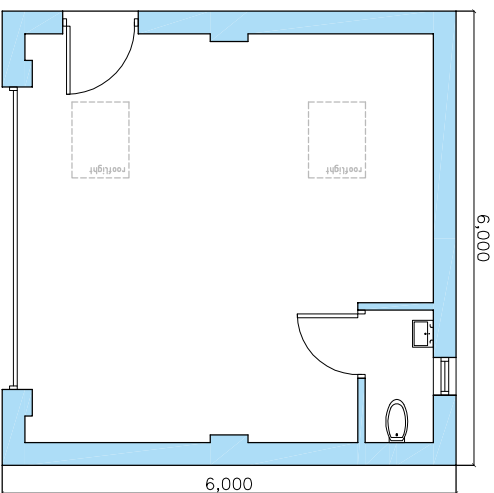

FLOOR PLAN

 

2 OROSTON VILLA
HIGH STREET
GARSTANG
PRESTON
PR3 1EA

CLIENT: MR C MASON
DRAWING TITLE / PROJECT: PLANNING
VEHICLE DEPOT PLANS & ELEVATIONS

DEVELOPMENT OF LAND OFF DIXON
ROAD, LONGRIDGE, PRESTON PR3 3JE

DRAWING No: GA3057-002
SCALE(S): 1:100 (A4)
DATE: OCTOBER 17

ALL DIMENSIONS TO BE CHECKED ON SITE AND ANY DISCREPANCIES TO BE REPORTED TO GRAHAMANTHONY ASSOCIATES PRIOR TO
PROCEEDING WITH ANY WORKS. DO NOT SCALE OFF DRAWING AND REFER TO WRITTEN DIMENSIONS.
THIS DRAWING IS SUBJECT TO COPYRIGHT.