

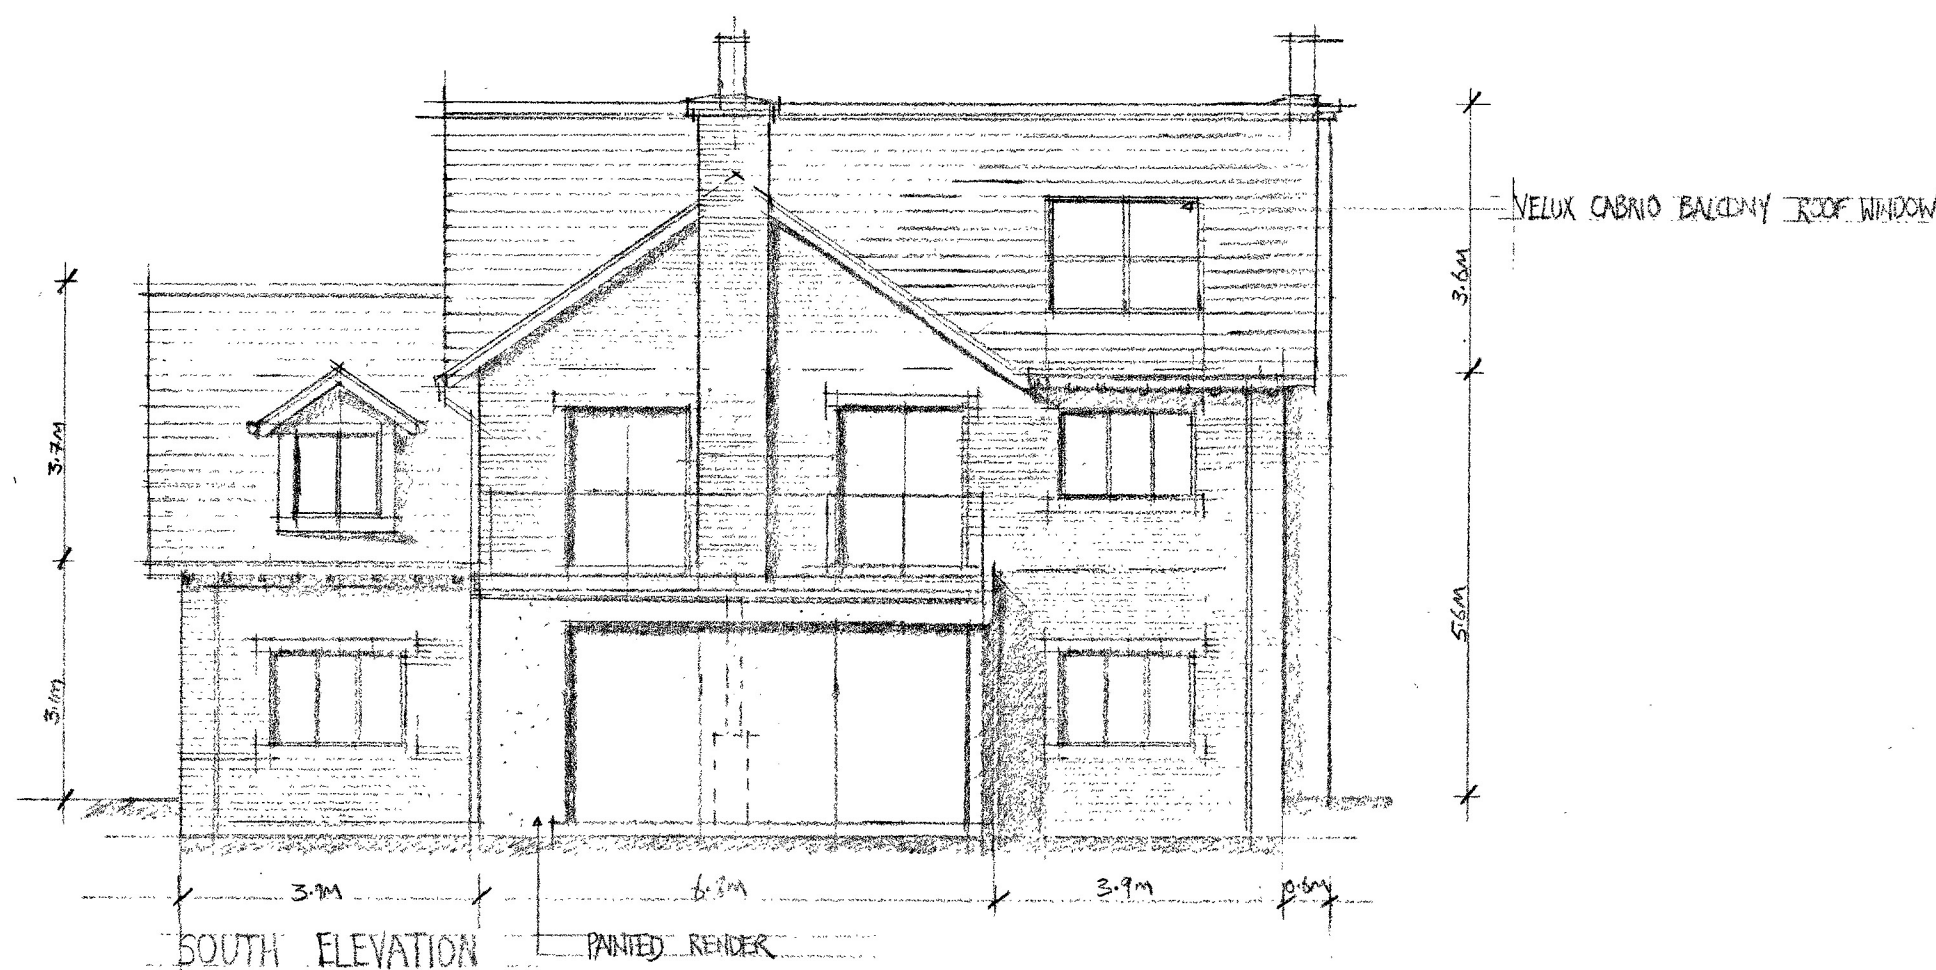


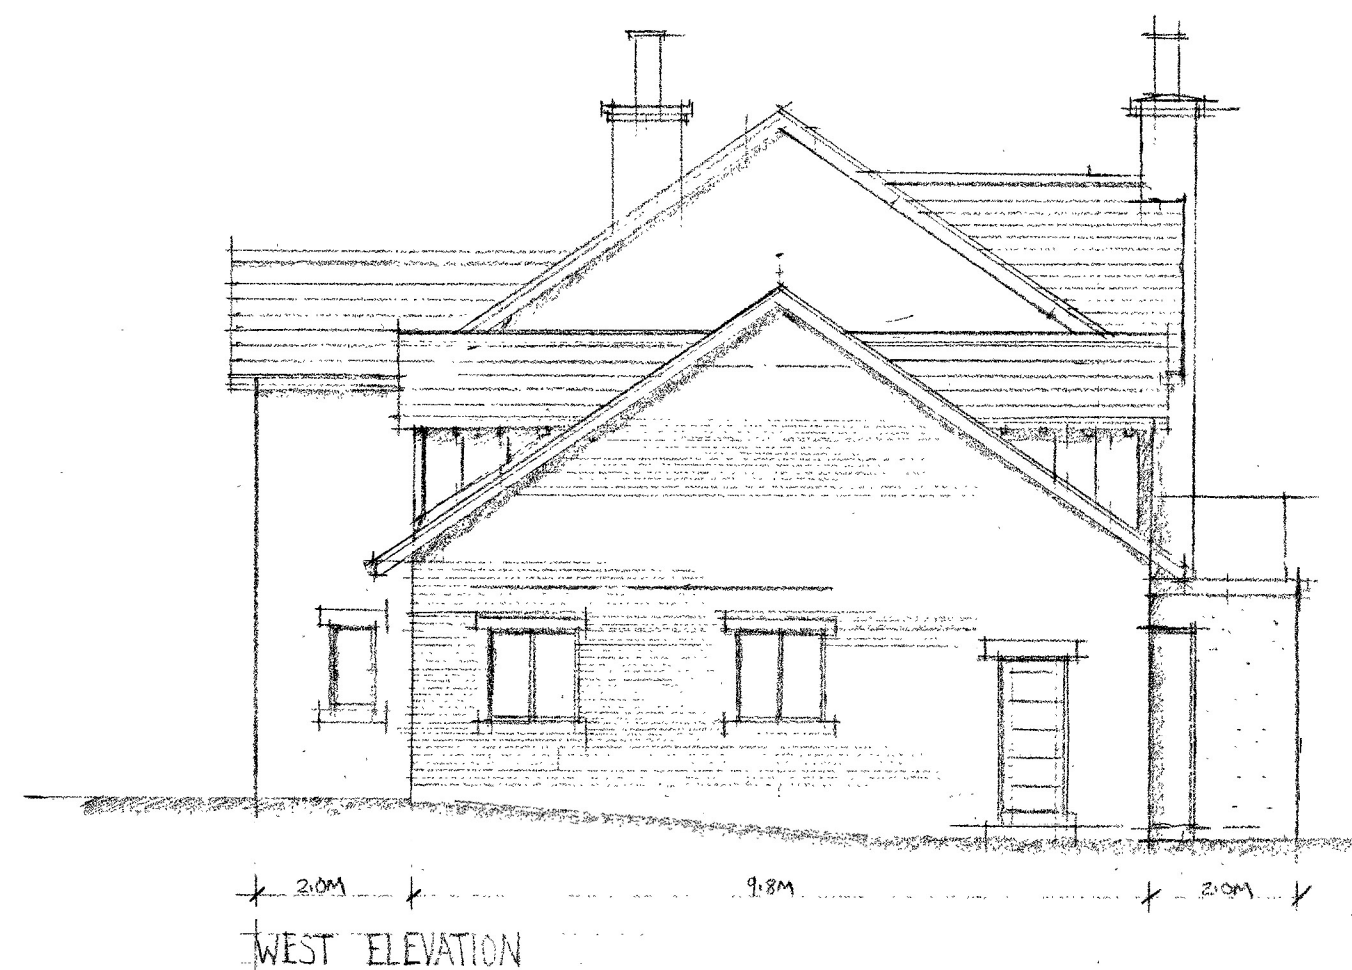

REV A ROOFLIGHTS ALTERED. ELOUITE 1 WINDOW IN NORTH ELEVATION CENTRED. 16/11/16 SGH

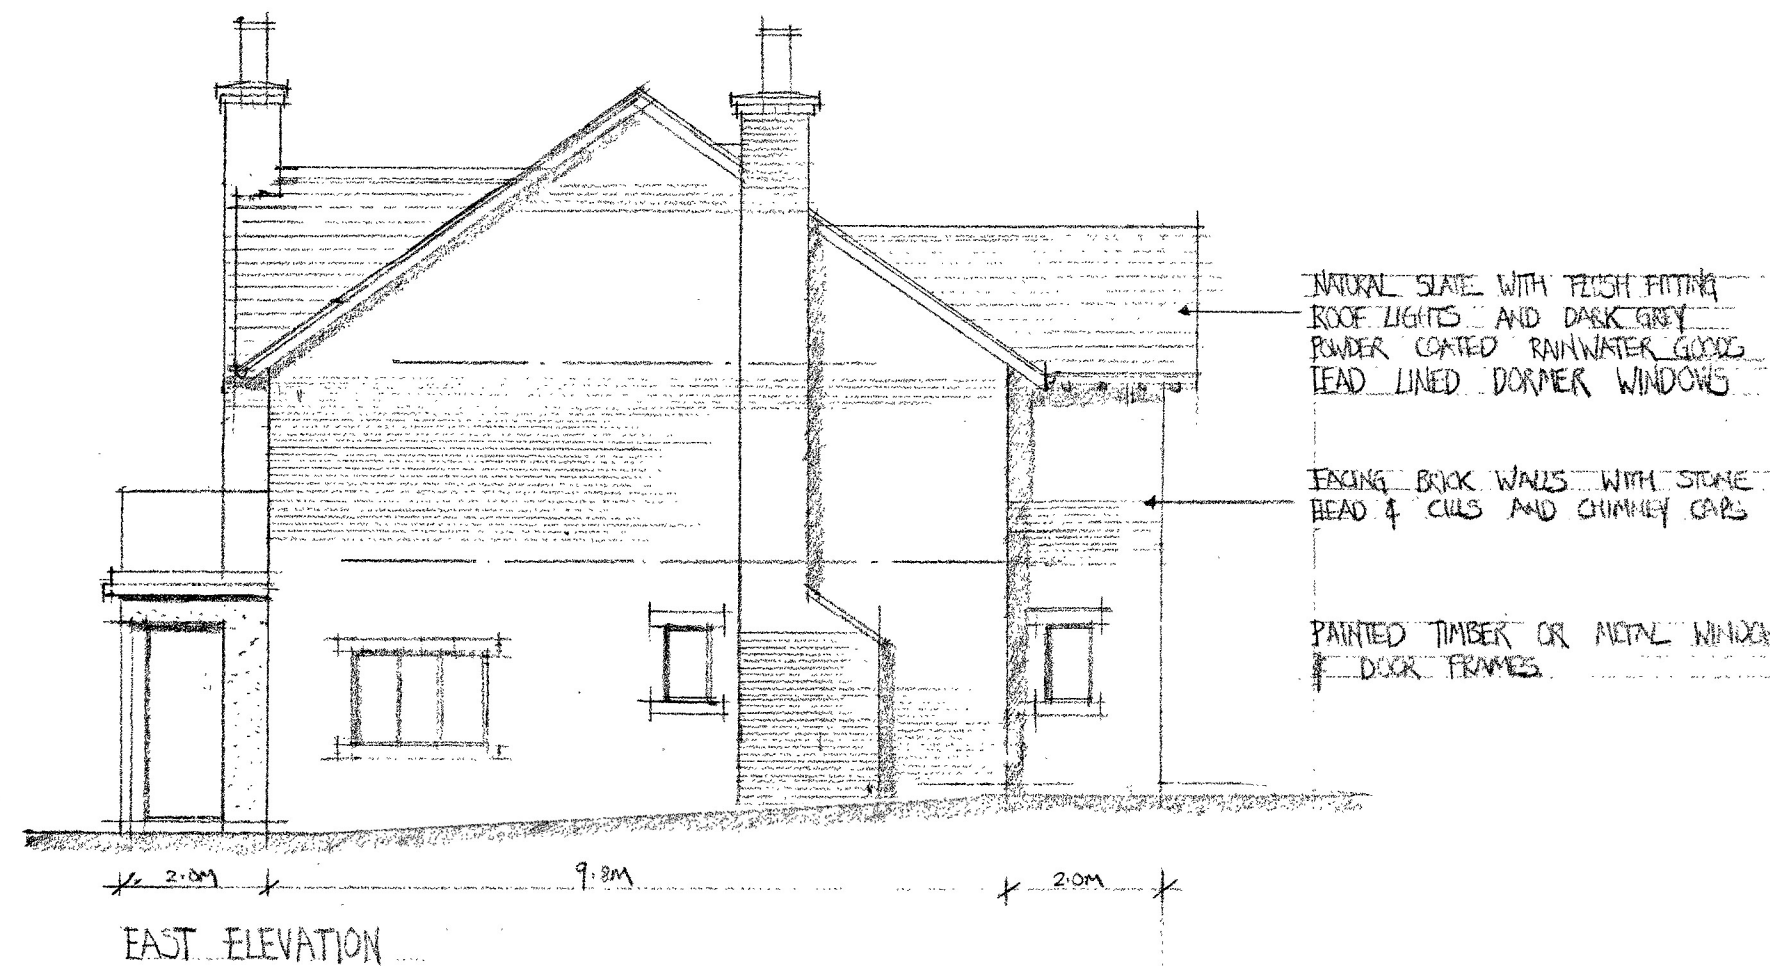

Client

MR A NESTER

Job Title

PROPOSED NEW DWELLING AT  
NO 30 BEVERLEY DRIVE  
CLITHEROE

Drawing Title

PROPOSED ELEVATIONS

Scale

1:100 @ A2

Date

NOV. 2016

Drawn

SGH

**spa**  
ARCHITECTS

SUNDERLAND PEACOCK & ASSOCIATES LTD.  
HAZELMERE, PIMLICO ROAD, CLITHEROE,  
LANCASHIRE, BB7 2AG  
T 01200 423178 F 01200 427328  
E info@sunderlandpeacock.com  
www.sunderlandpeacock.com



5195 : 05B