




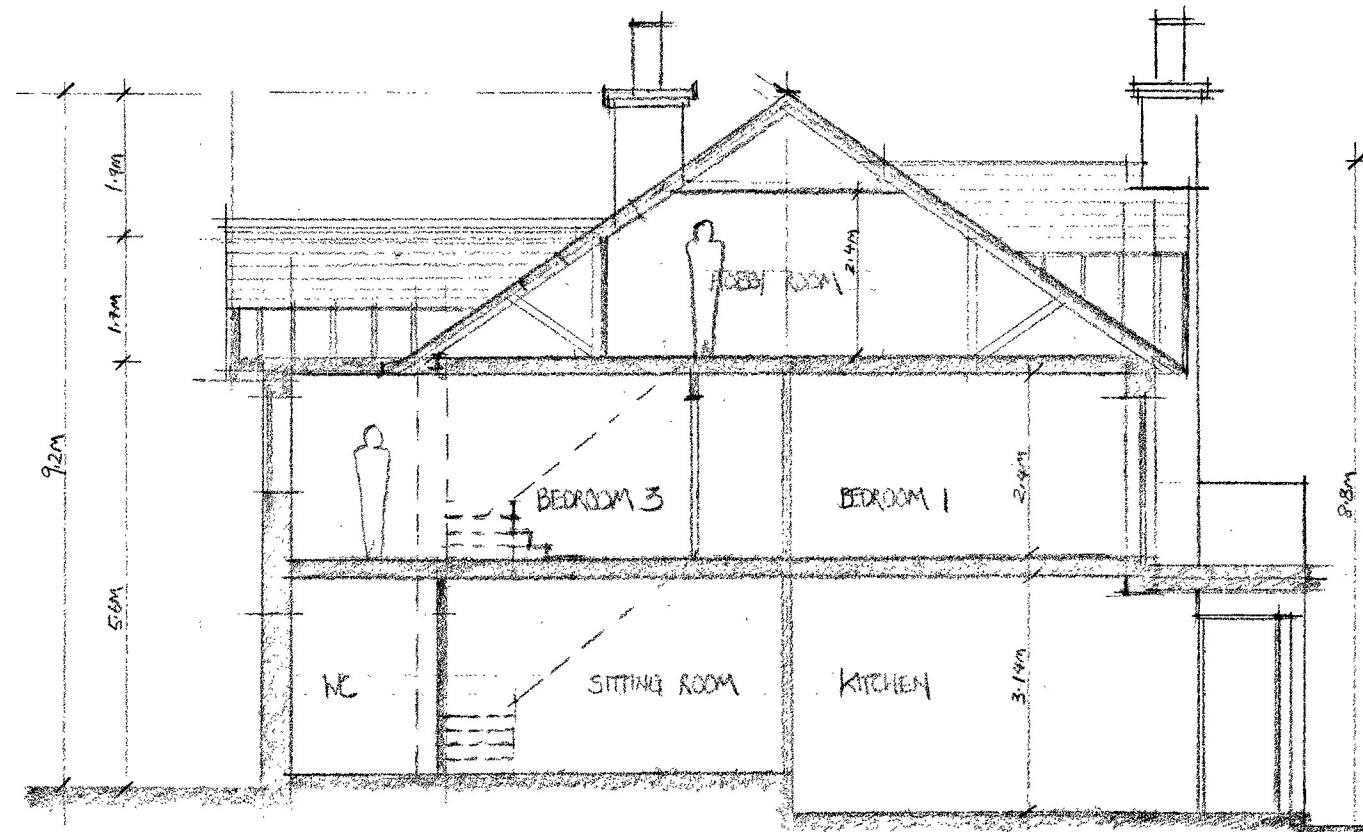

SECTION THRO' AA

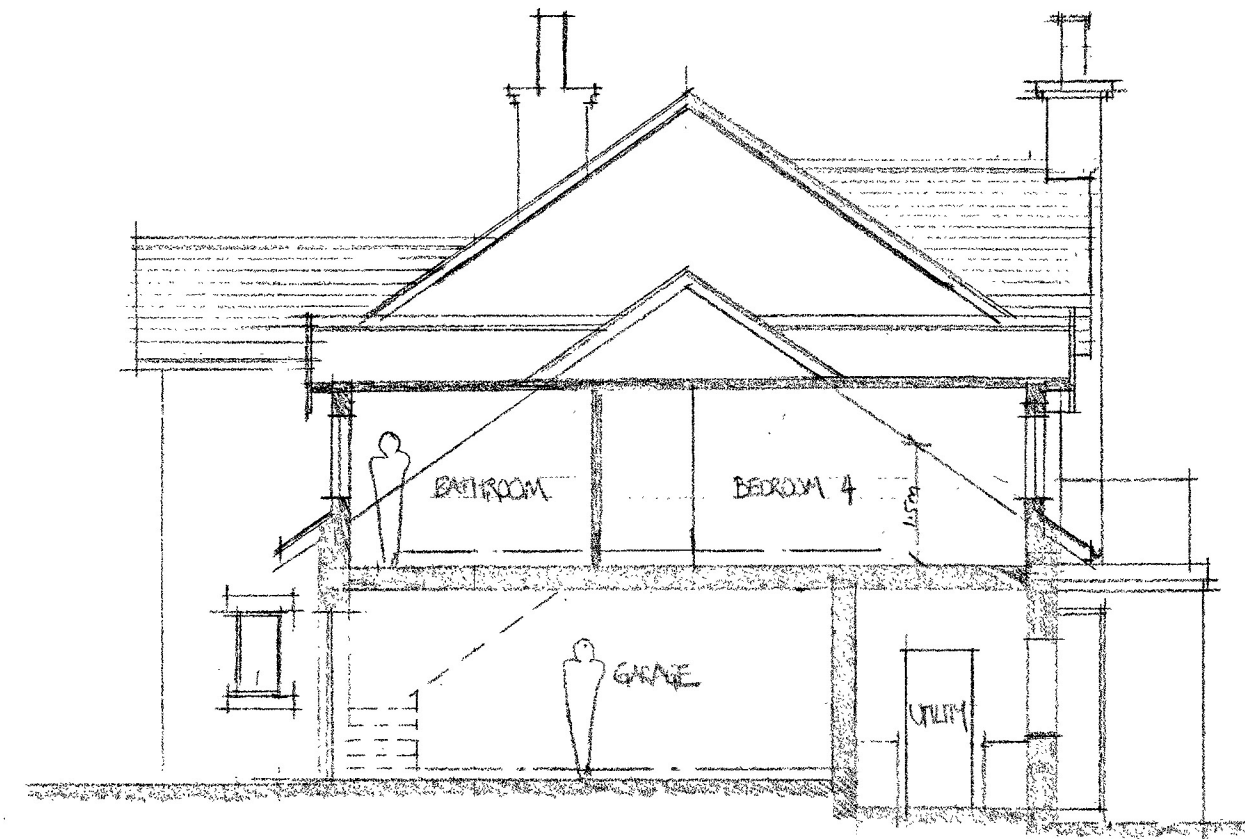

SECTION THRO' B-B

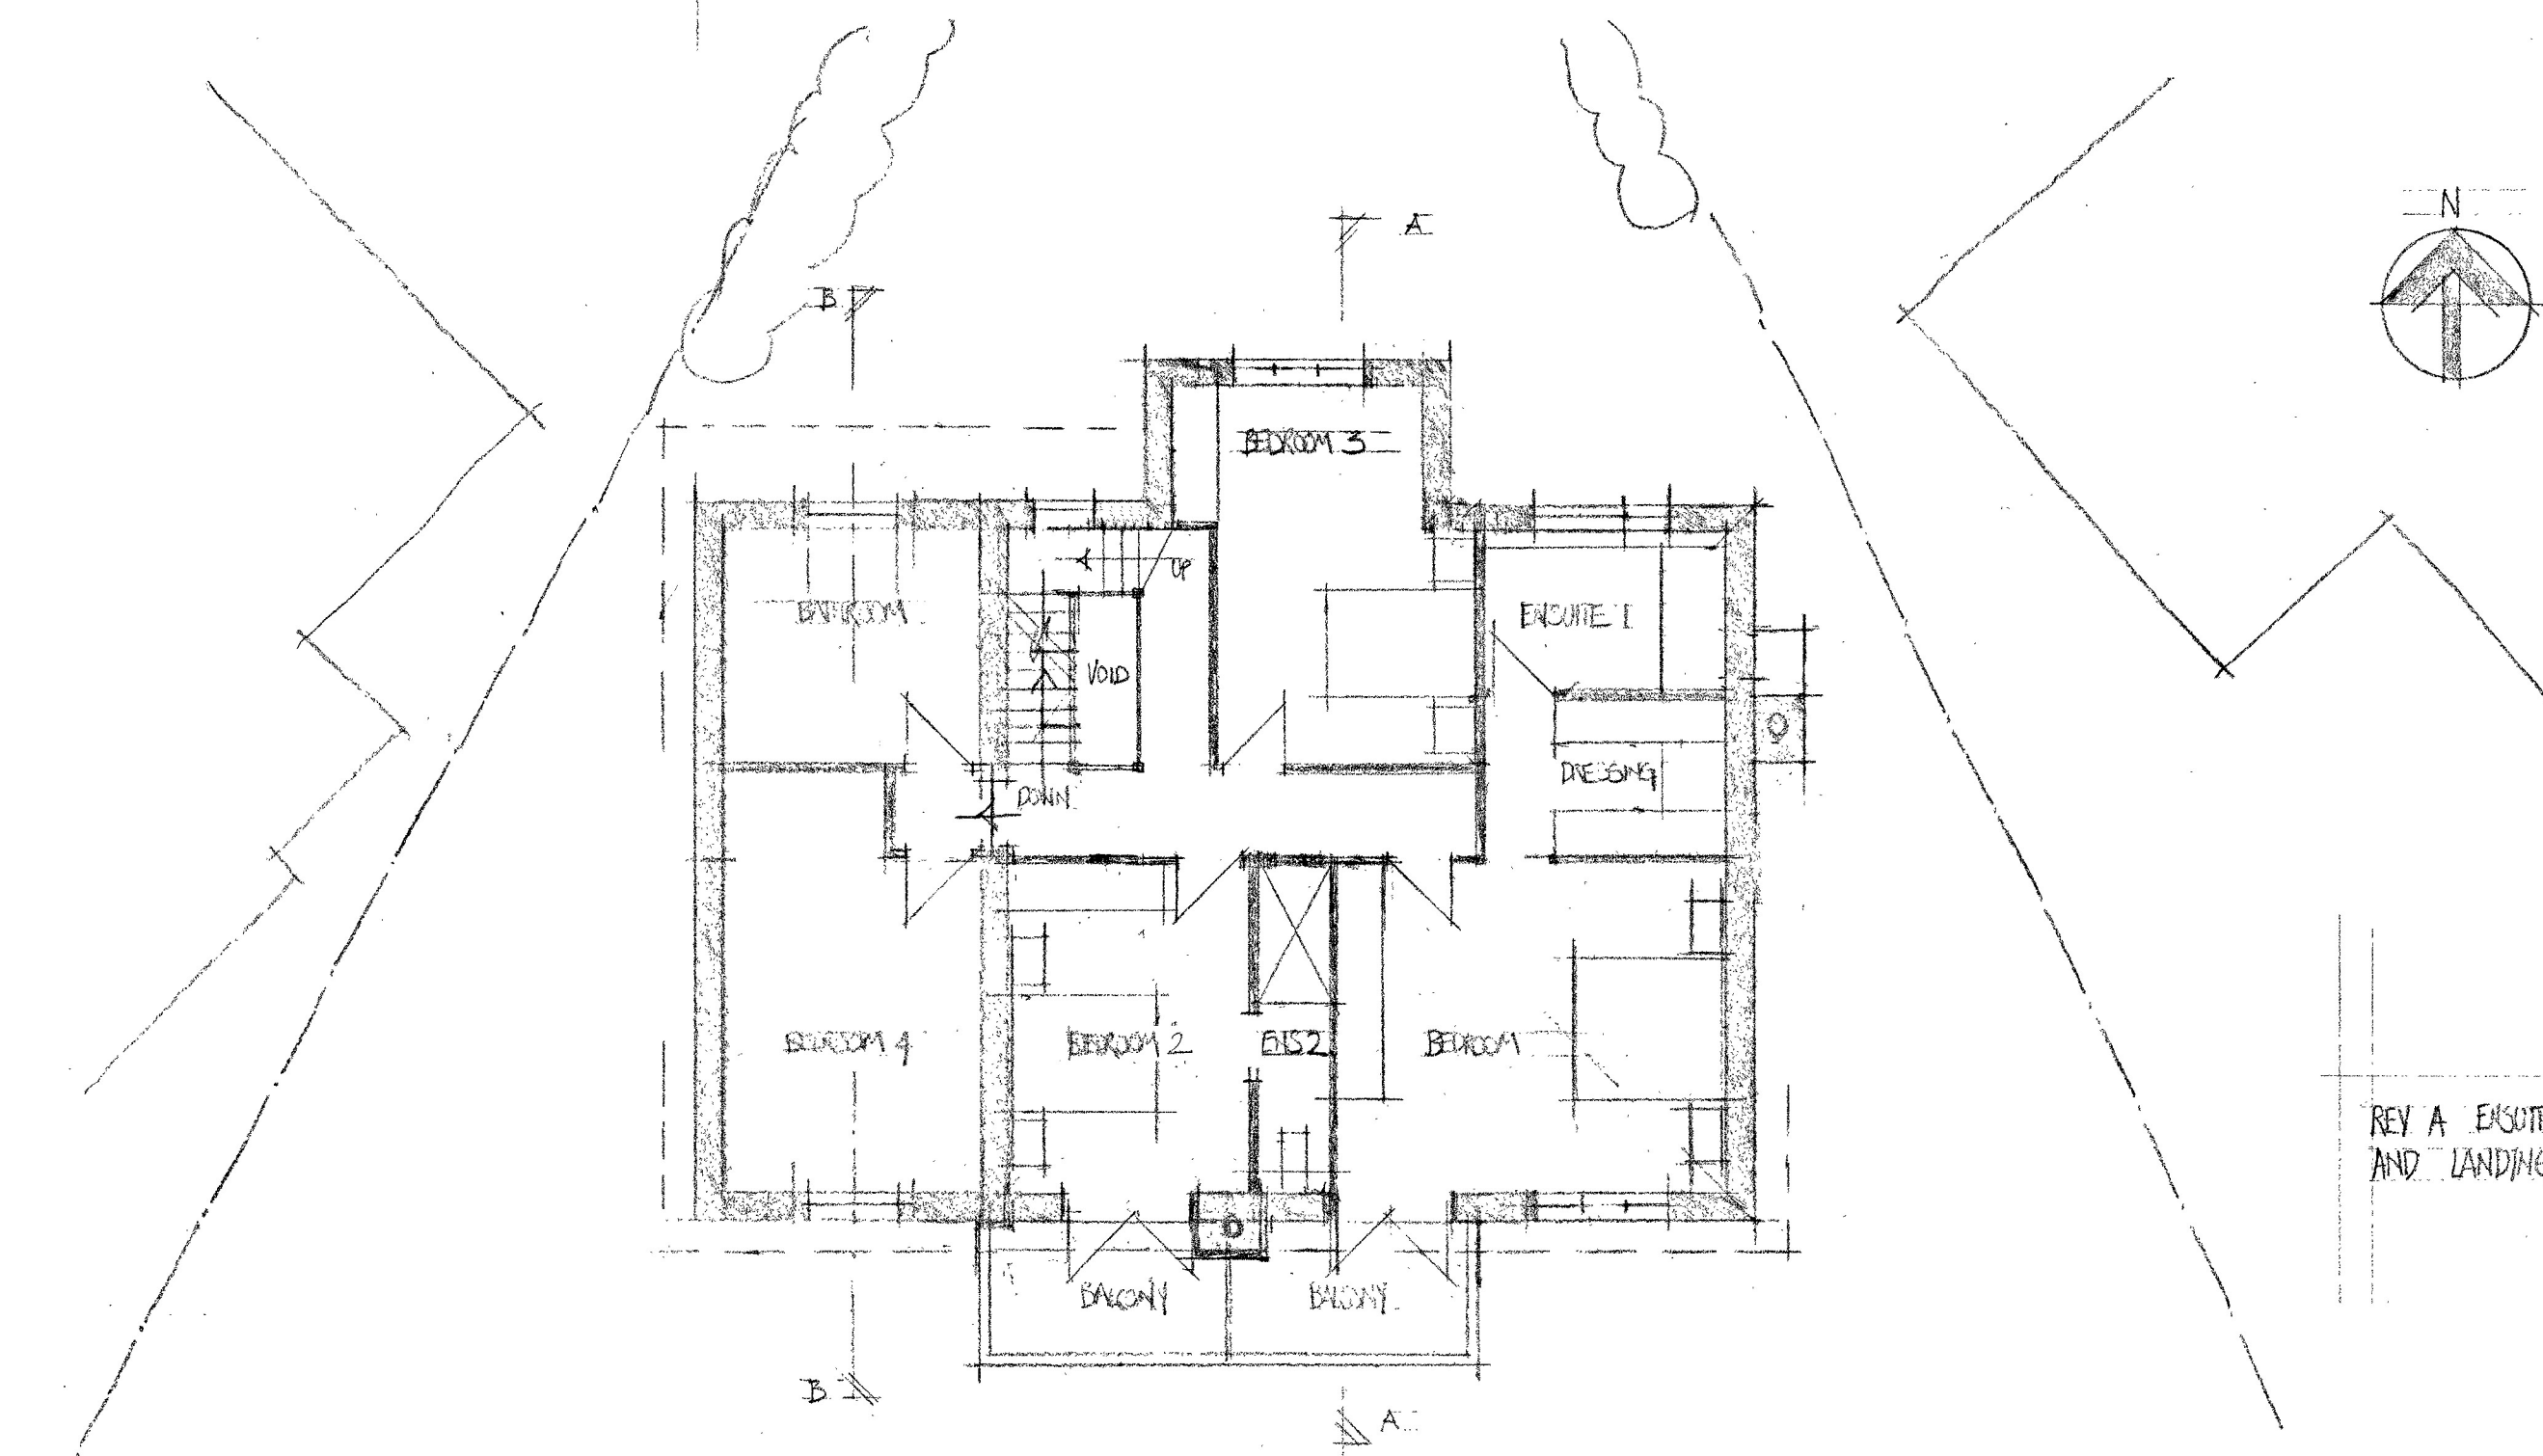

FIRST FLOOR PLAN

Client

MR A NESTER

Job Title

PROPOSED NEW DWELLING AT
NO 30 BEVERLEY DRIVE
CLITHEROE

Drawing Title

PROPOSED FIRST FLOOR PLAN
AND SECTION

Scale

1:100 @ A2

Date

NOV. 2015

Drawn

SGH

spa
ARCHITECTS

SUNDERLAND PEACOCK & ASSOCIATES LTD.
HAZELMERE, PIMLICO ROAD, CLITHEROE,
LANCASHIRE, BB7 2AG
T 01200 423178 F 01200 427328
E info@sunderlandpeacock.com
www.sunderlandpeacock.com



5195 - 04c