


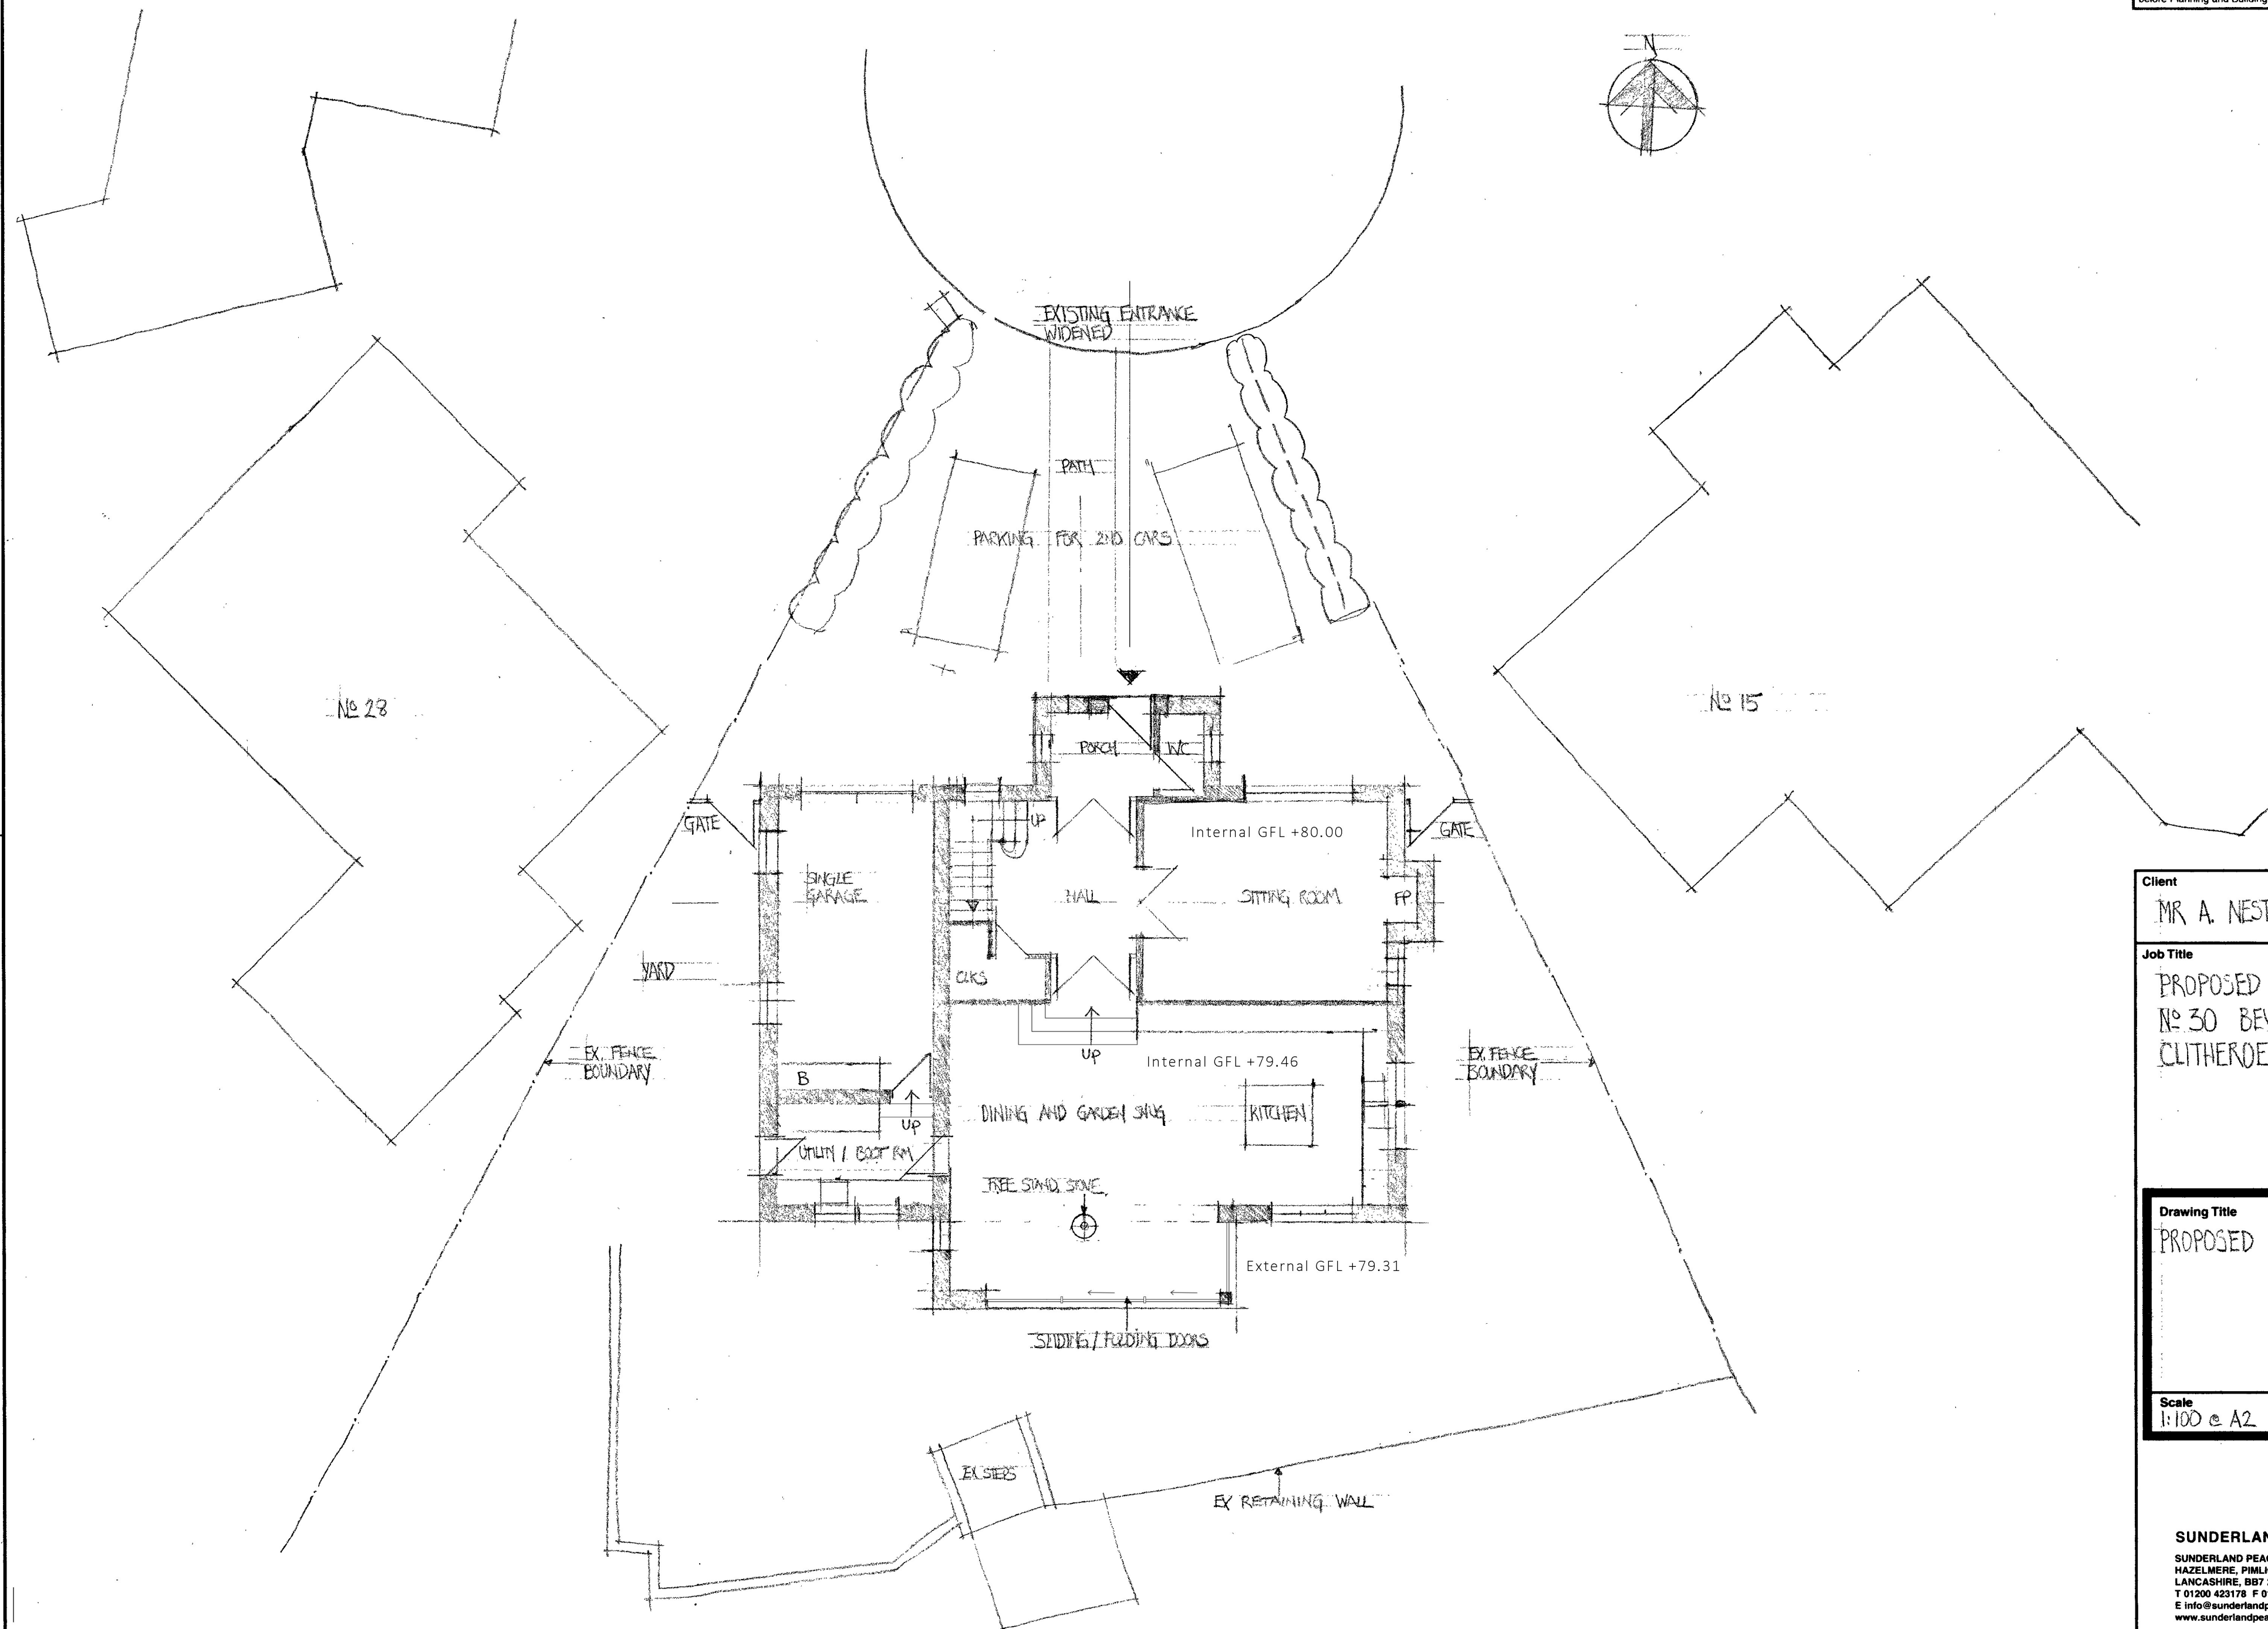

Client

MR A. NESTER

Job Title

PROPOSED NEW DWELLING AT
No 30 BEVERLEY DRIVE
CLITHEROE

Drawing Title

PROPOSED GROUND FLOOR PLAN

Scale
1:100 @ A2

Date
NOV. 2016

Drawn
SGH

spa
ARCHITECTS

SUNDERLAND PEACOCK & ASSOCIATES LTD.
HAZELMERE, PIMLICO ROAD, CLITHEROE,
LANCASHIRE, BB7 2AG
T 01200 423178 F 01200 427328
E info@sunderlandpeacock.com
www.sunderlandpeacock.com



5195 = 0.6c