

The Contractor is responsible for checking dimensions and any discrepancy to be verified with the Architects before proceeding.
Figured dimensions to be worked to only.
DO NOT SCALE




FRONT

SIDE


REAR

SIDE

ELEVATIONS
Scale 1:200

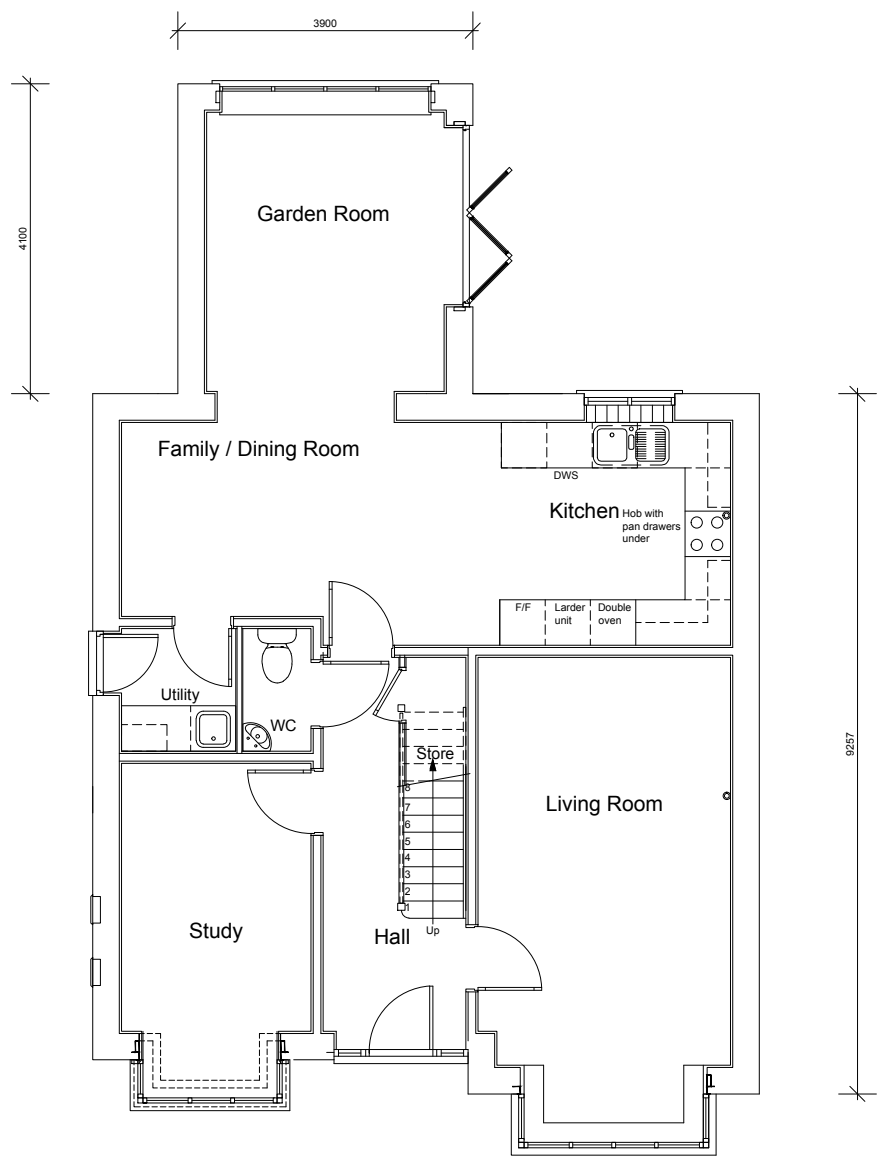

GROUND FLOOR PLAN
Scale 1:100

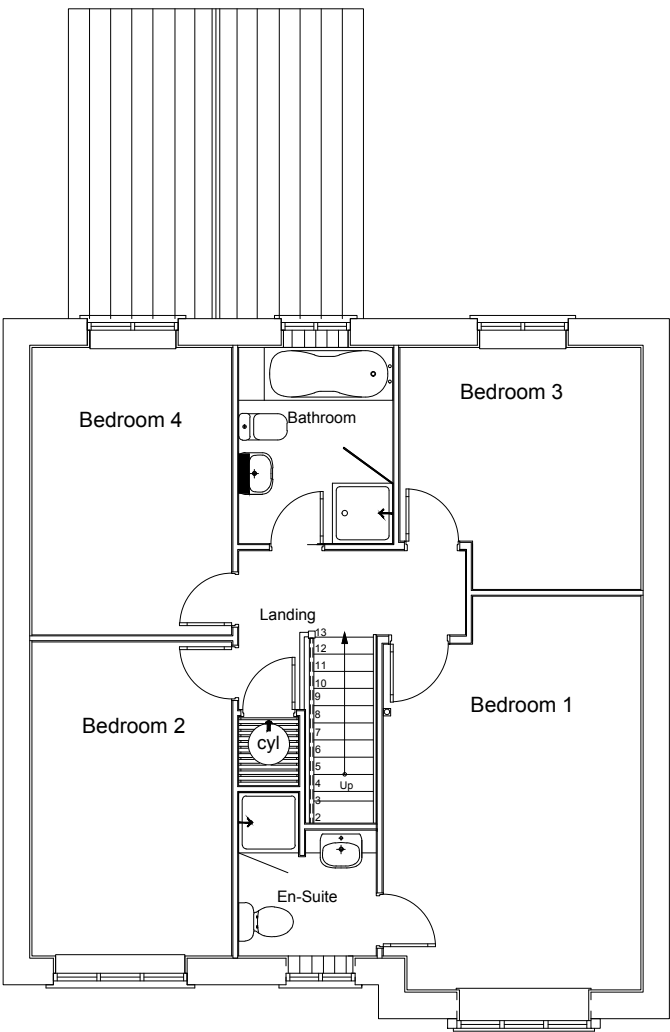

FIRST FLOOR PLAN
Scale 1:100

title
The Bayswater - Planning Drawing
Hipped roof with Garden Room

scale 1:100/200	size A3	db JHL	cb	date 25.01.17
--------------------	------------	-----------	----	------------------

drawing no. LITTLEMOOR-P28-BAY-P-01	rev
---	-----

JONES
HOMES

JONES HOMES
EMERSON HOUSE, HEYES LANE, ALDERLEY EDGE, CHESHIRE. SK9 7LF
Tel: (01625) 588400 Fax: (01625) 588270