



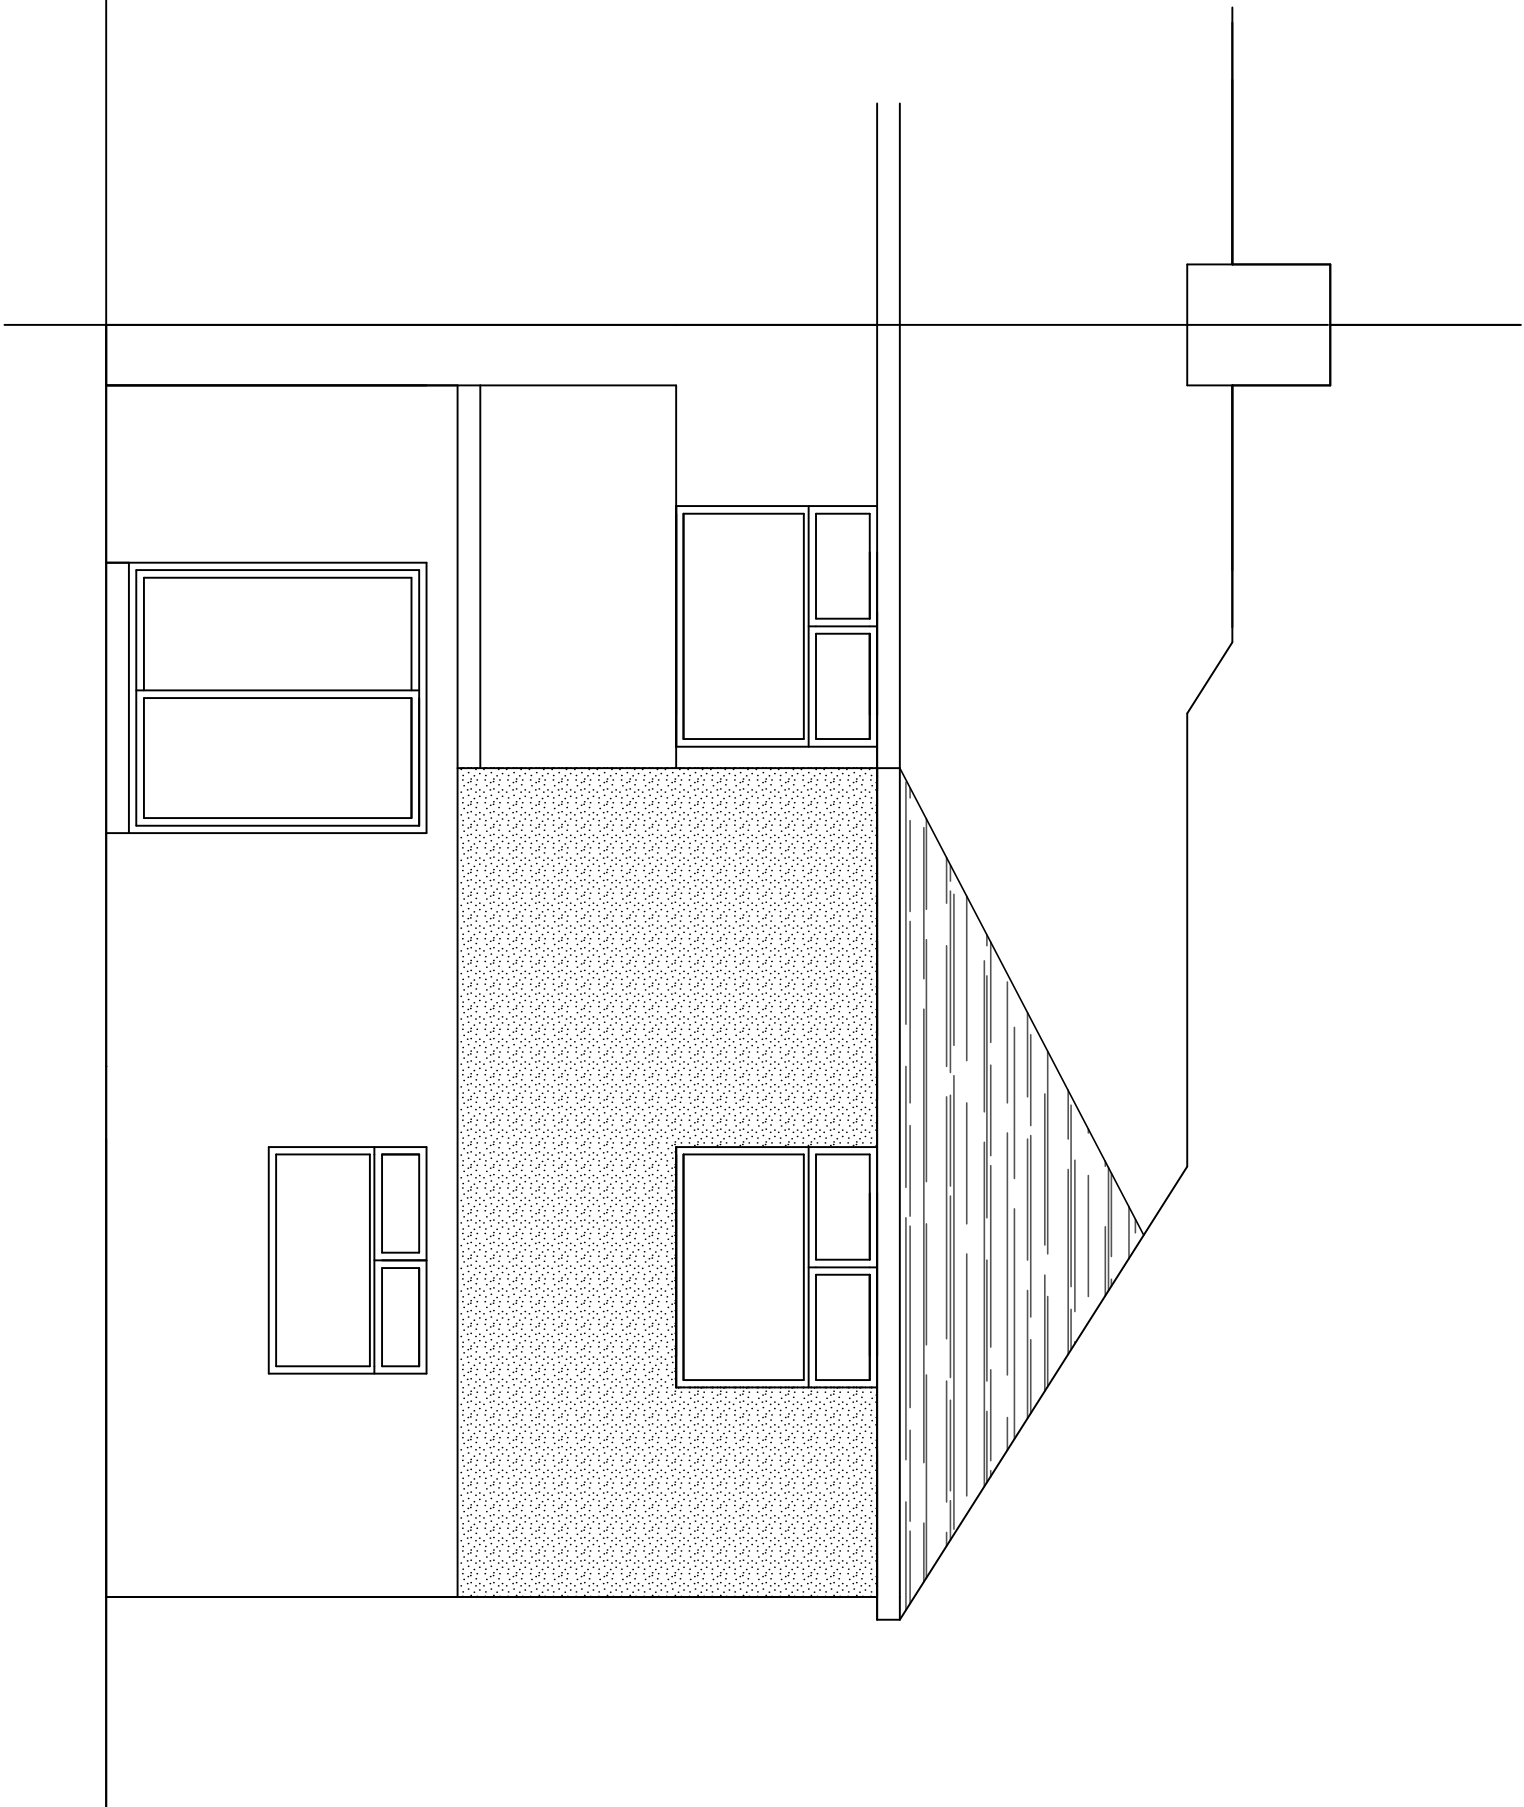

PROPOSED REAR ELEVATION- South West

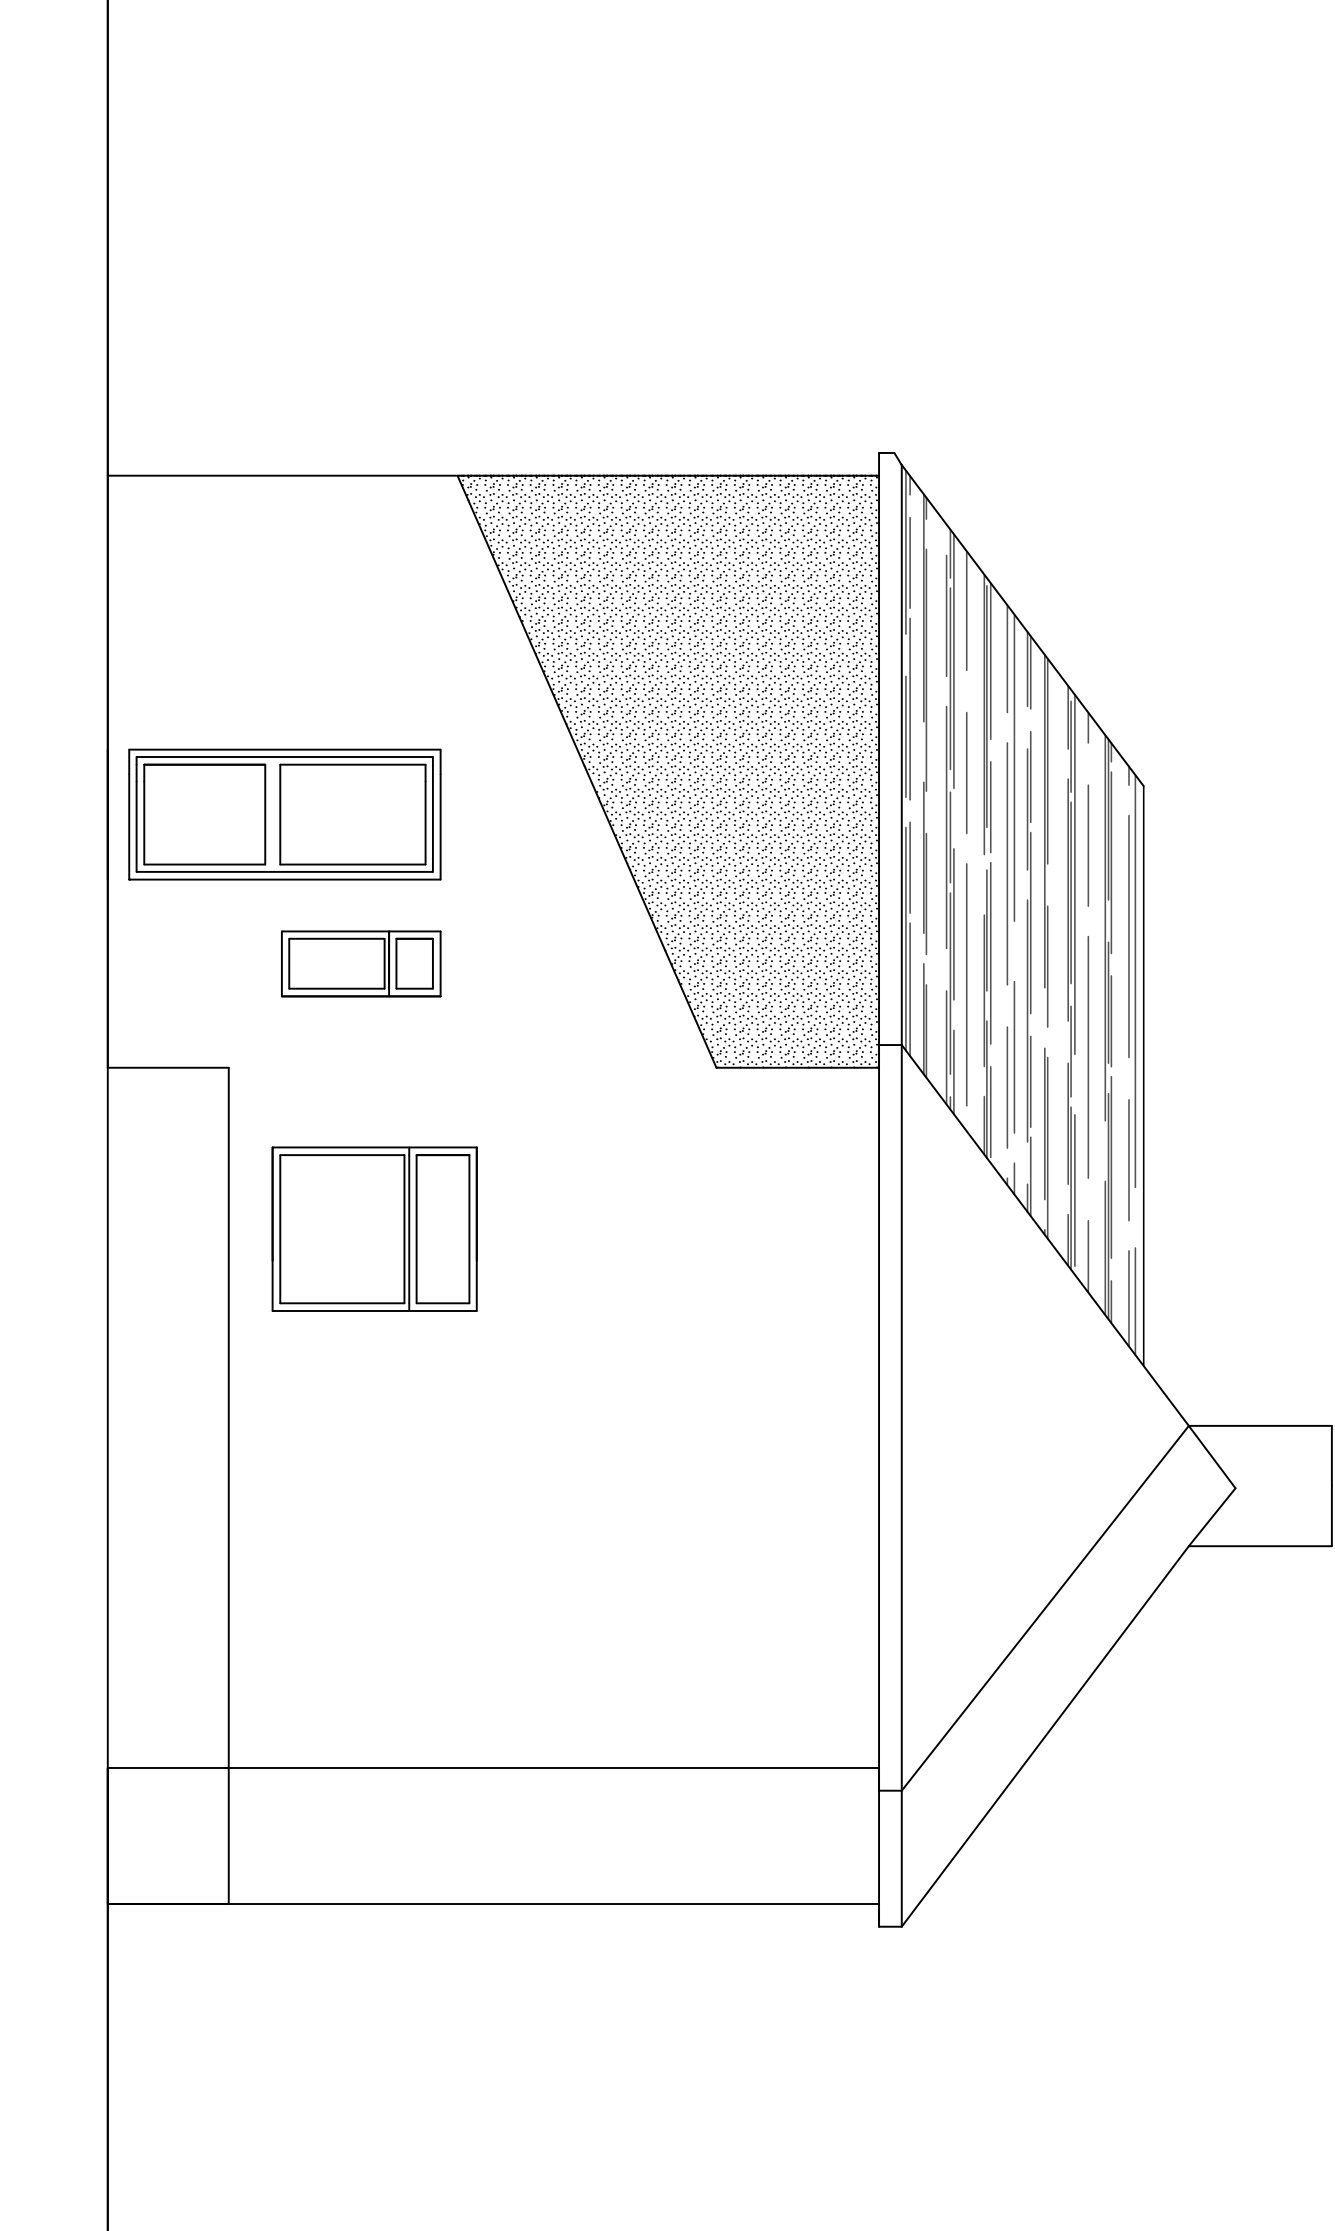


PROPOSED SIDE ELEVATION- South East


New Walls- textured render



New Roof- Blue Slate

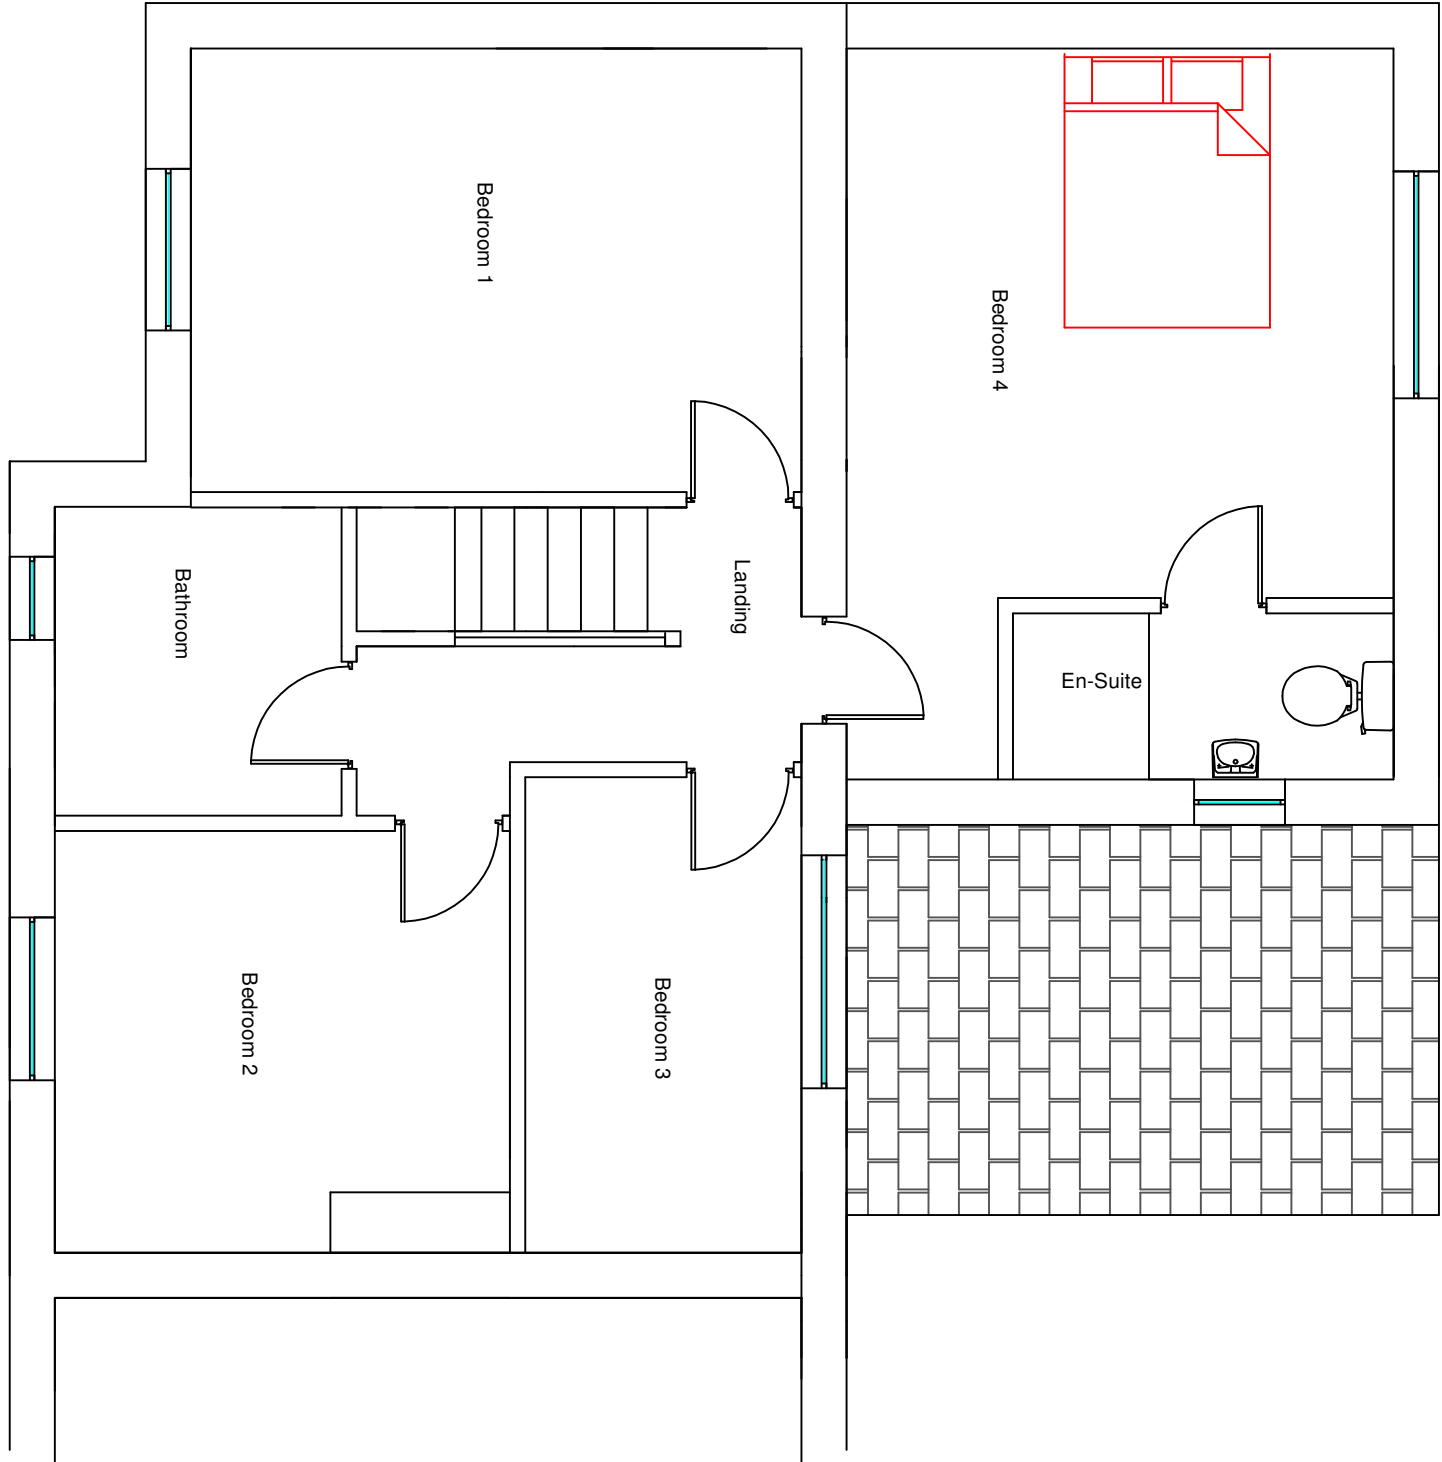

PROPOSED PLAN- FIRST FLOOR

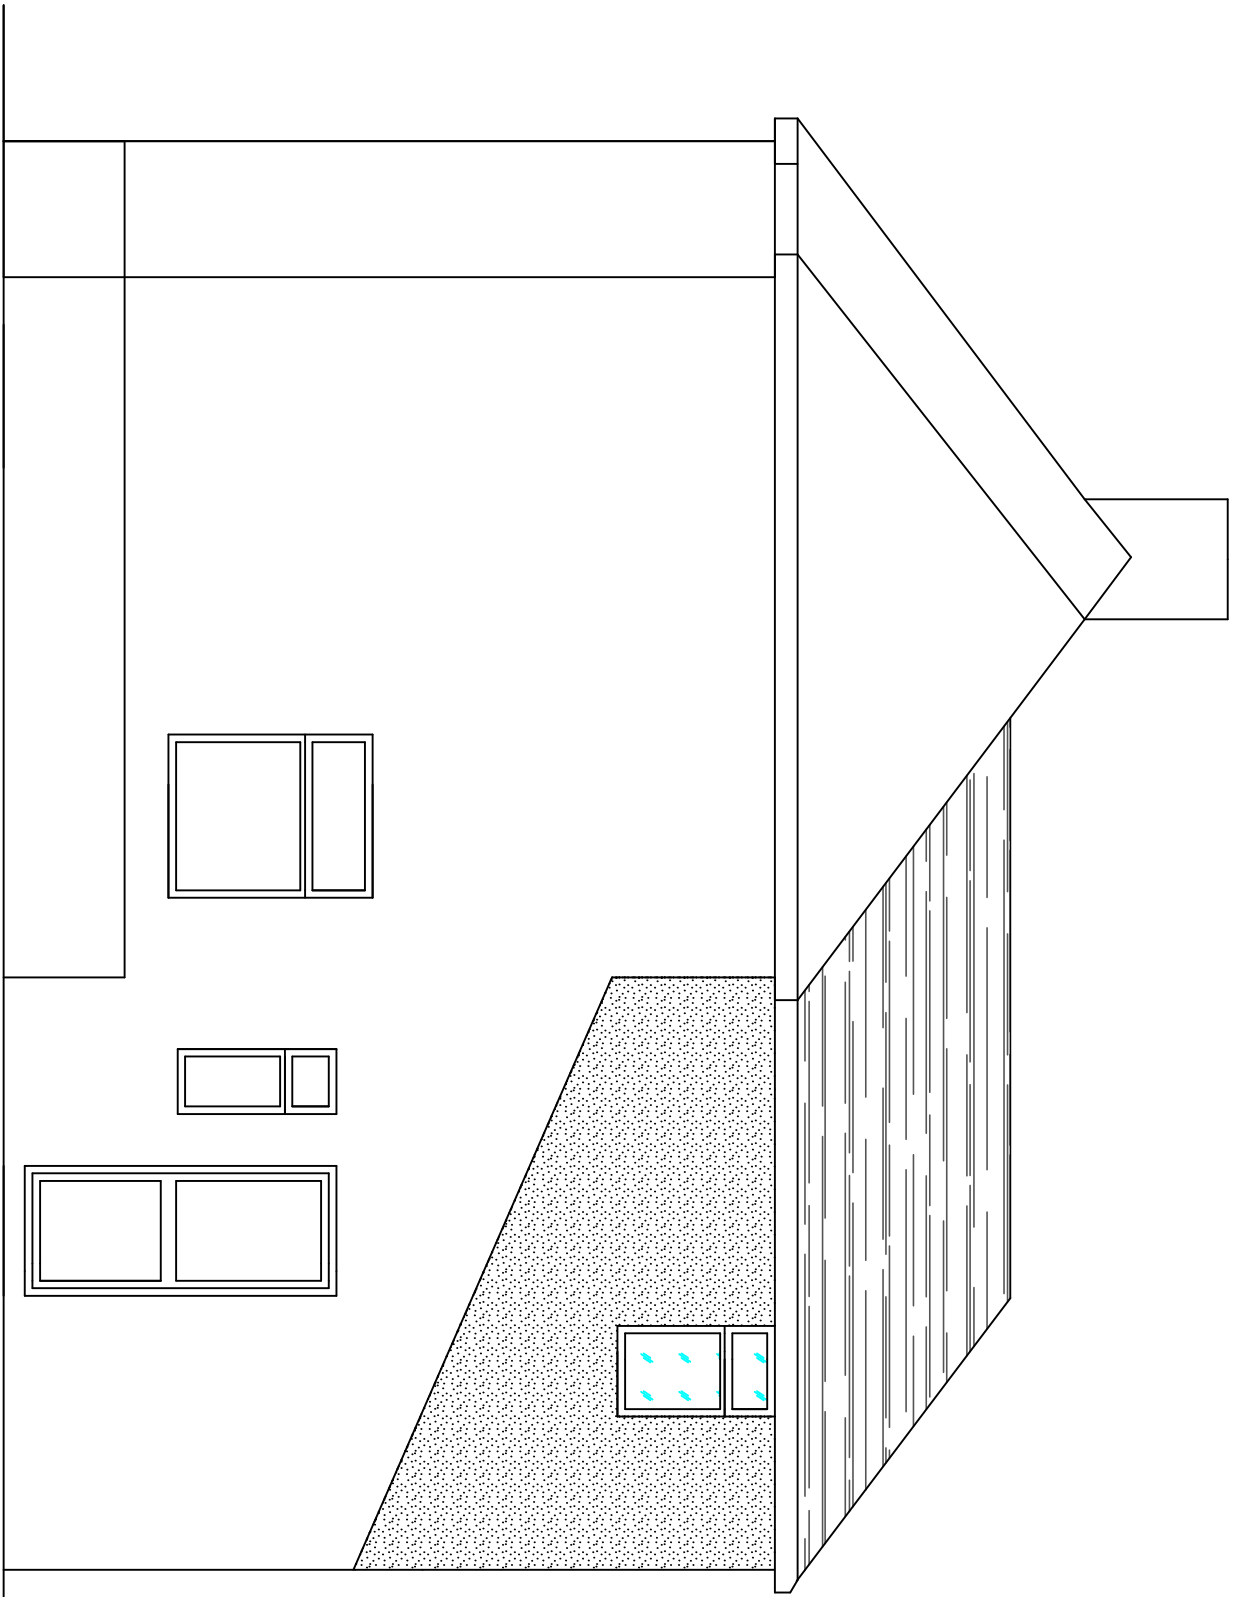

PROPOSED SIDE ELEVATION- North West

AJH ASSOCIATES

Chartered Building Surveyors

21 Daresfield Court
150, Daresfield Road
Clitheroe, BB7 1JG
www.ajh-associates.co.uk

Tel: 01200 428877
Fax: 01200 428877
e-mail: info@ajh-associates.co.uk

Client: JACK DEARDEN

Scale: 1:100 & 1:50

Project: 1 FARADAY AVENUE
CLITHEROE, BB7 2LW

Date: Jun 2017.
By: PRD

Description: PROPOSED PLAN & ELEVATIONS

Checked: TH.

No: 3289/02a

THIS DRAWING IS PROTECTED BY COPYRIGHT. IT MAY NOT BE REPRODUCED IN ANY FORM OR BY ANY MEANS FOR ANY PURPOSE, WITHOUT OBTAINING PRIOR WRITTEN PERMISSION FROM AJH ASSOCIATES