



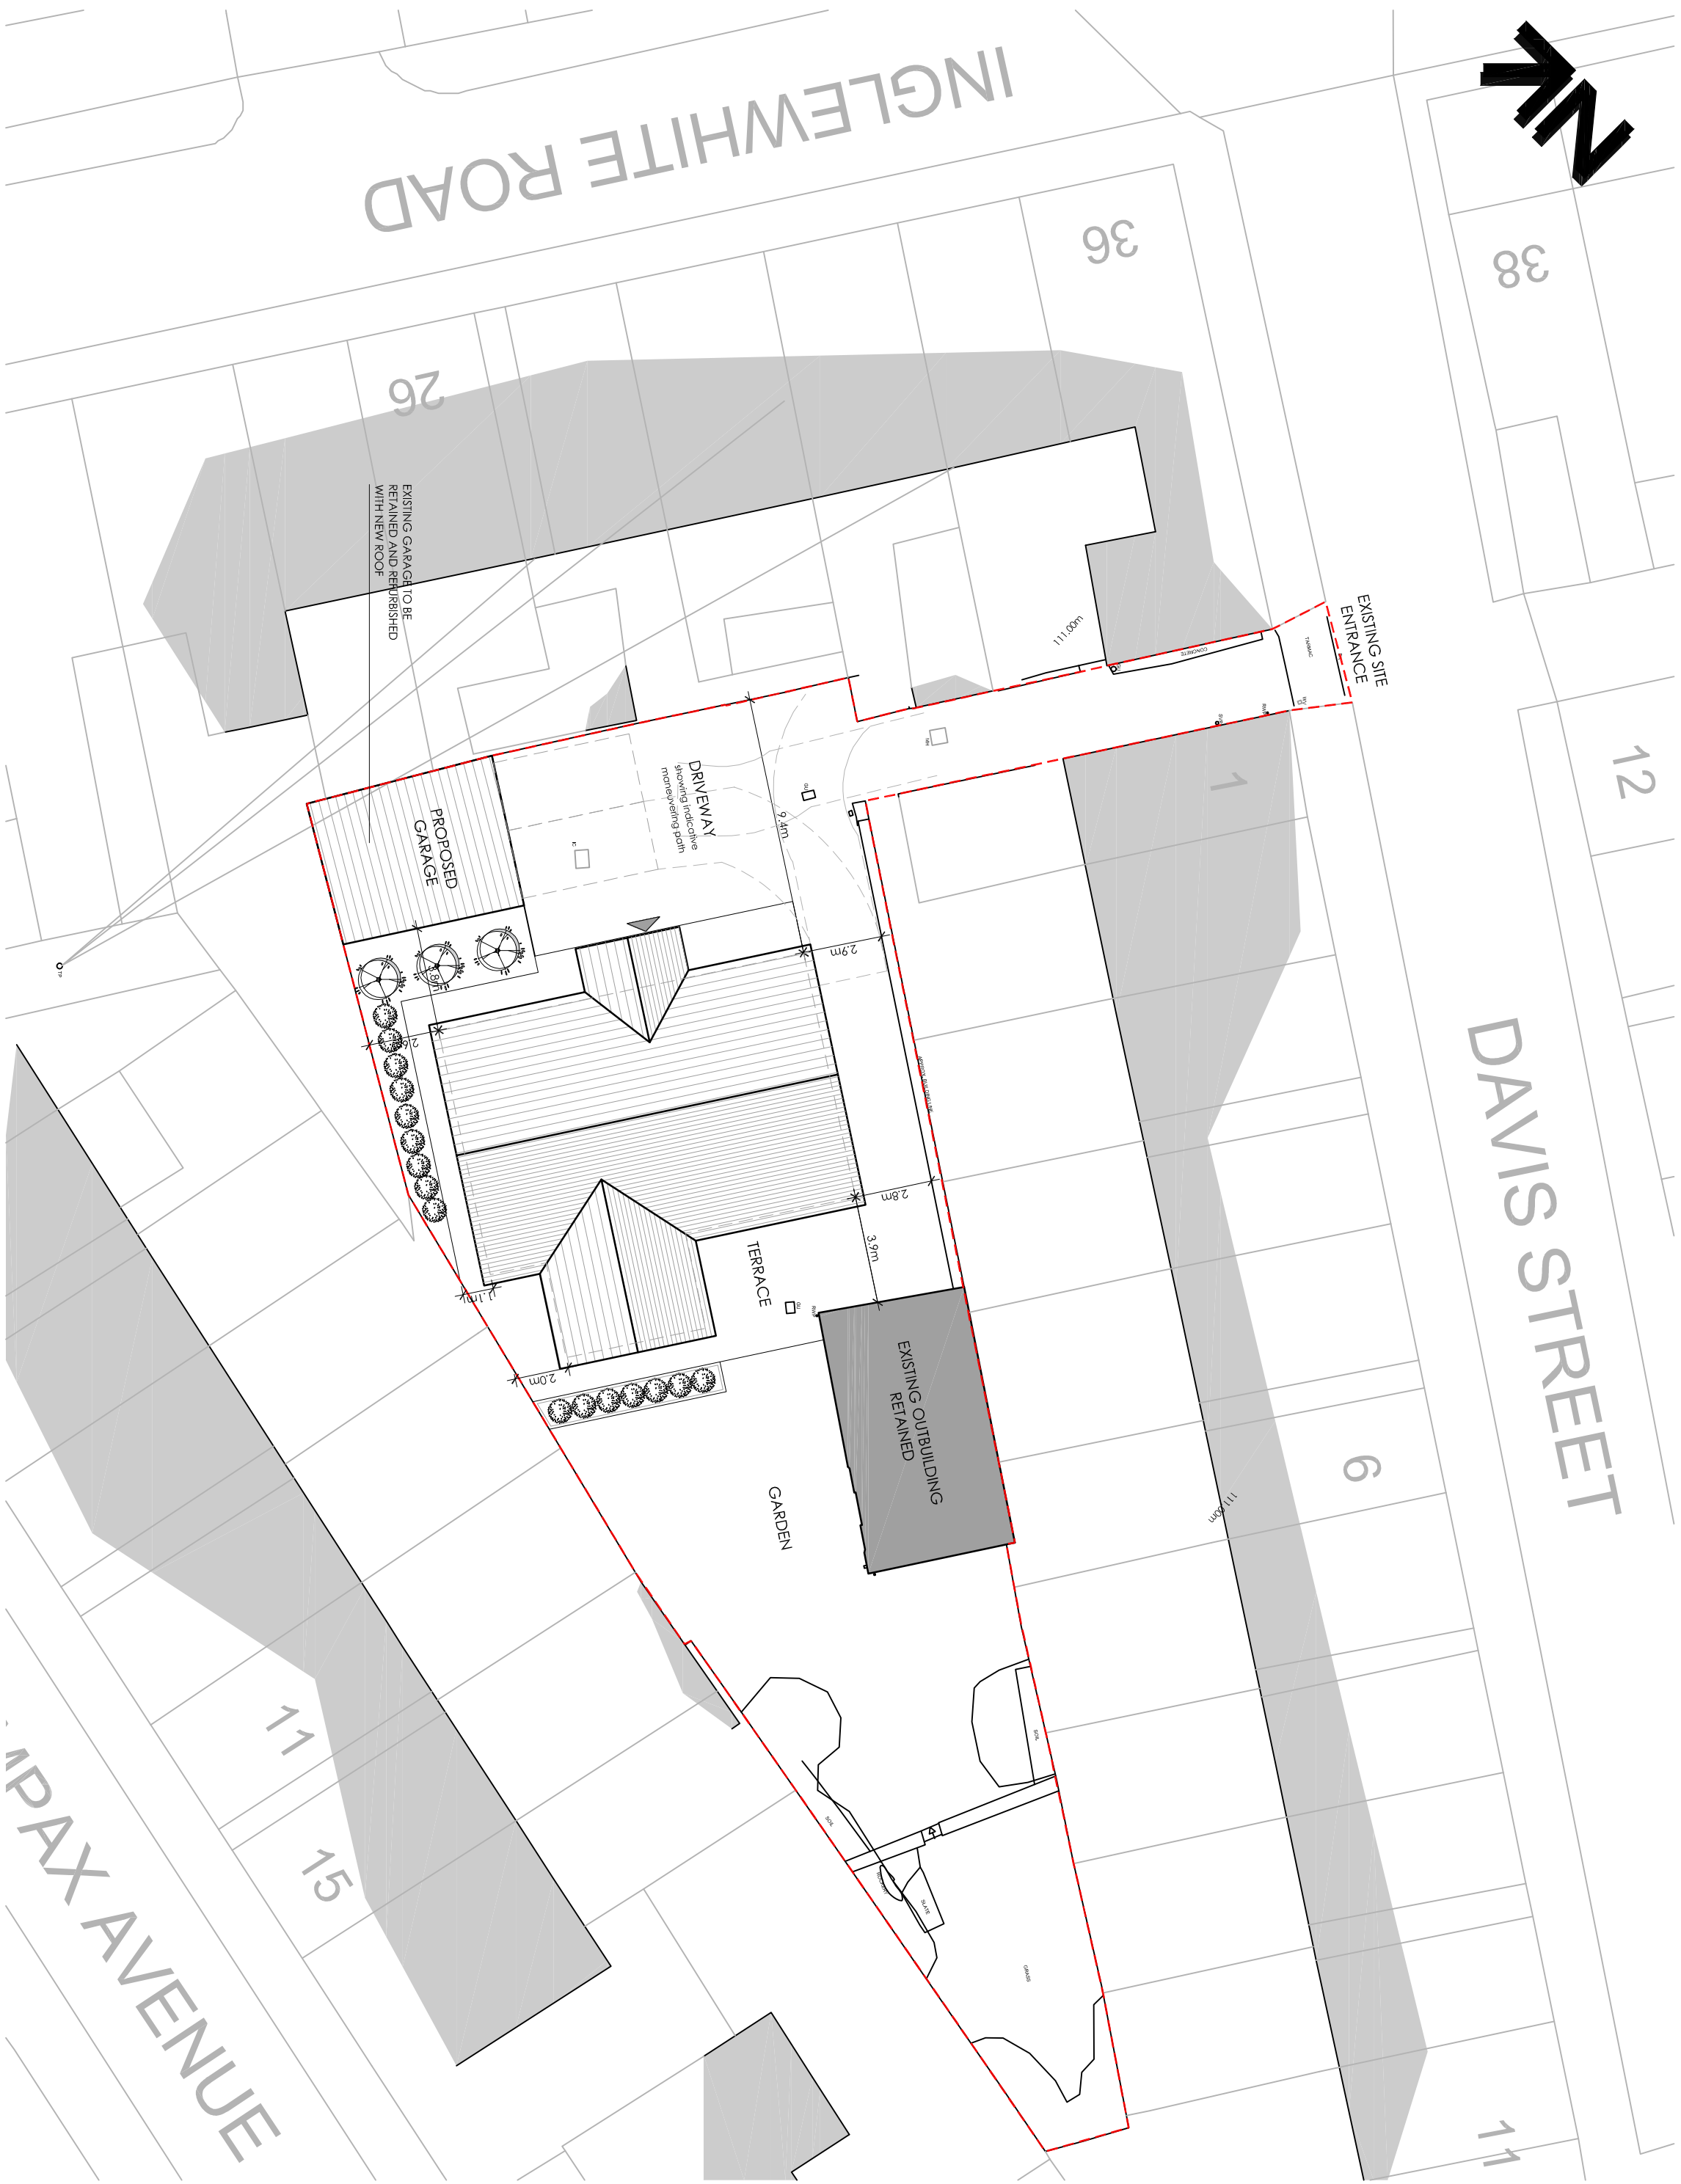


PROPOSED SITE PLAN

Scale: 1:200

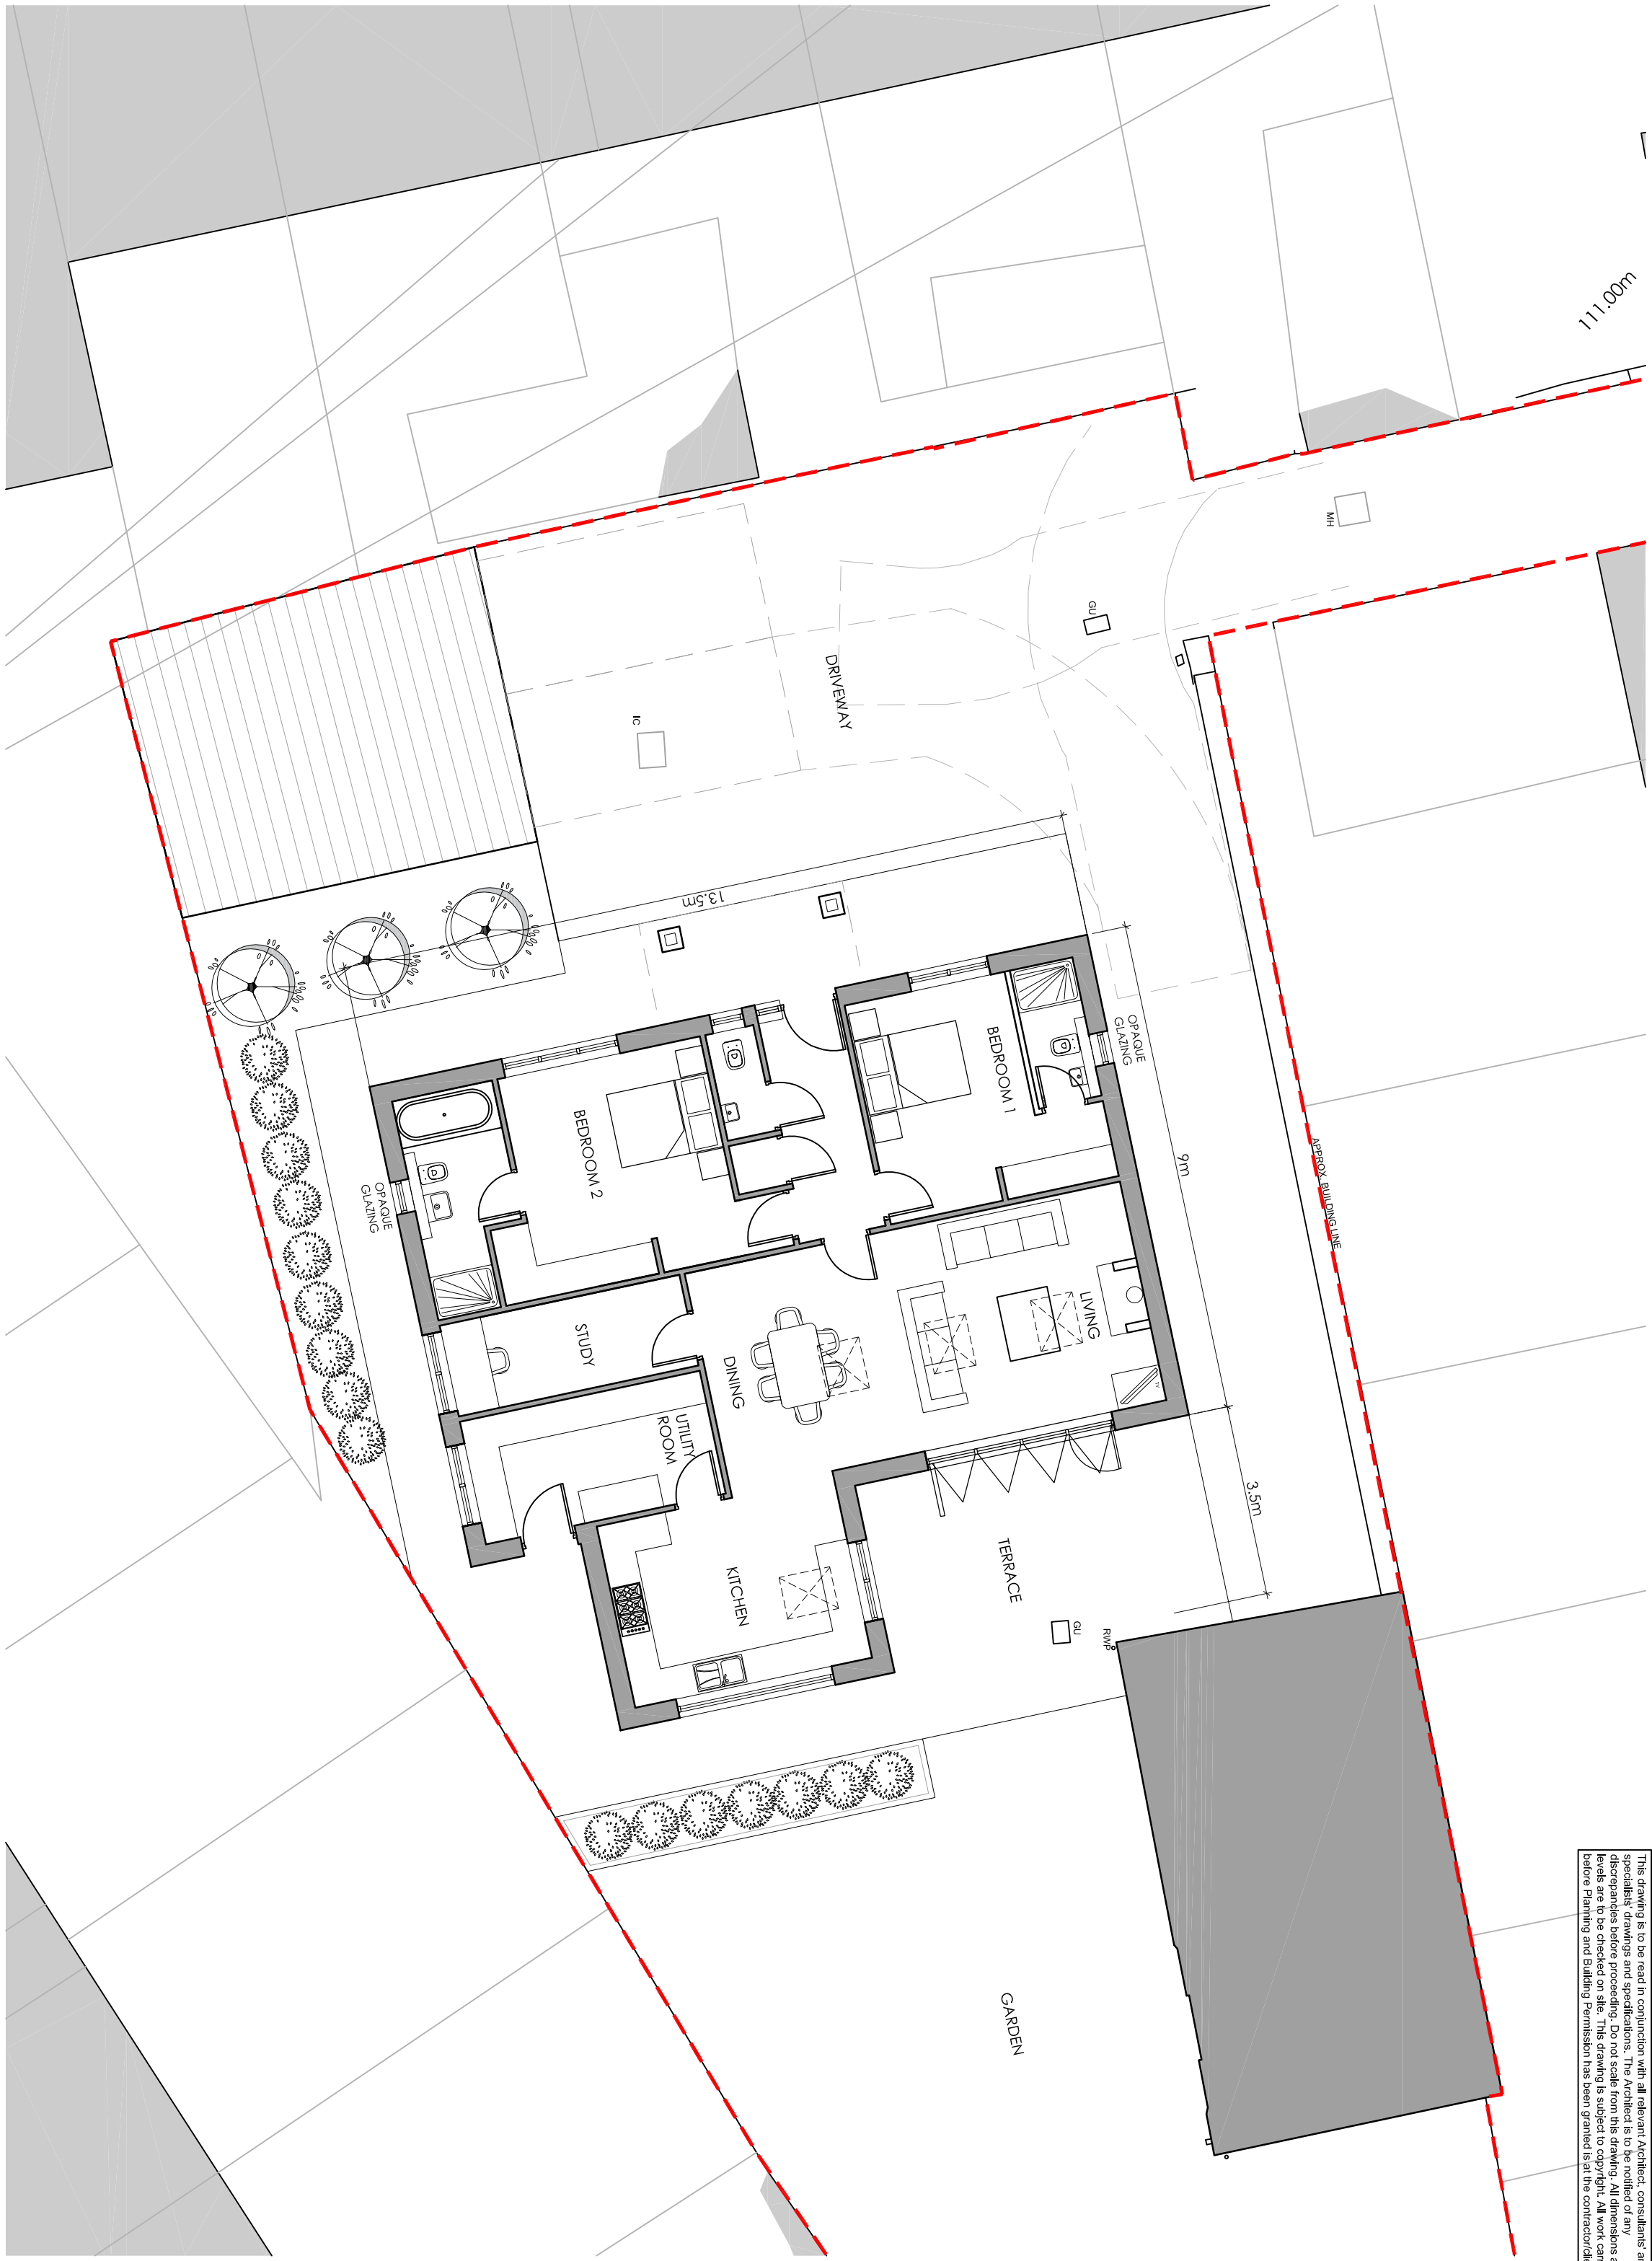


PROPOSED FLOOR PLAN

Scale: 1:100

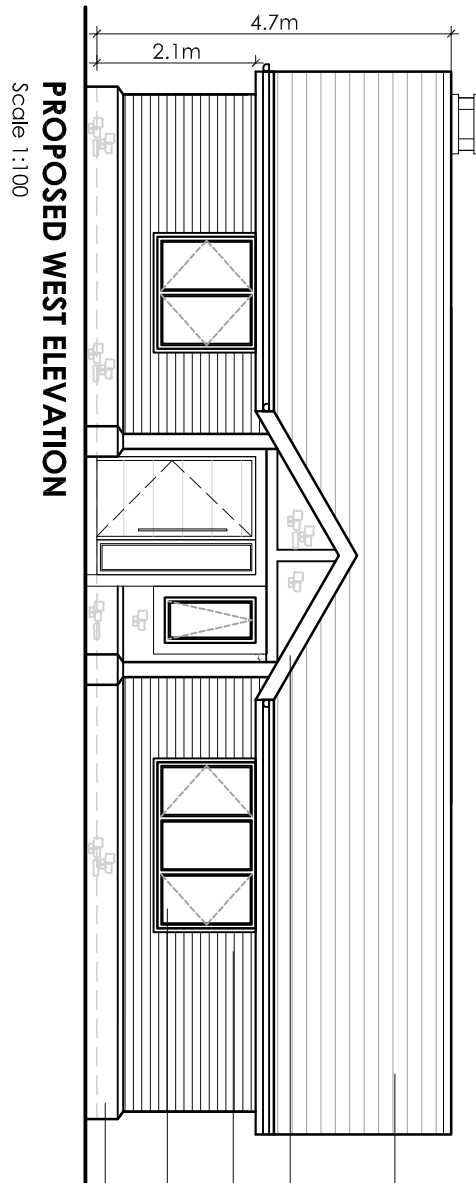


PROPOSED WEST ELEVATION

Scale: 1:100

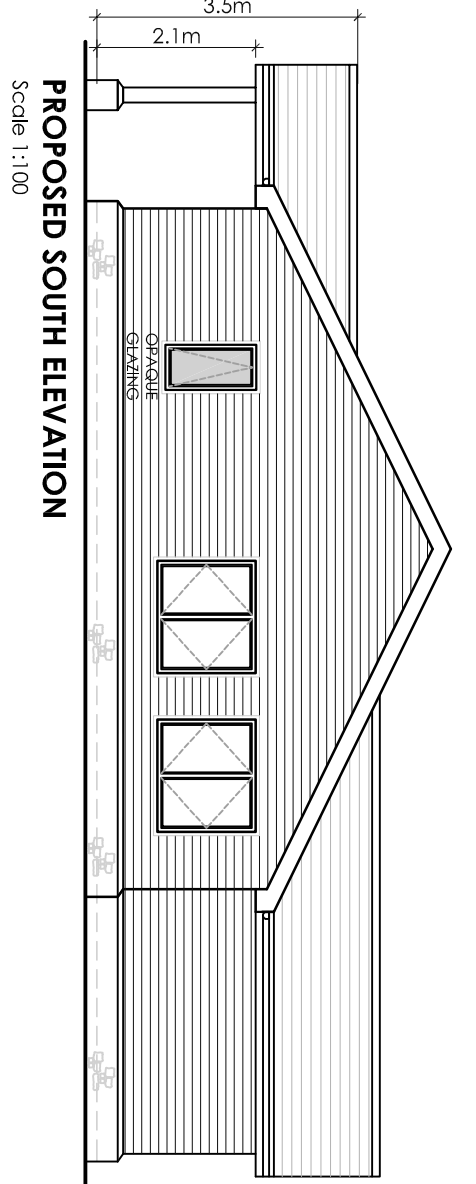


PROPOSED SOUTH ELEVATION

Scale: 1:100

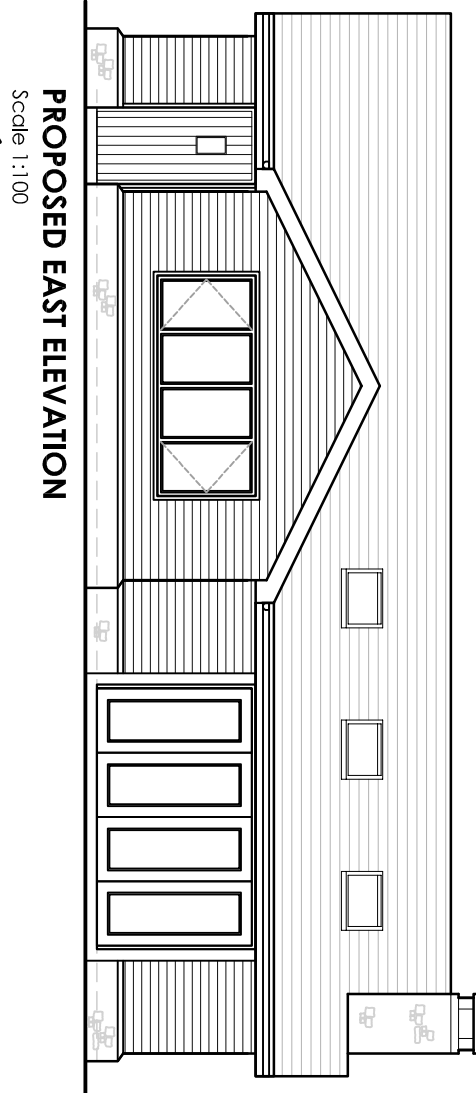


PROPOSED EAST ELEVATION

Scale: 1:100

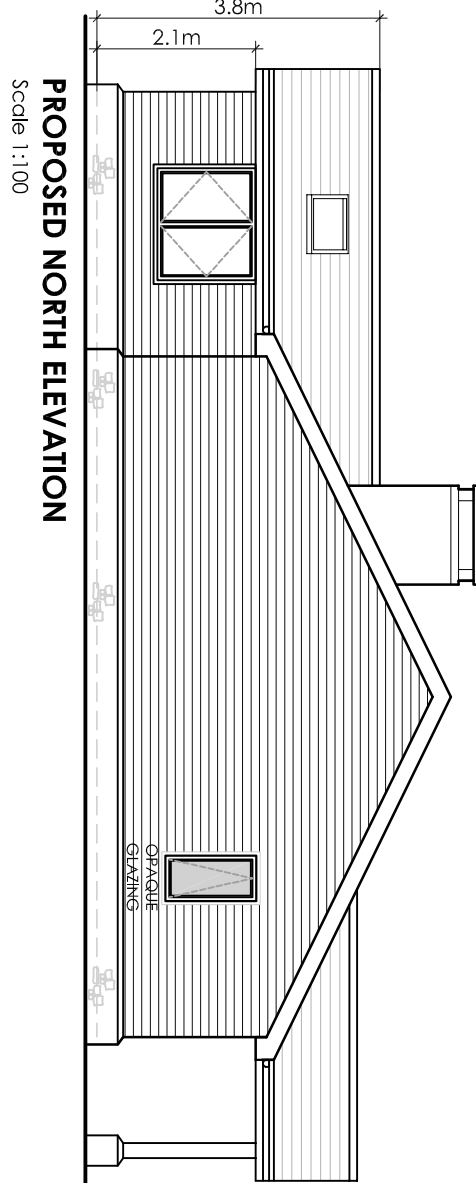


PROPOSED NORTH ELEVATION

Scale: 1:100

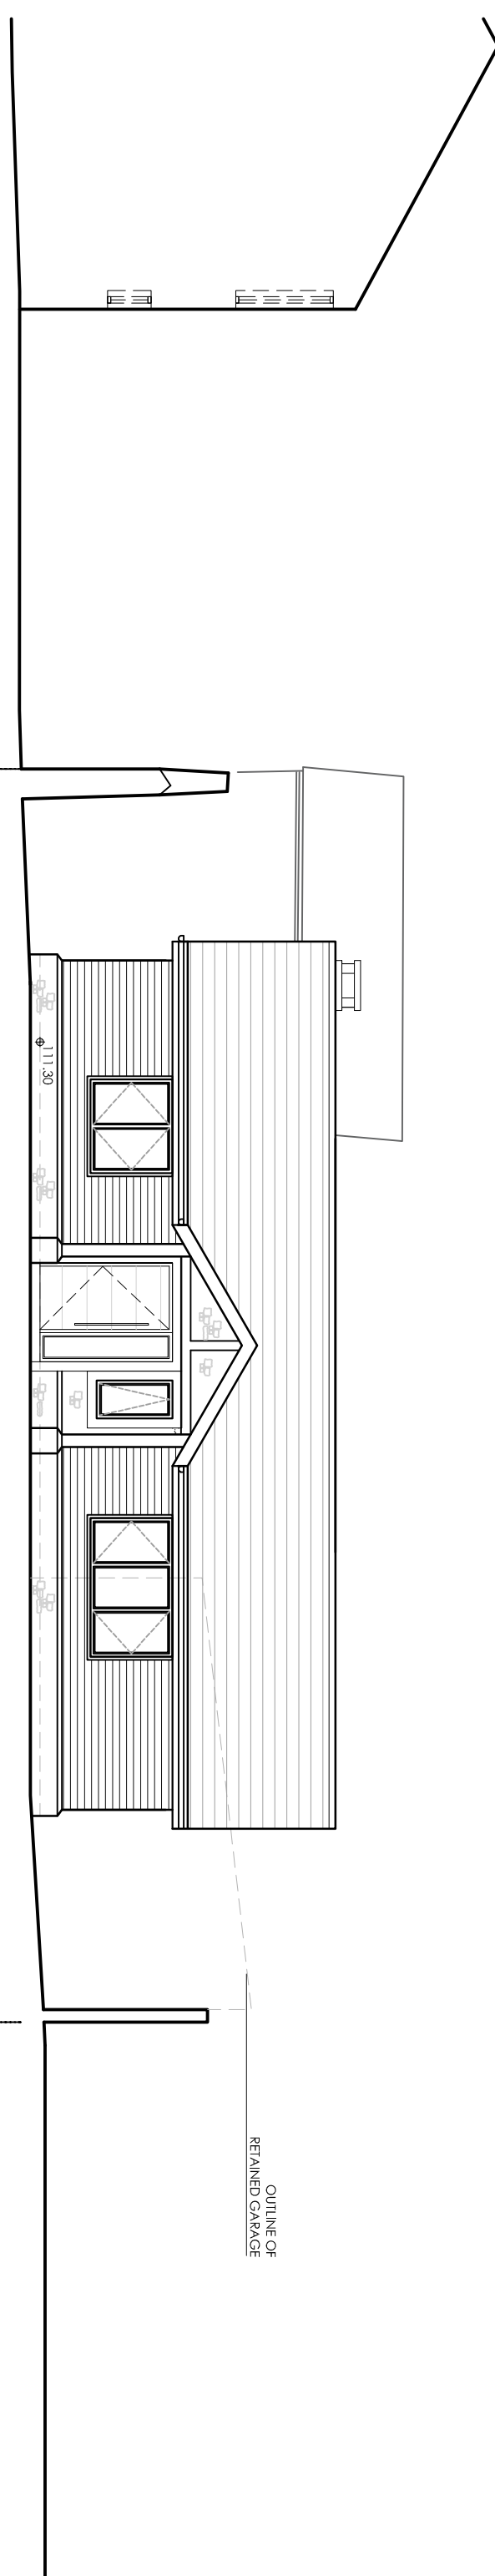

PROPOSED WEST ELEVATION STREET SCENE

Scale: 1:100

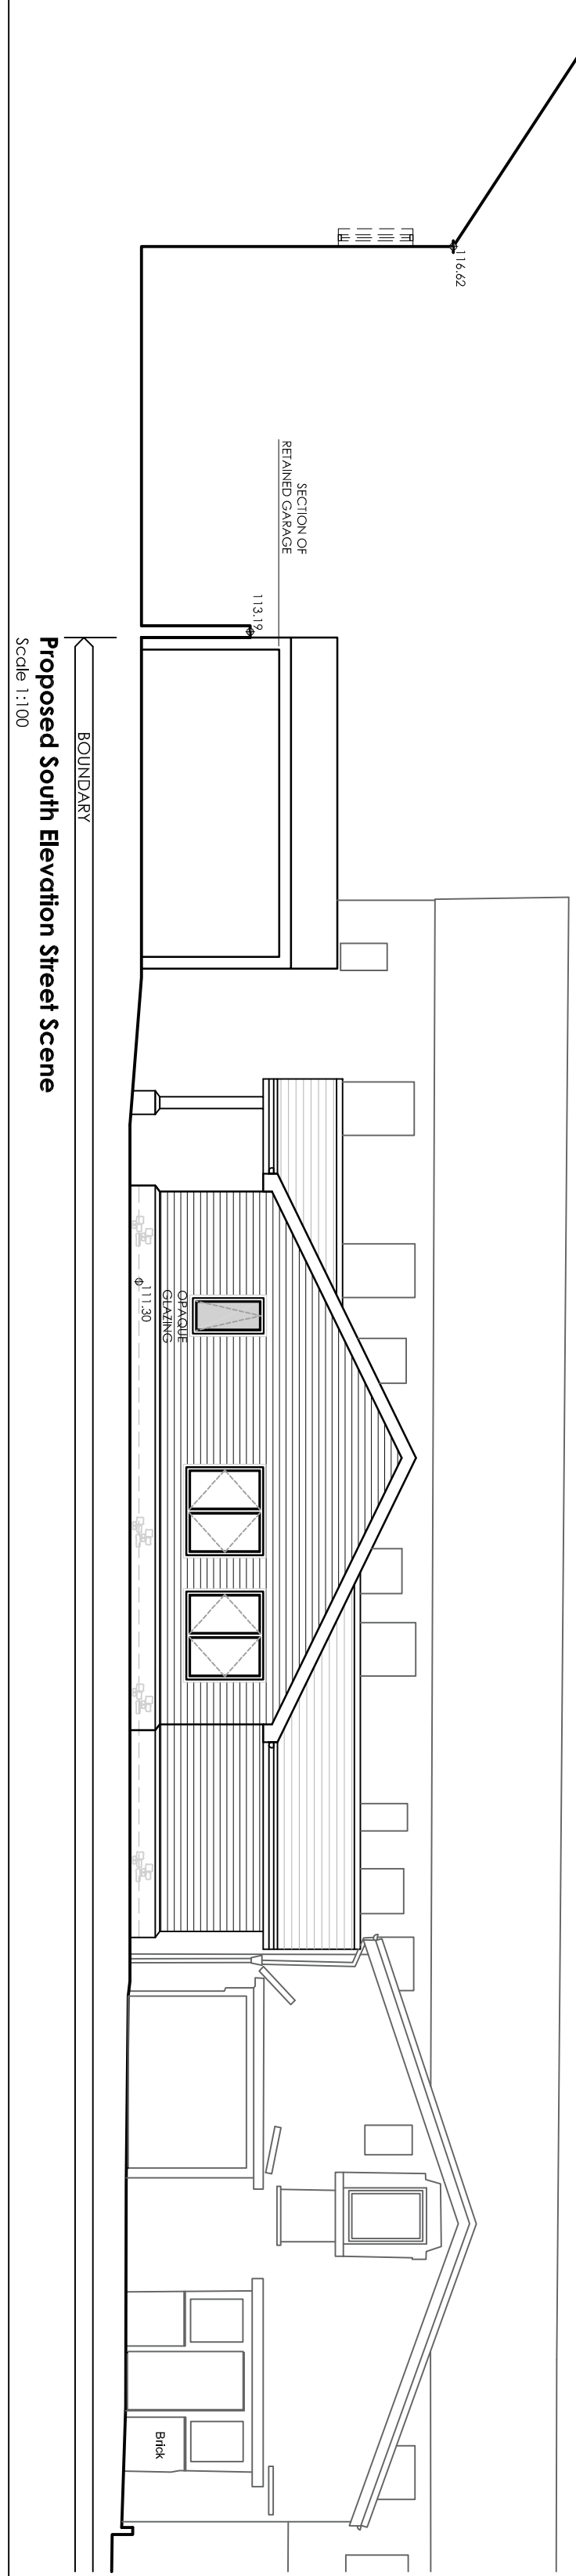


Proposed South Elevation Street Scene

Scale: 1:100



PROPOSED MATERIAL SAMPLES

Scale: 1:100

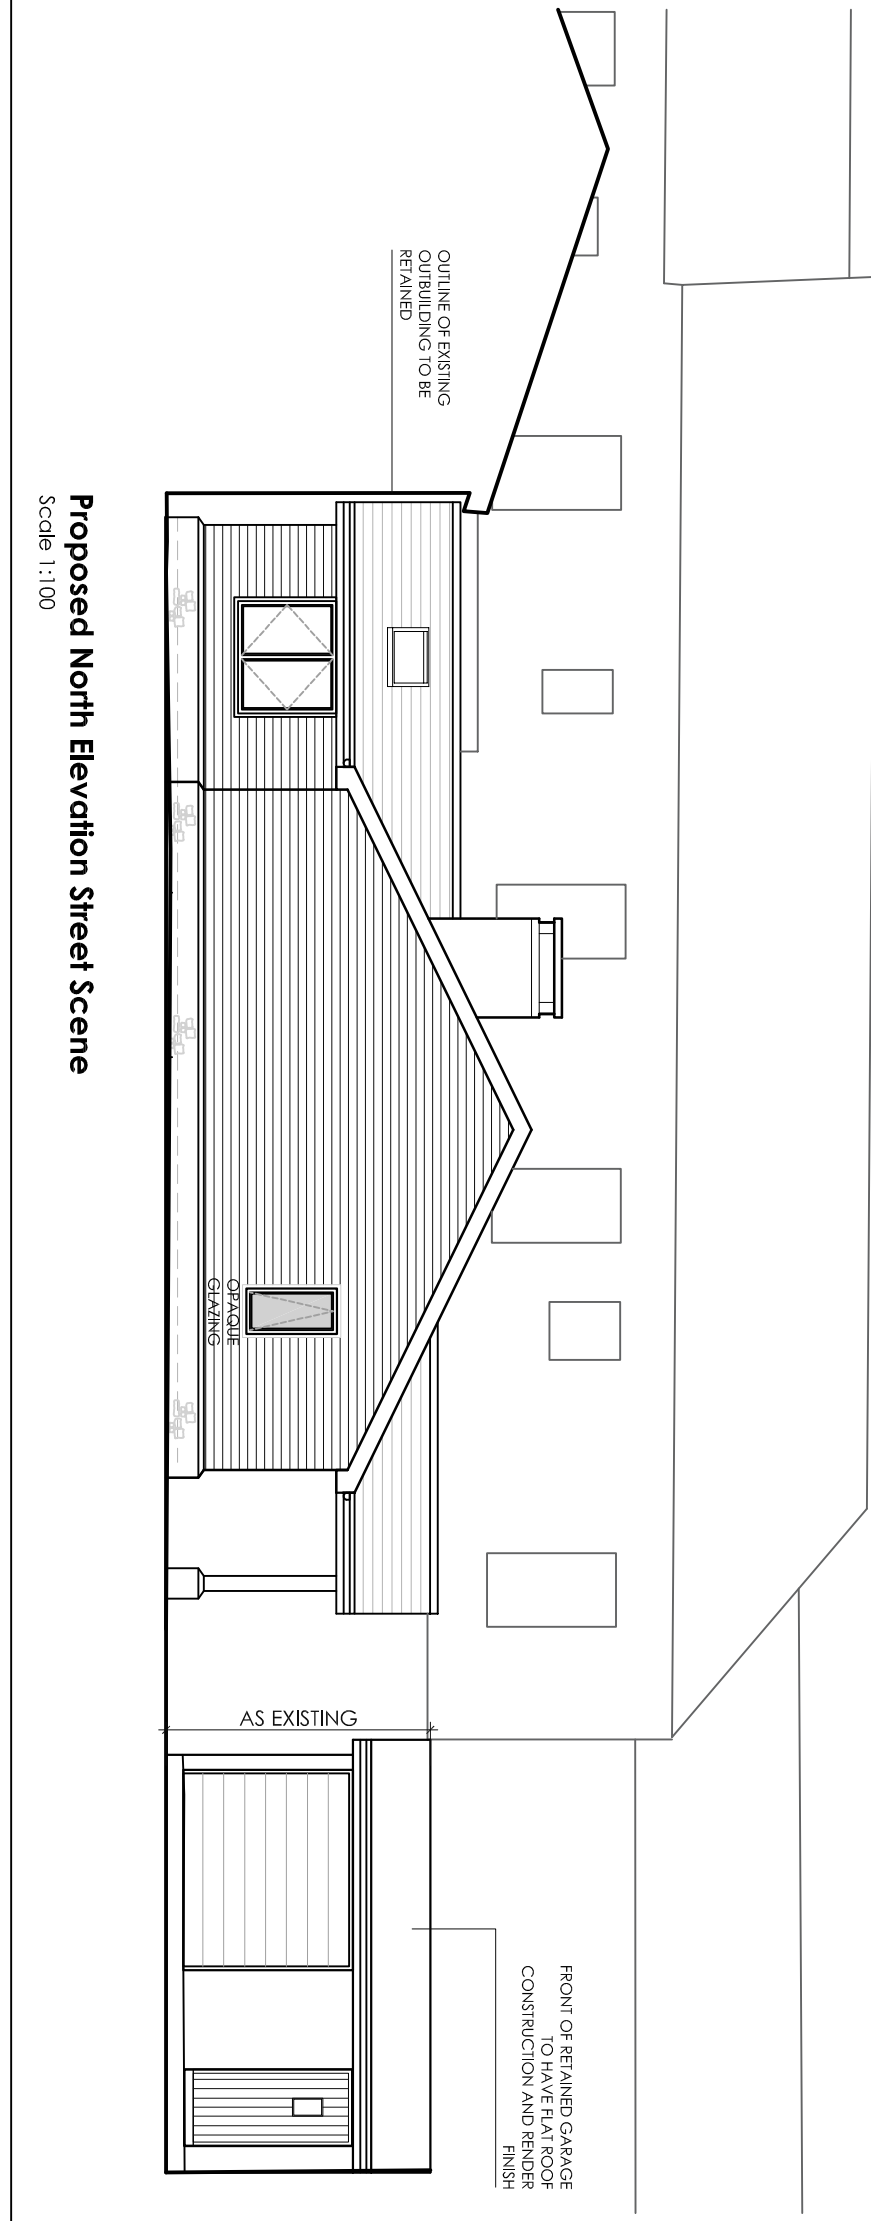

Proposed North Elevation Street Scene

Scale: 1:100