


PROPOSED PORCH

MZ KITCHING
5 CASTLE VIEW/
CLITHEROE
LANCASHIRE
BB 7 2GT


Scale 1:100 1:50
Date Feb 2017

PLAN REF 5 CW

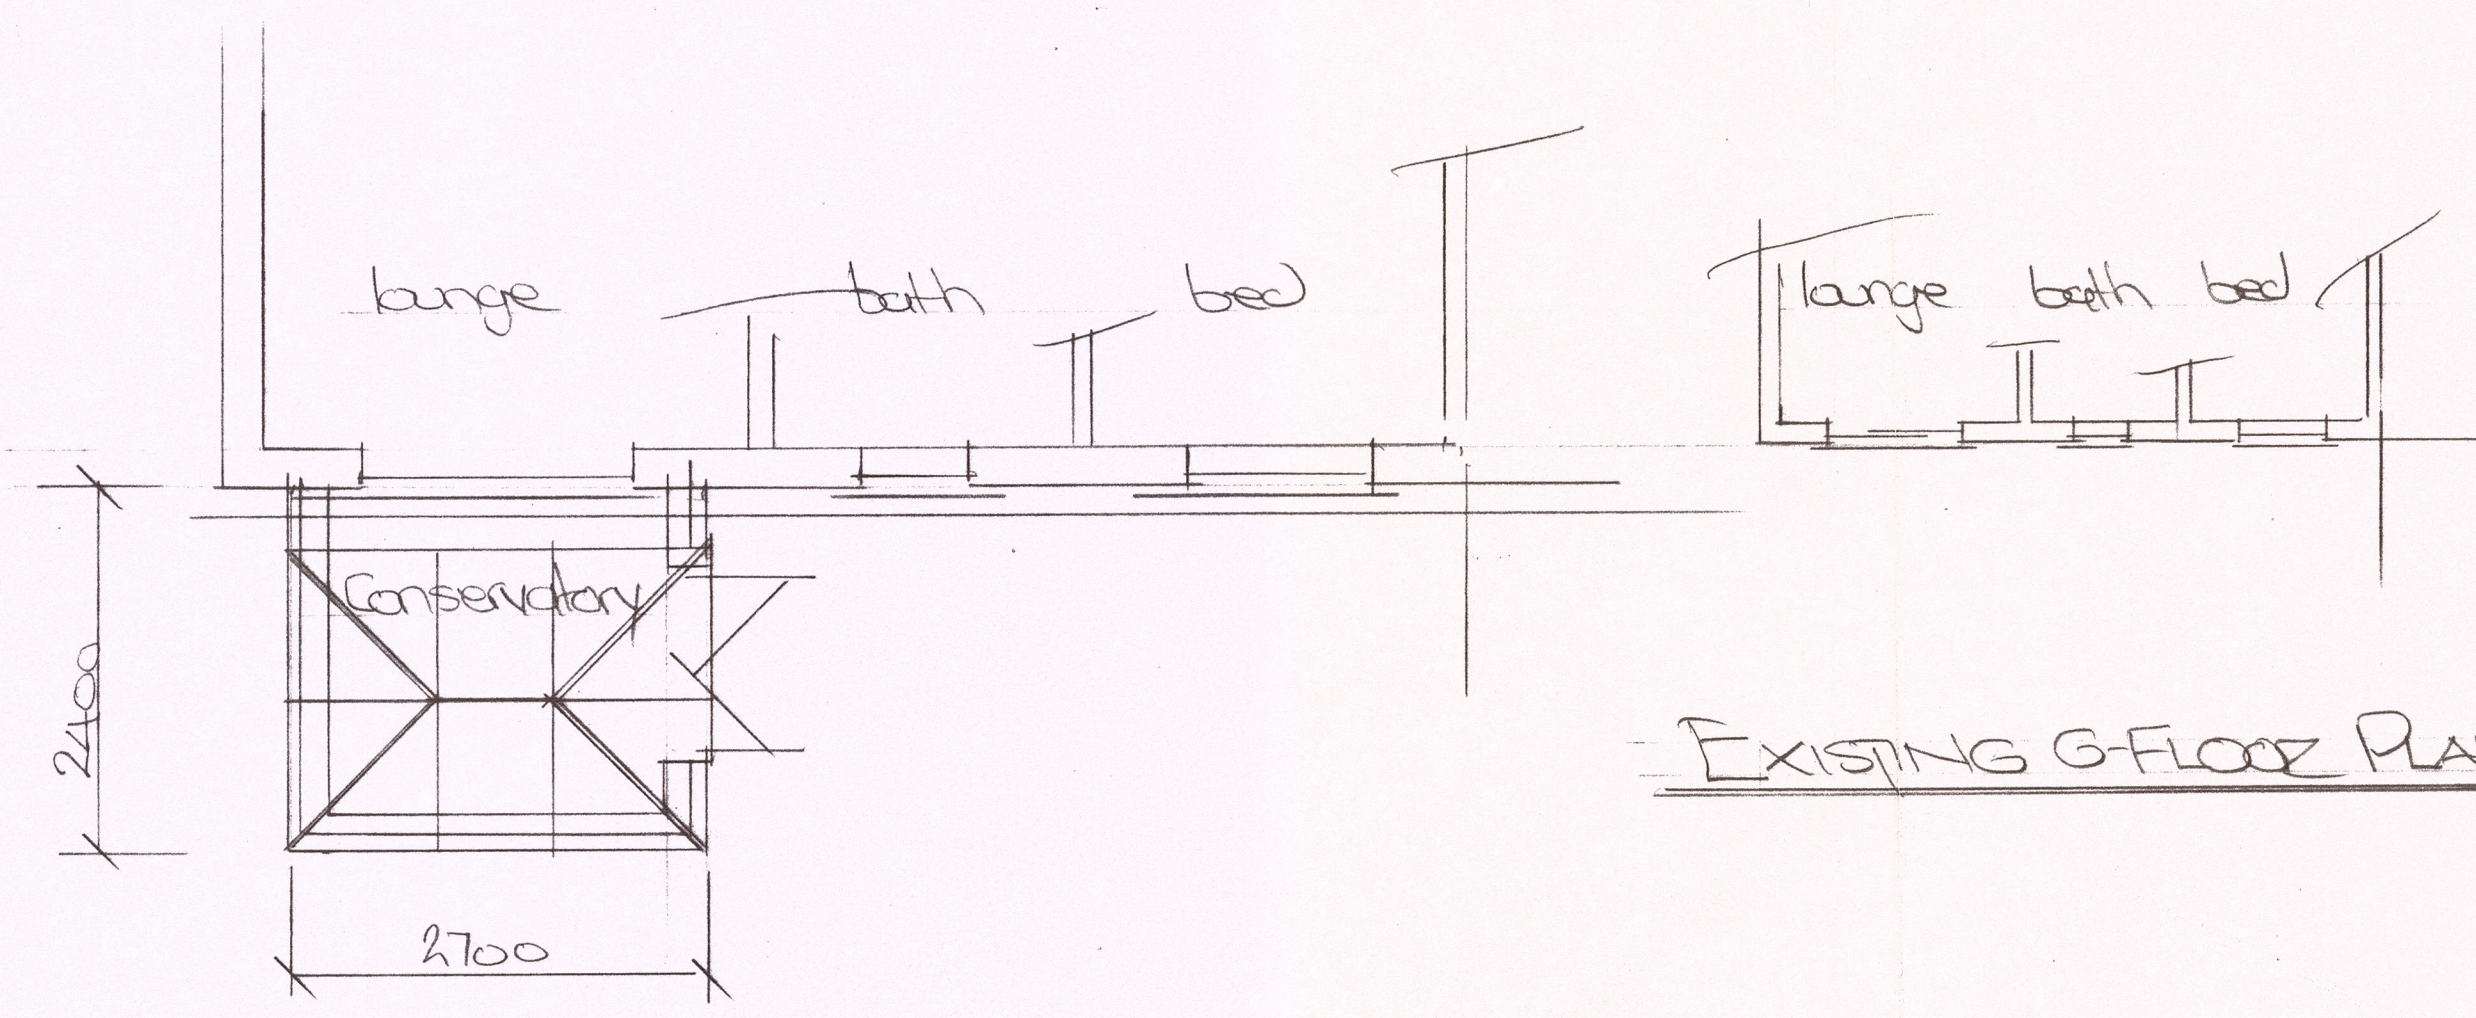


EXISTING G-FLOOR PLAN


PROPOSED G-FLOOR PLAN

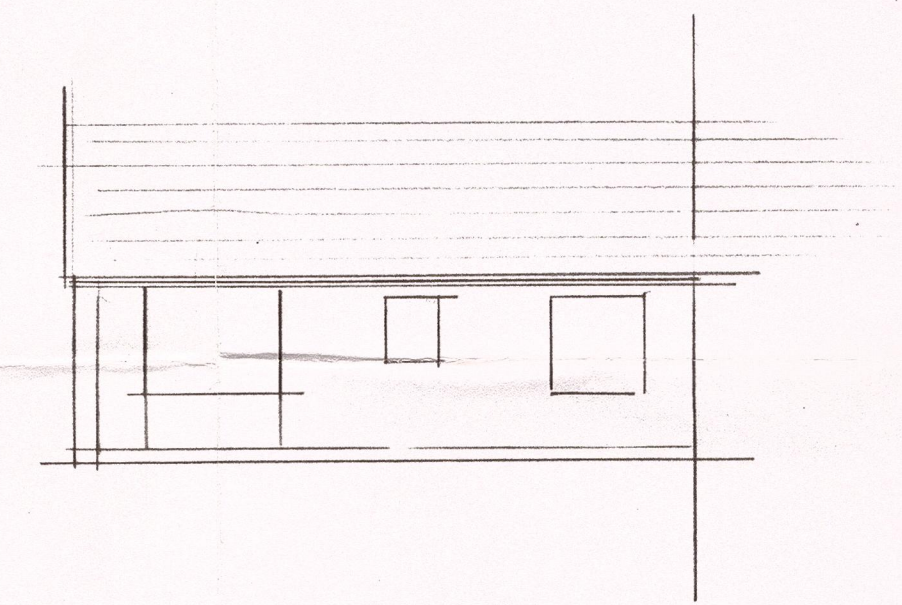



EXISTING REAR ELEVATION

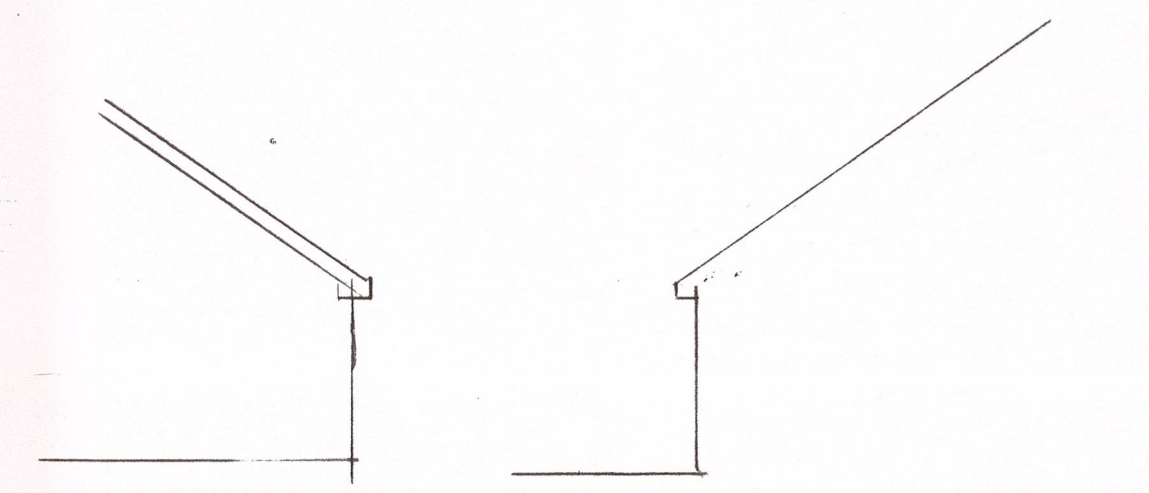

EXISTING SIDE ELEVATIONS

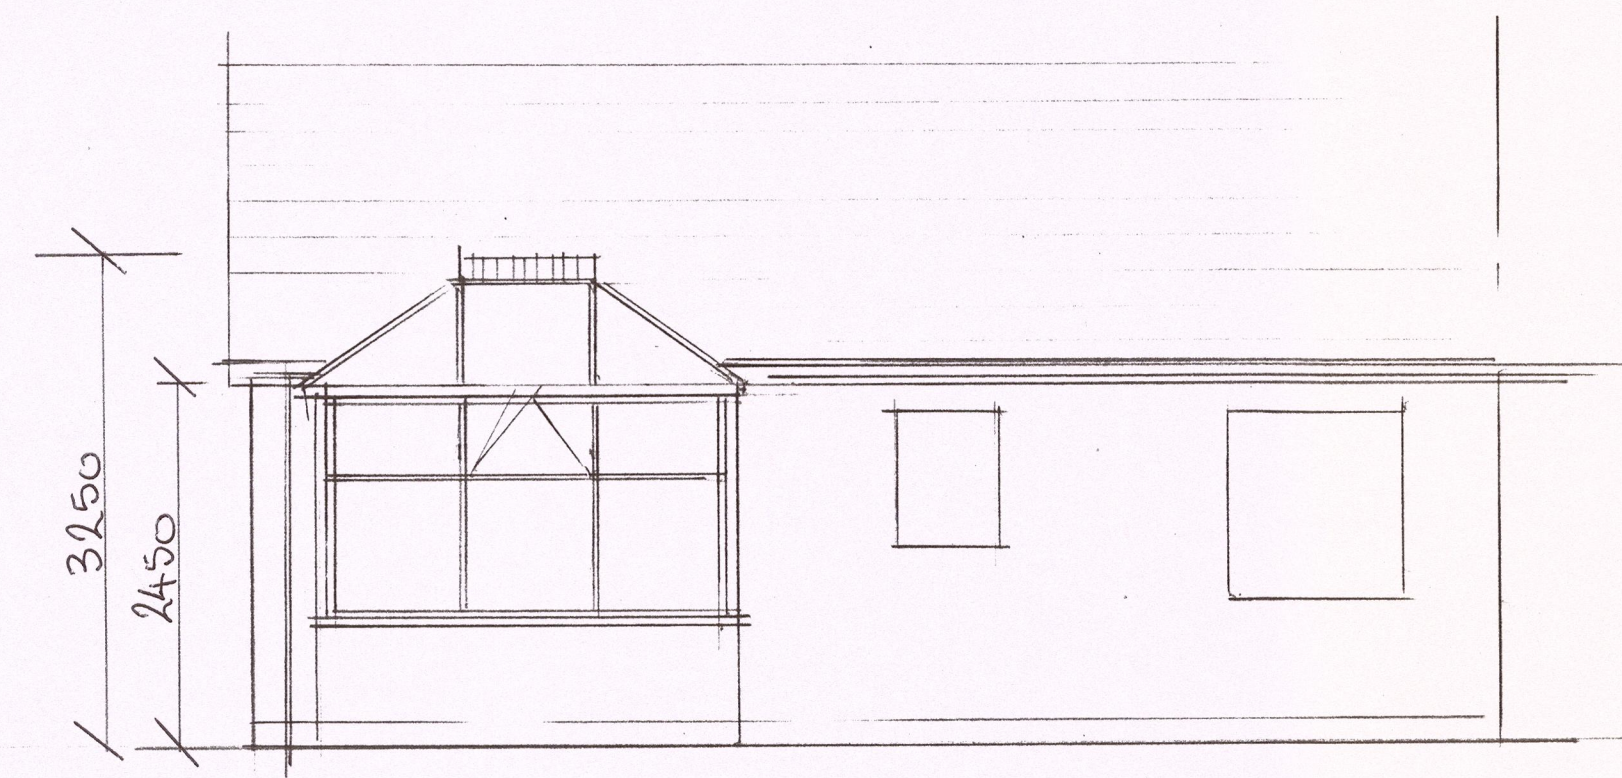

PROPOSED REAR ELEVATION

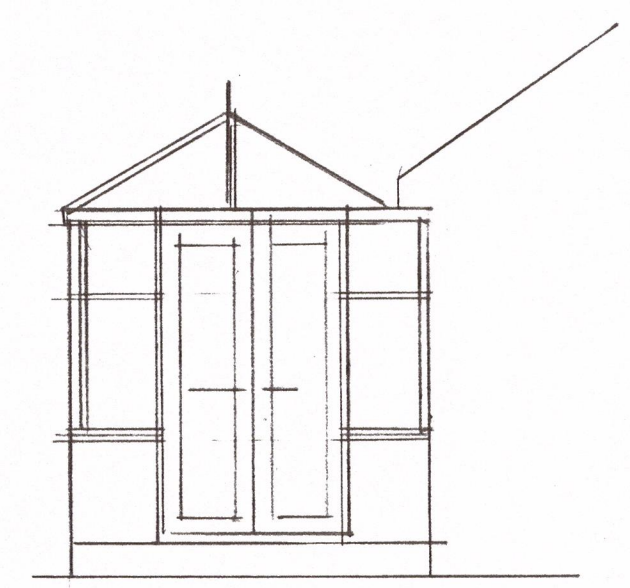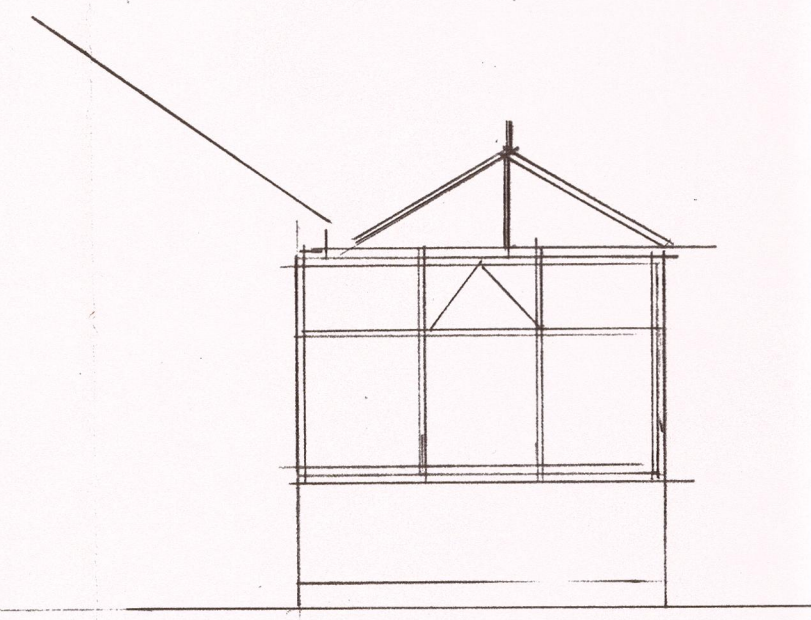

PROPOSED SIDE ELEVATIONS