


7N

This drawing is to be read in conjunction with all relevant Architect, consultants' and specialists' drawings and specifications. The Architect is to be notified of any discrepancies before proceeding. Do not scale from this drawing. All dimensions and levels are to be checked on site. This drawing is subject to copyright. All work carried out before Planning and Building Permission has been granted is at the contractor's risk.

0 5 10 15m
1:200 Scale

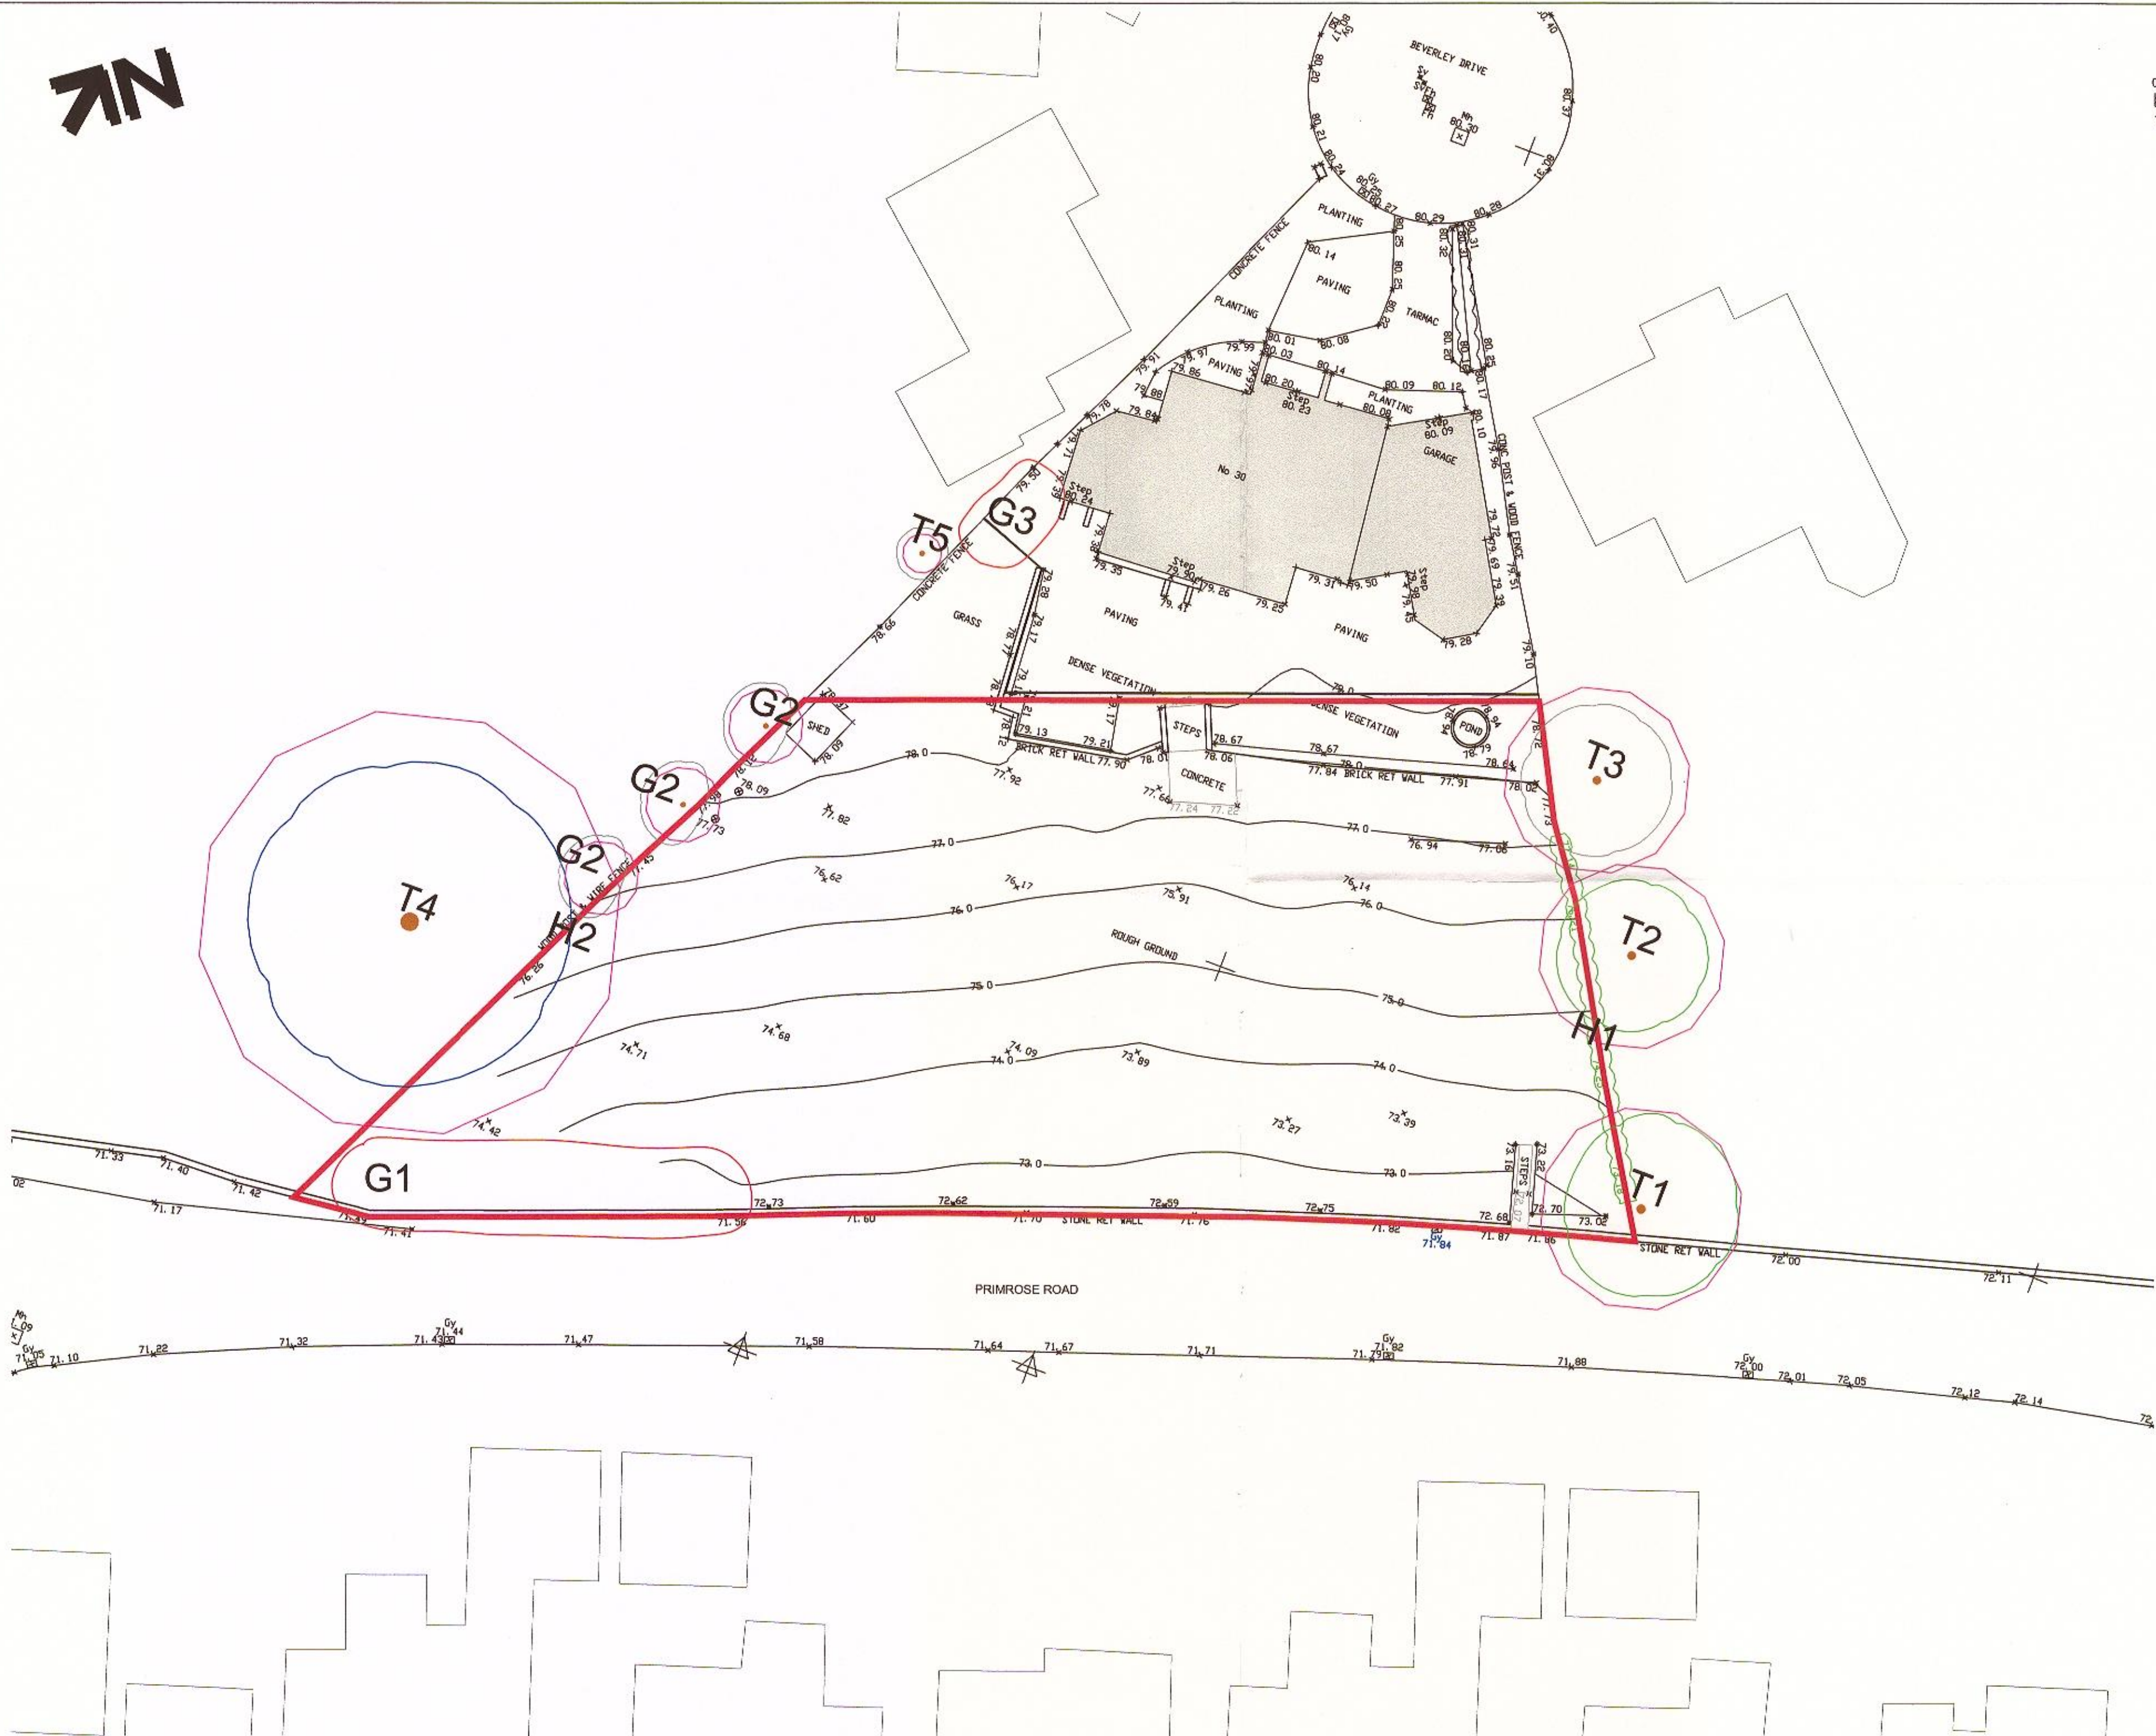

Client
Mr A Nester

Job title
Proposed Erection of
3No. Dwellings at
30 Beverley Drive
Clitheroe

320170422P

Drawing title
Existing Site Plan

Scale
1:200 @ A2

Date
April 2017

Drawn
RBM

spa
ARCHITECTS

SUNDERLAND PEACOCK & ASSOCIATES LTD.
HAZELBERRY, PIMLICO ROAD, CLITHEROE
LANCASHIRE, BB7 2AG
T 01200 423178 F 01200 427328
E info@sunderlandpeacock.com
www.sunderlandpeacock.com



5195-01-07

Proposed Site Plan Scale 1:200