



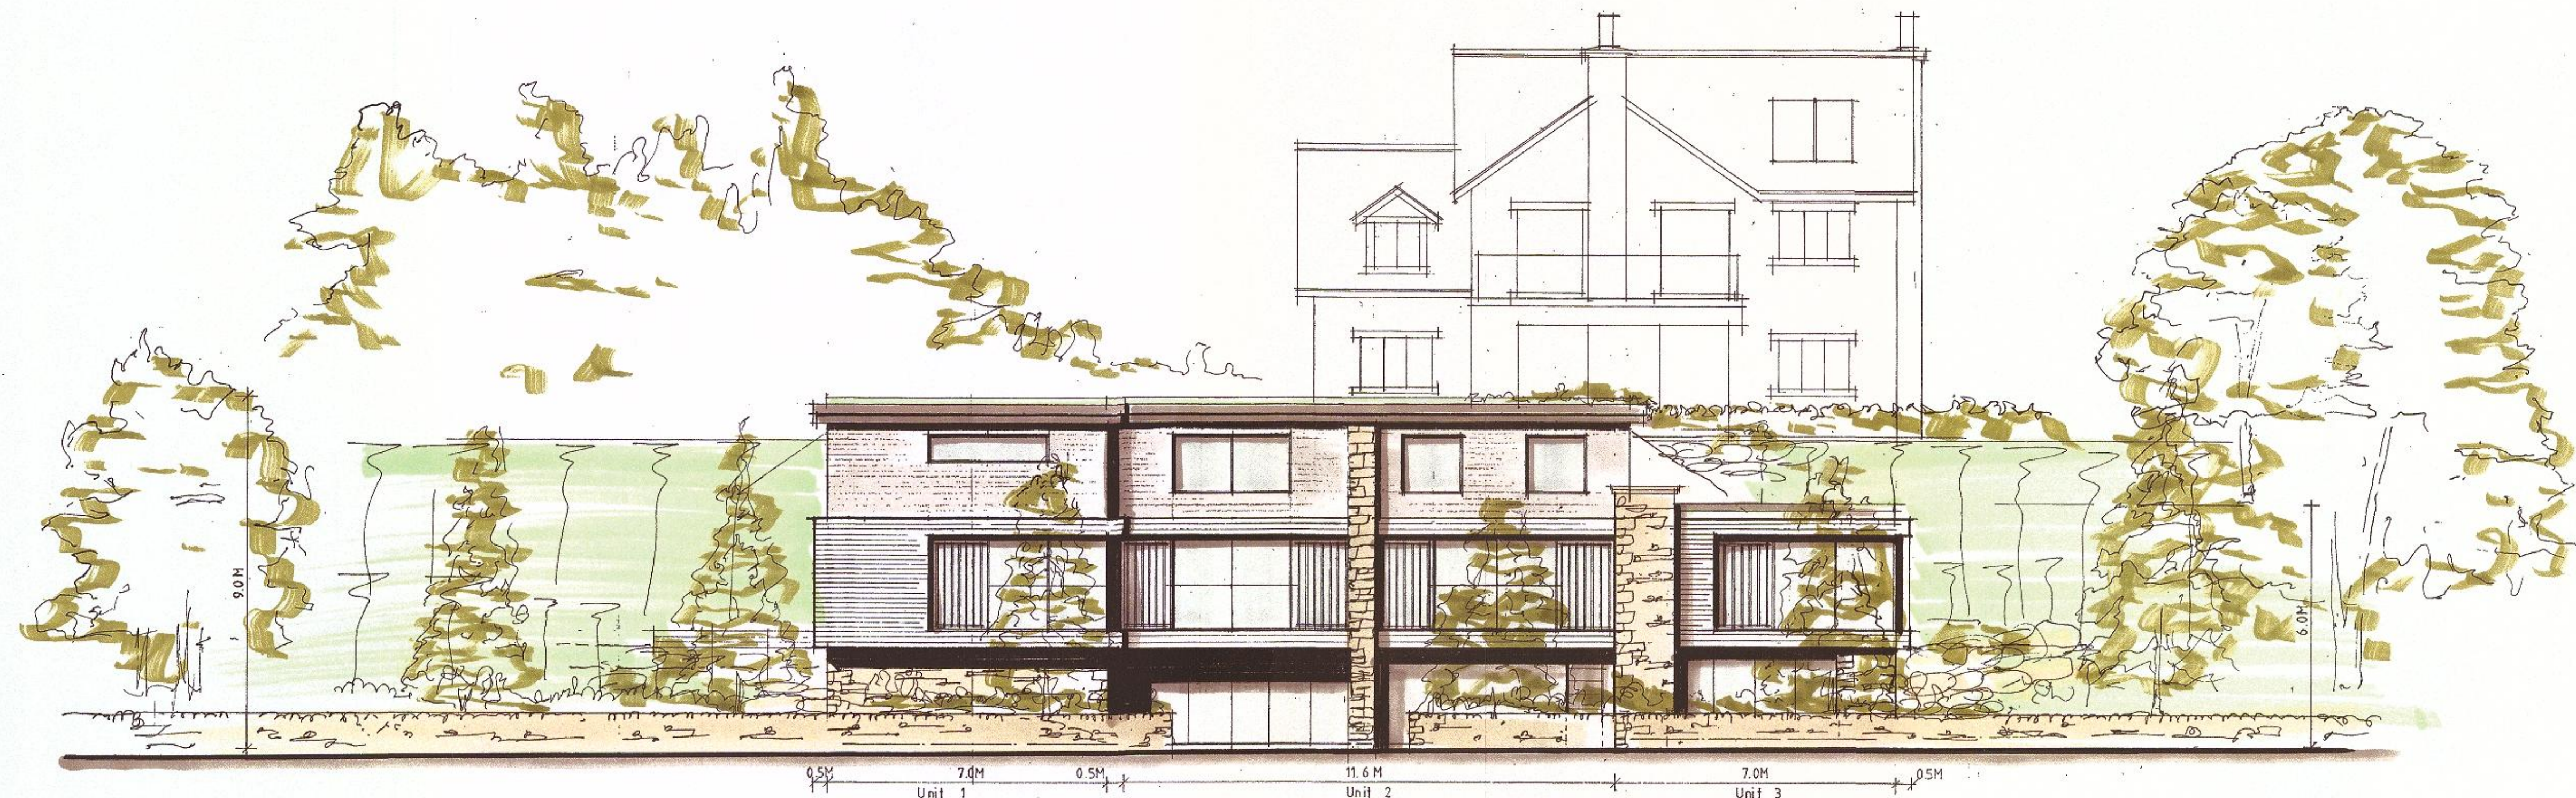

South East Elevation

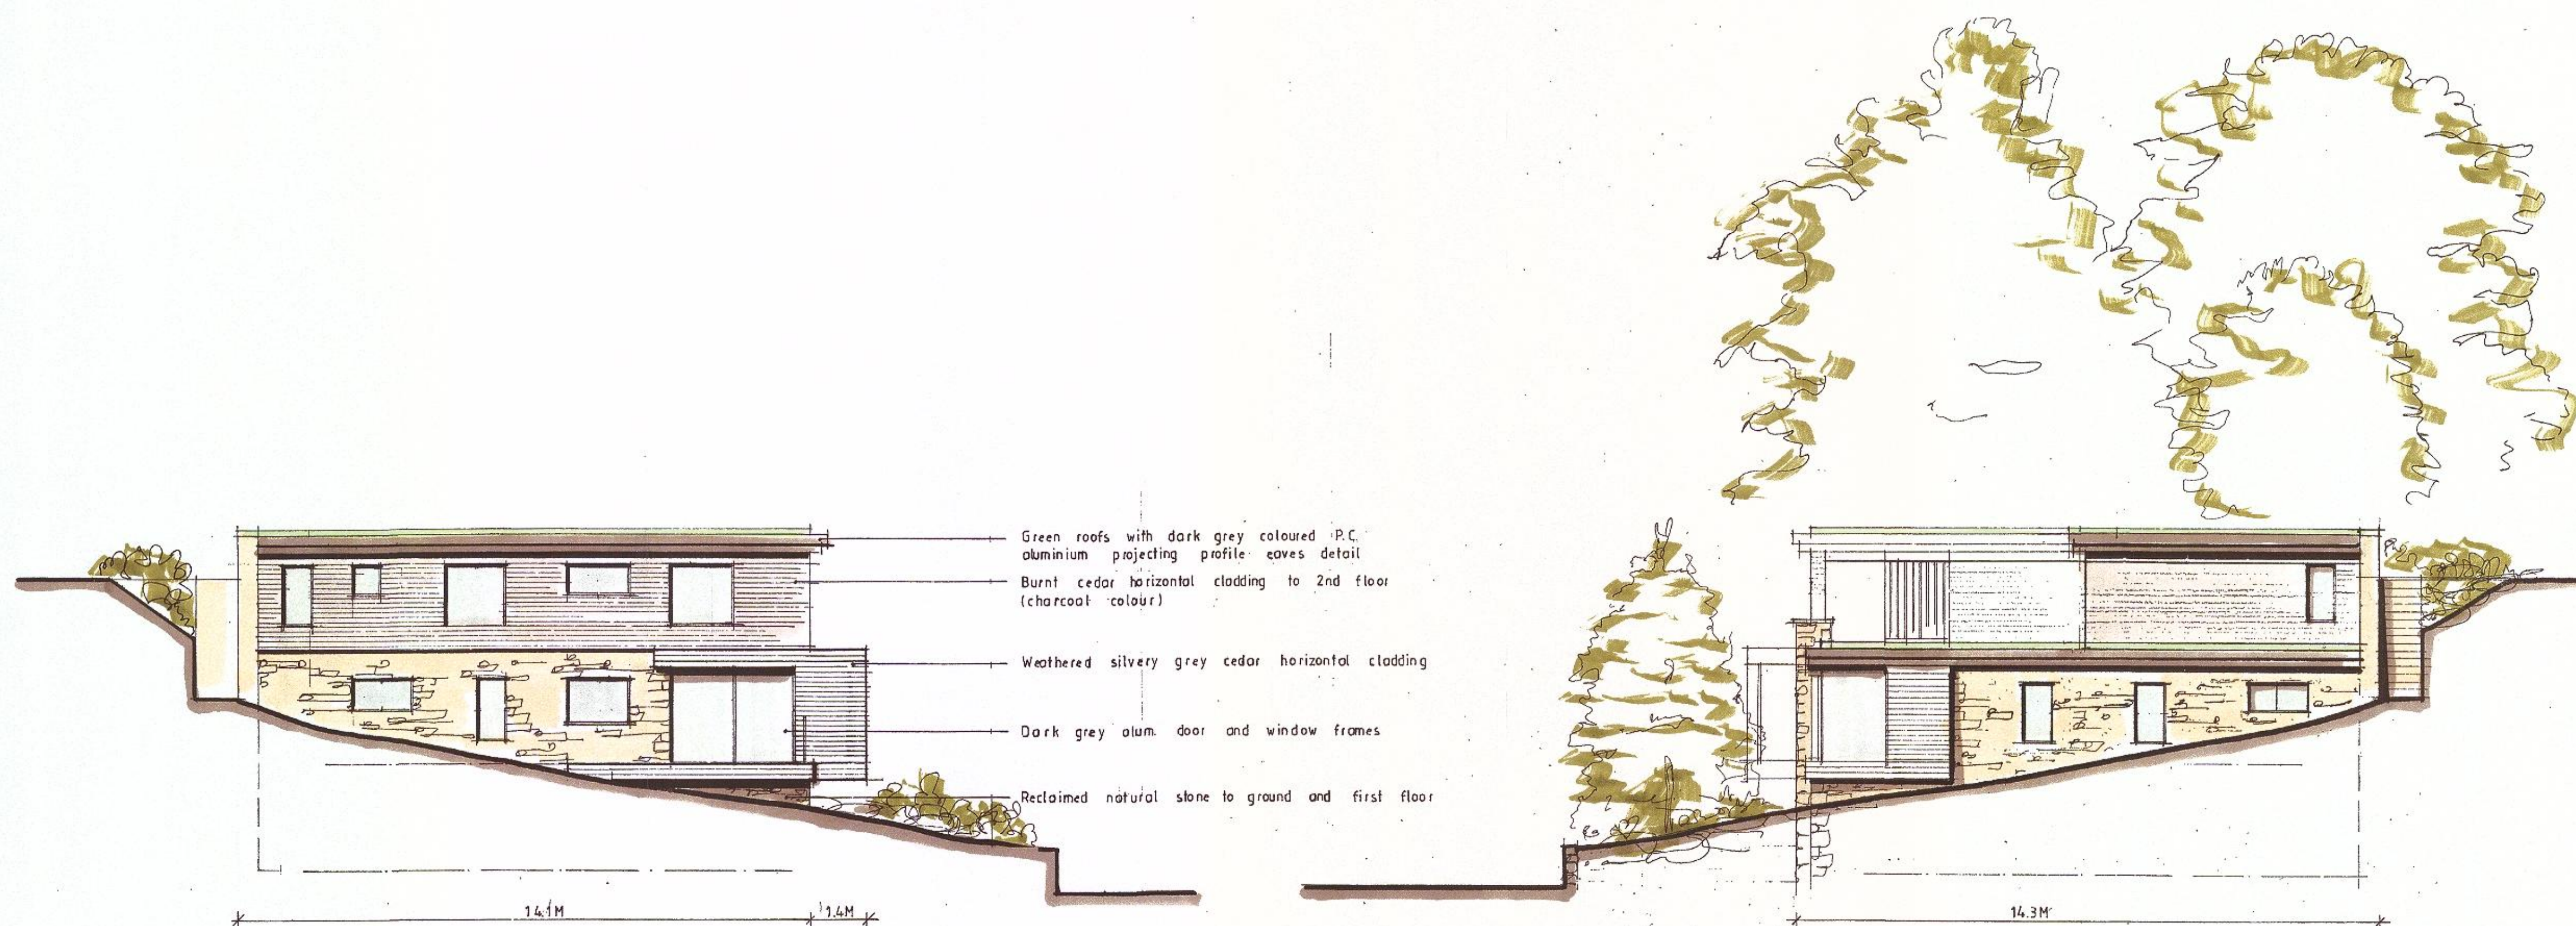

South West Elevation

North East Elevation

320170422P

Client			
Mr A Nester			
Job Title			
Proposed Erection Of 3No. Dwellings At 30 Beverley Drive Clitheroe			
Drawing Title			
Proposed Elevations			
Scale	Date	Drawn	
1/100 e A1	March 2017	SGH	
spa ARCHITECTS SUNDERLAND PEACOCK & ASSOCIATES LTD. HAZELHIRE, PIMLICO ROAD, CLITHEROE, LANCASHIRE, BB7 2AG T 01200 423174 F 01200 427228 E info@sunderlandpeacock.com www.sunderlandpeacock.com			