



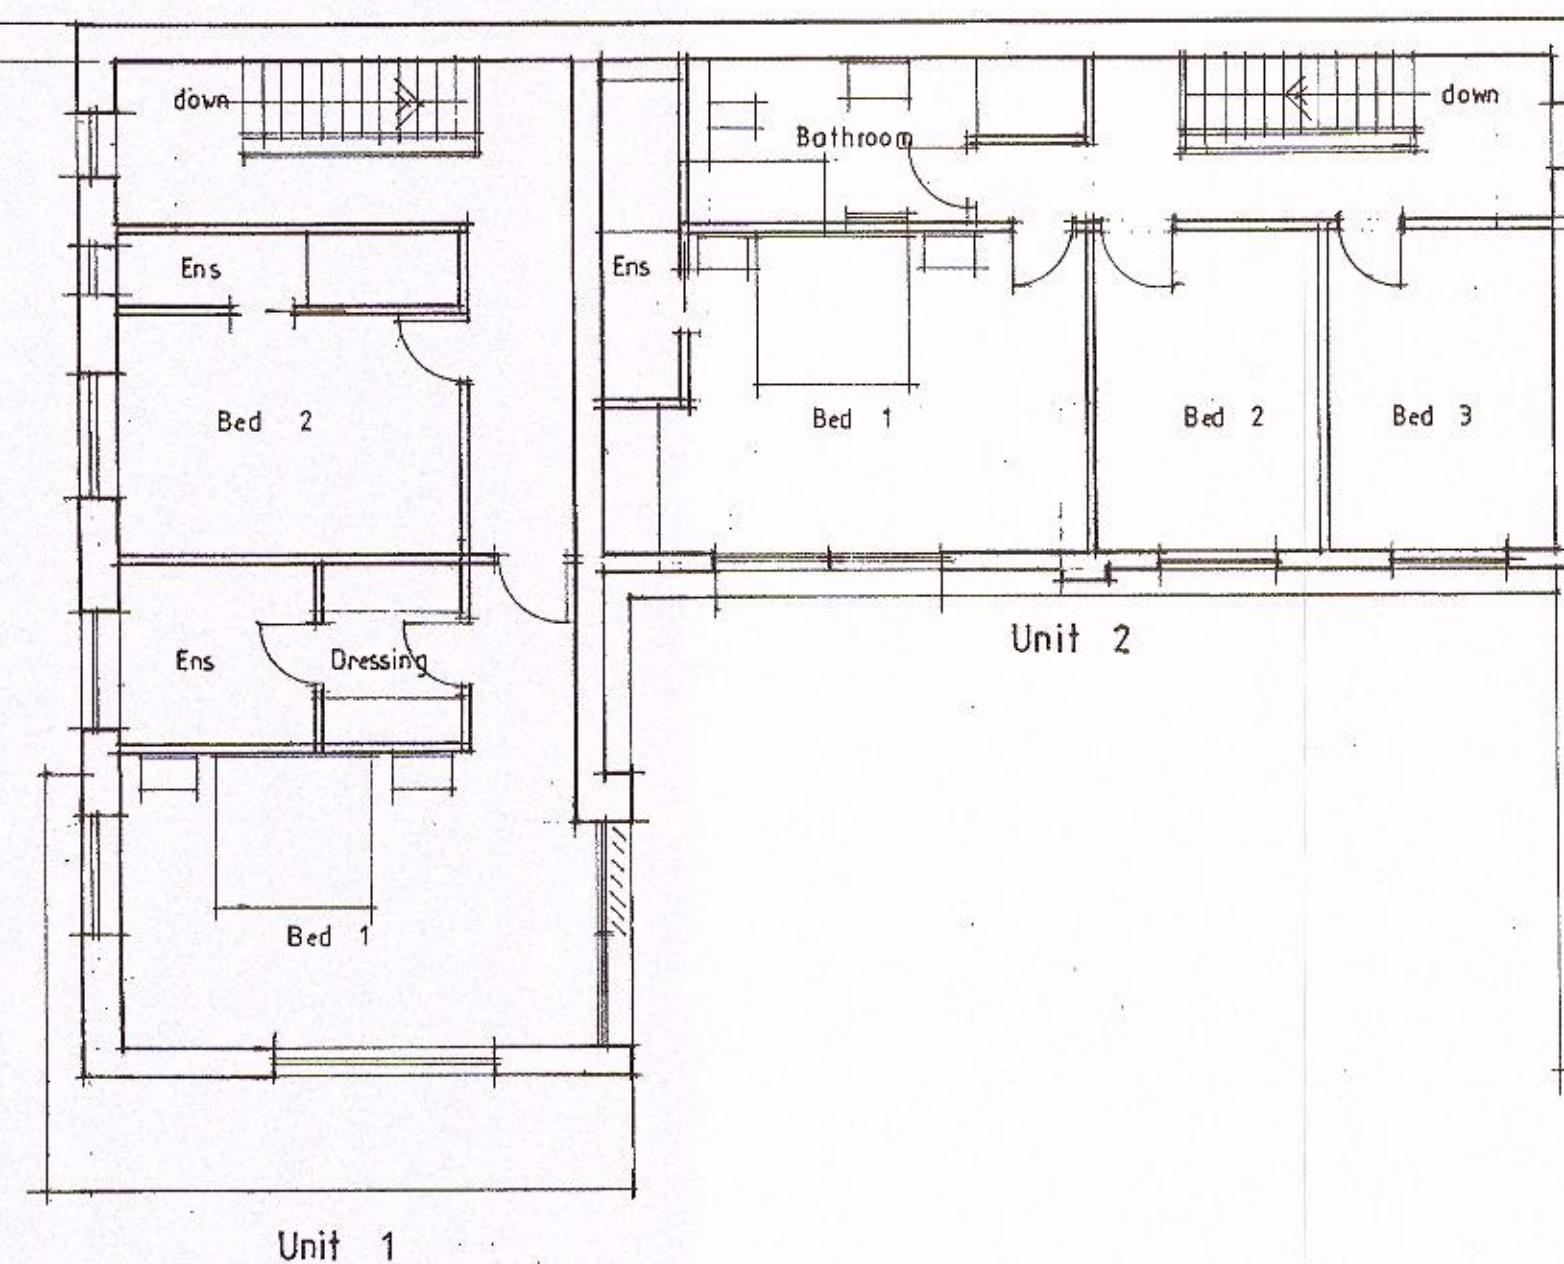

Second Floor Plan

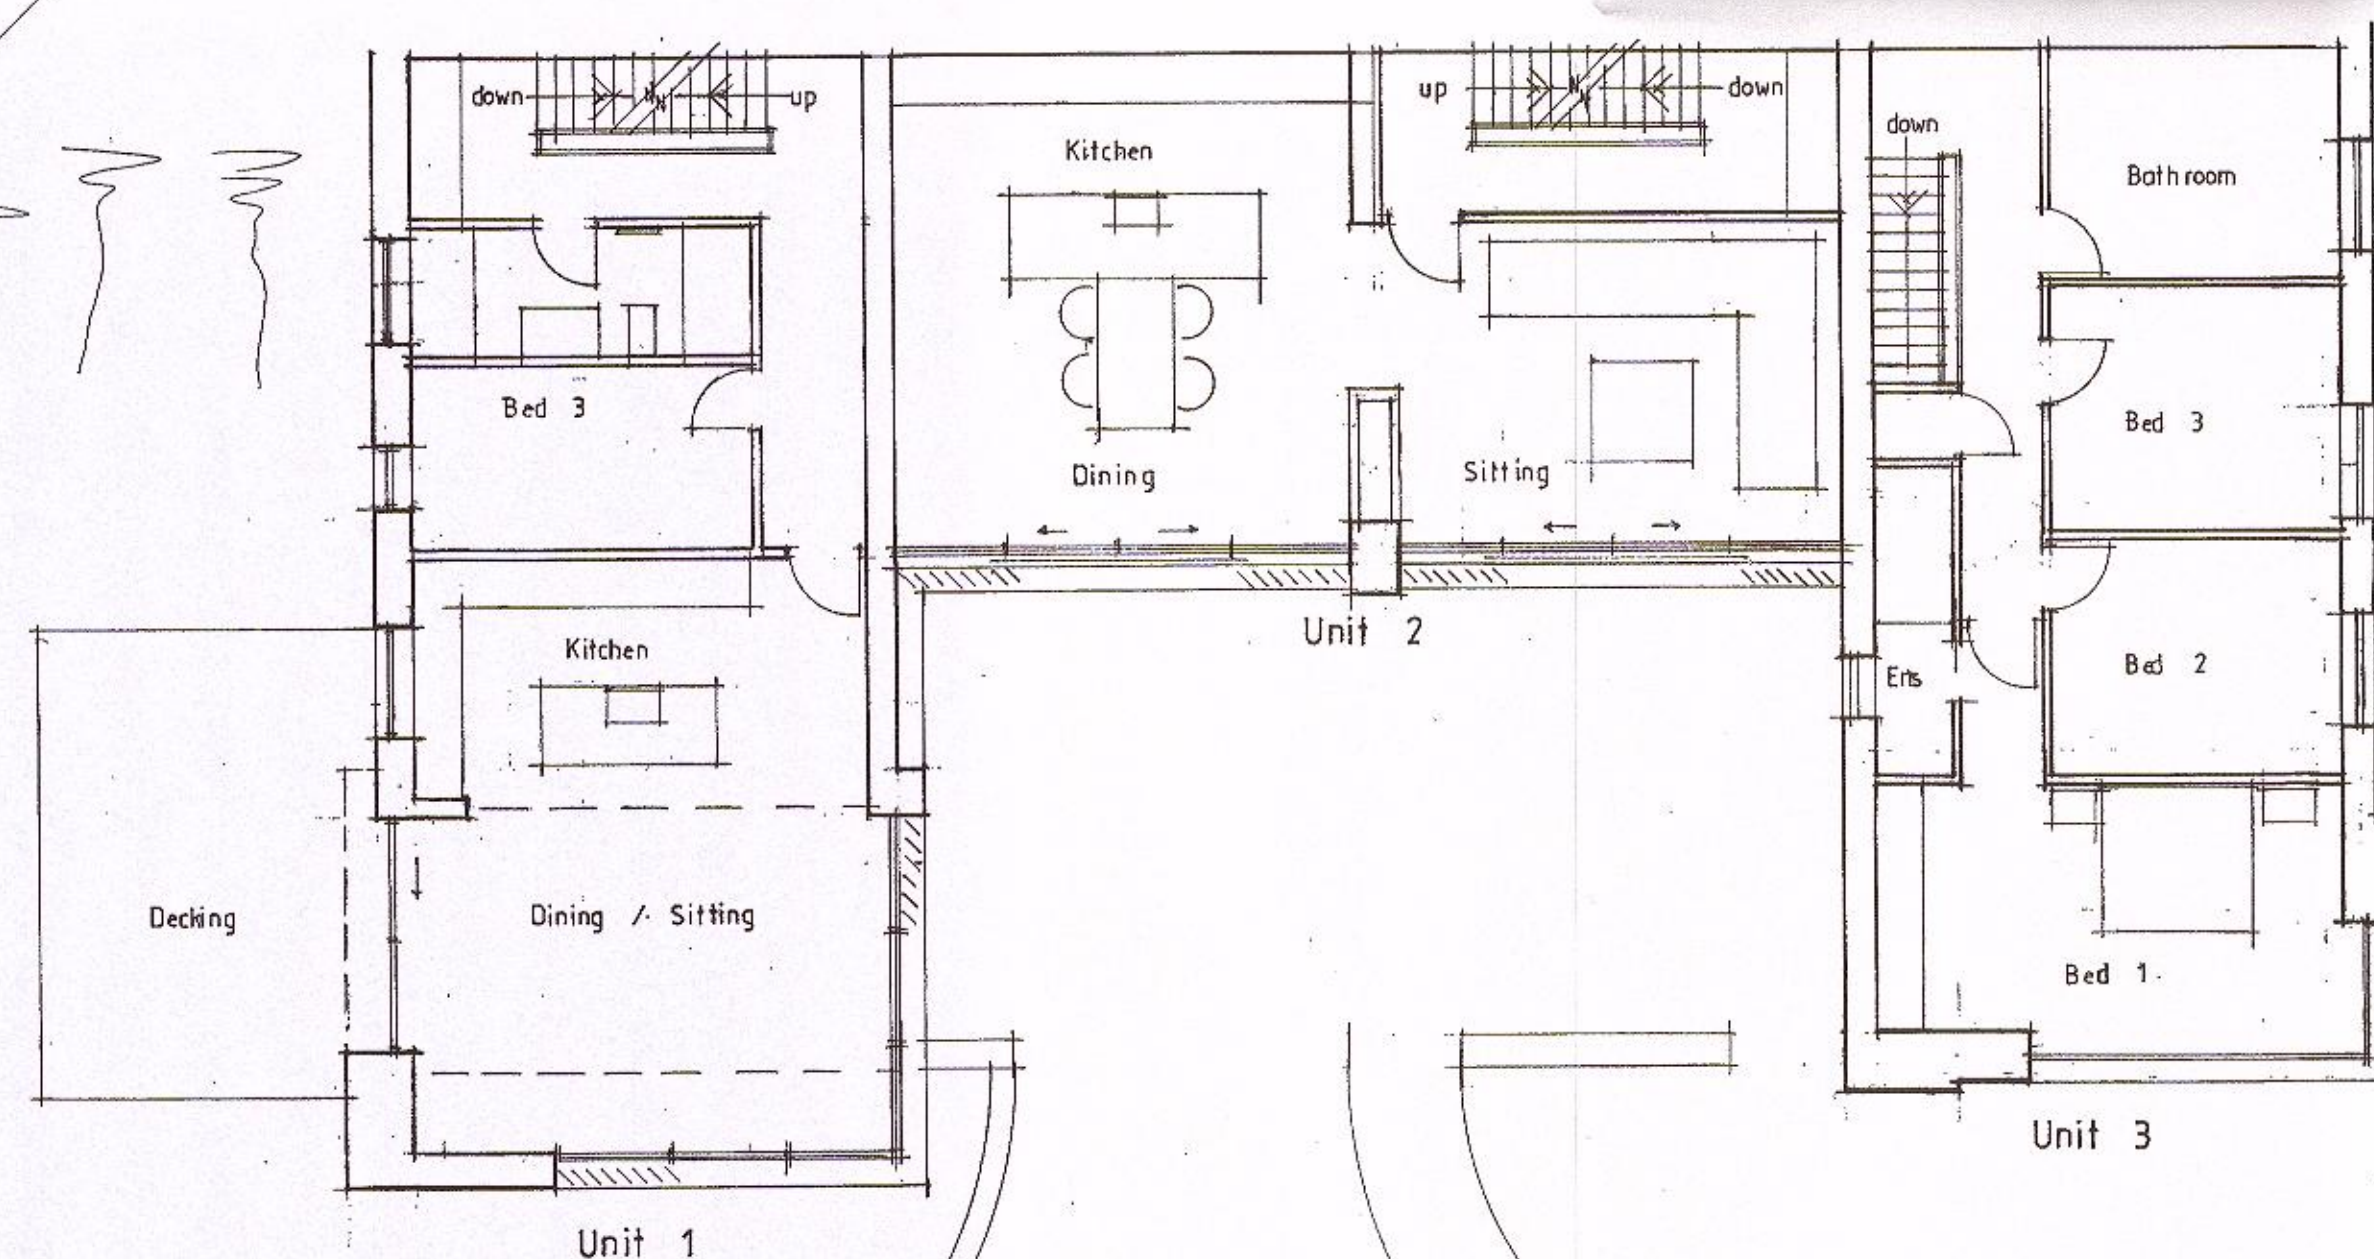

First Floor Plan

320170422P

Client
Mr A Nester

Job Title
Proposed Erection Of 3No. Dwellings
At 30 Beverley Drive
Clitheroe

Drawing Title
Proposed First and Second
Floor Plans

Scale
1/100 e A1

Date
March 2017

Drawn
SGH

spa
ARCHITECTS

SUNDERLAND PEACOCK & ASSOCIATES LTD.
HAZELHIRE, PIMLICO ROAD, CLITHEROE,
LANCASHIRE, BB7 2NG
T 01204 423778 F 01204 427328
E info@sunderlandpeacock.com
www.sunderlandpeacock.com

5195 = 01 / 03