



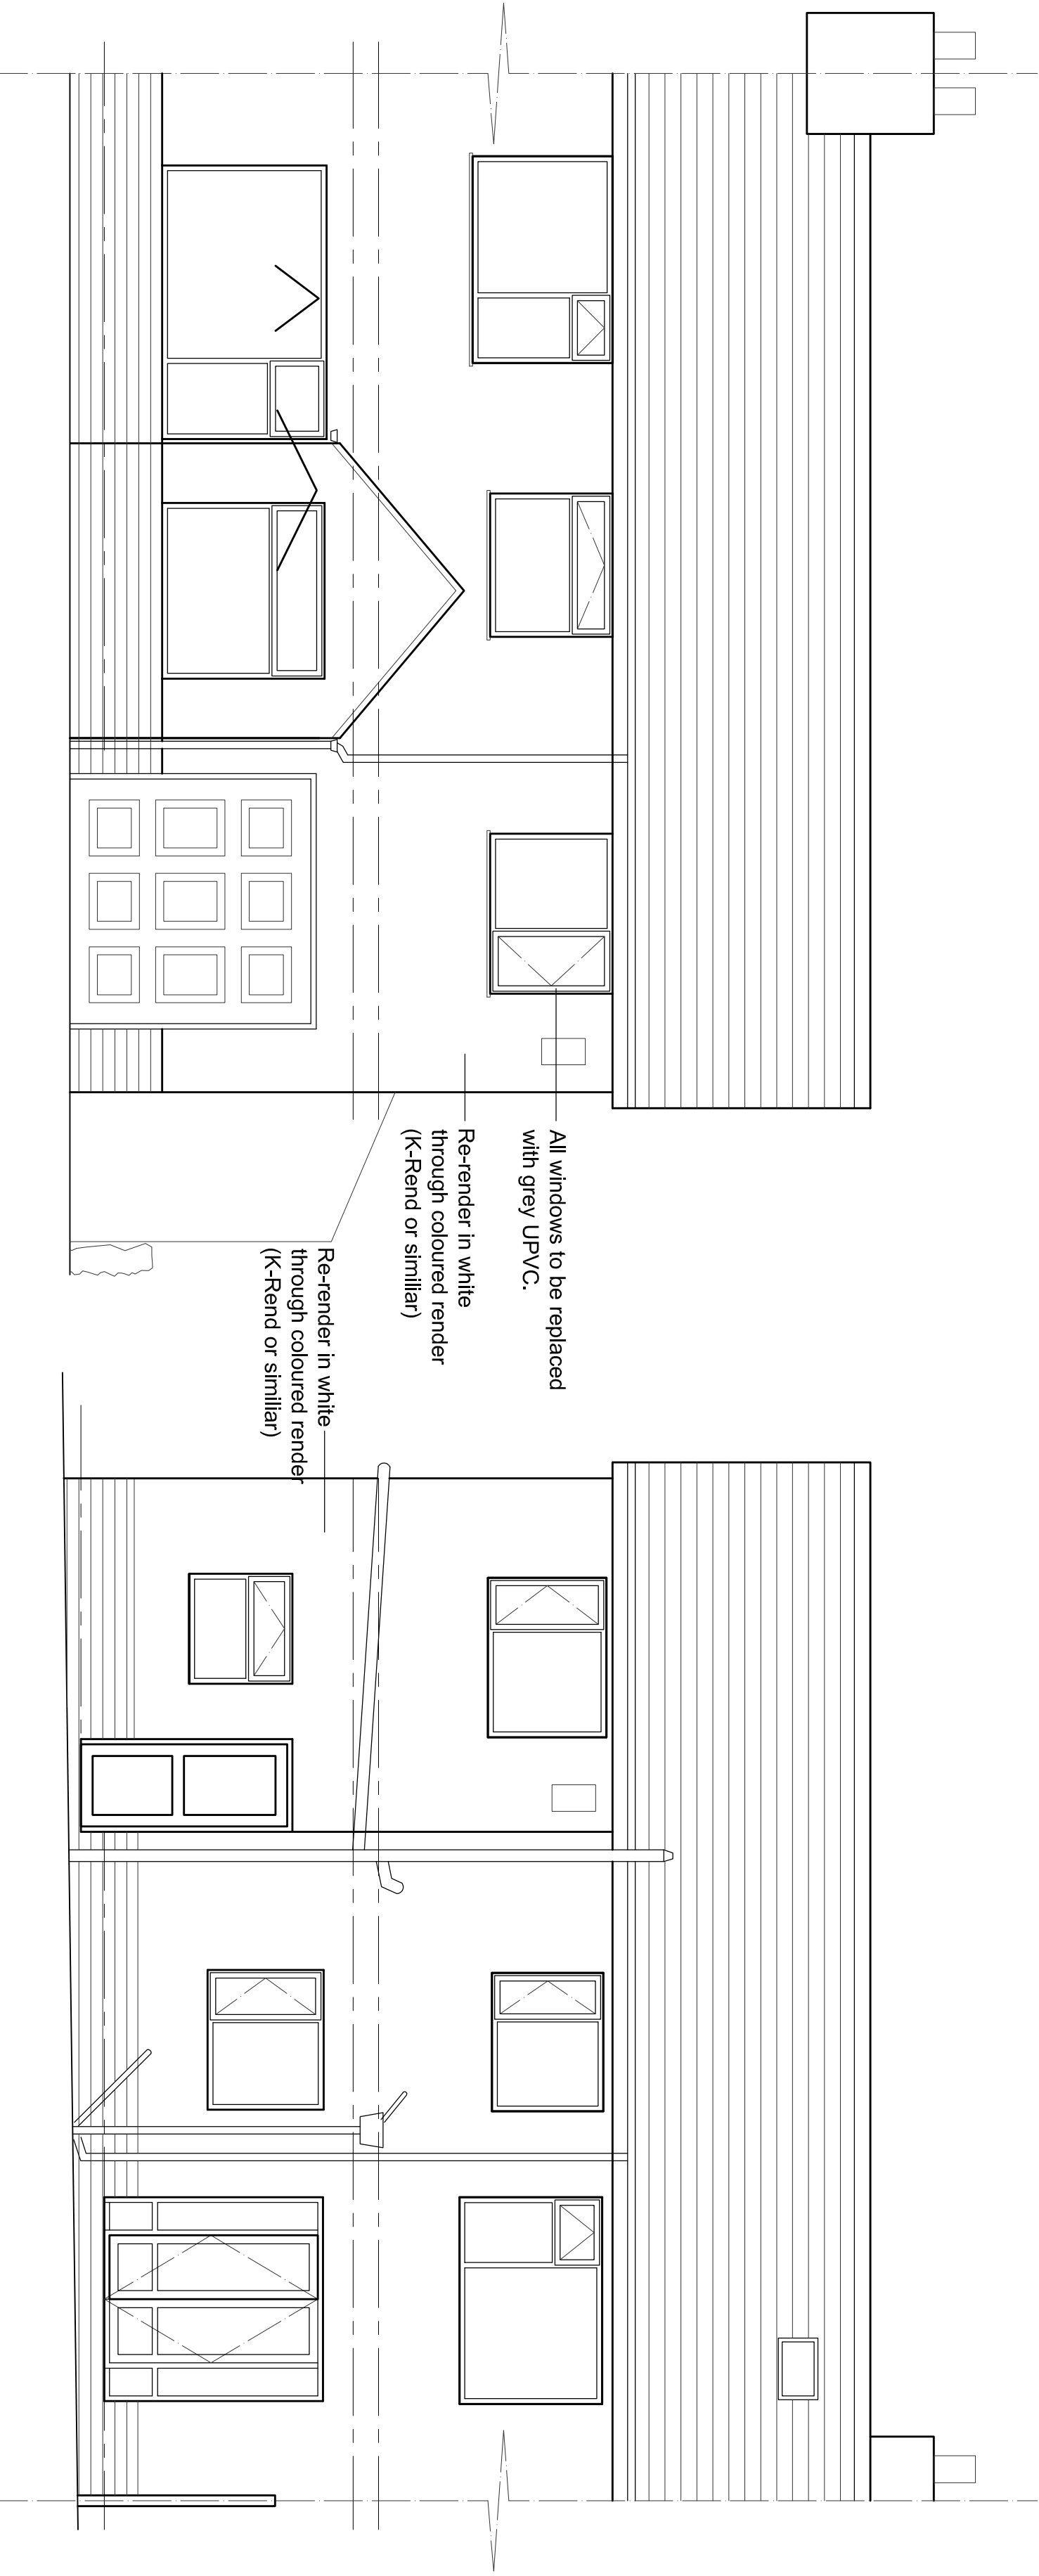


North Elevation
1:50 Scale

Existing Elevations
1:50 Scale

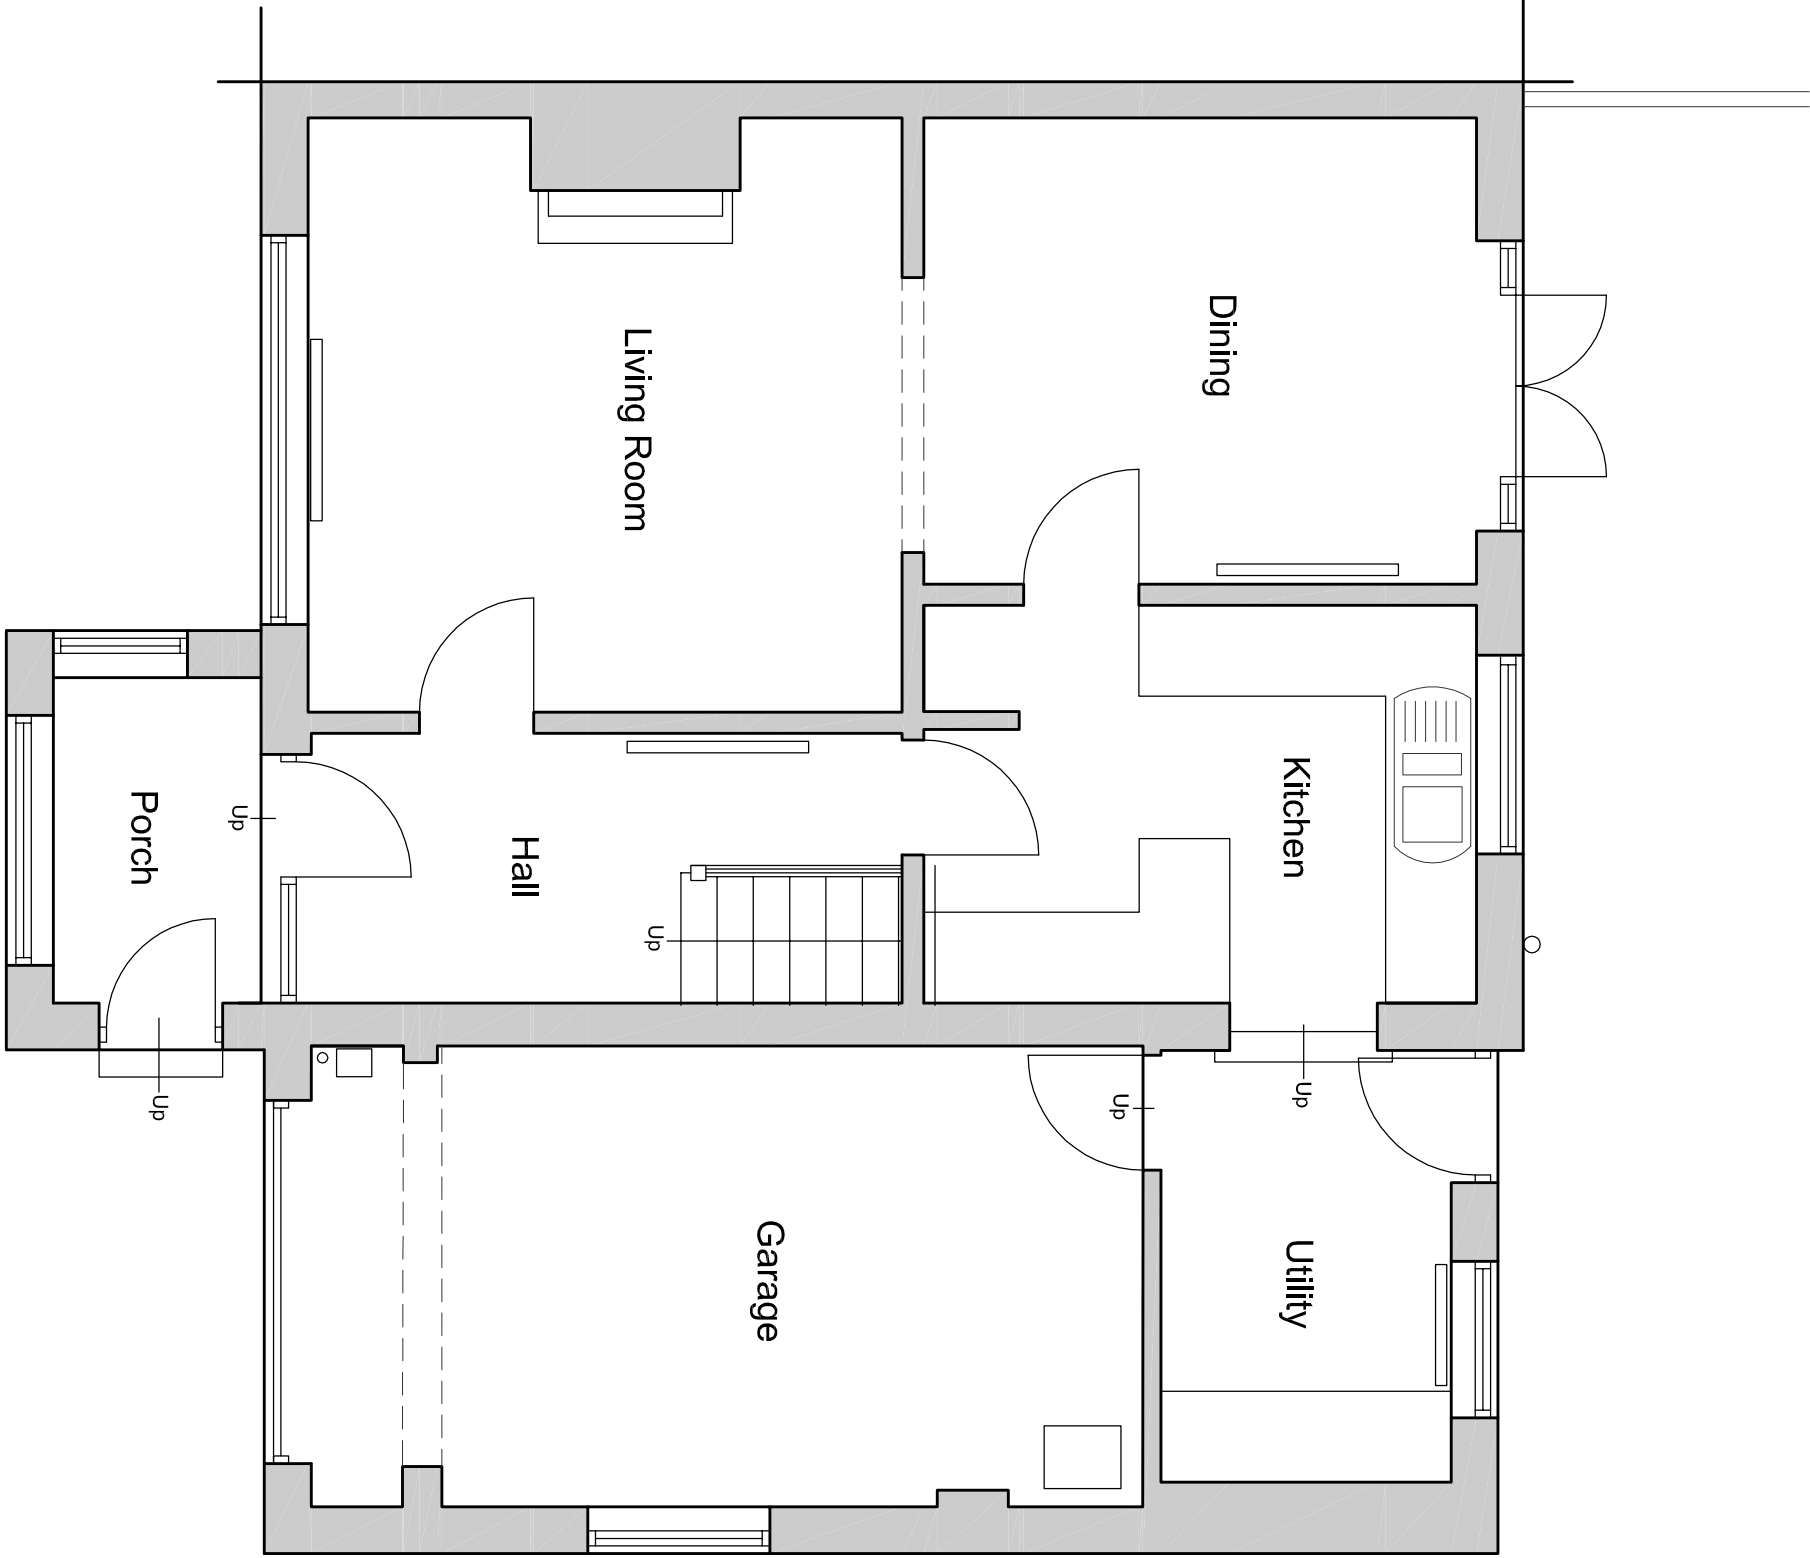

Existing Ground Floor Plan
1:50 Scale

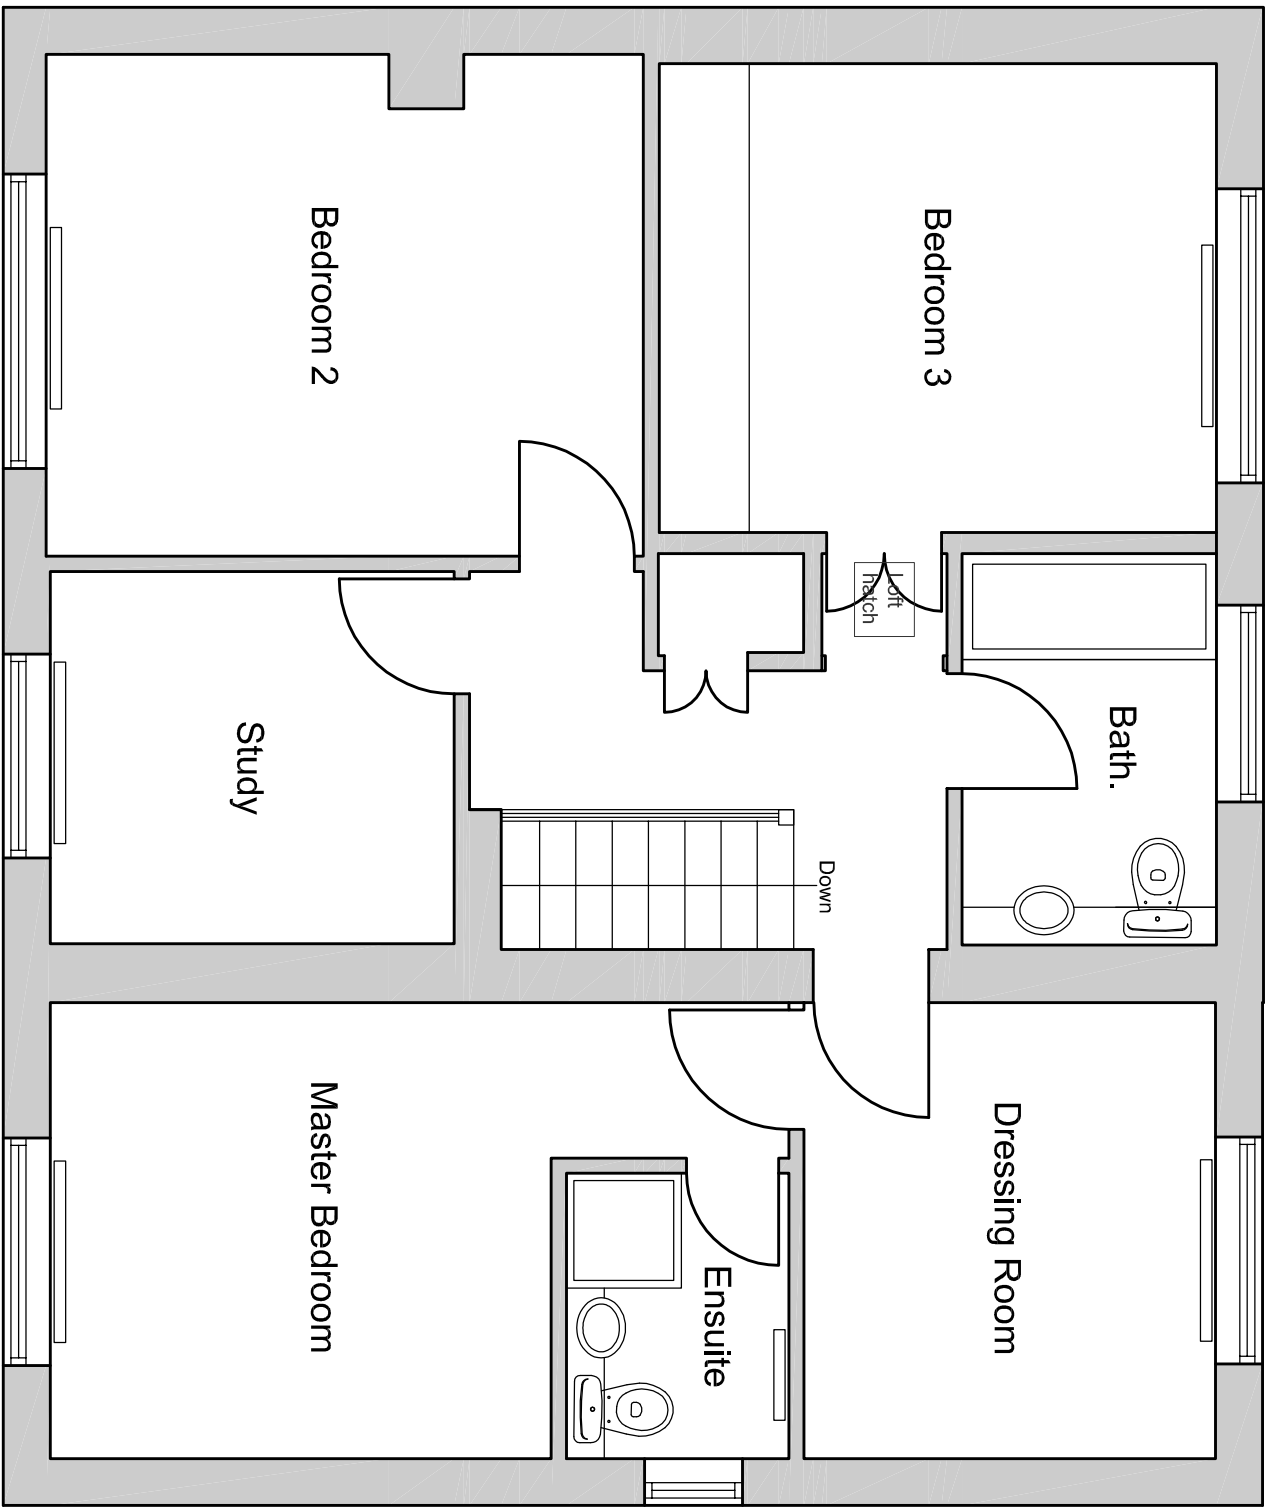

Existing First Floor Plan
1:50 Scale



OS Plan
1:1250 Scale

rev	date/time	description
Project		
Proposed Single Storey Rear Extension		

Drawing title
M1 road and M16 Viscy Circle
20 Peel Park Avenue
Cliffmore
B87 1ET

dwg purpose
Existing Floor plans and Elevations

scale	1:50
@ sheet size A1	

010	001
job number	revision