




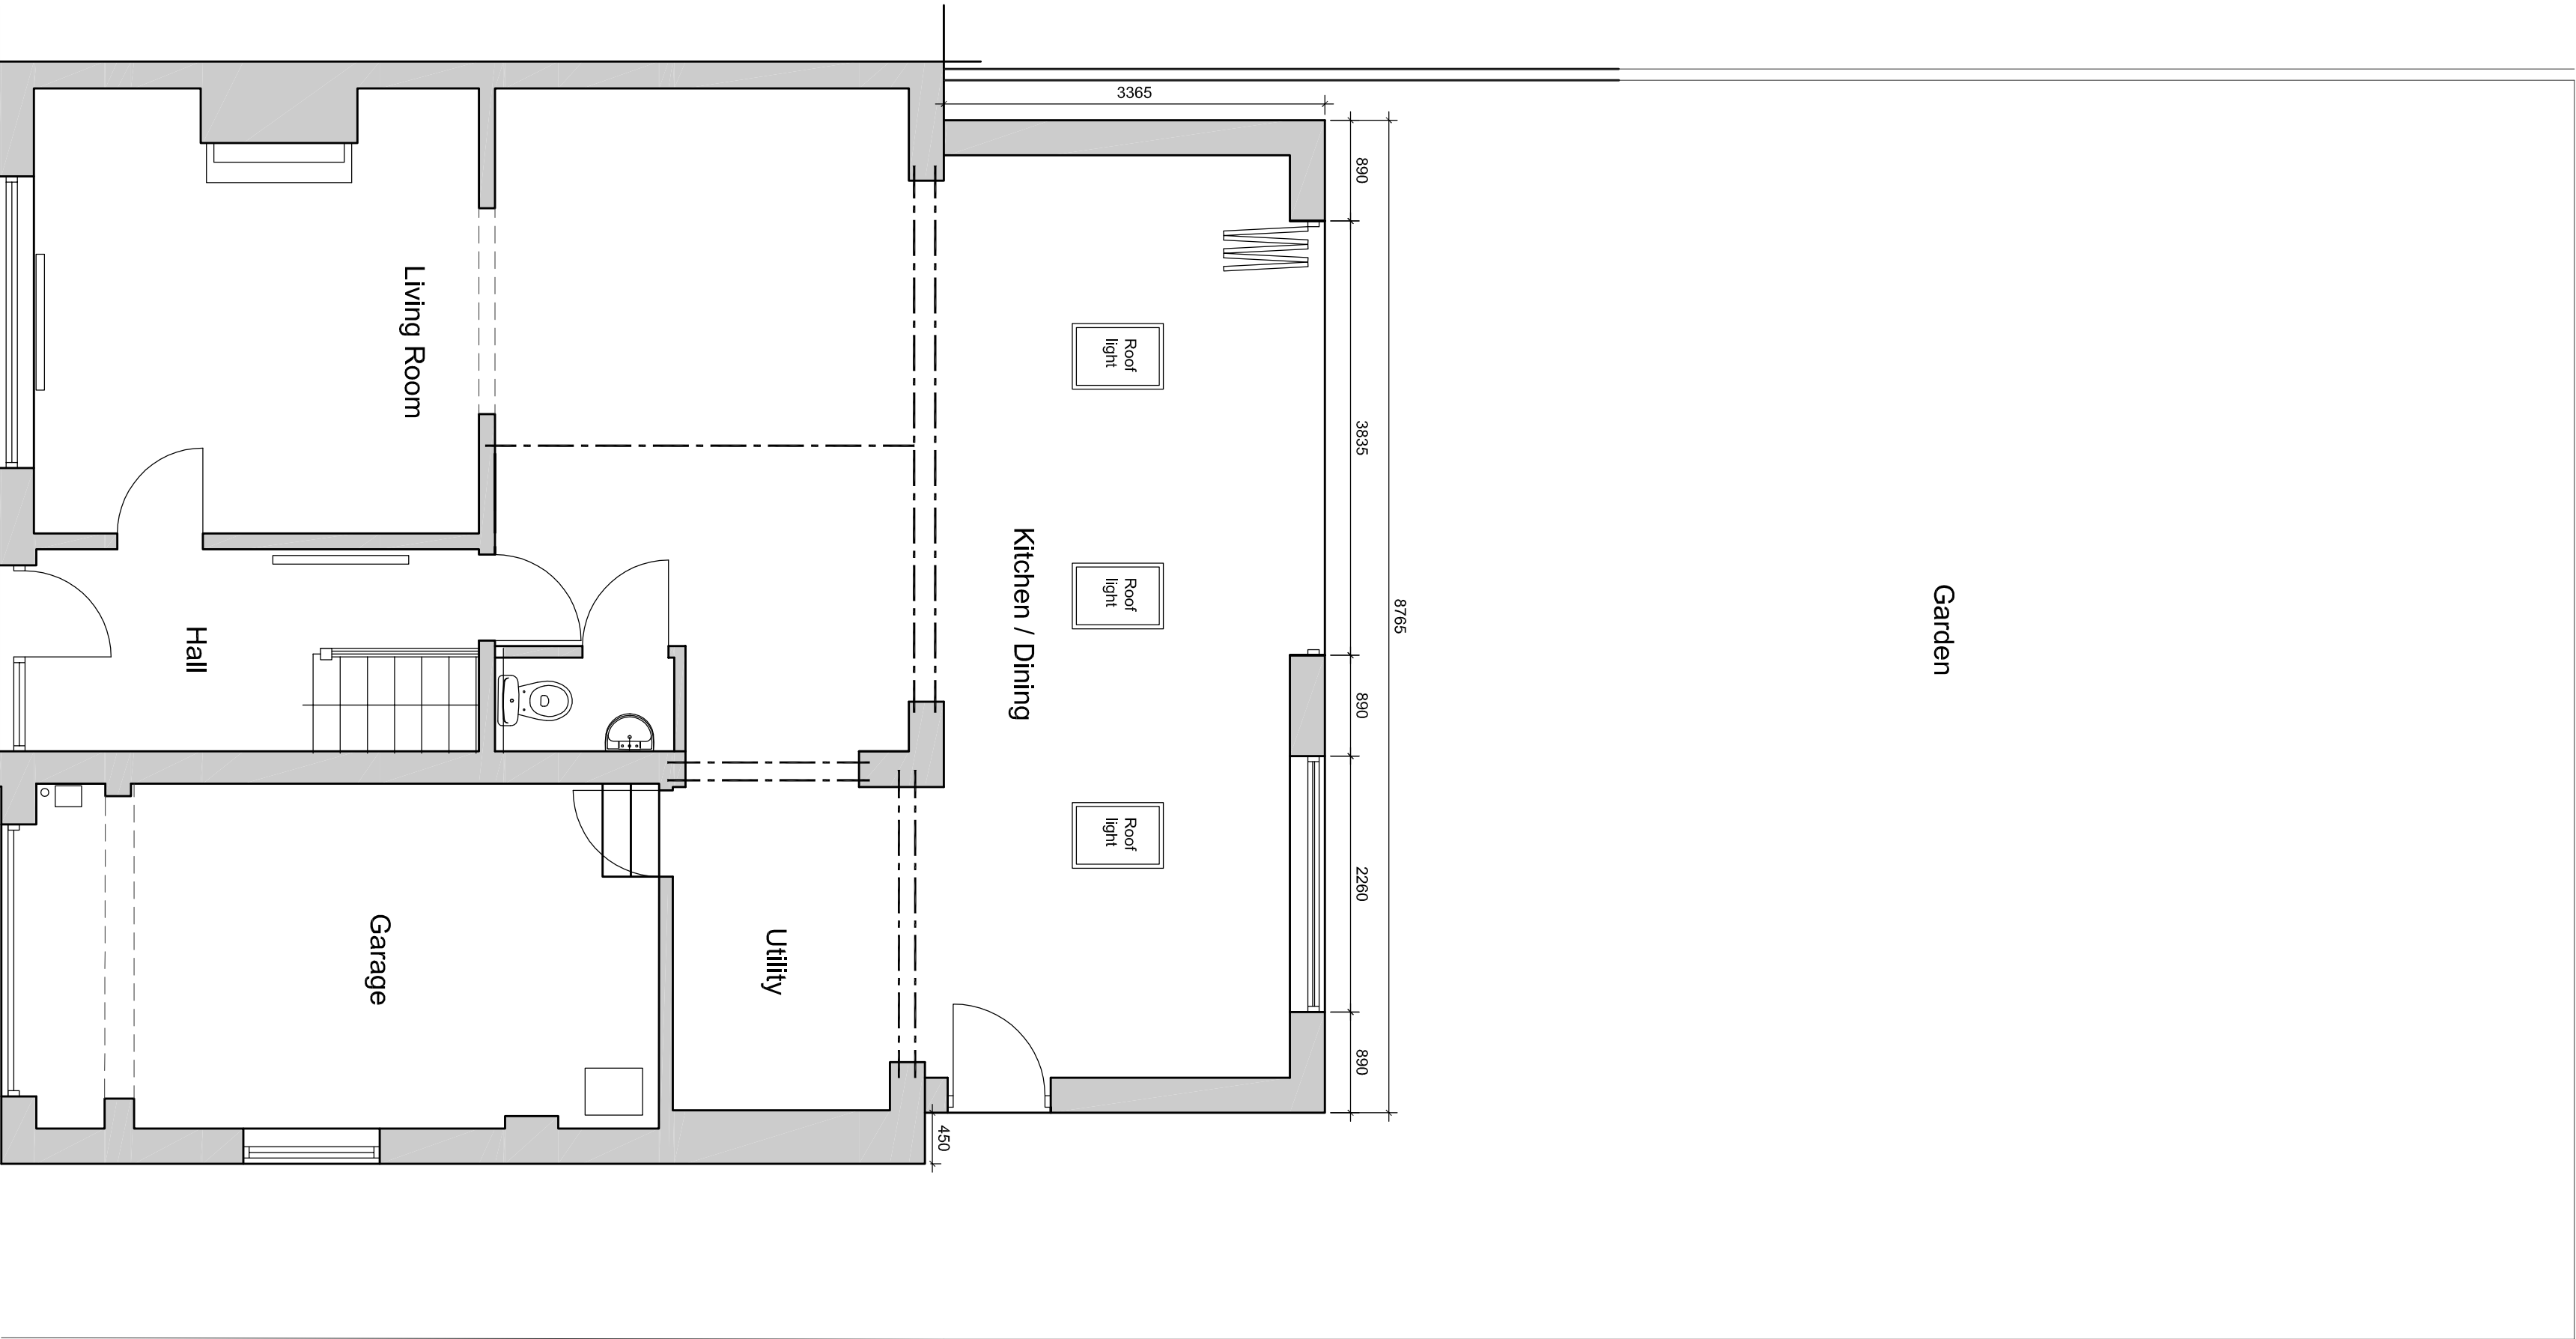

Proposed Ground Floor Plan
1:50 Scale

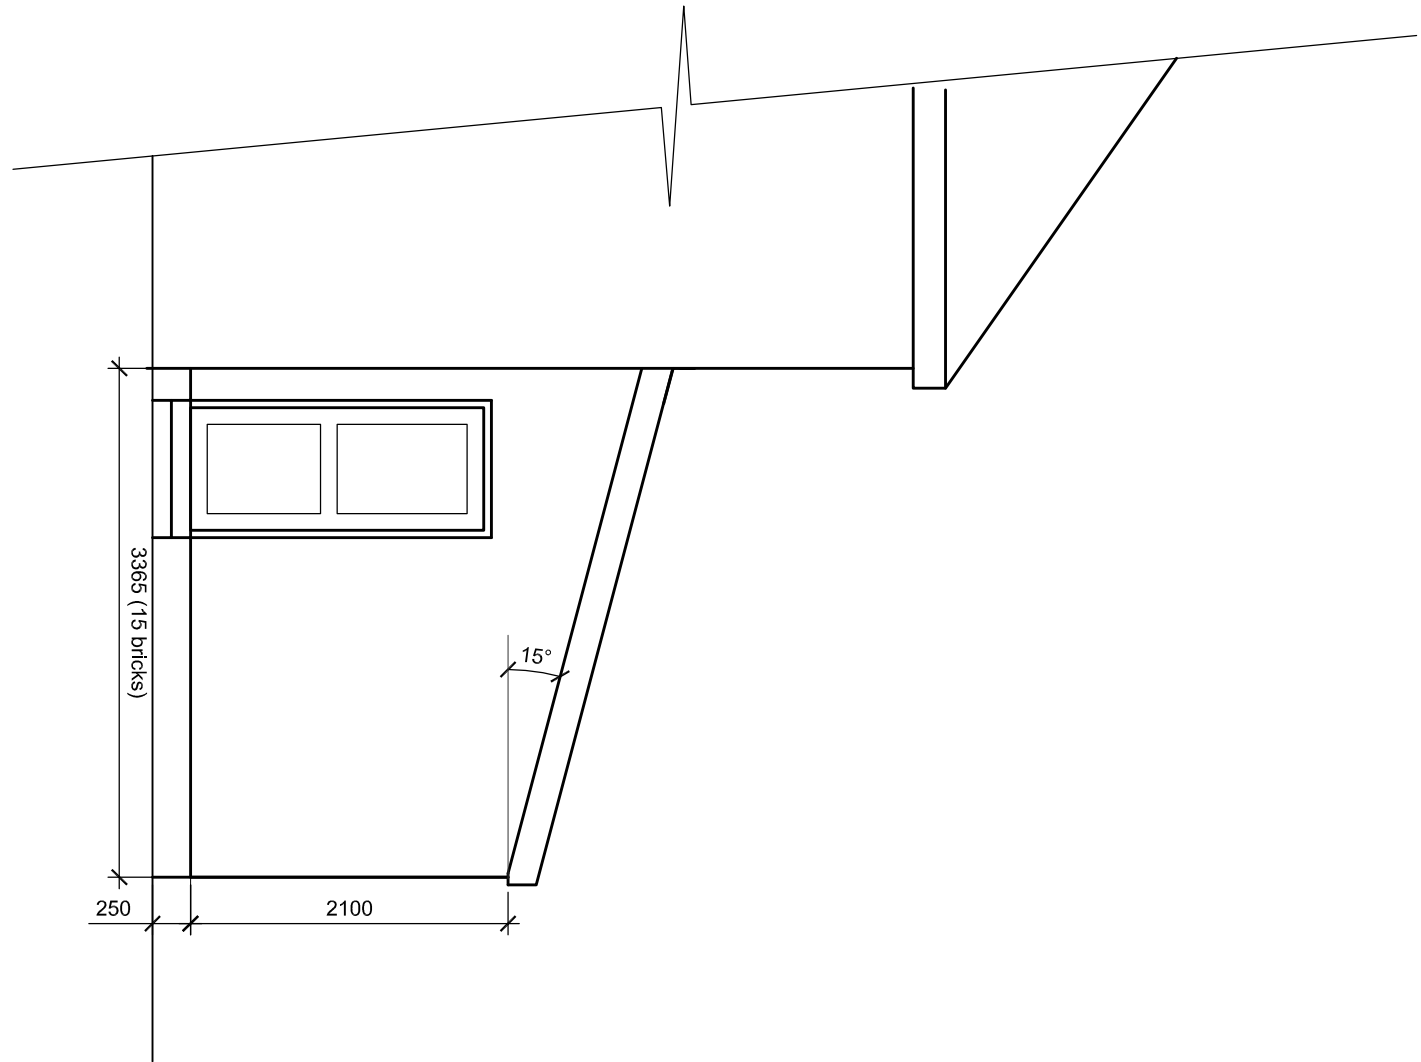

West Elevation
1:50 Scale
Proposed Elevations
1:50 Scale

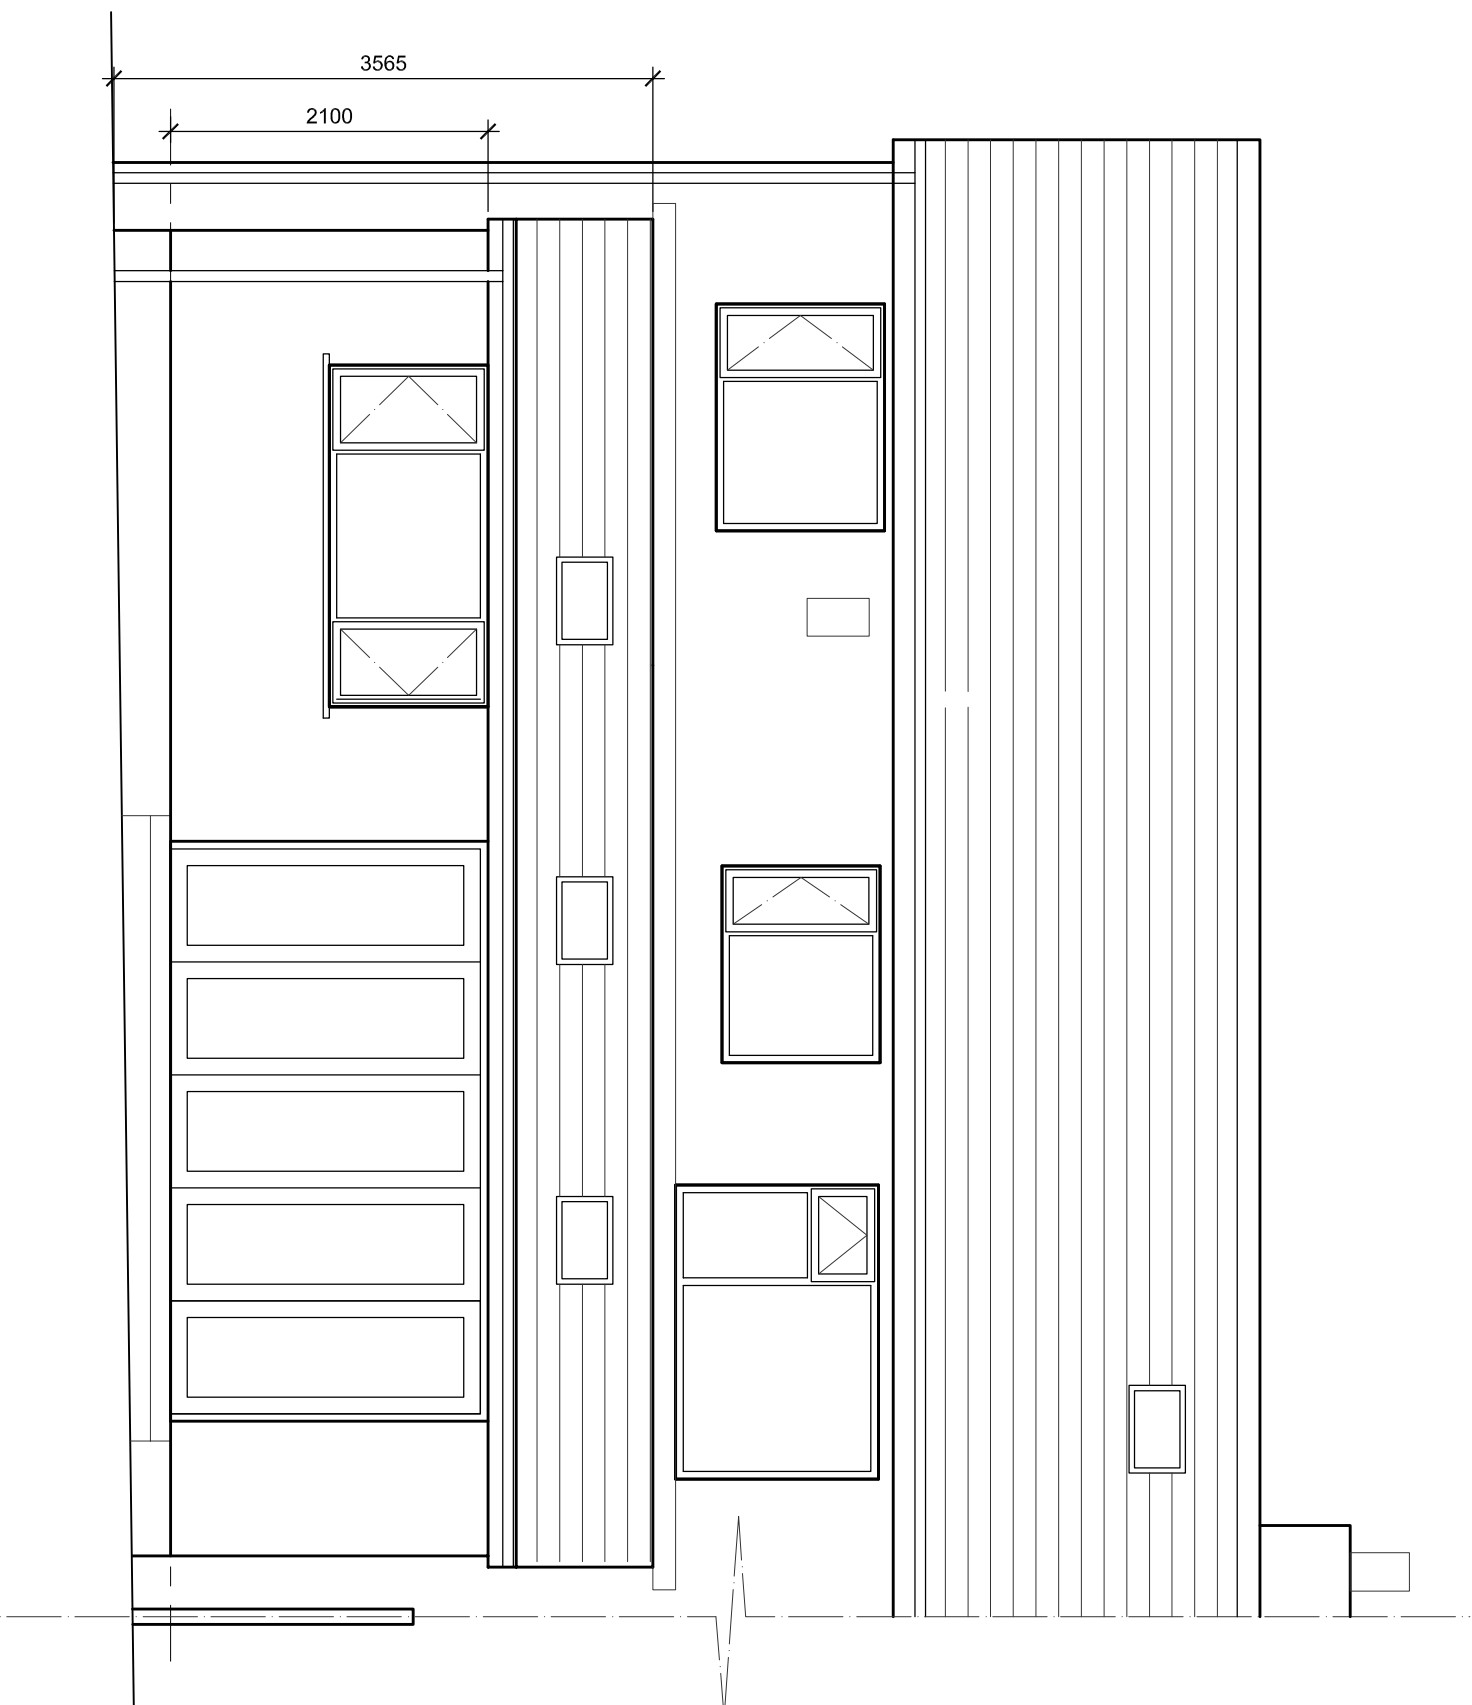

South (Rear) Elevation
1:50 Scale

rev	date/rev	description
010		

Project: Proposed Single Storey Rear Extension

Drawing title:
Mr and Mrs Vicki Clarke
20 Peel Park Avenue
Cliffrhoe
BB7 1ET

dwg purpose:
Proposed Floor plan and Elevations

scale: 1:50
@ sheet size A1

010
Drawing number

002
revision