

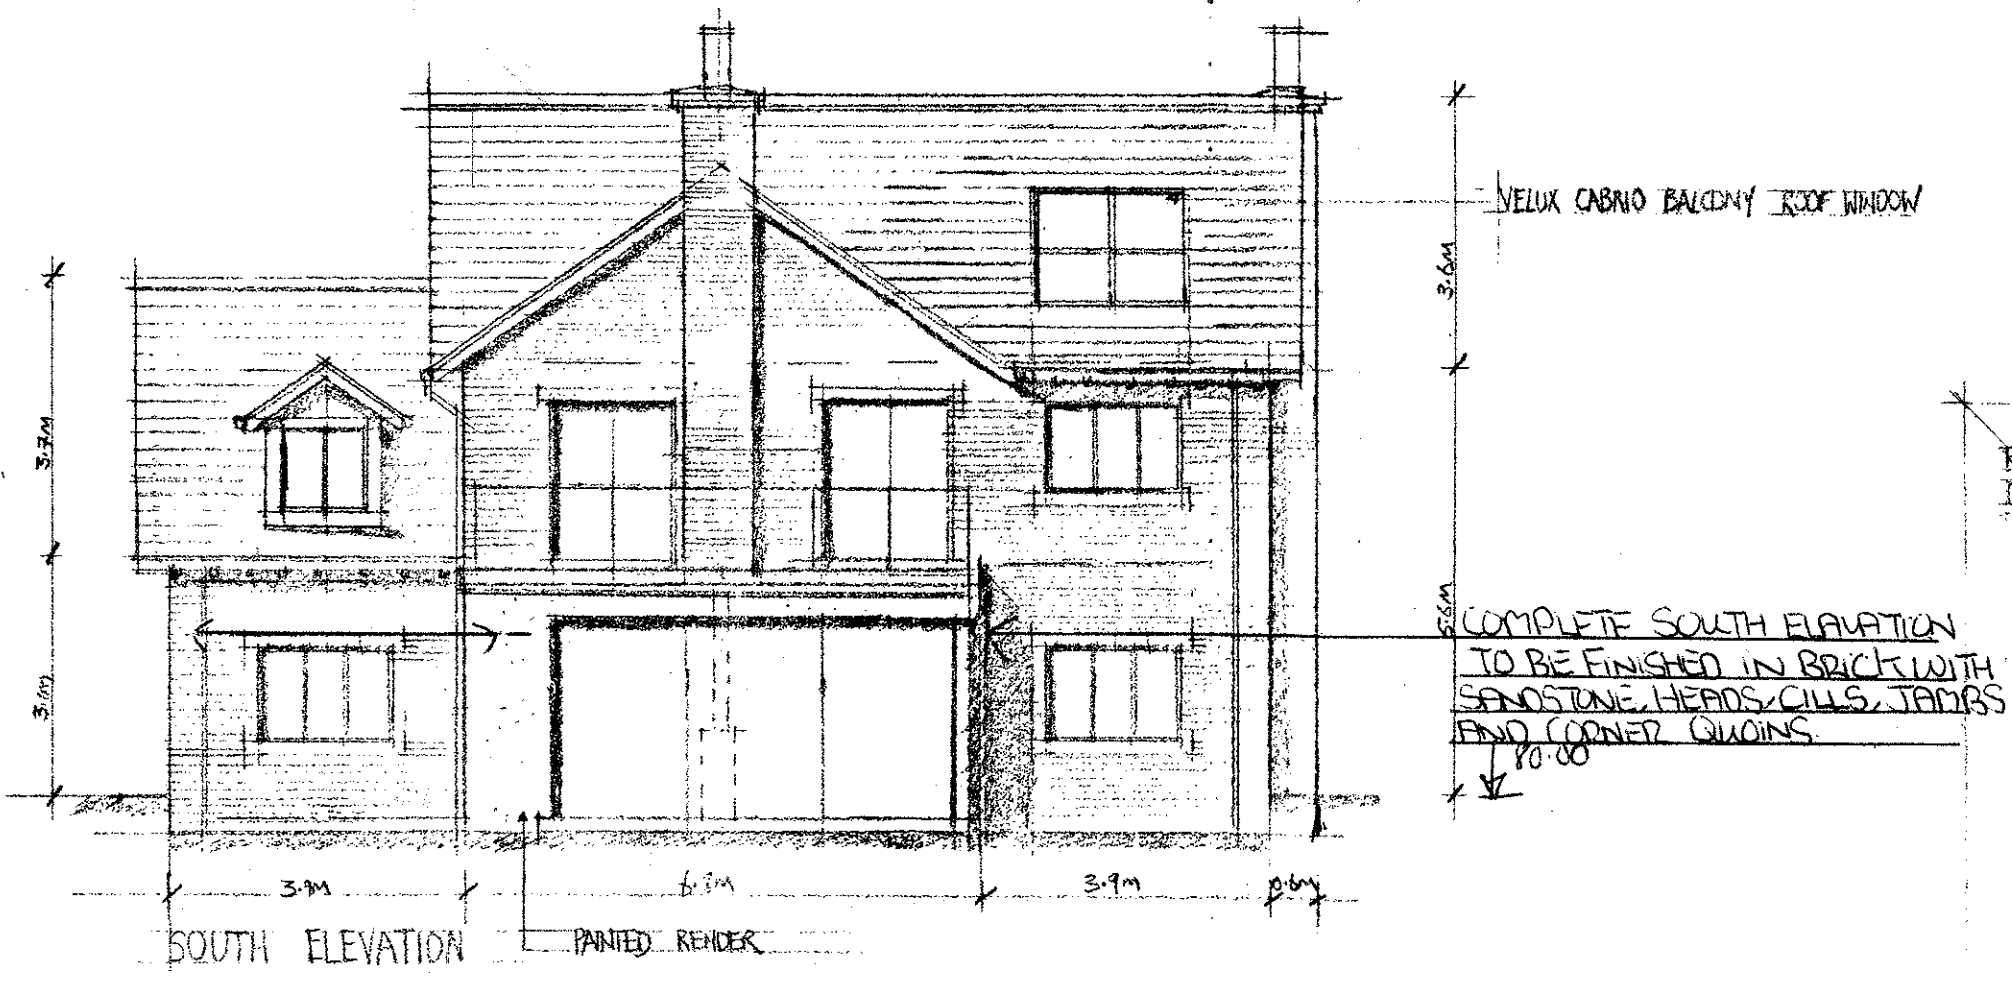


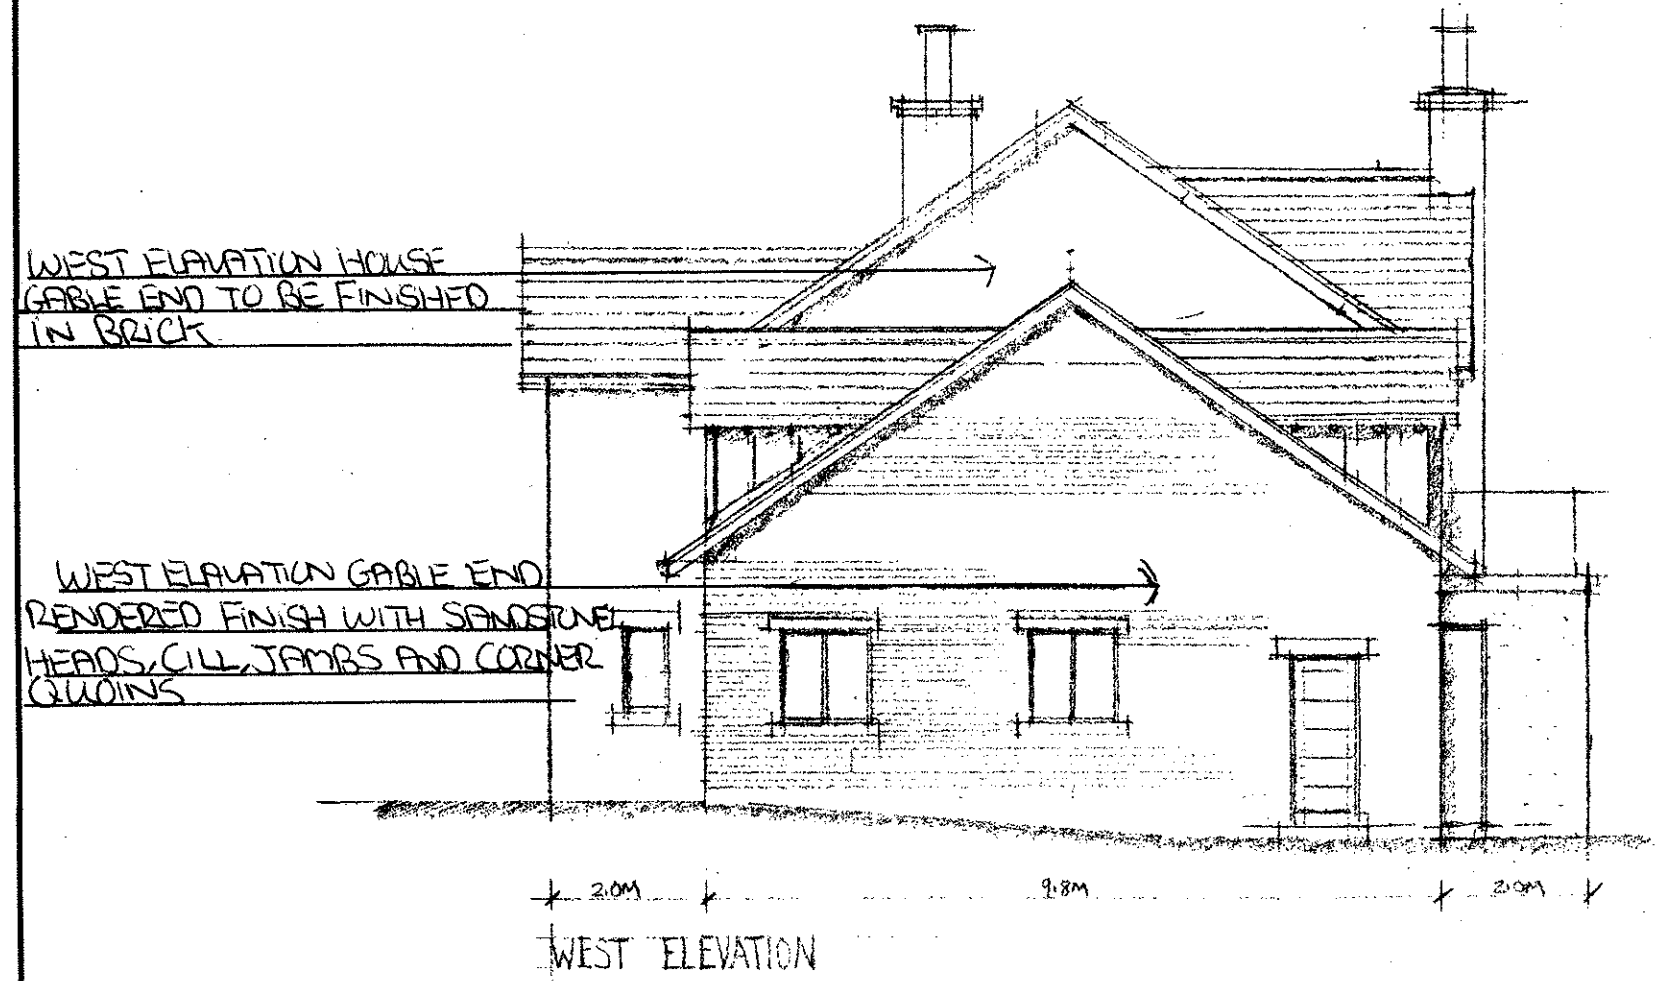

REV A ROOFLIGHTS ALTERED. BOUTTE 1 WINDOW
IN NORTH ELEVATION CENTRED 16/11/16 SGH

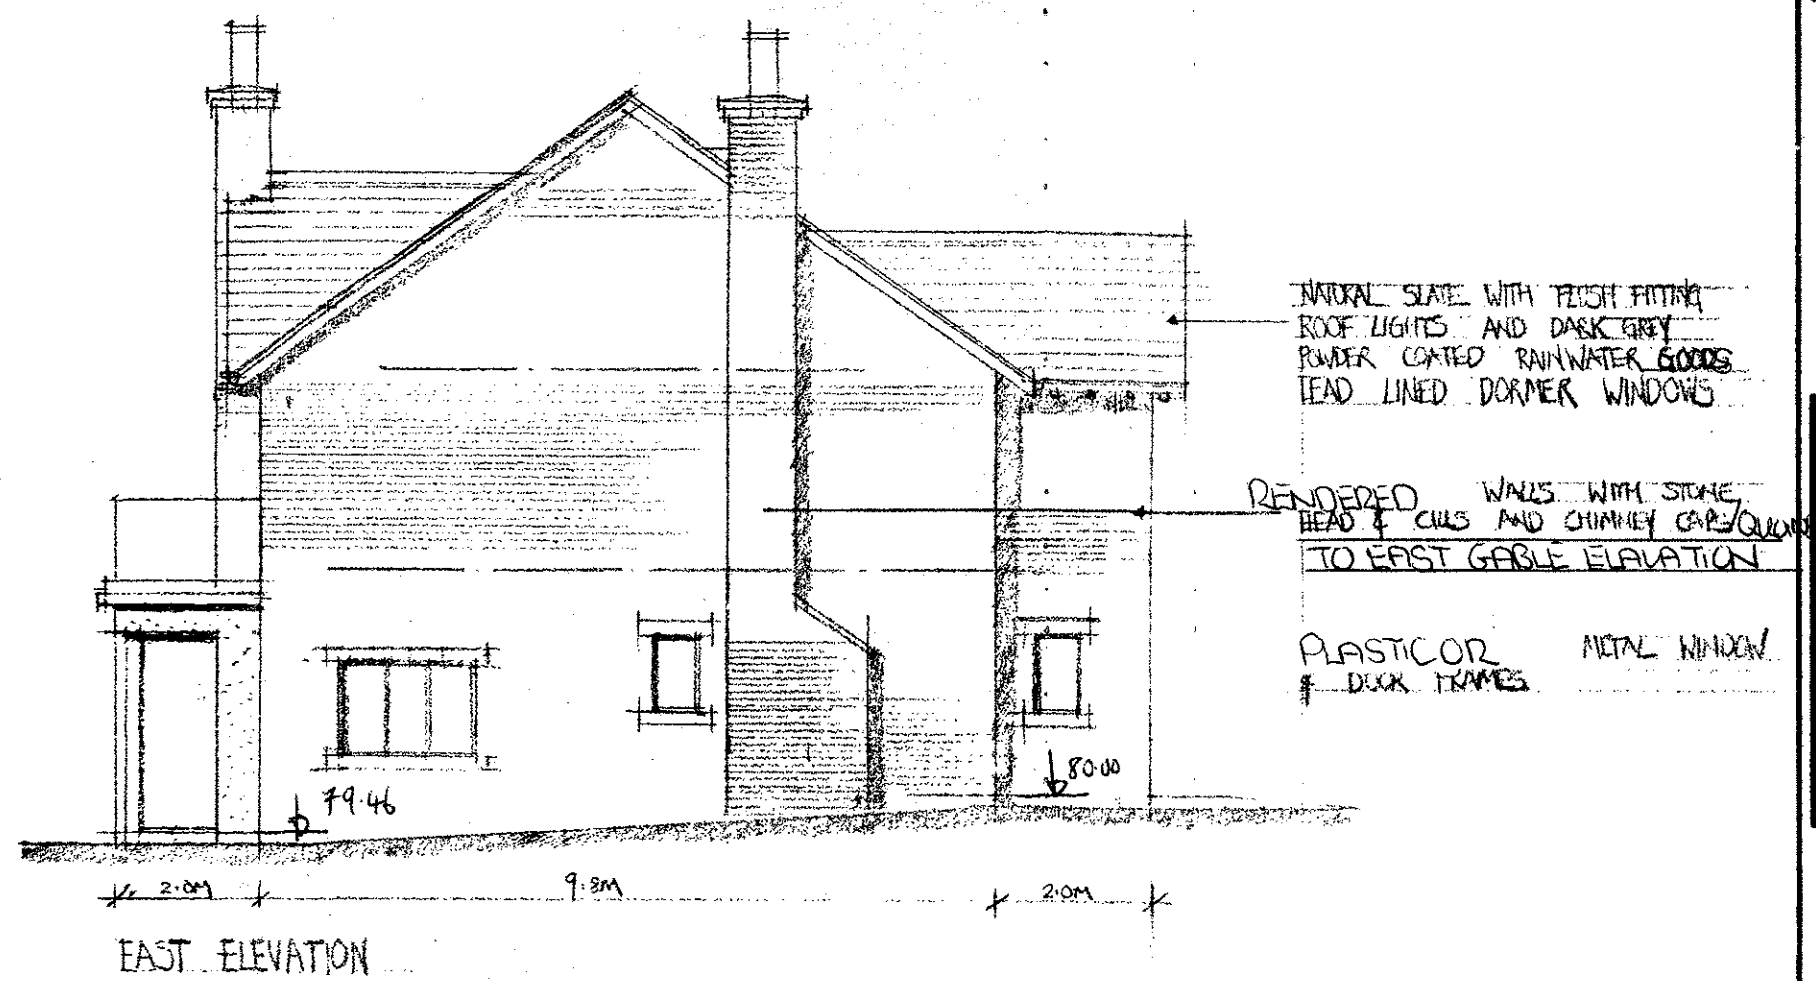

Client
MR A NESTER

Job Title
PROPOSED NEW DWELLING AT
NO 30 BEVERLEY DRIVE
CLITHEROE

Drawing Title
PROPOSED ELEVATIONS

320180142P

Scale
1:100 @ A2

Date
NOV. 2016

Drawn
SGH

spa
ARCHITECTS

SUNDERLAND PEACOCK & ASSOCIATES LTD.
HAZELWERN, PAULICO ROAD, CLITHEROE,
LANCASHIRE, BB7 2AQ
T 01200 423178 F 01200 427288
E info@sunderlandpeacock.com
www.sunderlandpeacock.com

5195 - 05c