



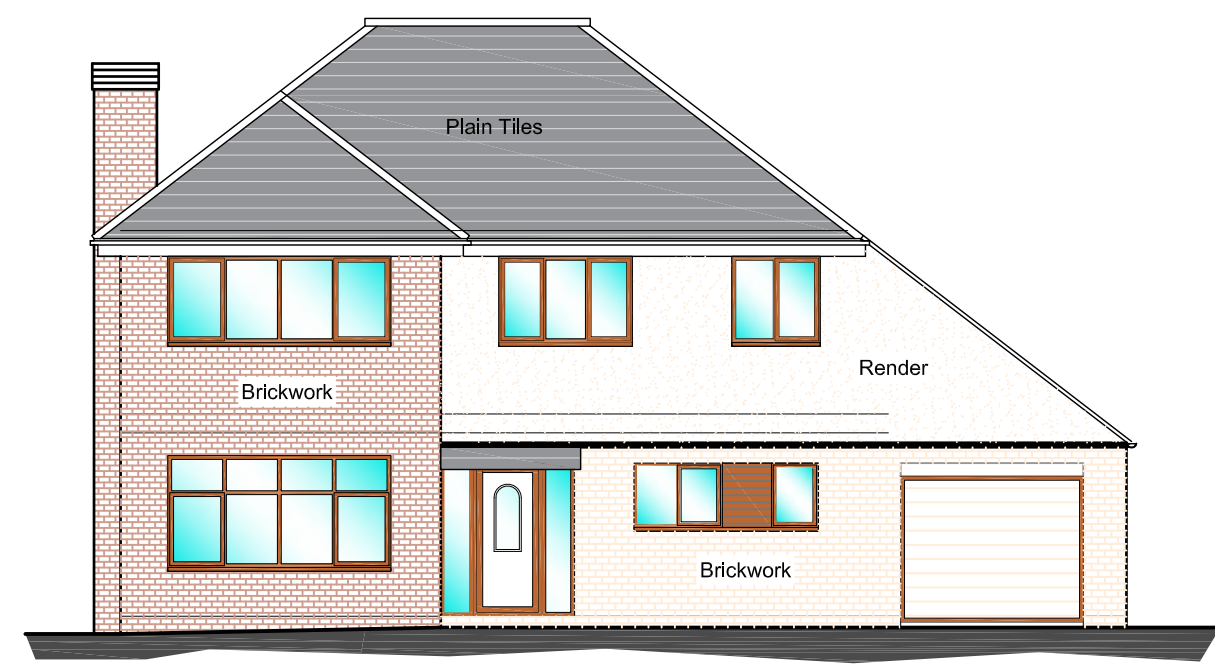


Front Elevation

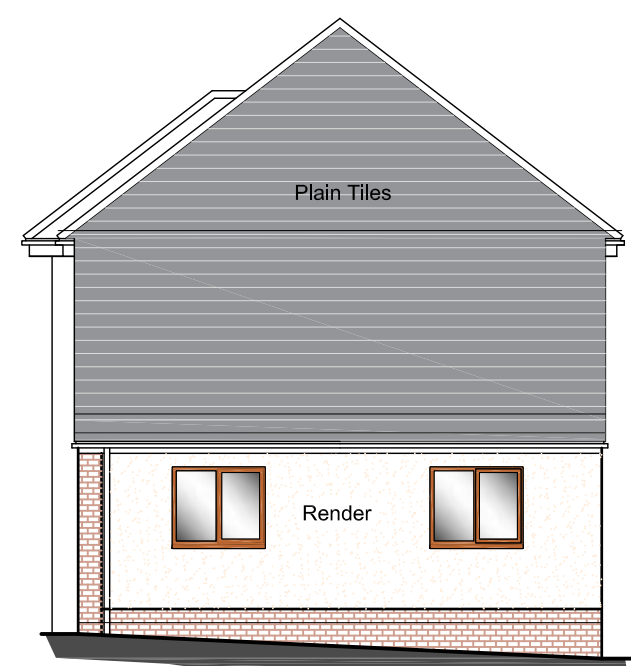




Side Elevation




Rear Elevation

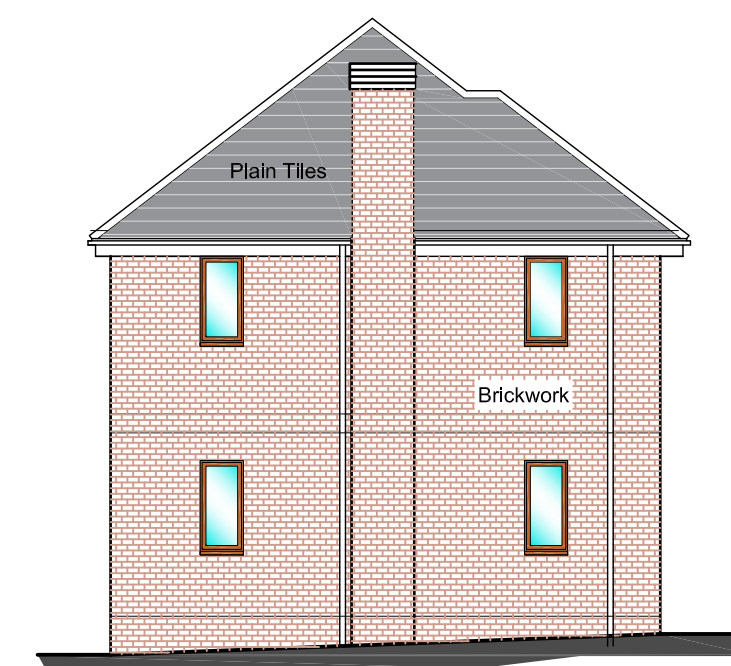


Side Elevation

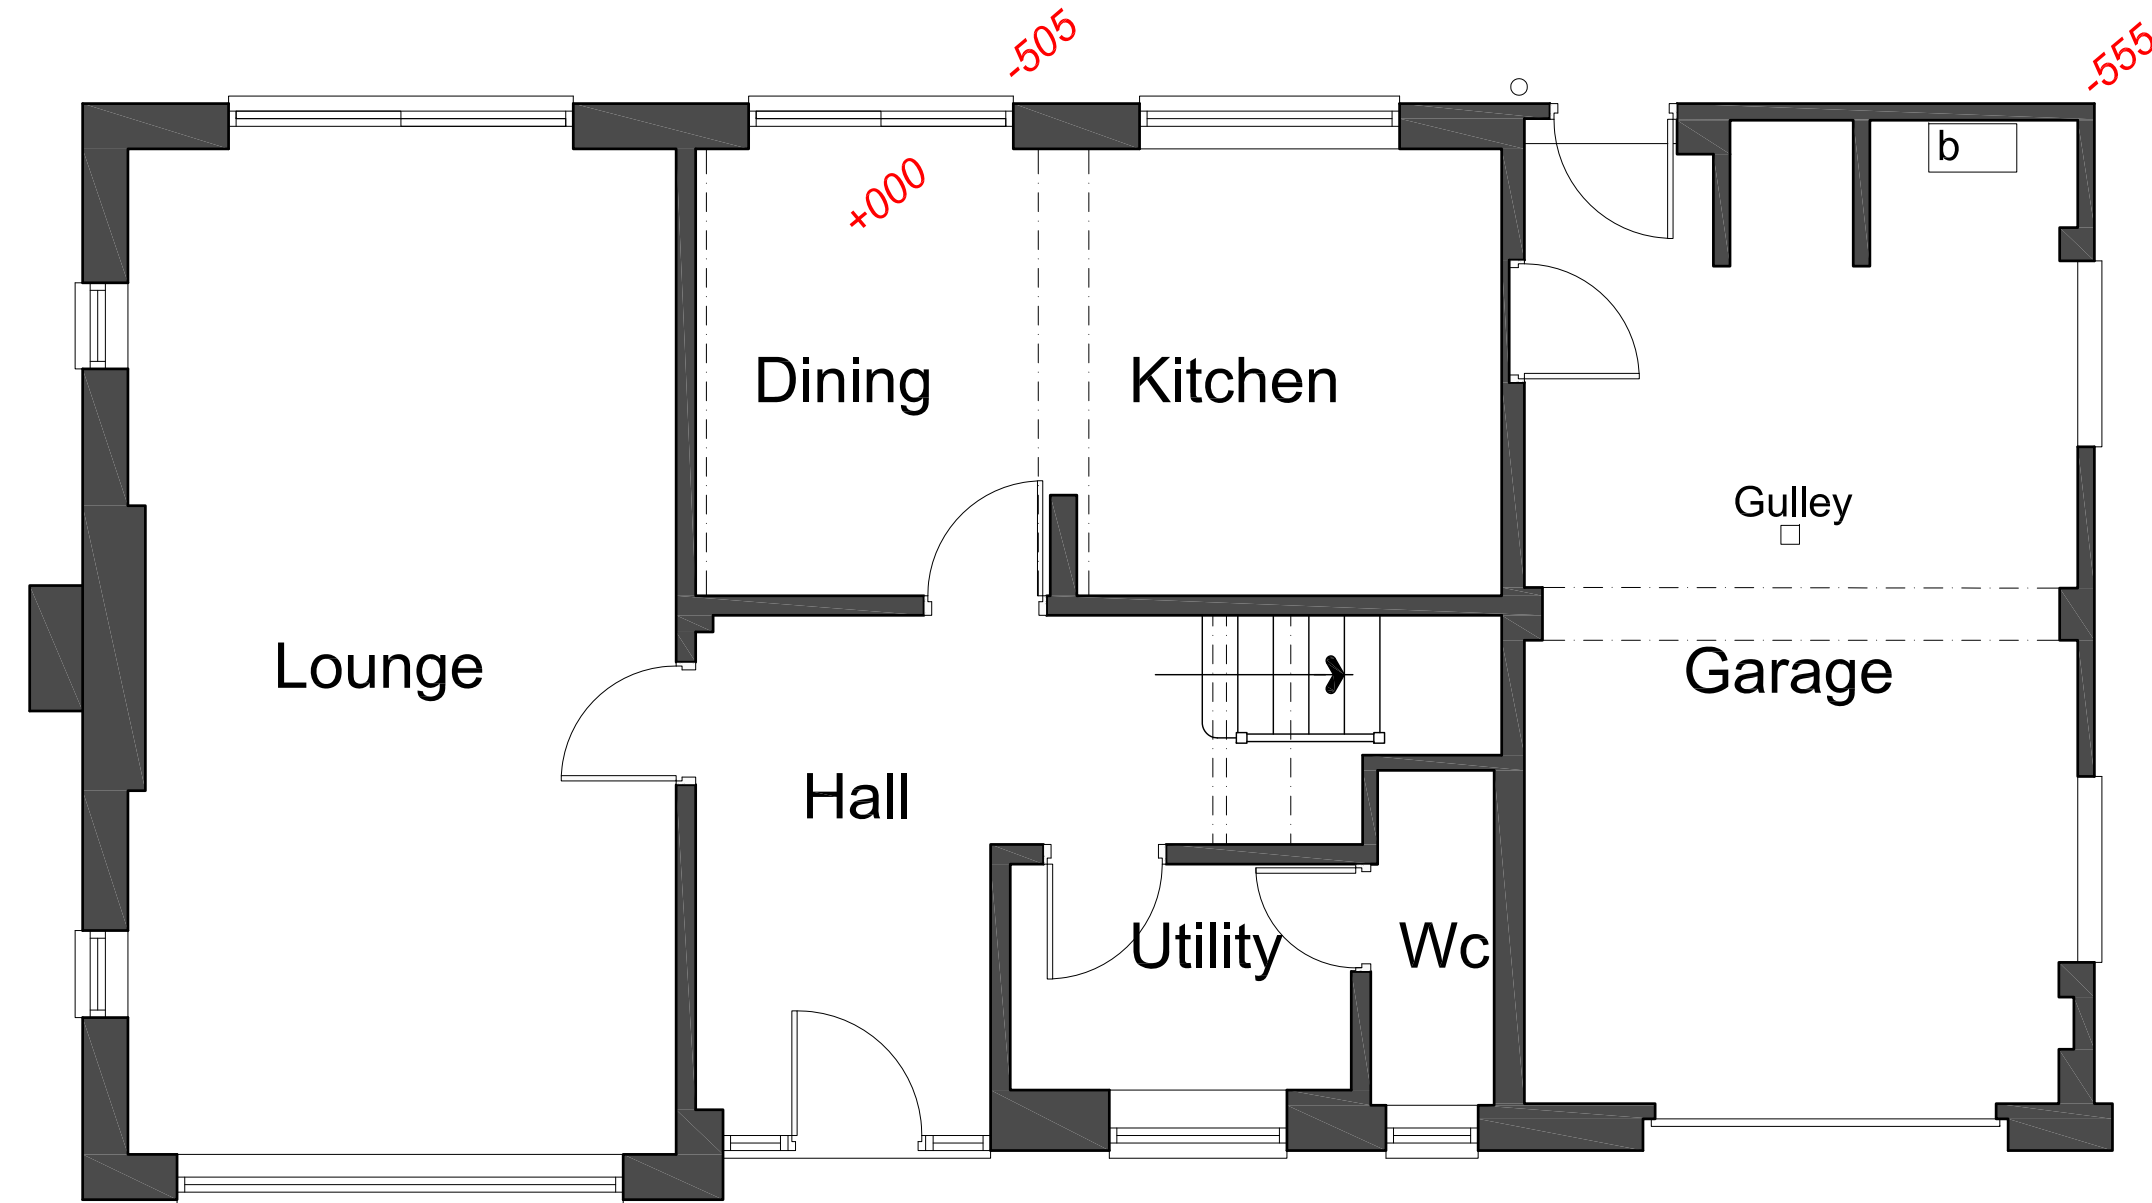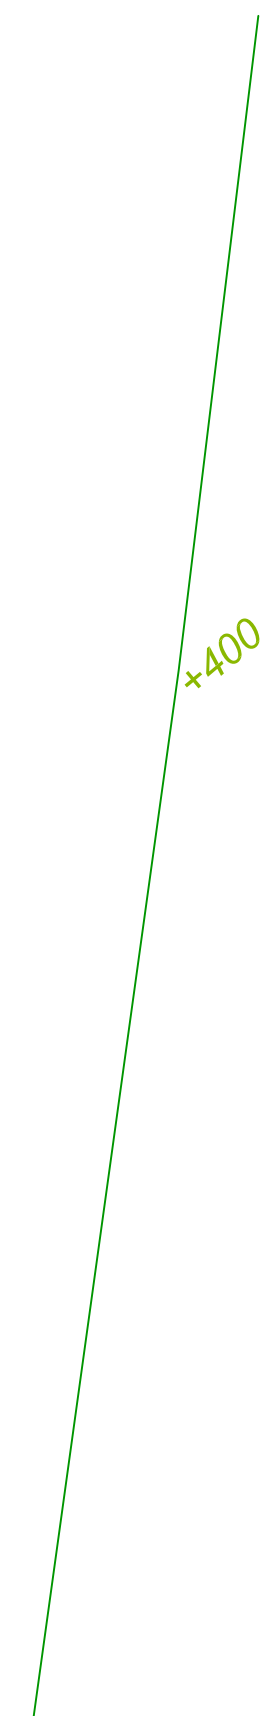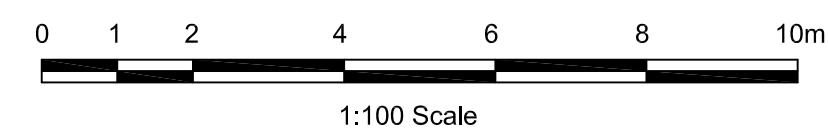

Ground Floor Plan

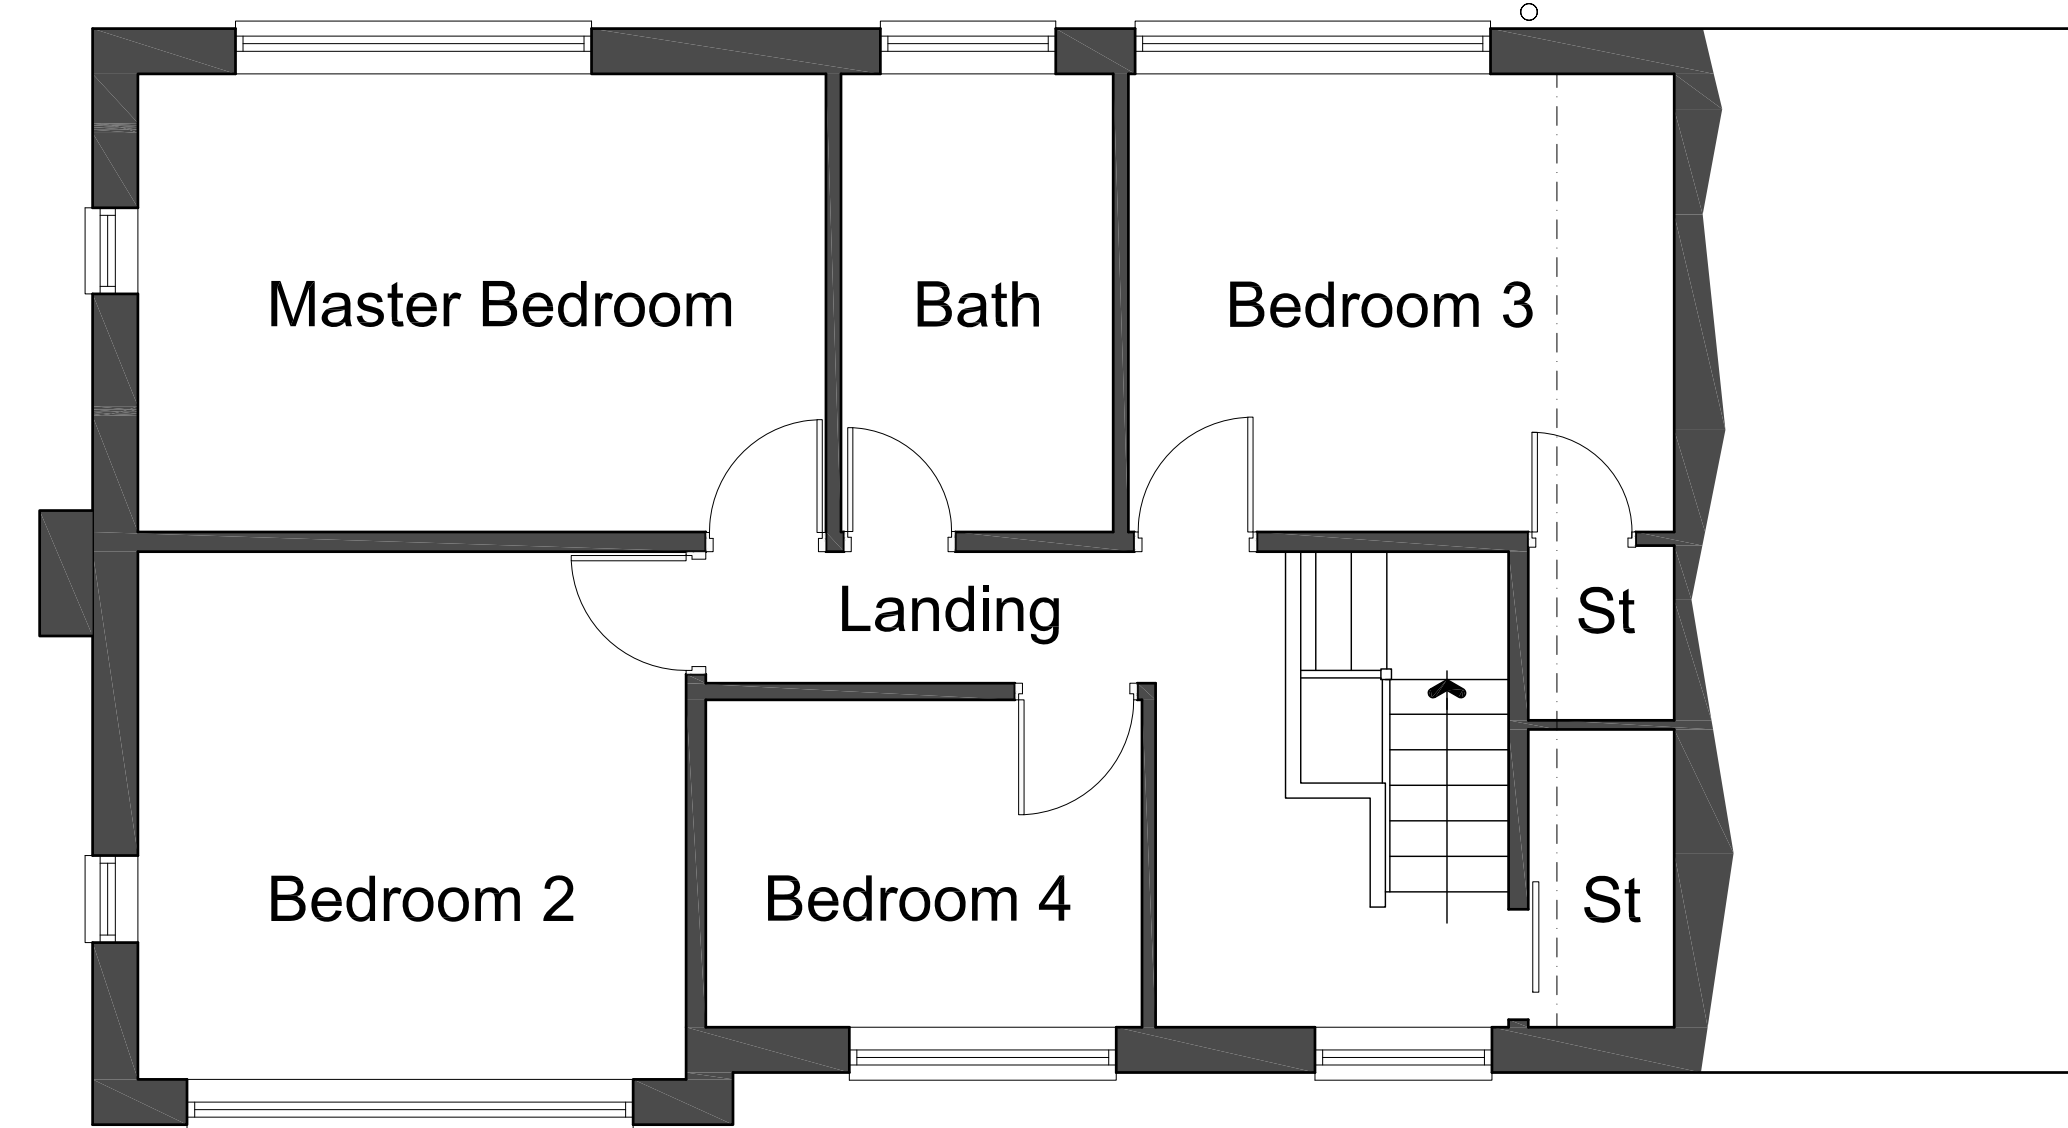

First Floor Plan

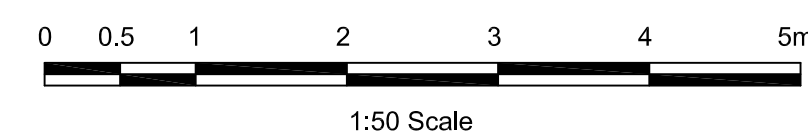

Mr & Mrs Jones			
18 Beverley Drive, Clitheroe		Scale 1:50 & 1:100 @ A1	
Plans and Elevations as Existing		Drawn •	Checked •
based on survey by others		Approved •	Drwg No. A2783/PL03
www.psadesign.co.uk mail@psadesign.co.uk		Date April 2018	Rev. •
PSA DESIGN engineering your environment CIVIL, STRUCTURAL, GEOTECHNICAL, TRANSPORT		PSA Design The Old Bank House 6 Berry Lane, Longridge Preston, PR3 3JA Tel. 01772 786066 Fax. 01772 786265	