




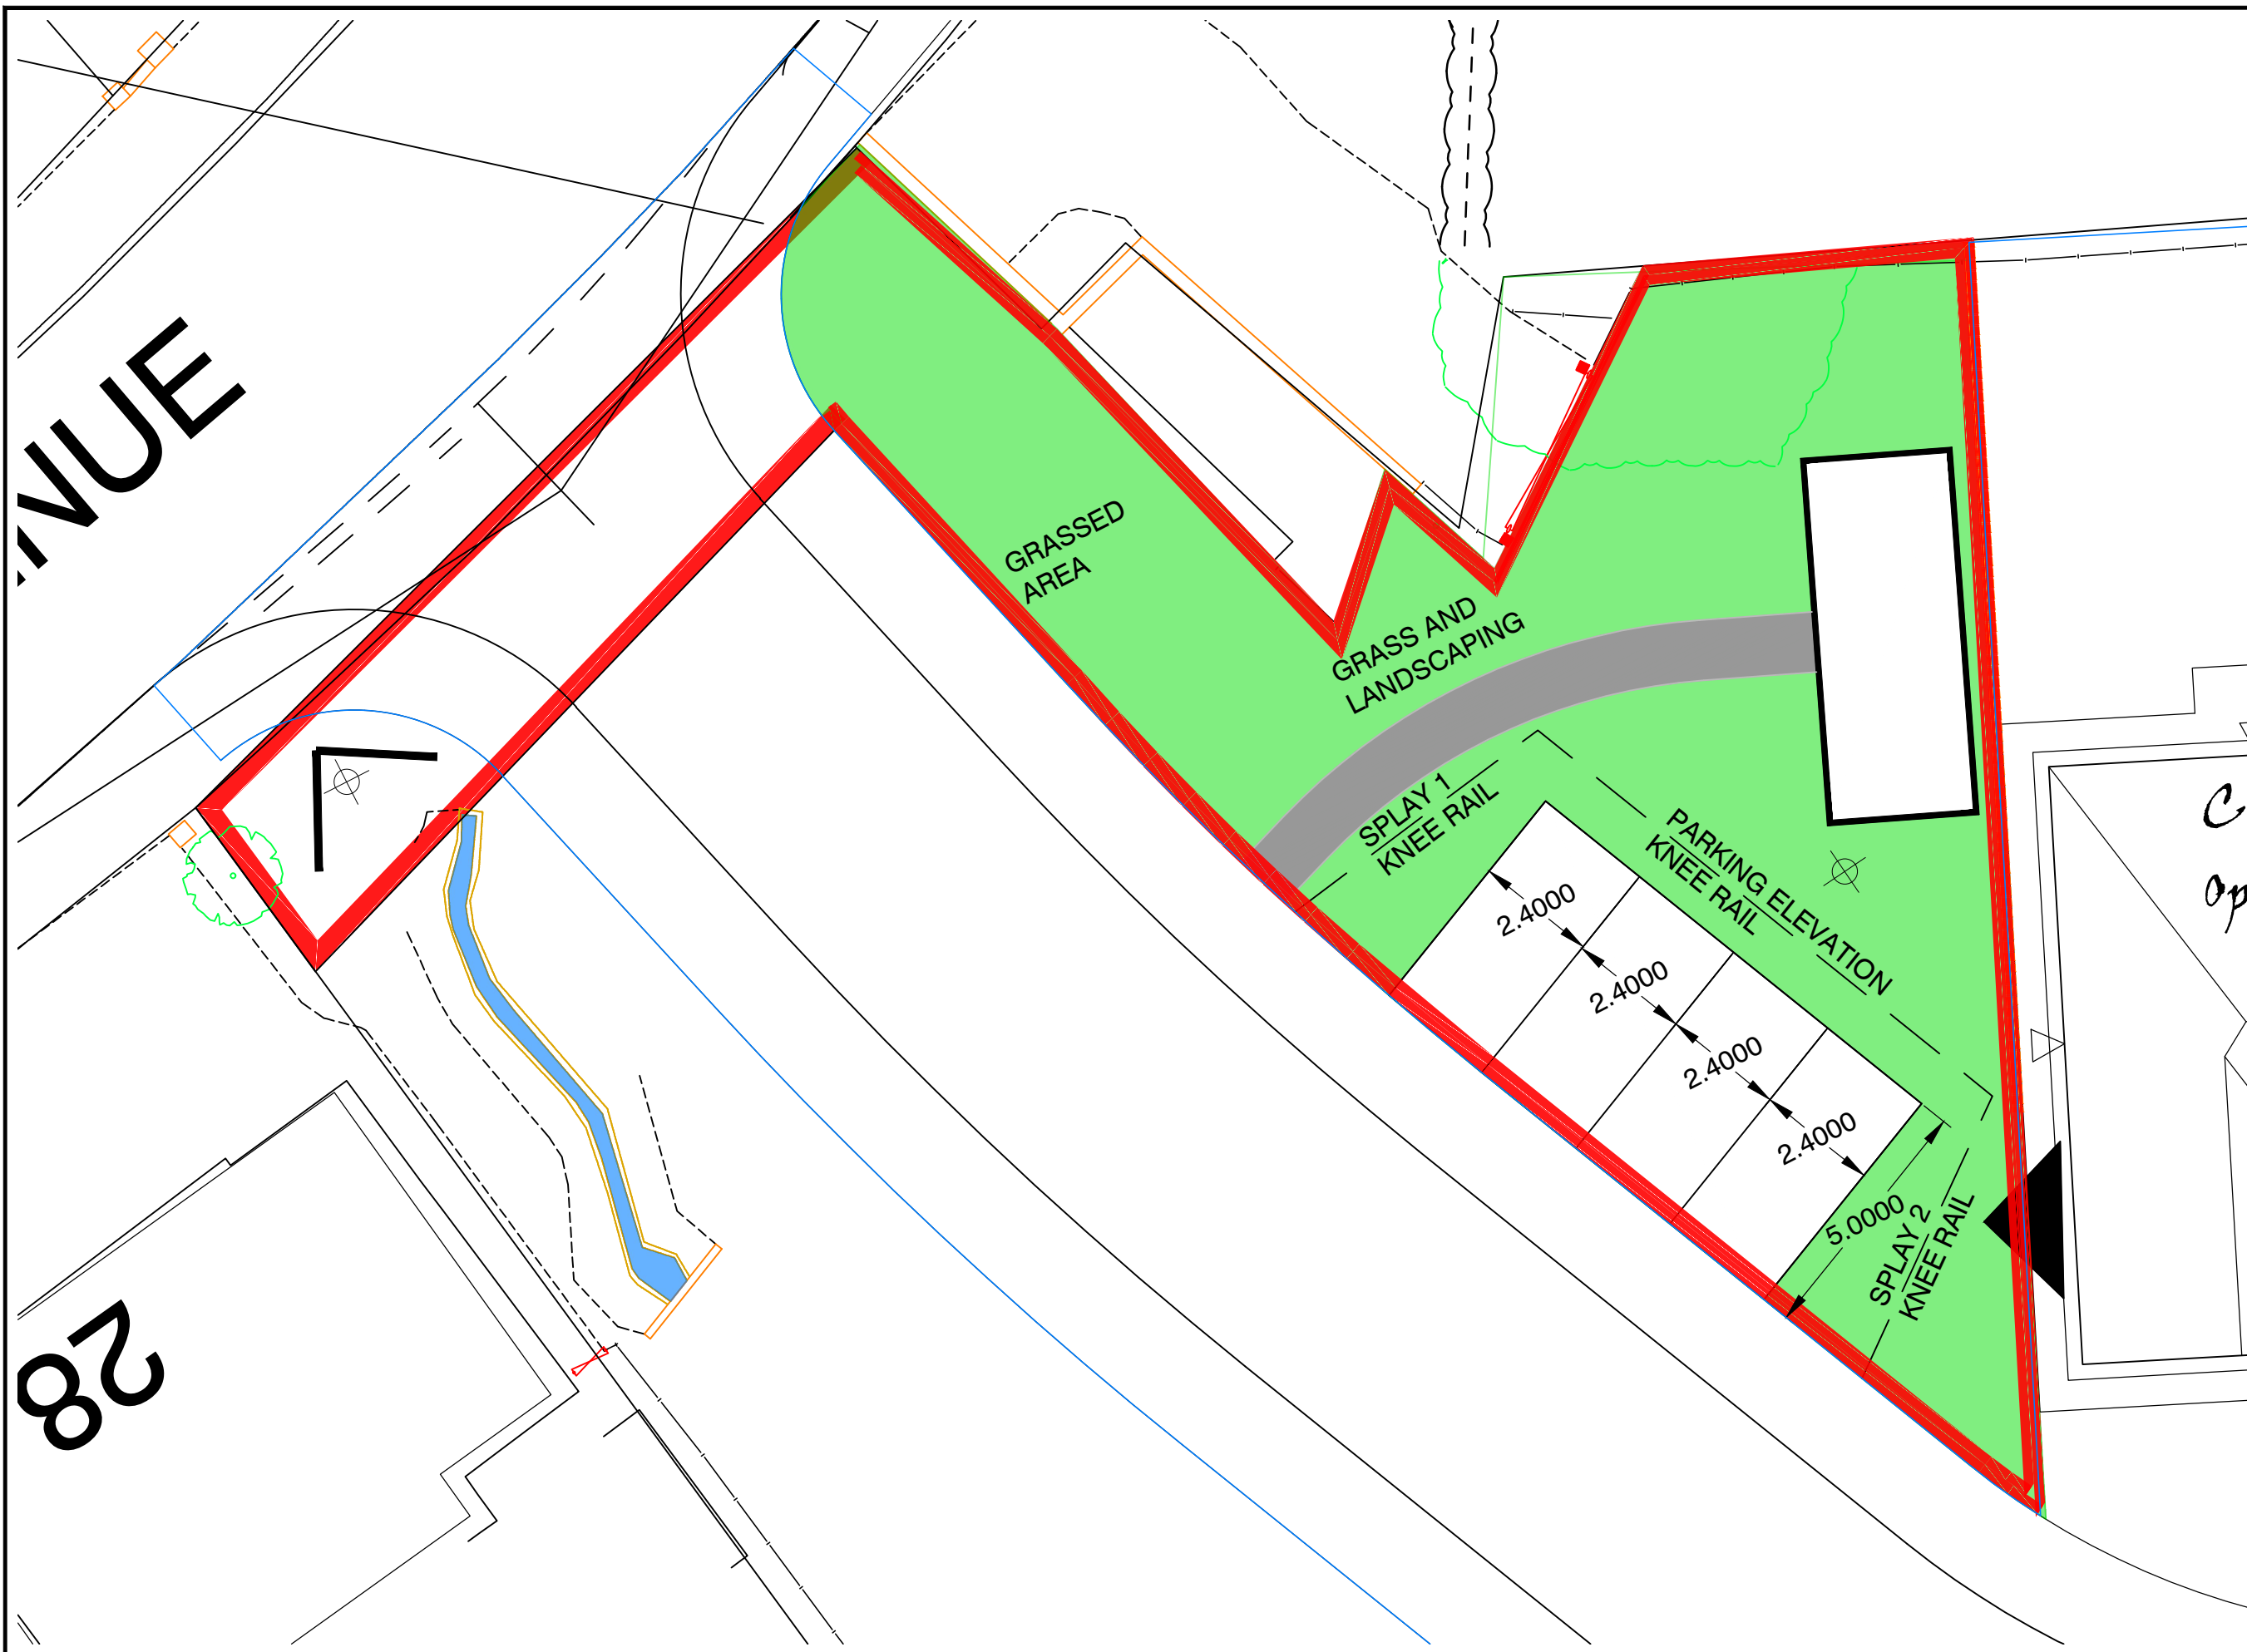


1 SALES ARENA PLAN
1:200 @ A1

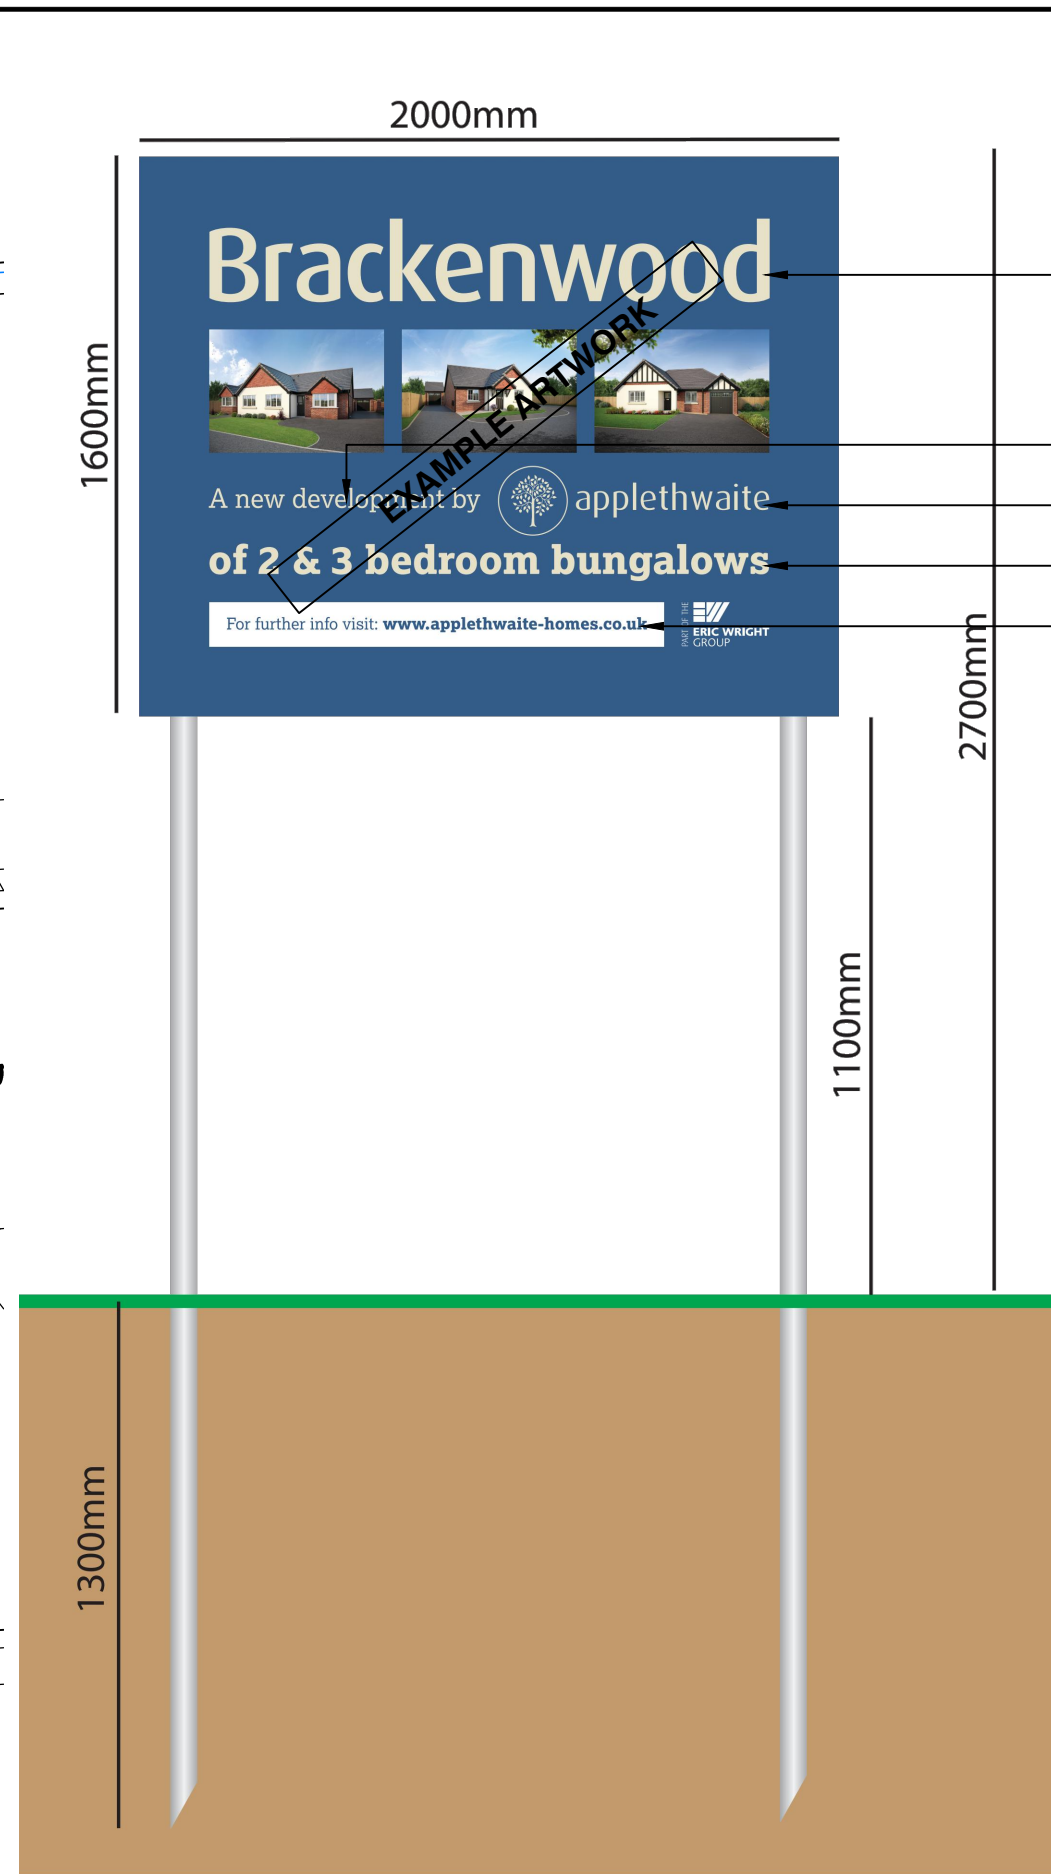


4 SALES ENTRANCE SIGN
N.T.S

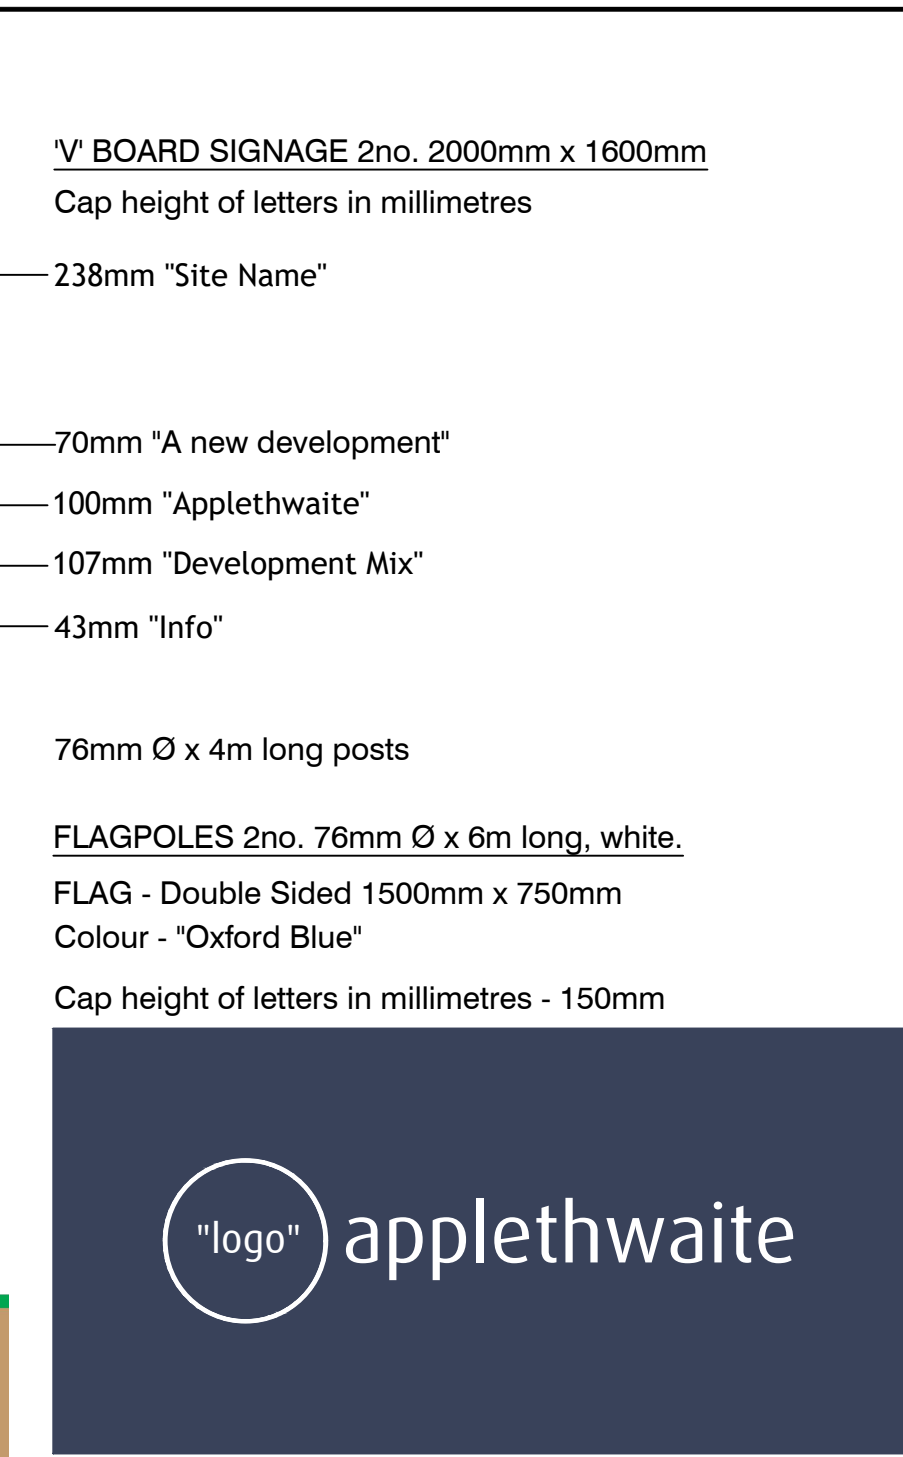


5 SALES LOCATION PLAN
1:1250

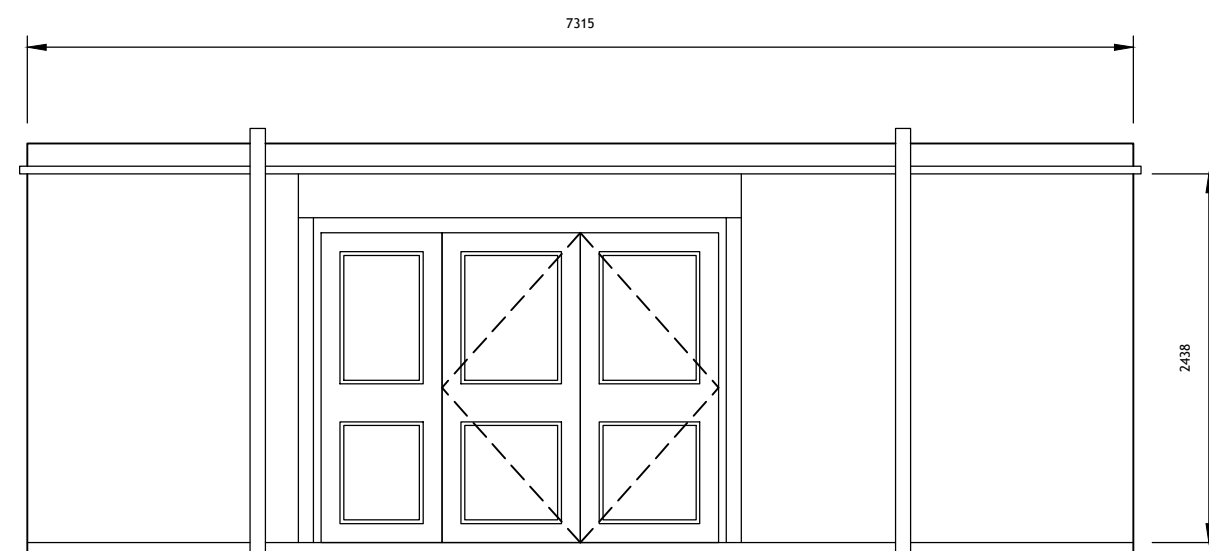


MARKETING SUITE - FRONT ELEVATION

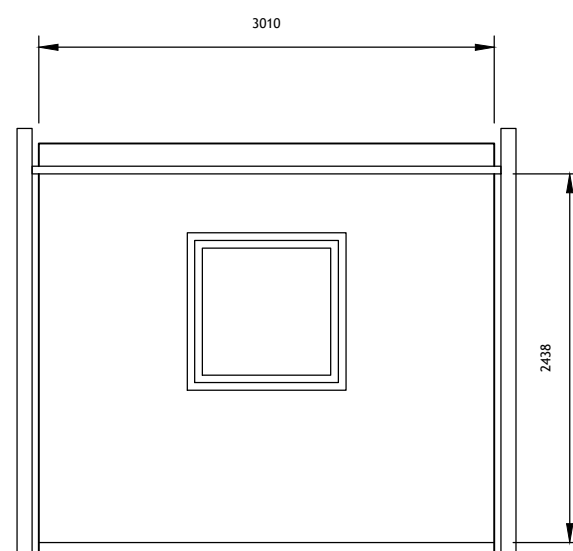

MARKETING SUITE - SIDE ELEVATION

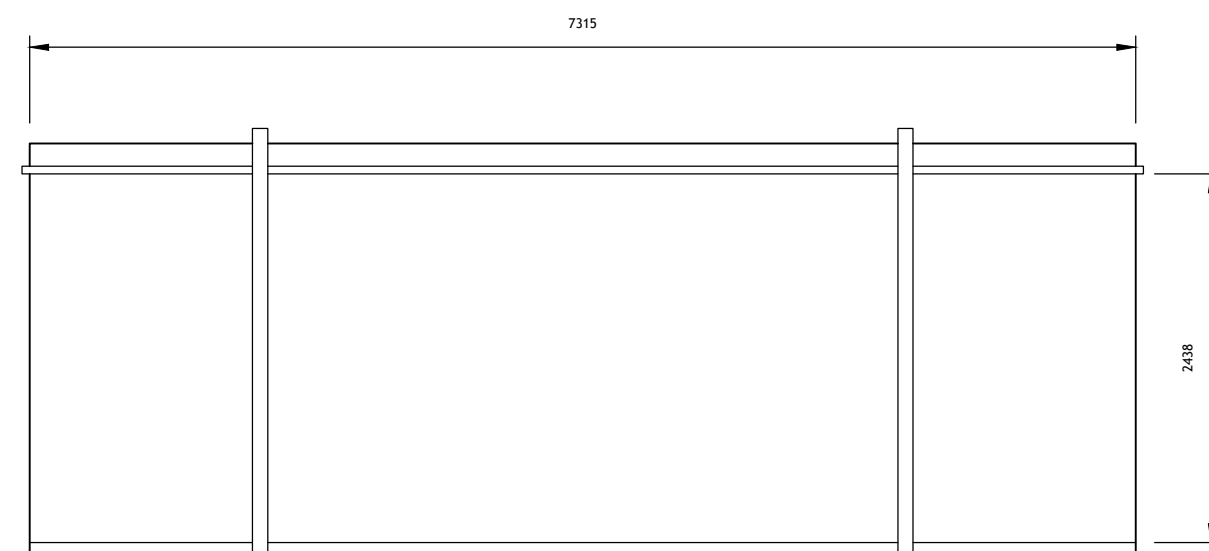


MARKETING SUITE - REAR ELEVATION

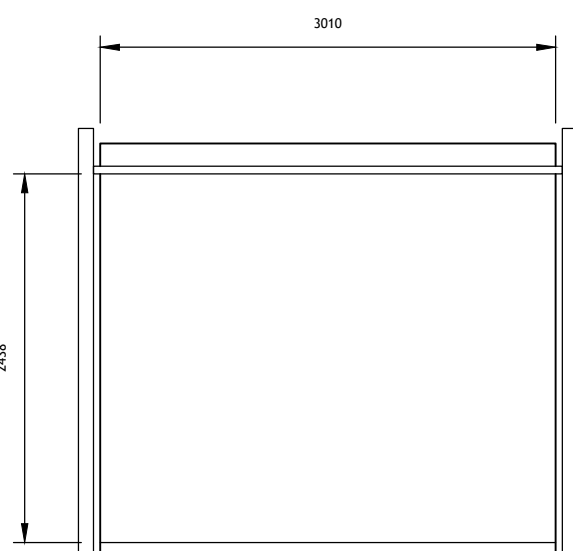


MARKETING SUITE - SIDE ELEVATION


2 SALES & MARKETING SUITE
1:50 @ A1

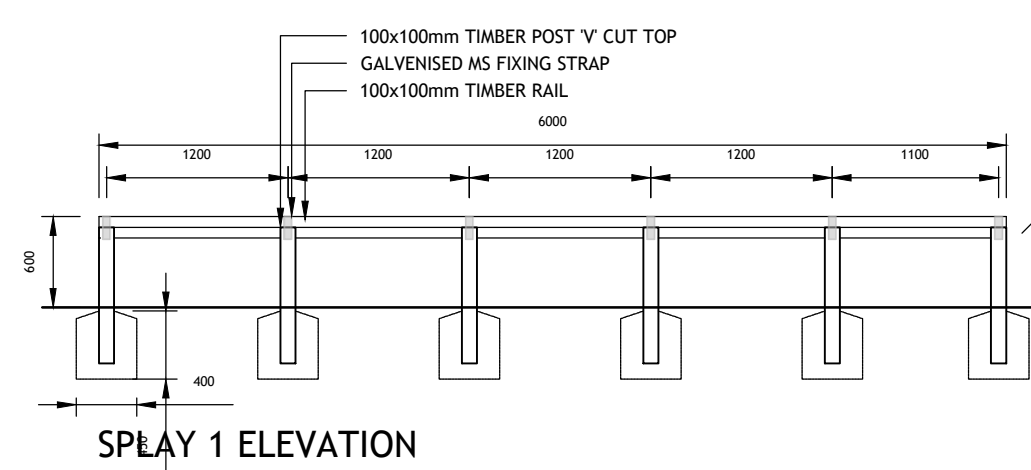


SPLAY 1 ELEVATION

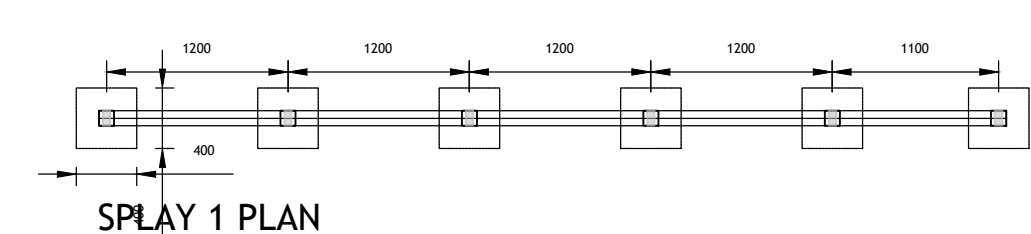


SPLAY 1 PLAN

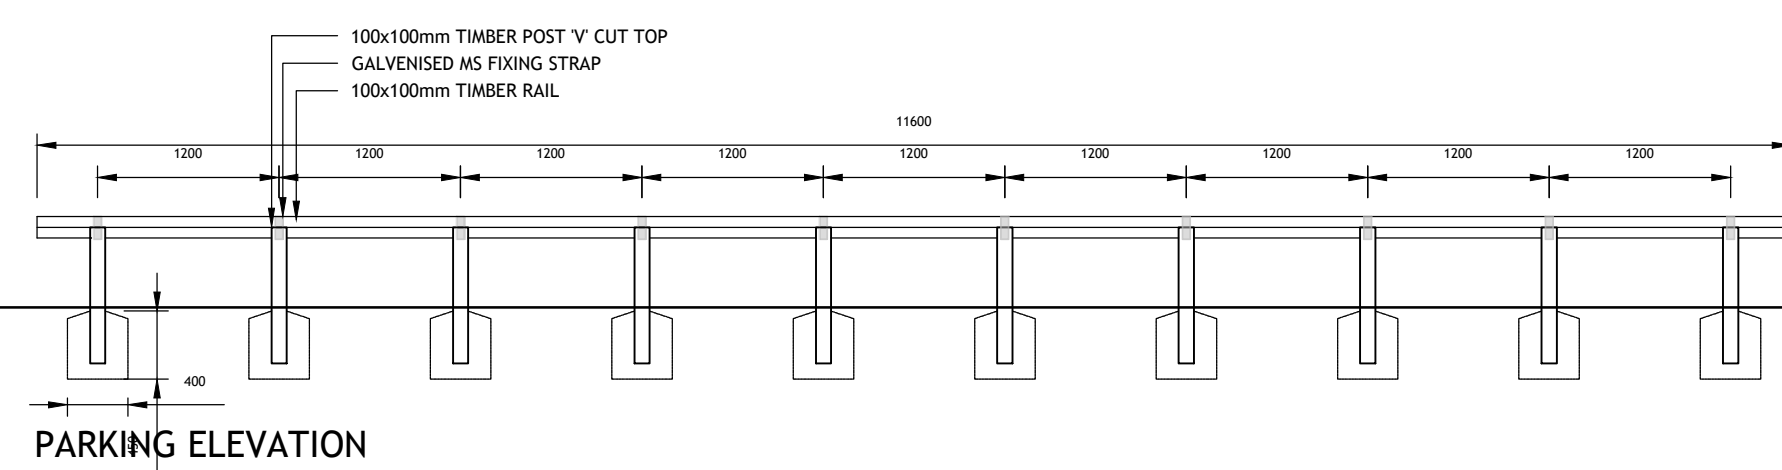


PARKING ELEVATION

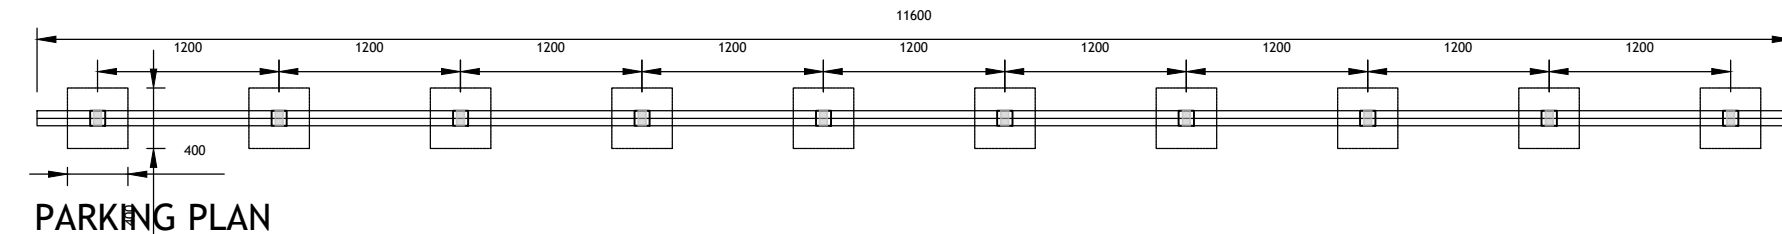

PARKING PLAN

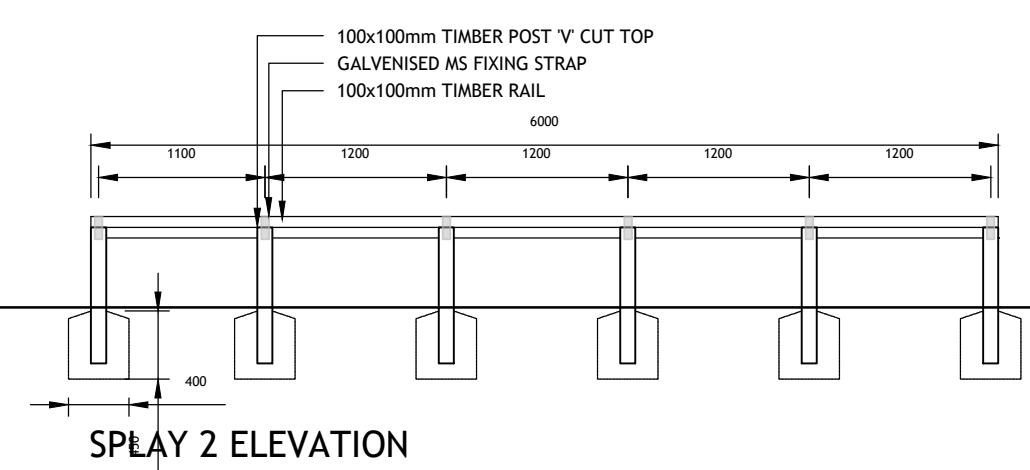

SPLAY 2 ELEVATION

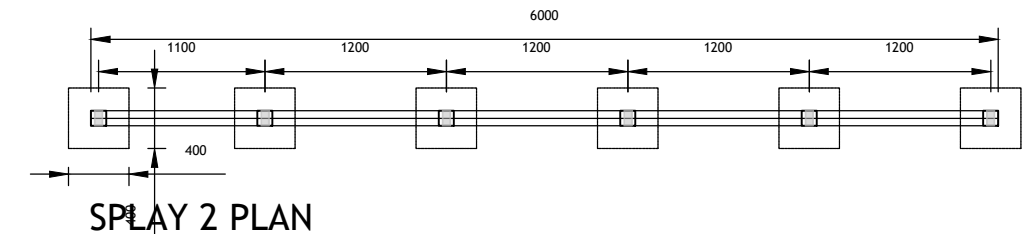

SPLAY 2 PLAN

3 SALES CAR PARKING FENCE
1:50 @ A1

General notes:
Copyright reserved to Applethwaite Limited and may not be reproduced without prior written consent.
This drawing is subject to the accuracy of detailed supporting reports, surveys, working drawings and Local Authority Approval. Dimensions, finished floor levels exact sizes of houses & areas shown are approximate only and subject to detailed design to be prepared by others. Any finished floor levels shown should be checked by a qualified structural engineer prior to commencement of on site works and any discrepancies should be reported directly to the client.
It is the responsibility of the client and contractor to check the accuracy of this drawing is correct, including site boundary positions, dimensions and areas before any works begin on site.

A		Sales arena boundary amended		DD	07.12.18
Rev.		Revision details		By	Date
Drafting Stage		Drawing Status			
Draft		Comments		Tender	
Issued		Information		Construction	
		Approval		As Built	
		applethwaite			
JOB TITLE					
PEEL PARK AVENUE CLITHEROE					
DRAWING TITLE					
SALES ARENA LAYOUT AND DETAILS					
DATE		SCALE		DRAWN	
19/10/18		1:200, 1:50, NTS @ A1		DJD	
DRAWING NUMBER					
CLITH/SALES/01A					