



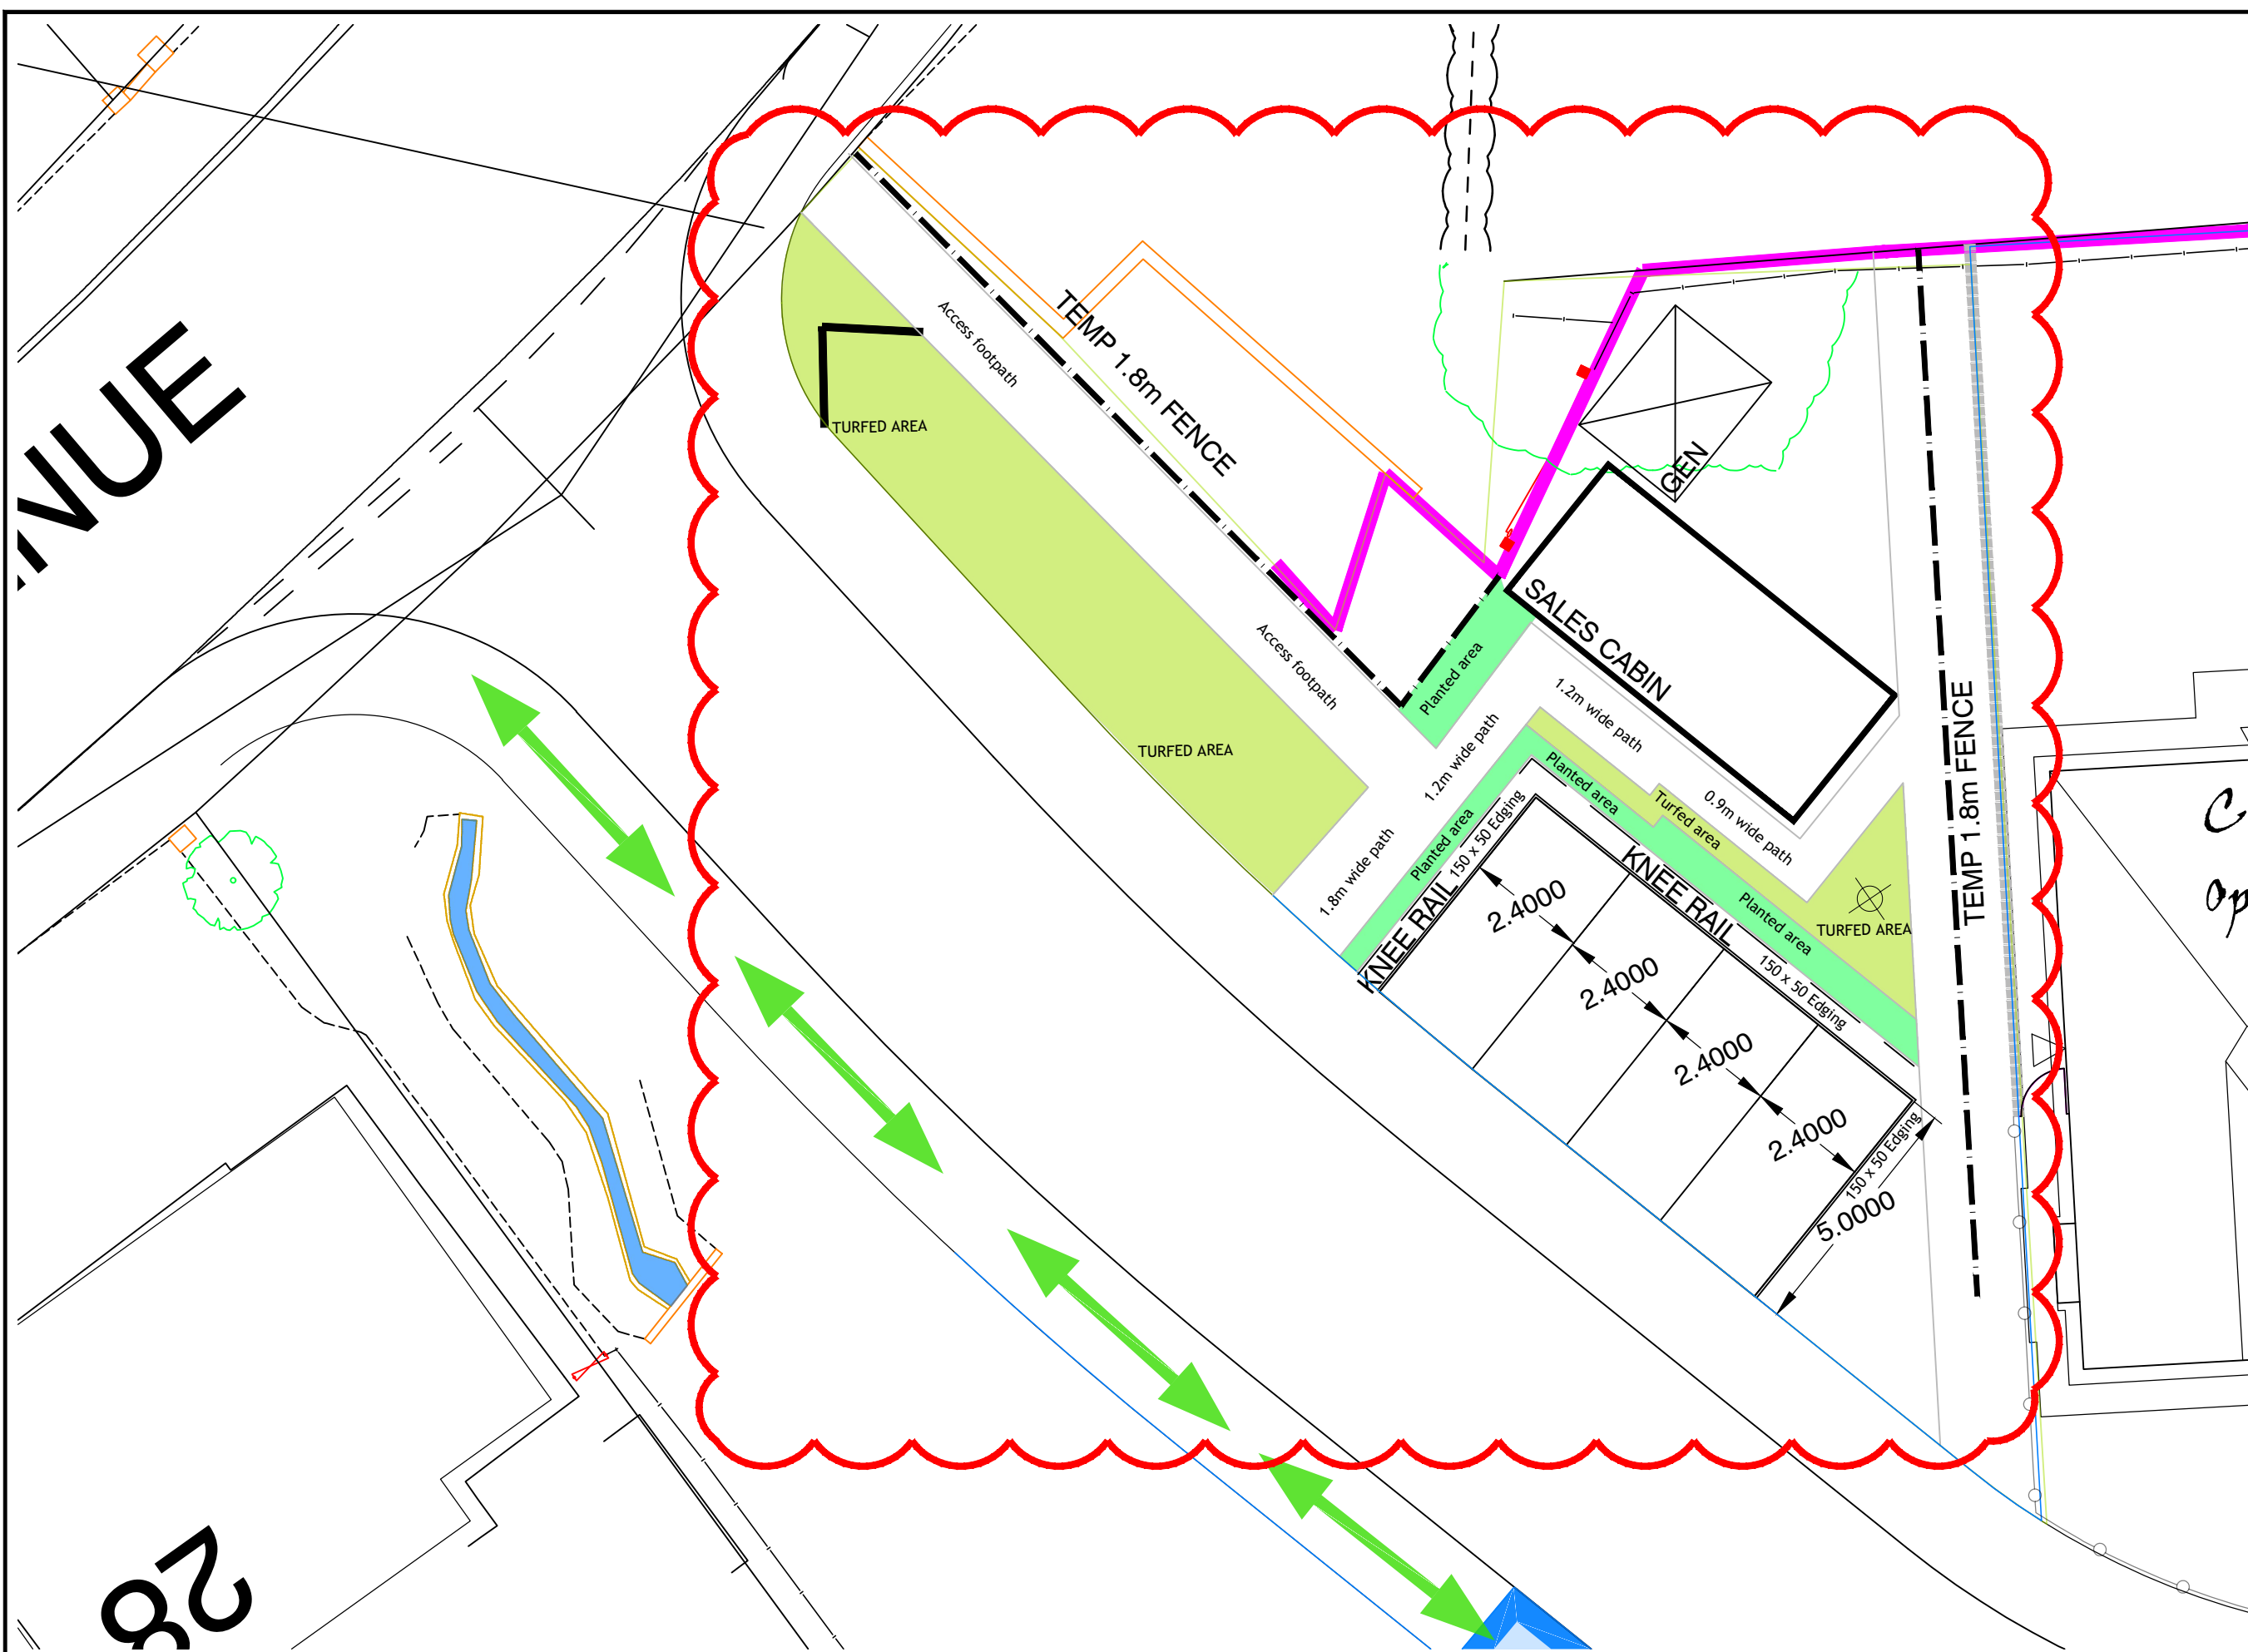

1 SALES ARENA PLAN
1:200 @ A1

4 SALES ENTRANCE SIGN
N.T.S

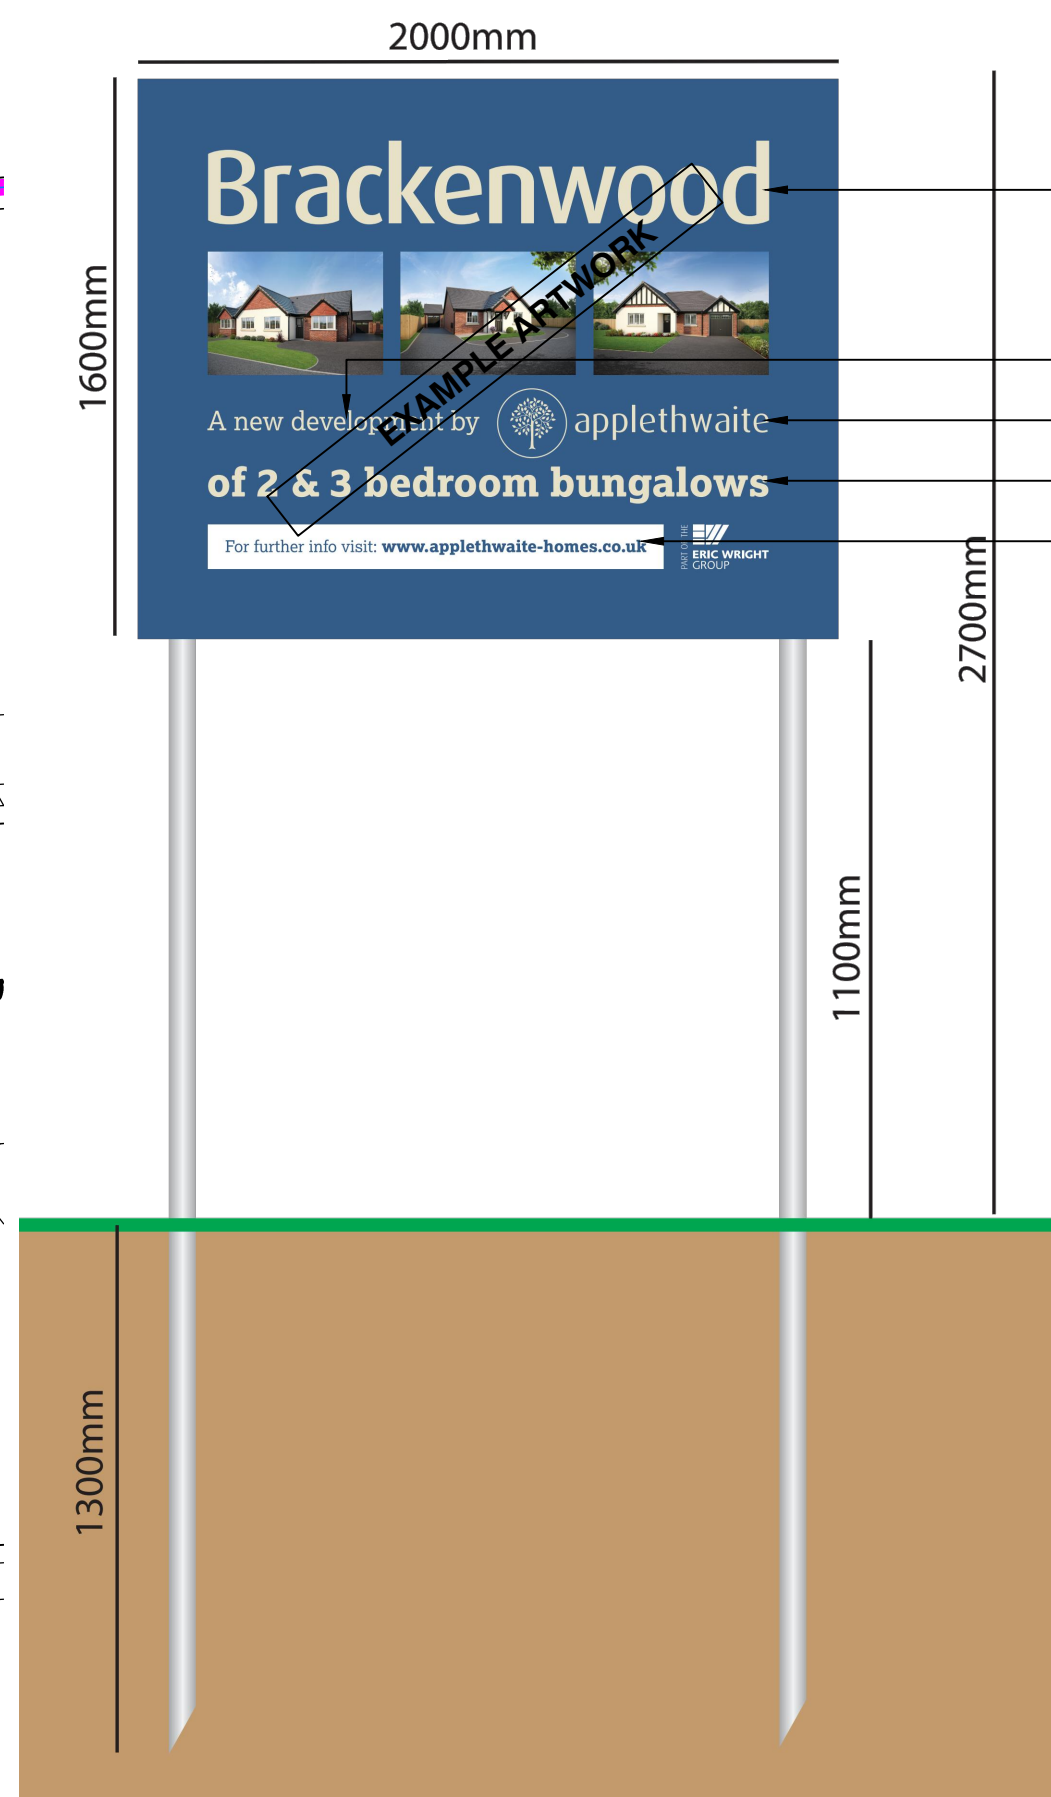


- V' BOARD SIGNAGE 2no. 2000mm x 1600mm
Cap height of letters in millimetres
- 238mm "Site Name"
 - 70mm "A new development"
 - 100mm "Applethwaite"
 - 107mm "Development Mix"
 - 43mm "Info"
- 76mm Ø x 4m long posts
- FLAGPOLES 2no. 76mm Ø x 6m long, white.
FLAG - Double Sided 1500mm x 750mm
Colour - "Oxford Blue"
Cap height of letters in millimetres - 150mm




5 SALES LOCATION PLAN
1:1250




General notes:
Copyright reserved to Applethwaite Limited and may not be reproduced without prior written consent.
This drawing is subject to the accuracy of detailed supporting reports, surveys, working drawings and Local Authority Approval. Dimensions, finished floor levels exact sizes of houses & areas shown are approximate only and subject to detailed design to be prepared by others. Any finished floor levels shown should be checked by a qualified structural engineer prior to commencement of on site works and any discrepancies should be reported directly to the client.
It is the responsibility of the client and contractor to check the accuracy of this drawing is correct, including site boundary positions, dimensions and areas before any works begin on site.

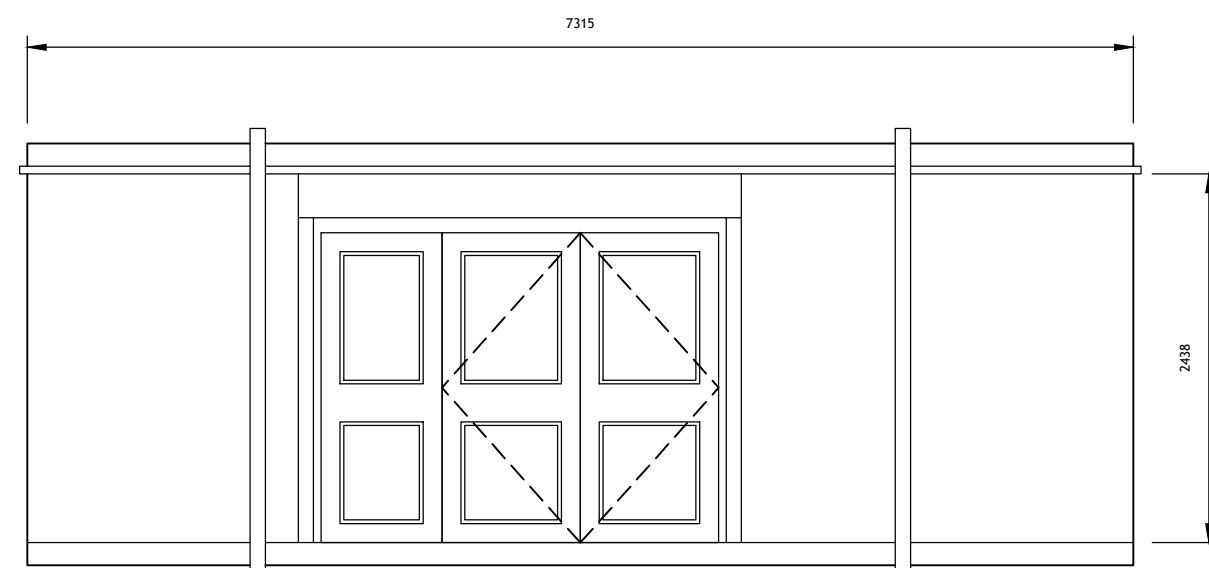


MARKETING SUITE - FRONT ELEVATION

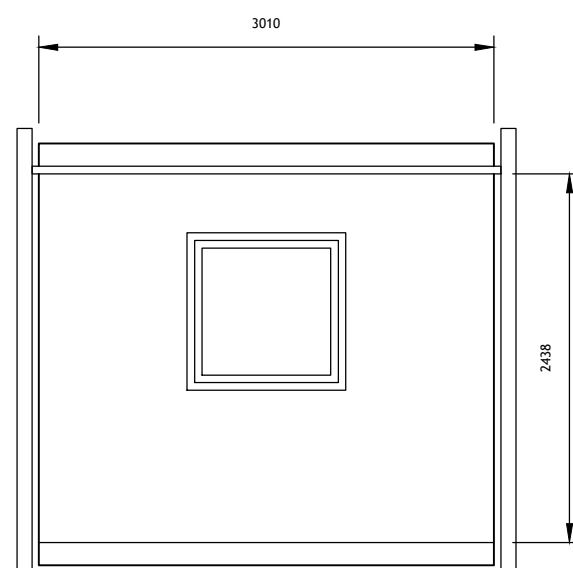

MARKETING SUITE - SIDE ELEVATION

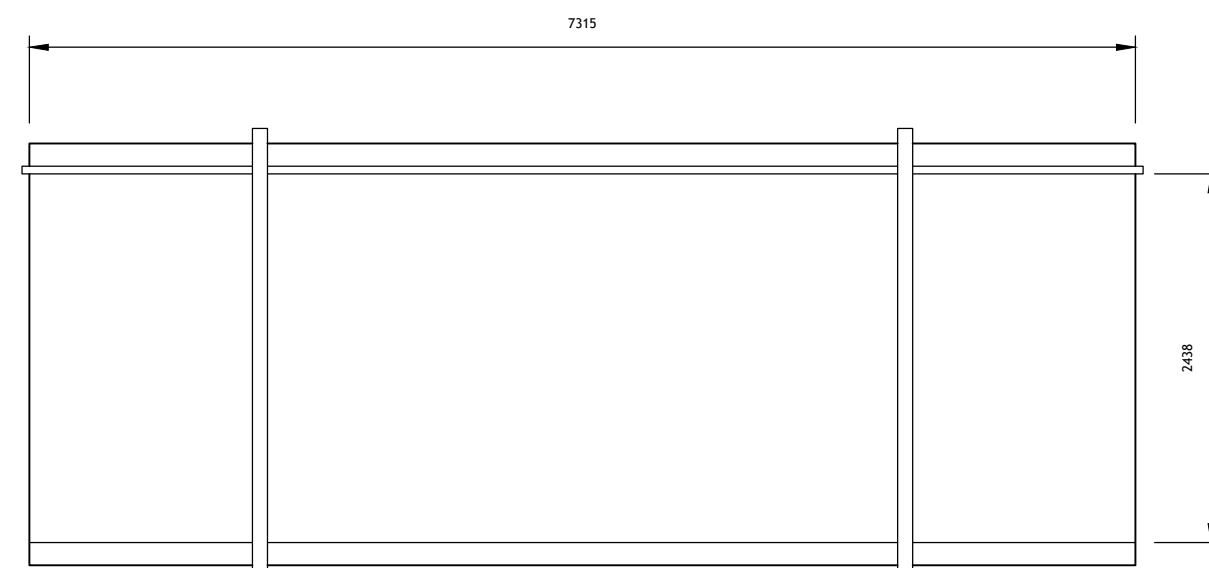


MARKETING SUITE - REAR ELEVATION

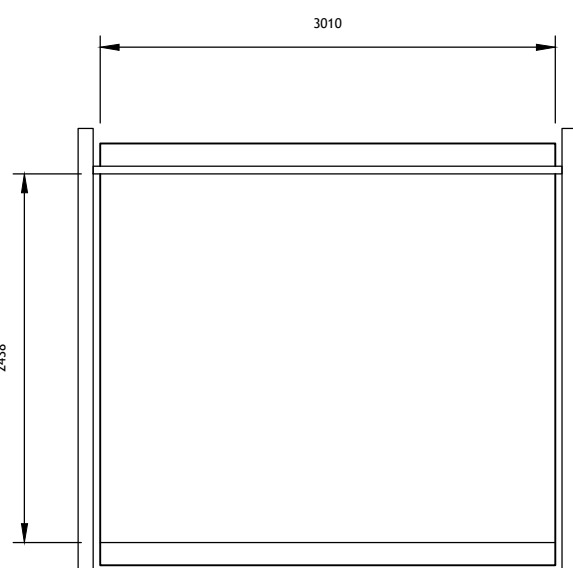


MARKETING SUITE - SIDE ELEVATION


2 SALES & MARKETING SUITE
1:50 @ A1

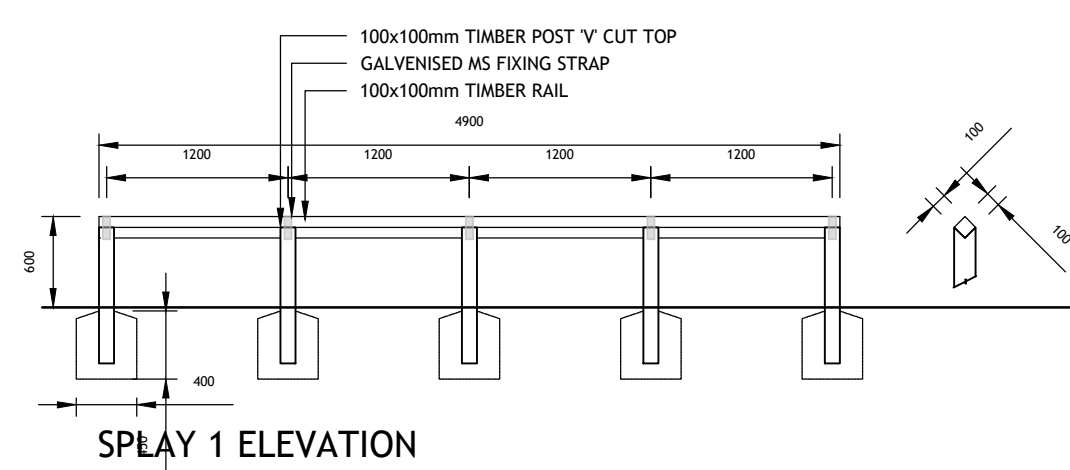


SPLAY 1 ELEVATION

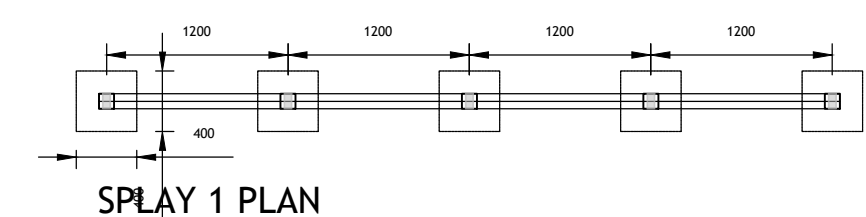


SPLAY 1 PLAN

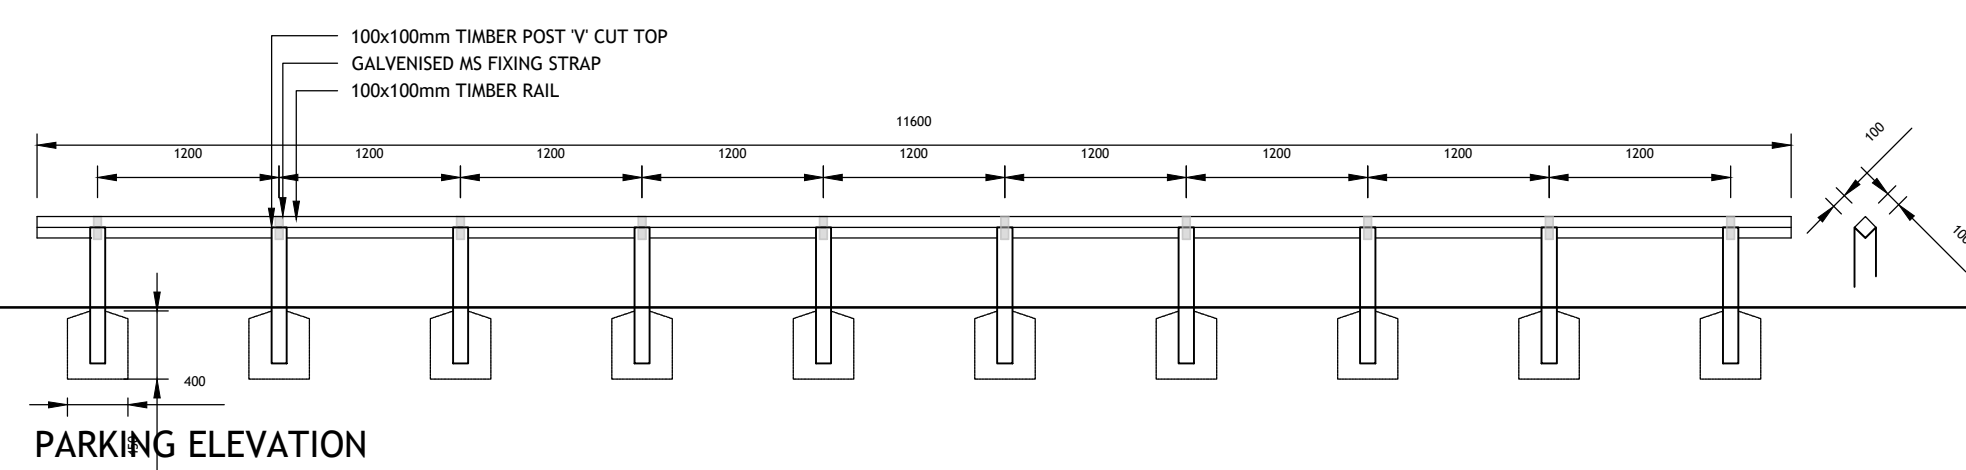


PARKING ELEVATION

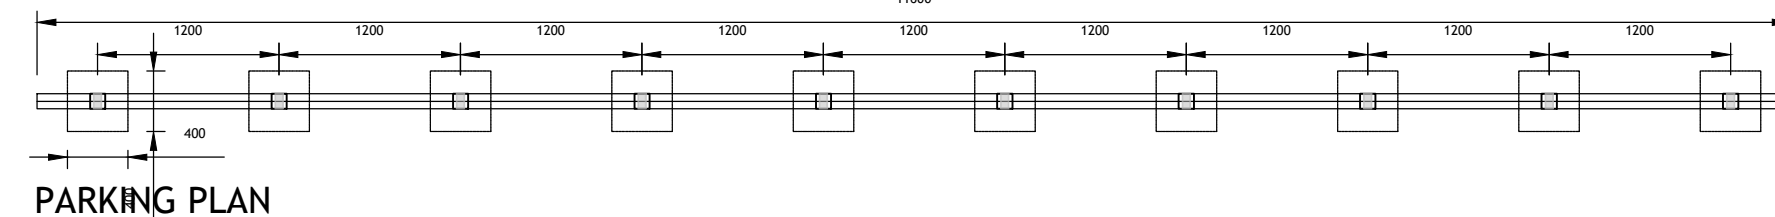

PARKING PLAN

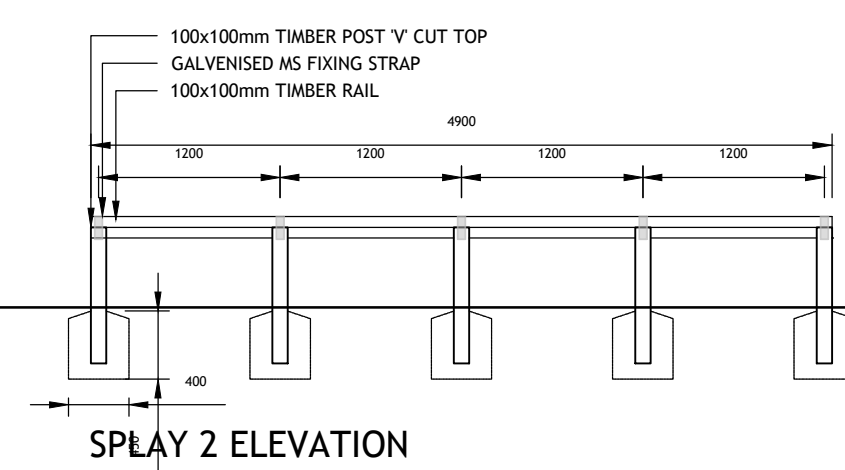

SPLAY 2 ELEVATION

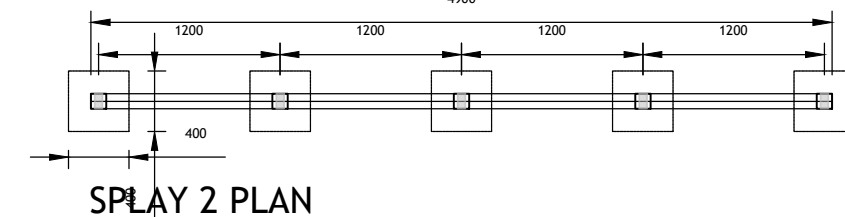

SPLAY 2 PLAN

3 SALES CAR PARKING FENCE
1:50 @ A1

E	Sales cabin and entrance sign amended	DD	07.06.19
D	Various amendments to sales arena layout	DD	30.04.19
C	Additional notes added about kerbs, etc	DD	05.02.19
B	Entrance flagpole removed	DD	07.01.19
A	Sales arena boundary amended	DD	07.12.18
Rev.		Revision details	By Date
Drawing Stage Drawing Status			
Draft		Comments	Tender
Issued		Information	Construction
		Approval	As Built
applethwaite			
JOB TITLE PEEL PARK AVENUE CLITHEROE			
DRAWING TITLE SALES ARENA LAYOUT AND DETAILS			
DATE	SCALE	DRAWN	
19/10/18	1:200, 1:50, NTS @ A1	DJD	
DRAWING NUMBER		CLITH/SALES/01E	
		 PART OF THE ERIC WRIGHT GROUP	