



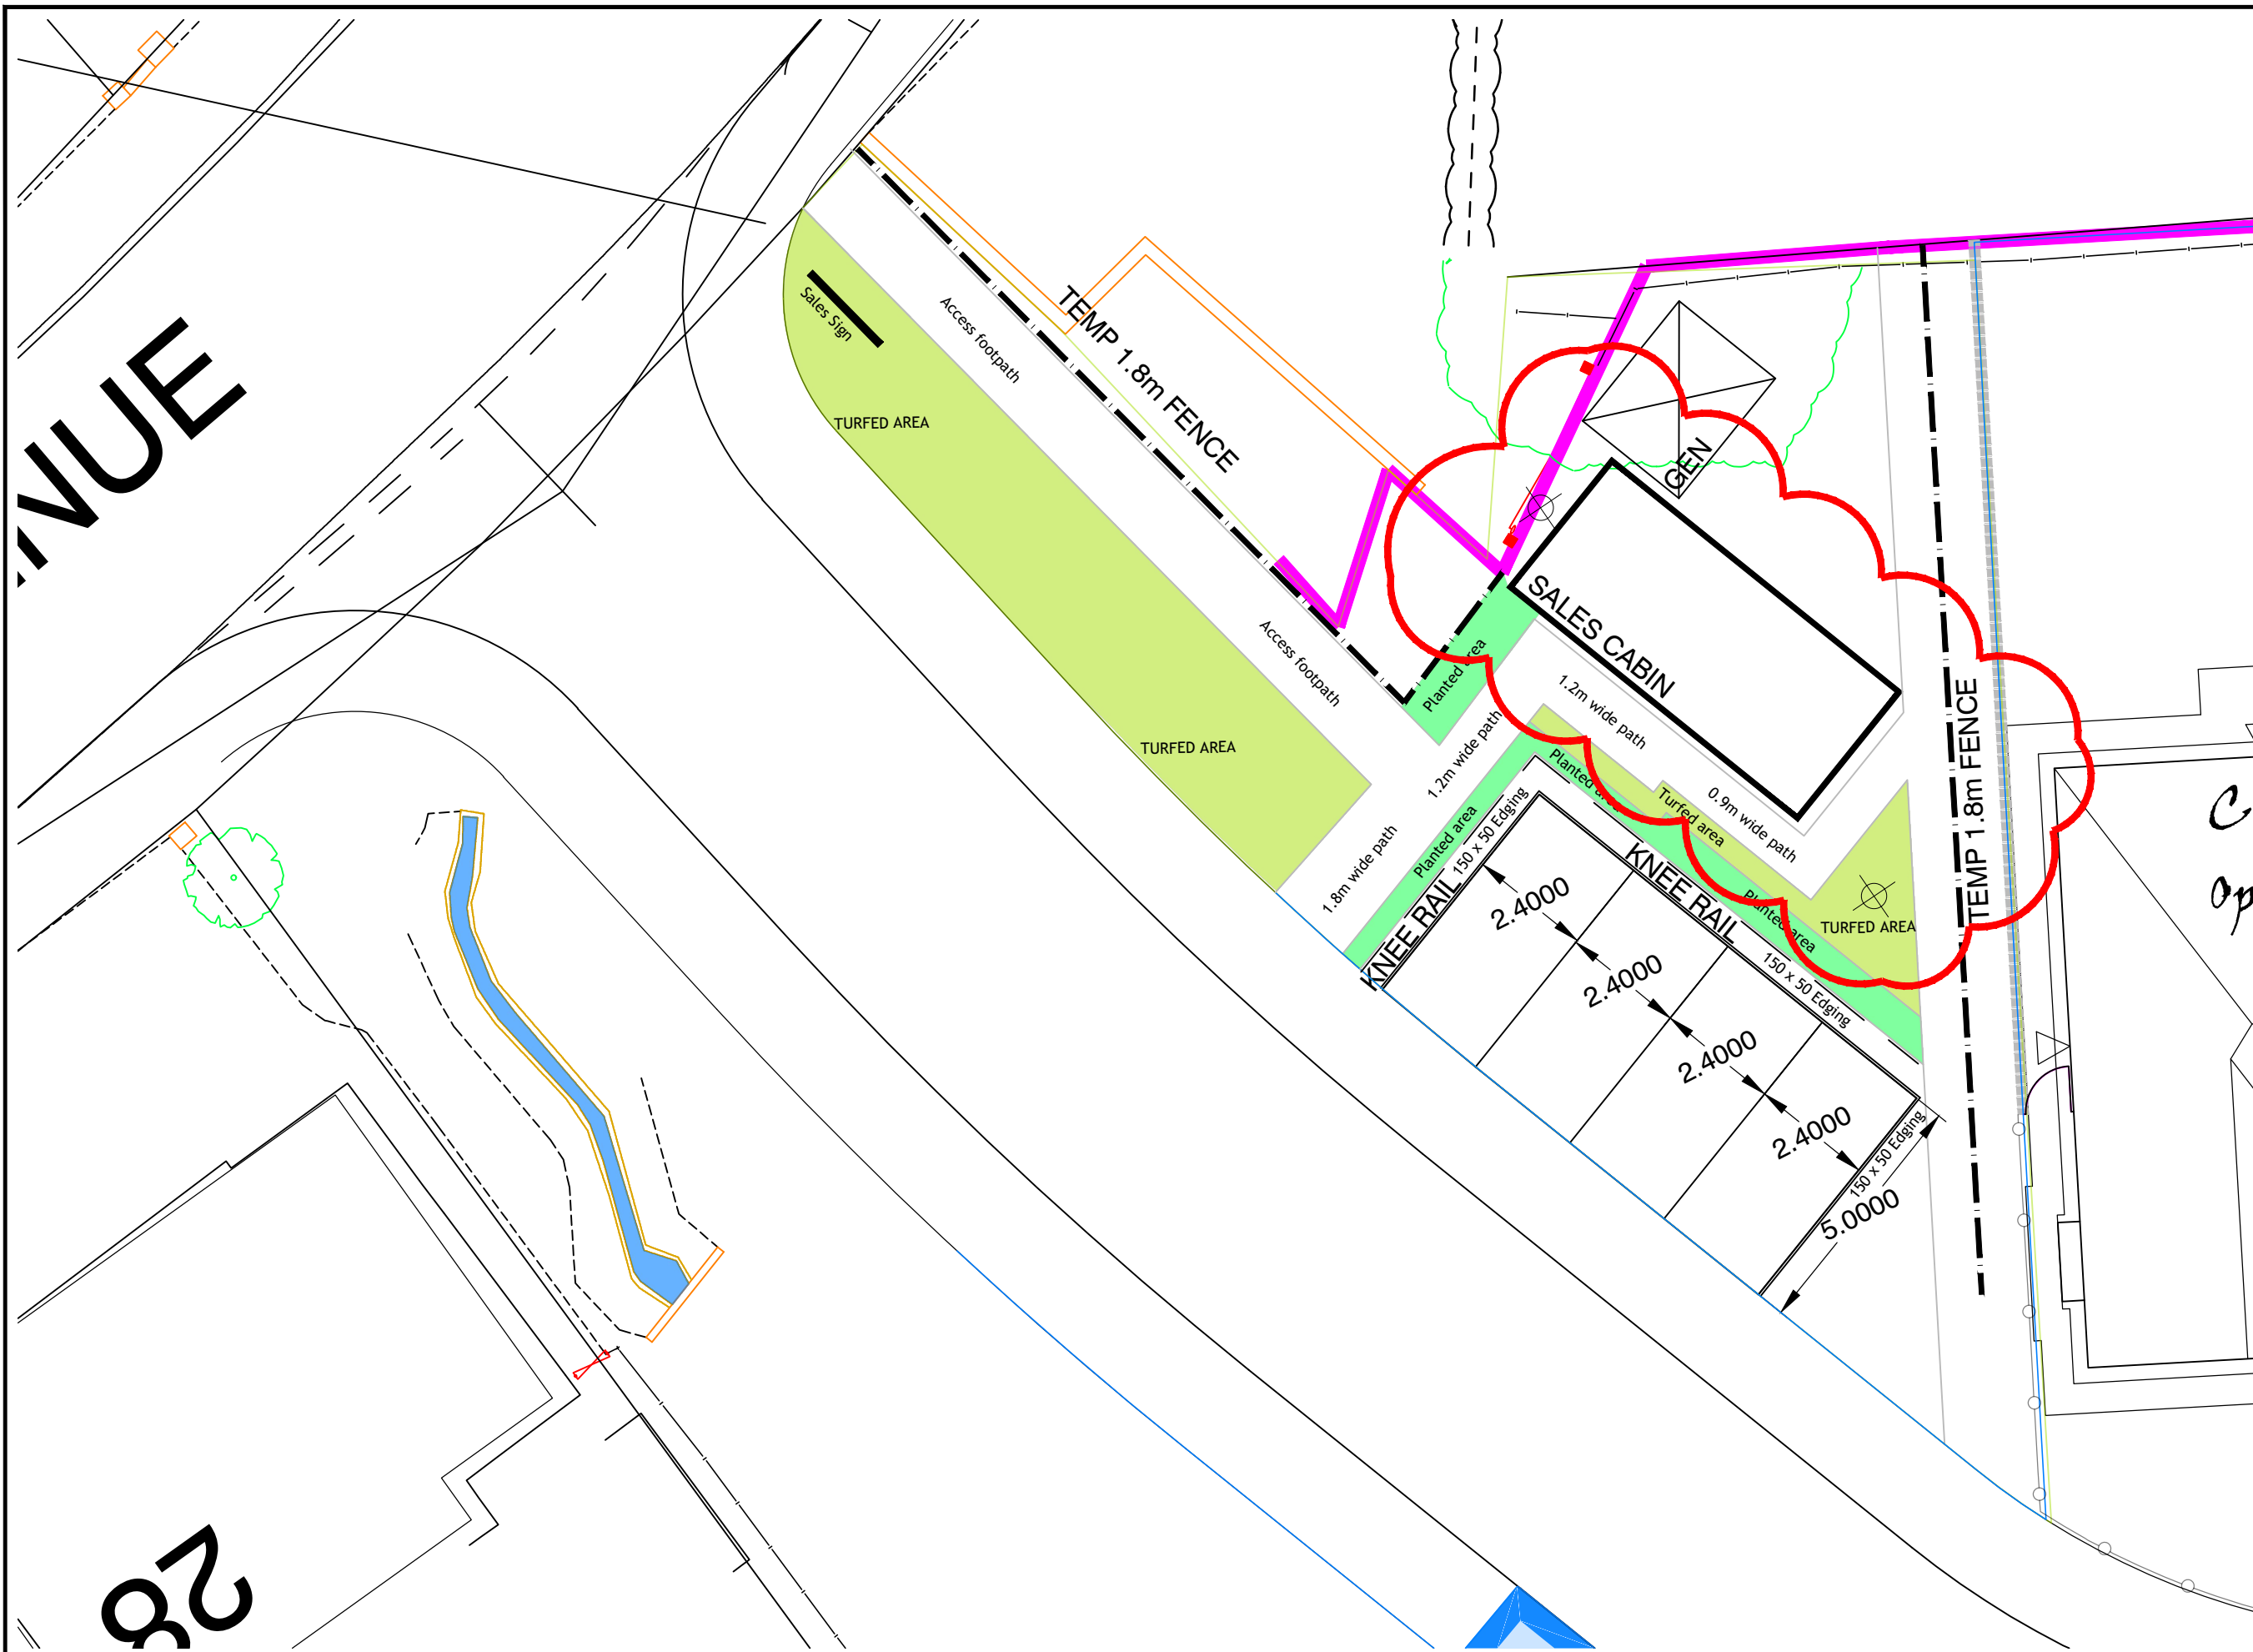

1 SALES ARENA PLAN
1:200 @ A1

4 SALES ENTRANCE SIGN
N.T.S

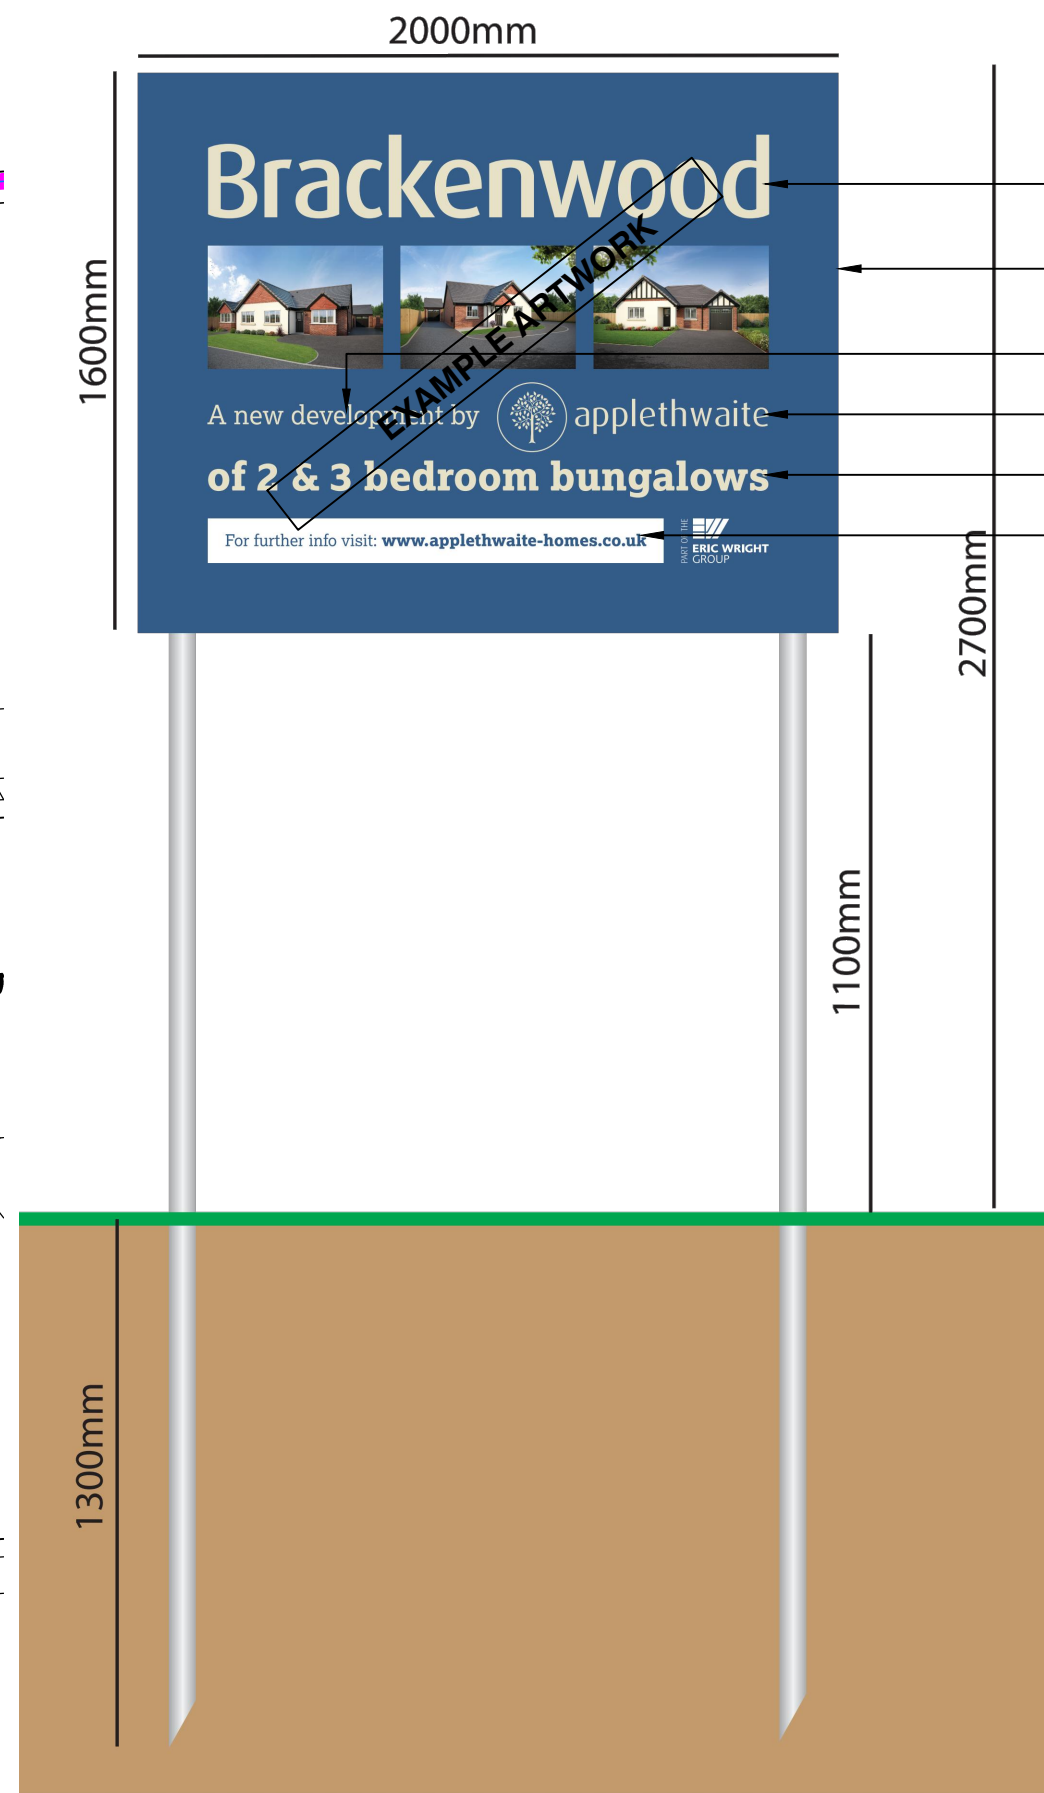

SINGLE STACK SIGNAGE BOARD 2no. 2000mm x 1600mm

Cap height of letters in millimetres

238mm "Site Name"

2no. 2000mm x 1600mm back to back boards

70mm "A new development"

100mm "Applethwaite"

107mm "Development Mix"

43mm "Info"

76mm Ø x 4m long posts

FLAGPOLES 2no. 76mm Ø x 6m long, white.


FLAG - Double Sided 1500mm x 750mm

Colour - "Oxford Blue"


Cap height of letters in millimetres - 150mm




5 SALES LOCATION PLAN
1:1250

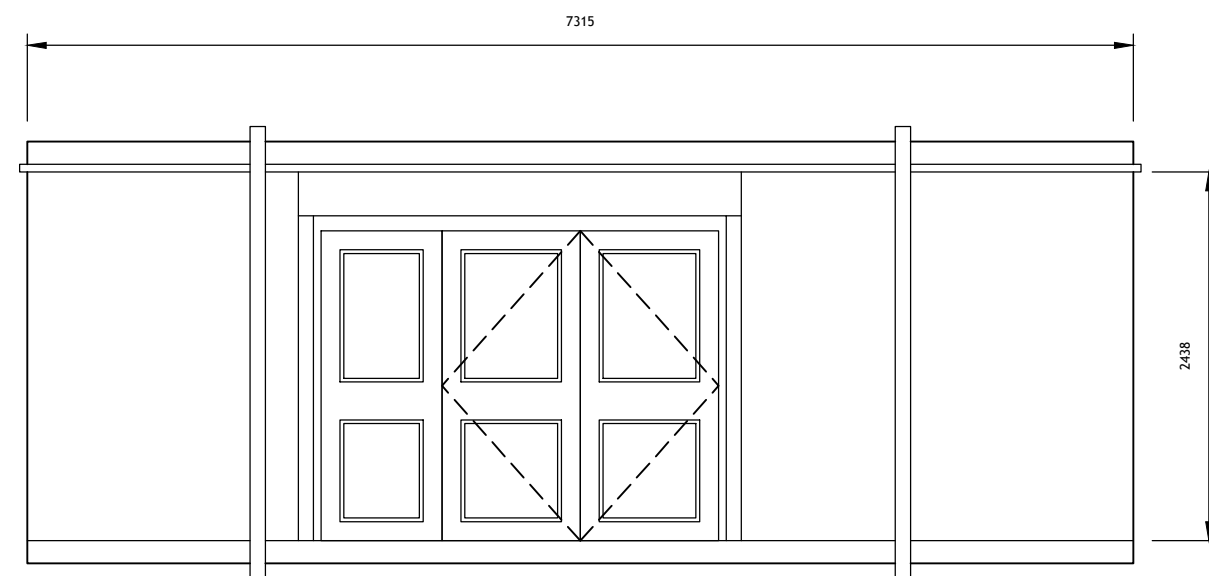


MARKETING SUITE - FRONT ELEVATION

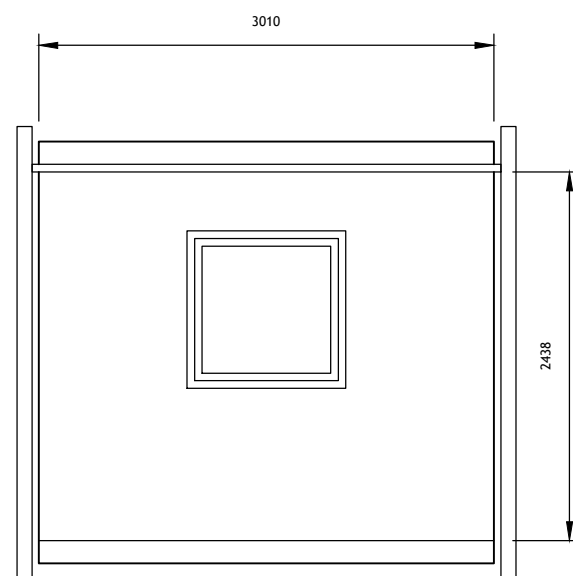

MARKETING SUITE - SIDE ELEVATION

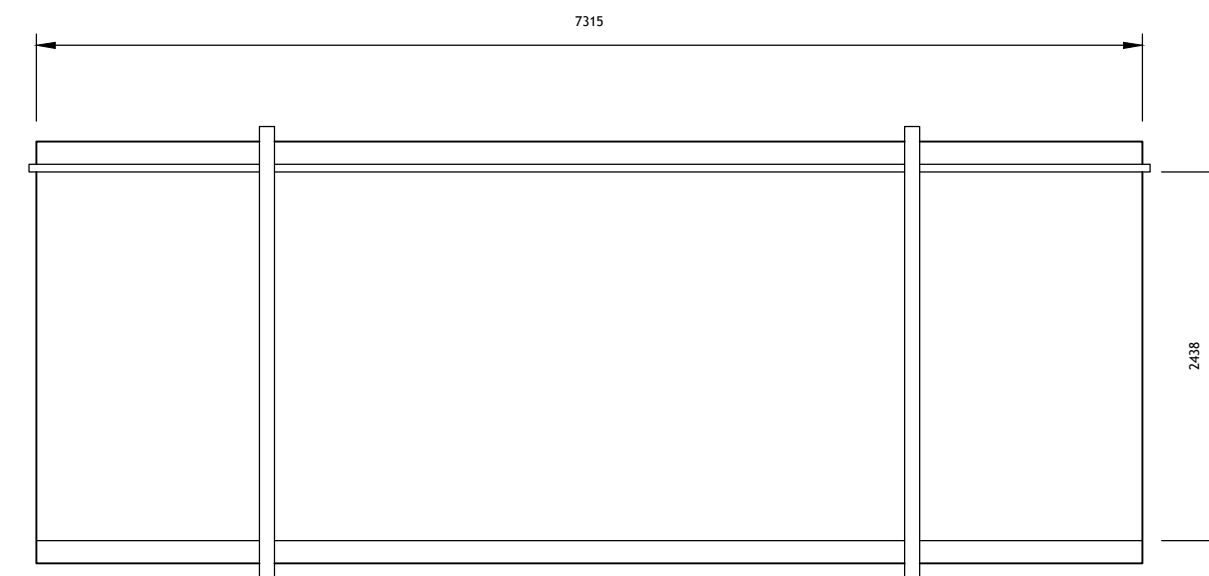


MARKETING SUITE - REAR ELEVATION

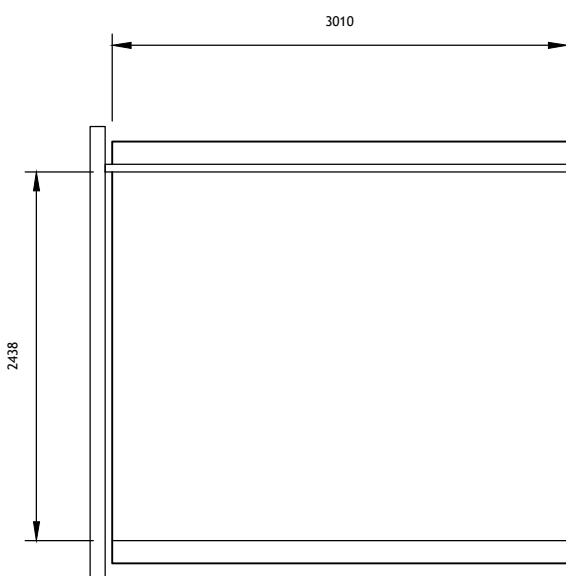


MARKETING SUITE - SIDE ELEVATION


2 SALES & MARKETING SUITE
1:50 @ A1

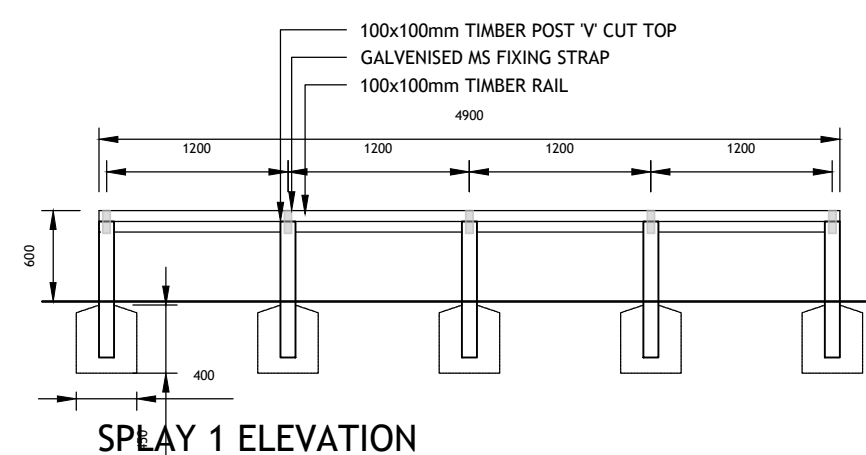


SPLAY 1 ELEVATION

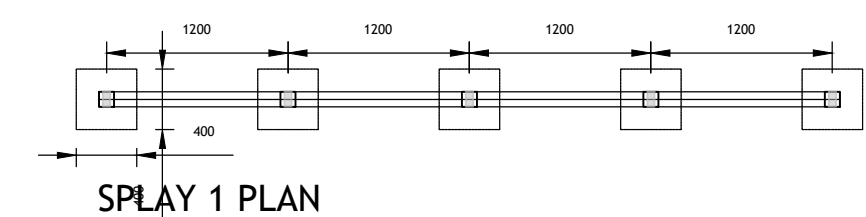


SPLAY 1 PLAN

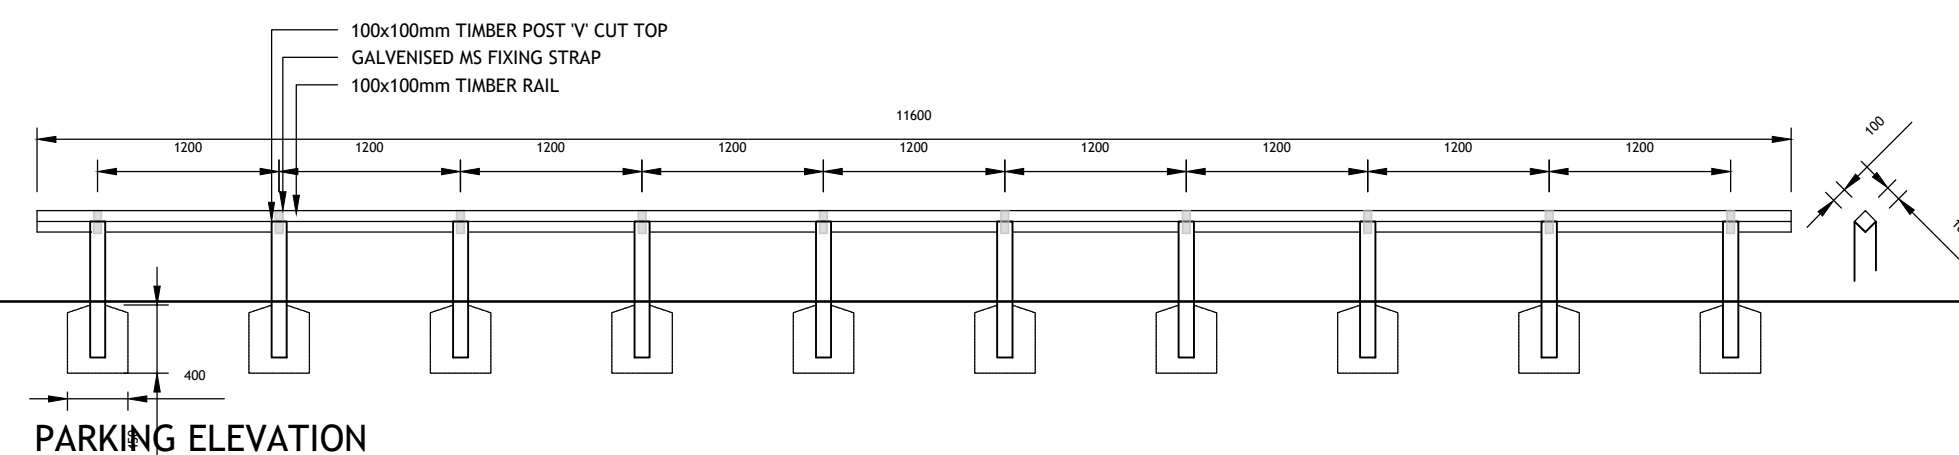


PARKING ELEVATION

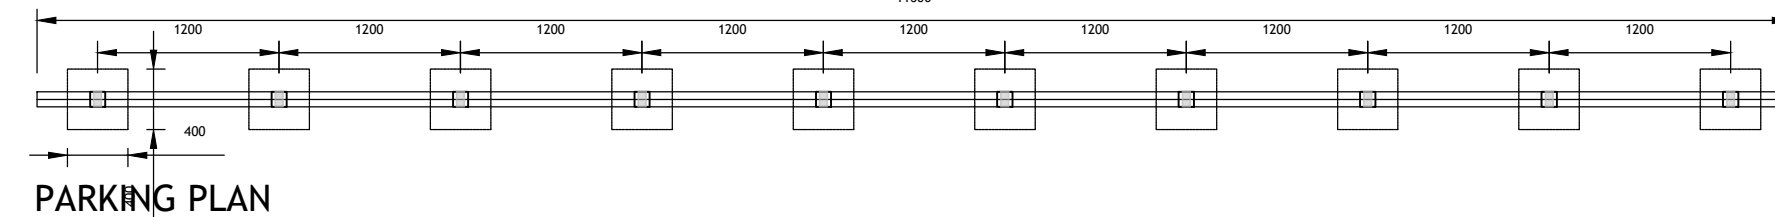

PARKING PLAN

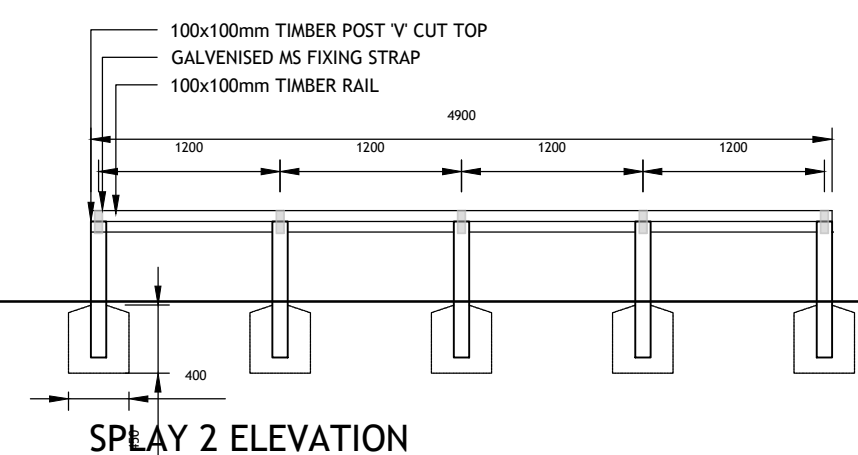

SPLAY 2 ELEVATION

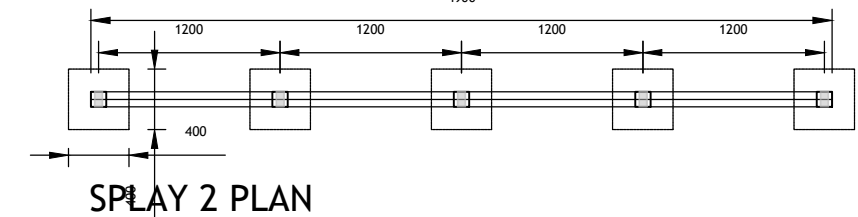

SPLAY 2 PLAN

3 SALES CAR PARKING FENCE
1:50 @ A1

General notes:
Copyright reserved to Applethwaite Limited and may not be reproduced without prior written consent.
This drawing is subject to the accuracy of detailed supporting reports, surveys, working drawings and Local Authority Approval. Dimensions, finished floor levels, exact sizes of houses & areas shown are approximate only and subject to detailed design to be prepared by others. Any finished floor levels shown should be checked by a qualified structural engineer prior to commencement of on site works and any discrepancies should be reported directly to the client.
It is the responsibility of the client and contractor to check the accuracy of this drawing is correct, including site boundary positions, dimensions and areas before any works begin on site.

G	Flagpole positions identified	DD	22.07.19
F	Entritance sign amended to single stack	DD	17.06.19
E	Sales cabin and entrance sign amended	DD	07.06.19
D	Various amendments to sales arena layout	DD	30.04.19
C	Additional notes added about kerbs, etc	DD	05.02.19
B	Entrance flagpole removed	DD	07.01.19
A	Sales arena boundary amended	DD	07.12.18
Rev.	Revision details	By	Date
Drawing Stage		Drawing Status	
Draft	Comments	Tender	
Issued	Information	Construction	
	Approval	As Built	
 applethwaite			
JOB TITLE PEEL PARK AVENUE CLITHEROE			
DRAWING TITLE SALES ARENA LAYOUT AND DETAILS			
DATE 19/10/18	SCALE 1:200, 1:50, NTS @ A1	DRAWN DJD	
DRAWING NUMBER CLITH/SALES/01G		 PART OF THE ERIC WRIGHT GROUP	