



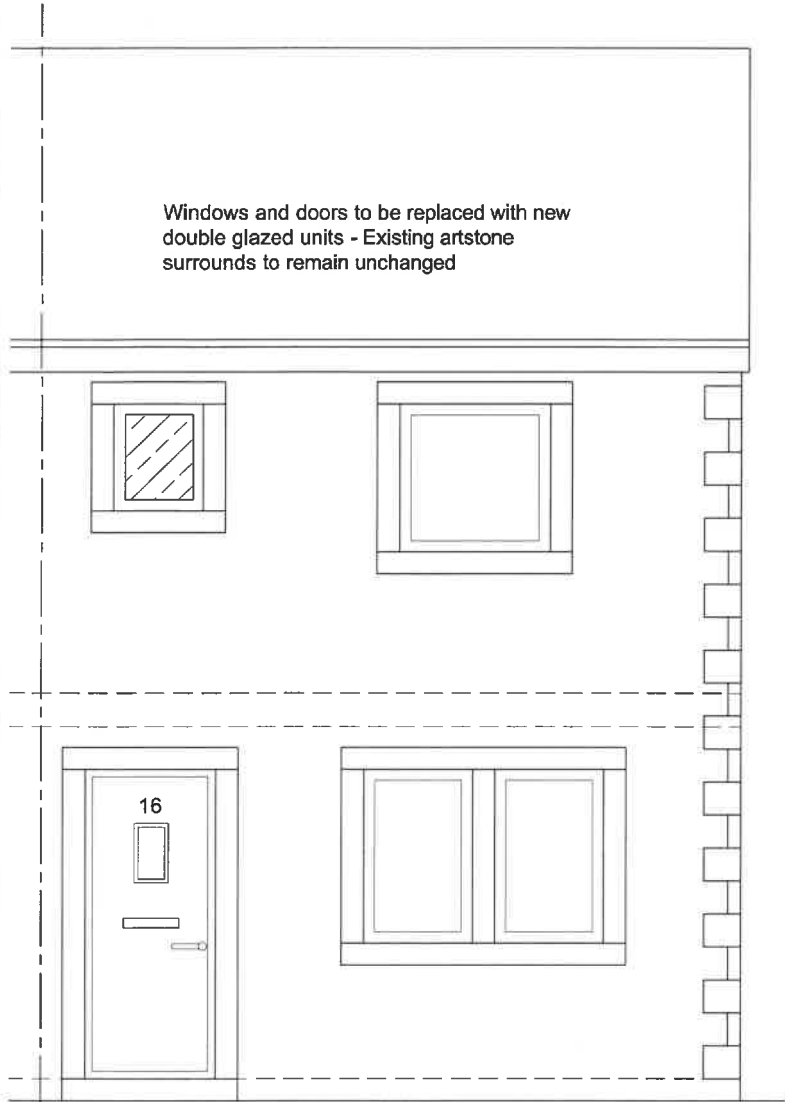

FRONT ELEVATION (scale 1:50)

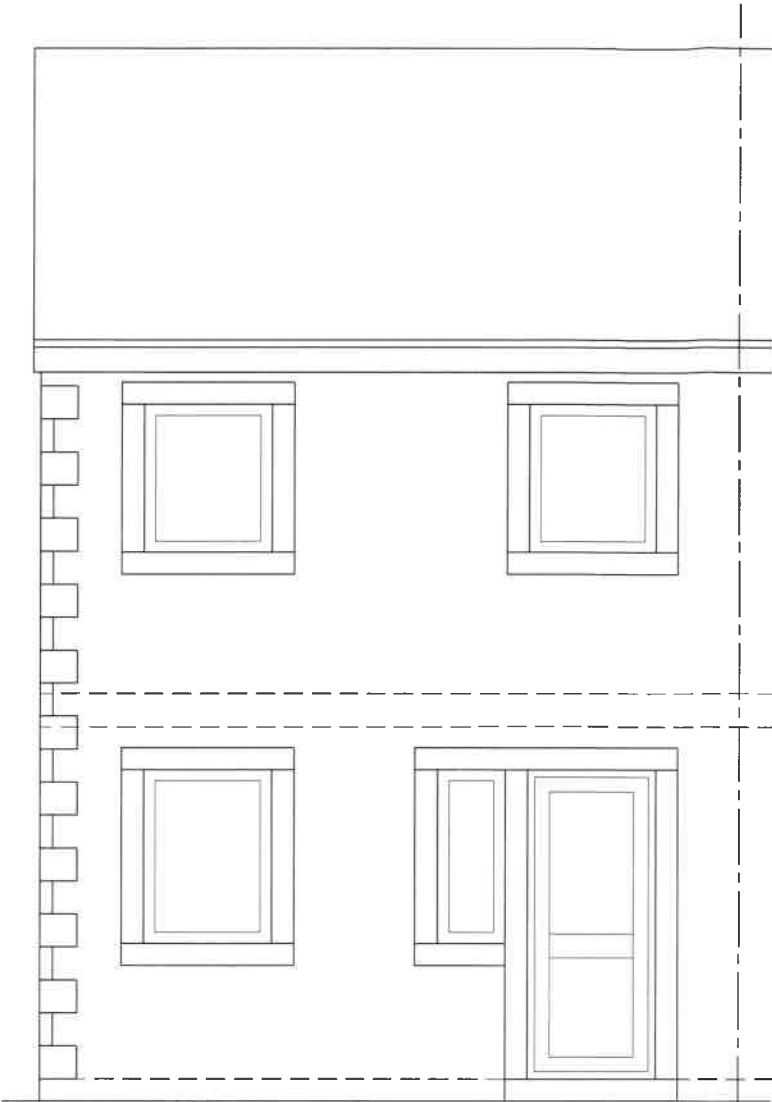

REAR ELEVATION (scale 1:50)



SIDE ELEVATION (scale 1:50)

320190813P




97 THE FARTHINGS
ASTLEY VILLAGE
CHORLEY
LANCASHIRE
PR7 1SH
TEL 07702 682888
www.extendeddesign.co.uk
mail@extendeddesign.co.uk


Proposed replacement windows at 16 King Street Longridge PR3 3RQ

Mr & Mrs Ashton

Rev	Description	Date
Elevations		
Dwg No 1973 / 102		
Drawn DP		
Date Sep 2019		
Scale @ A3 1:50		

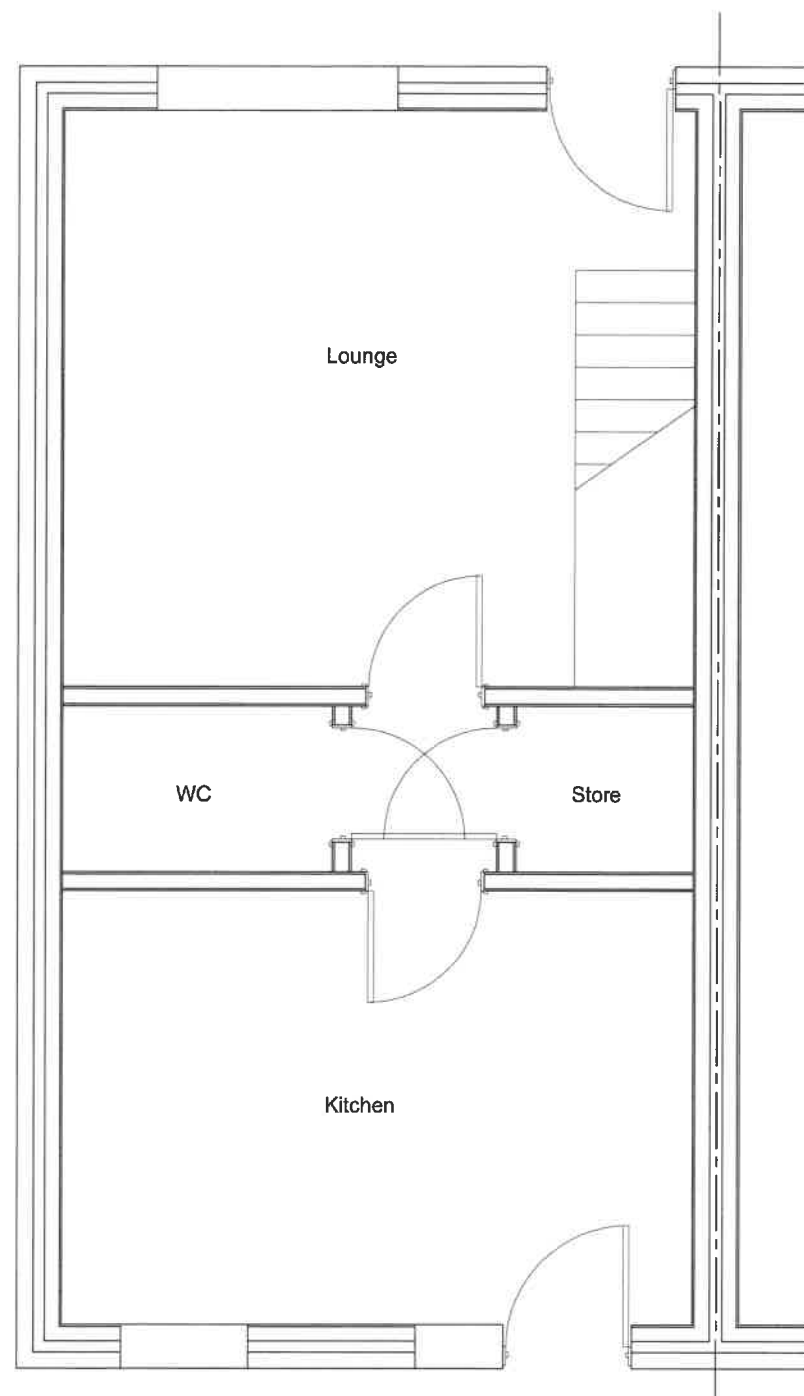

GROUND FLOOR LAYOUT (scale 1:50)

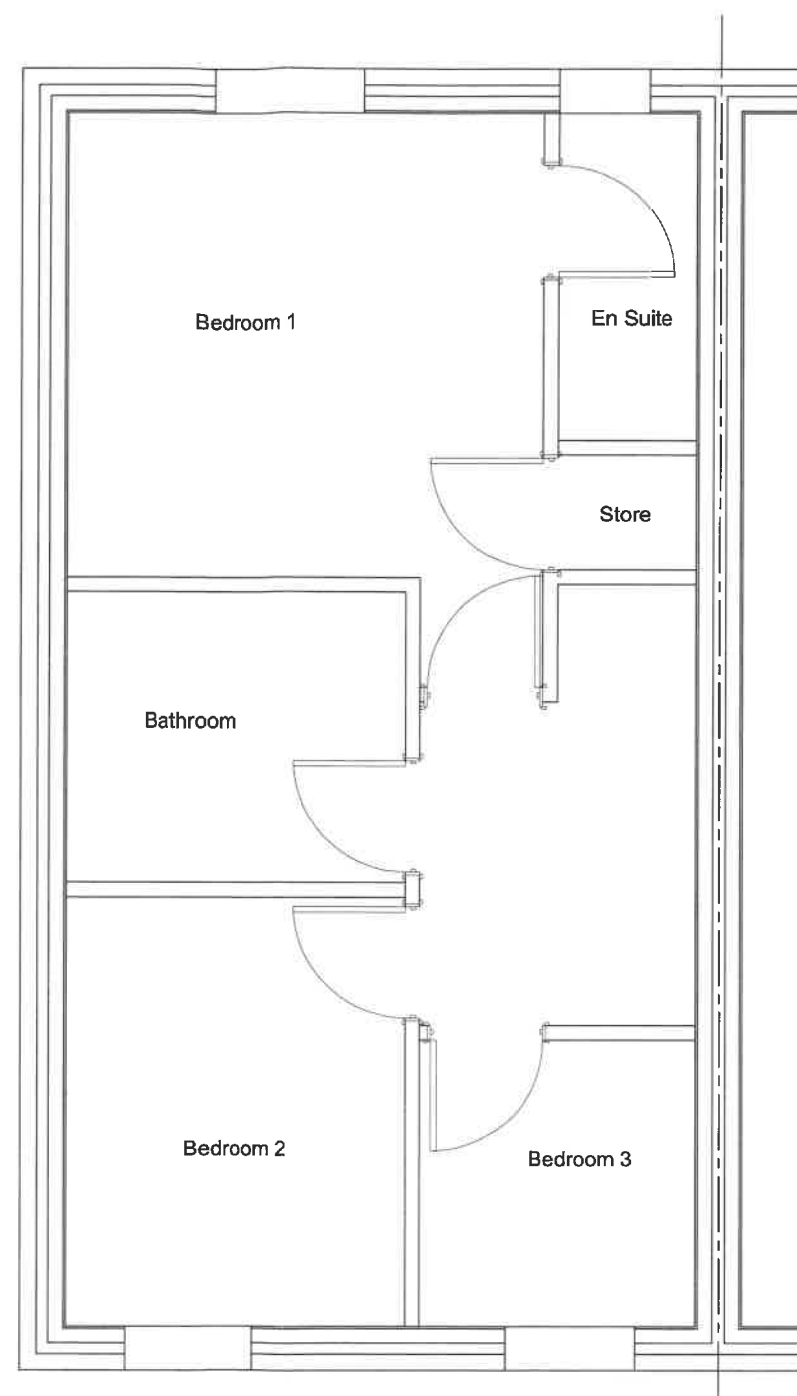

FIRST FLOOR LAYOUT (scale 1:50)

320190813P

EXTENDED DESIGN LTD
 97 THE FARTHINGS
 ASTLEY VILLAGE
 CHORLEY
 LANCASHIRE
 PR7 1SH
 TEL 07702 682888 www.extendeddesign.co.uk
 mail@extendeddesign.co.uk
 Proposed replacement windows at 16 King
 Street Longridge PR3 3RQ
 Mr & Mrs Ashton

Rev	Description	Date
Floor Layouts		
Dwg No	Drawn	DP
1973 / 101	Date	Sep 2019
	Scale @ A3	1:50