


REAR ELEVATION
as proposed
scale 1:50 @A3




320190848P

SUBJECT TO
PLANNING TO BUILDING REGULATIONS APPROVAL
Use only stamped drawings
Commencement on site before Planning & full
Building Regulation approval at own risk

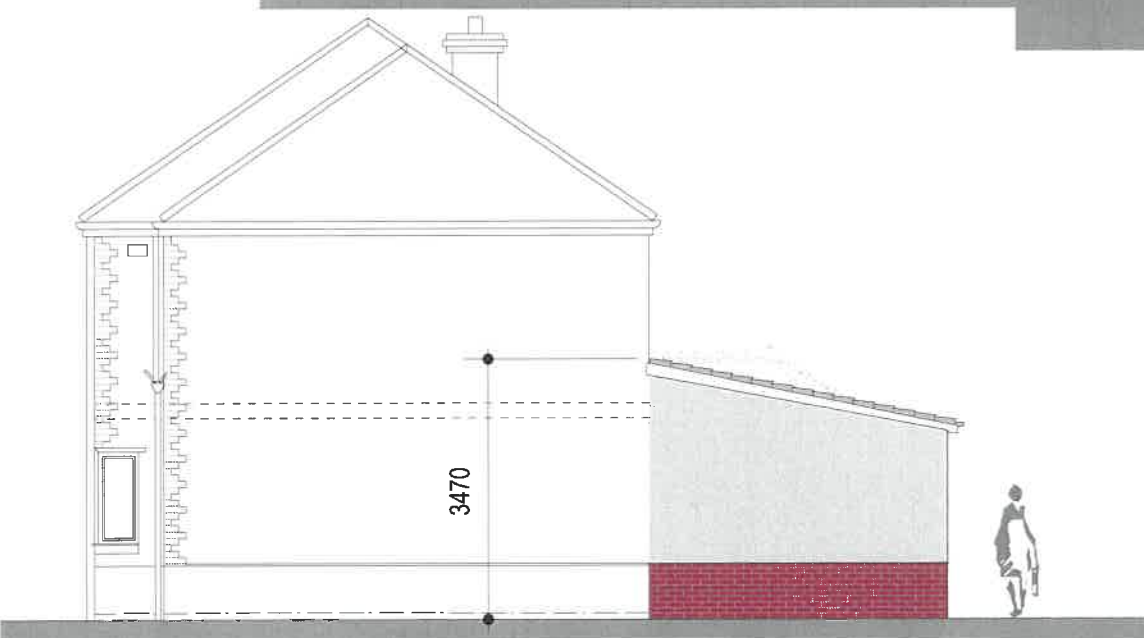

SIDE ELEVATION
as proposed
scale 1:100 @A3

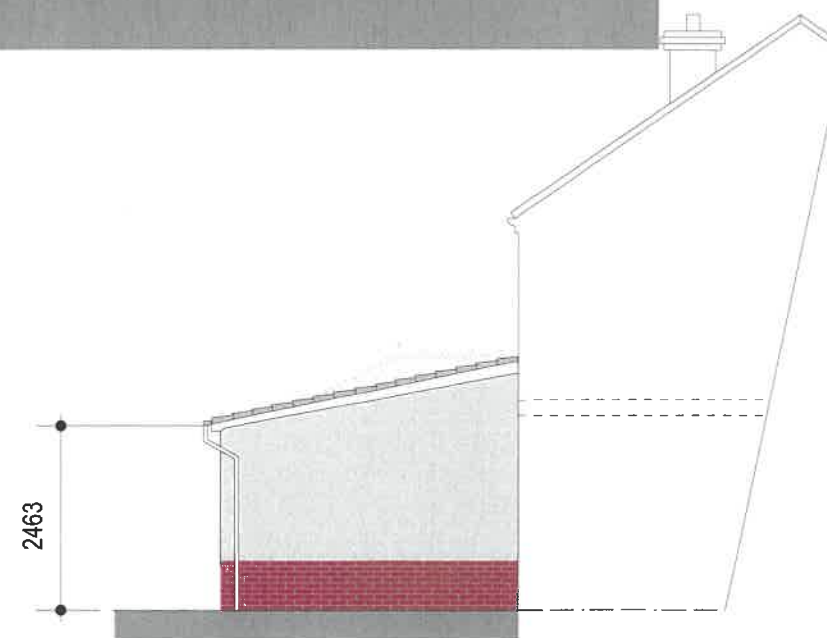


SIDE ELEVATION
as proposed
scale 1:100 @A3

revisions			

project
Proposed removal of existing
conservatory and
construction of single storey rear extension
at
133 Henthorn Road, Clitharoe
client
Mr & Mrs S. Novak

drawing ELEVATIONS as proposed	date	Aug 2019
	drawing	5
	scale	as indicated @ A3
status	Planning Submission	
rev.		

GROUND FLOOR PLAN
as proposed
scale1:50 @ A3

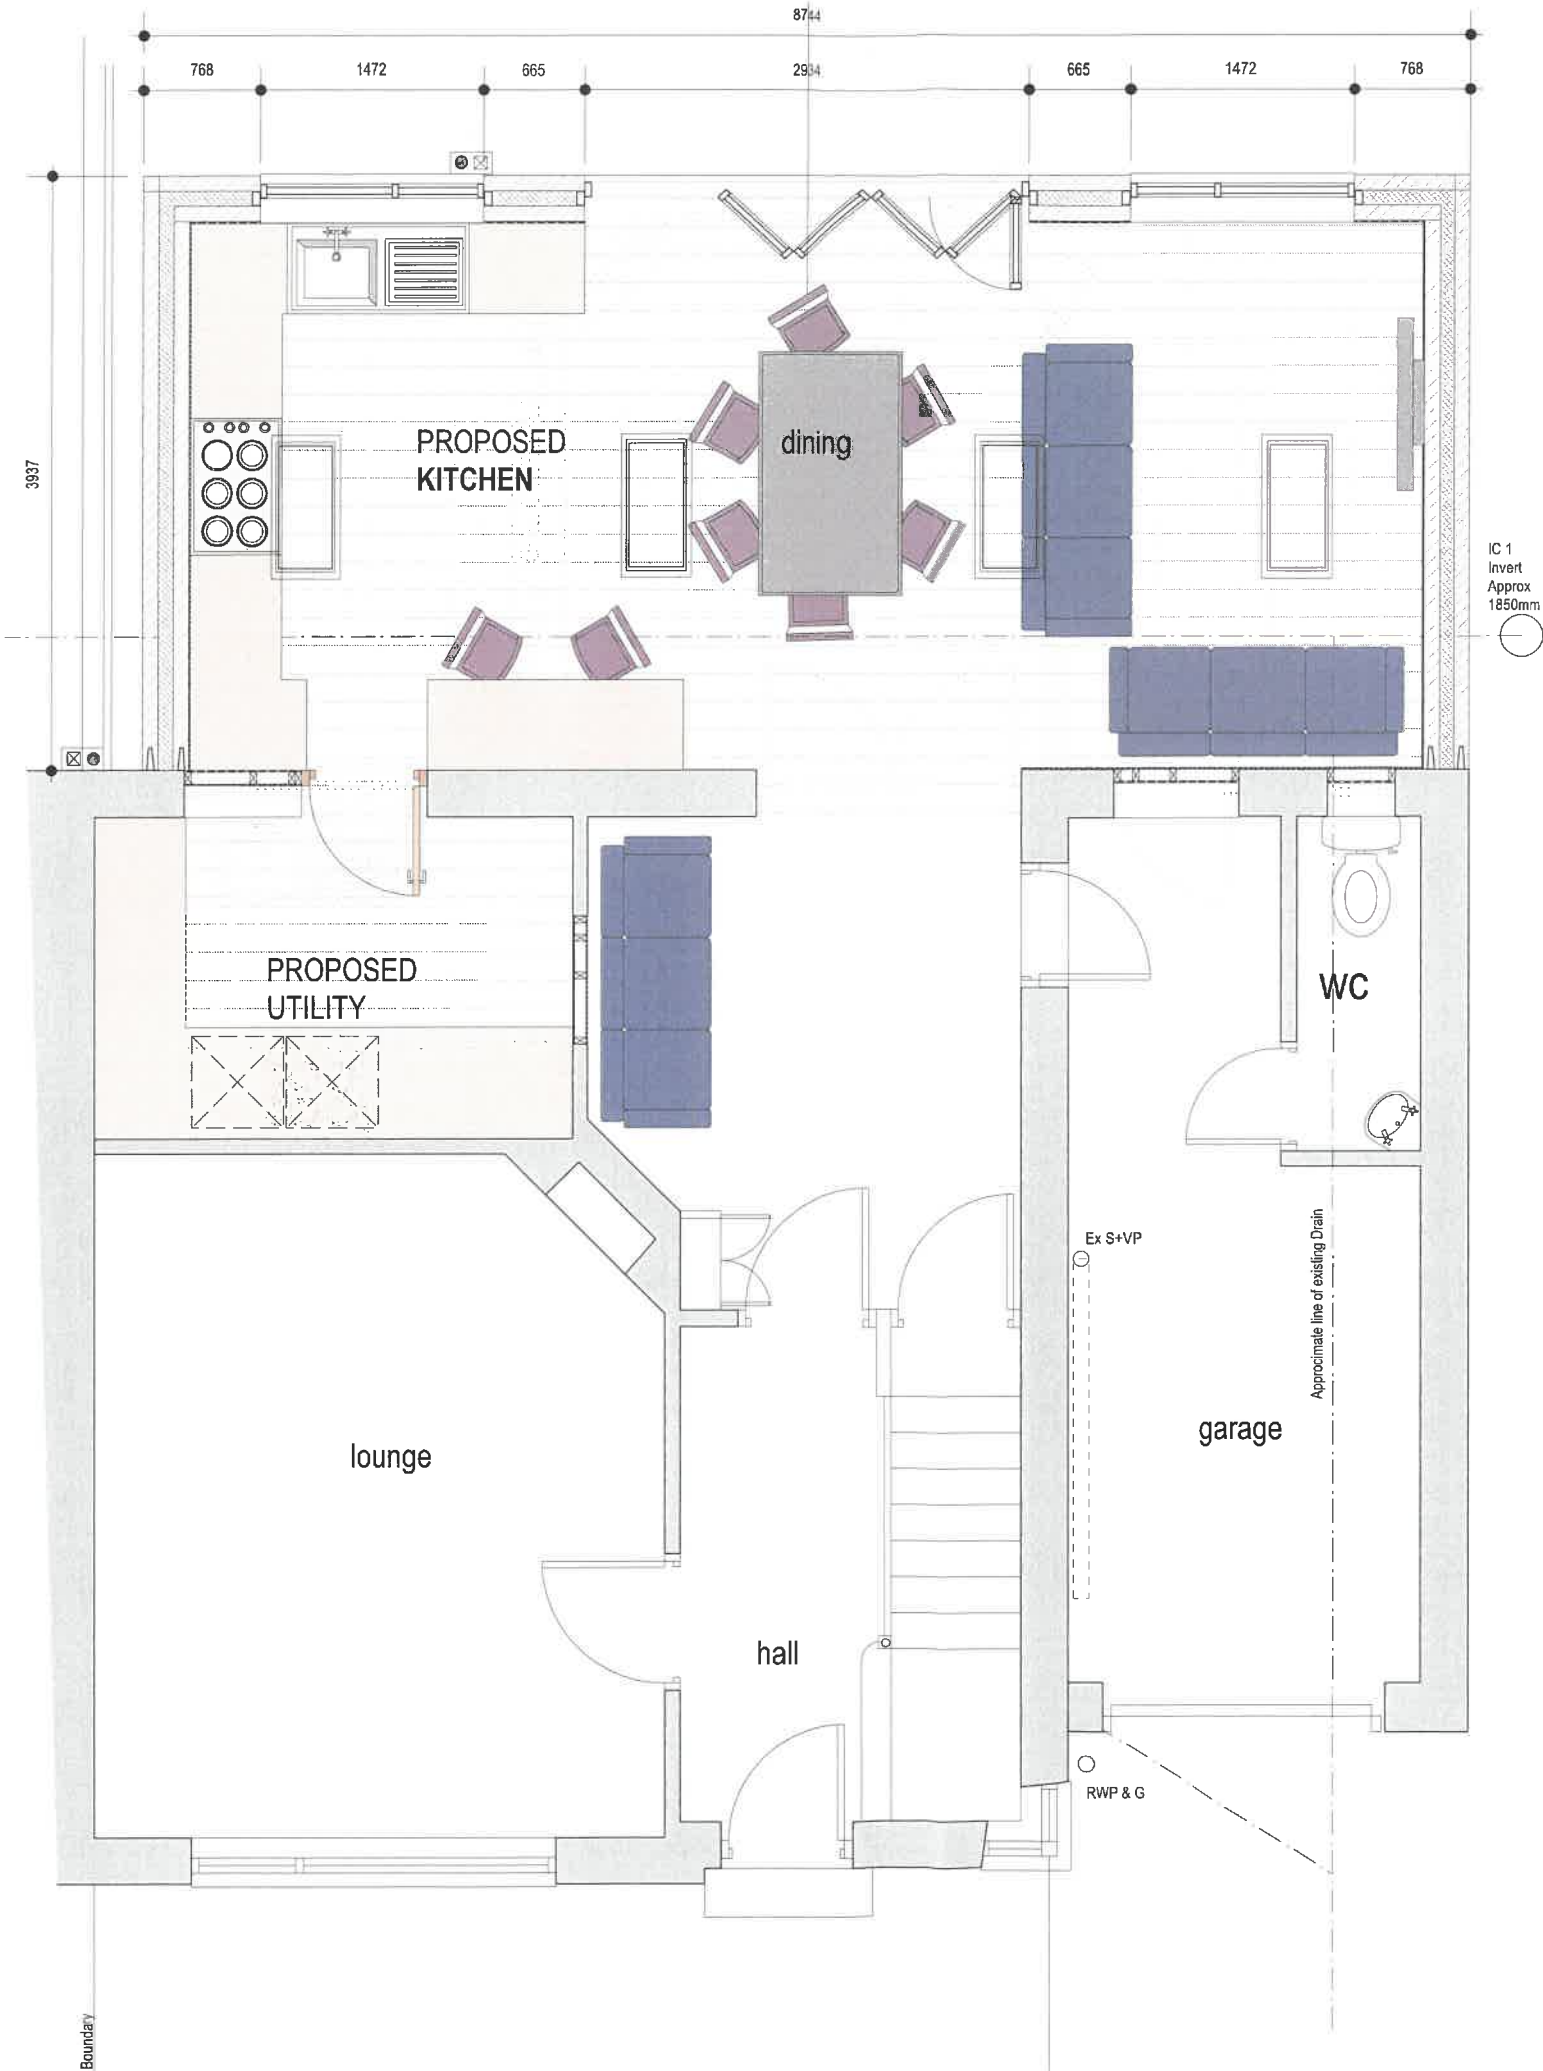

320190843P

SUBJECT TO
PLANNING TO BUILDING REGULATIONS APPROVAL
Use only stamped drawings
Commencement on site before Planning & full
Building Regulation approval at own risk

revisions		

project
Proposed removal of existing
conservatory and
construction of single storey rear extension
at
133 Henthorn Road, Clitharoe
client
Mr & Mrs S. Novak

drawing	date	Aug.2019
GROUND FLOOR PLAN as proposed	drawing	3
	scale	as indicated @ A3
status	rev.	
Planning Submission		