

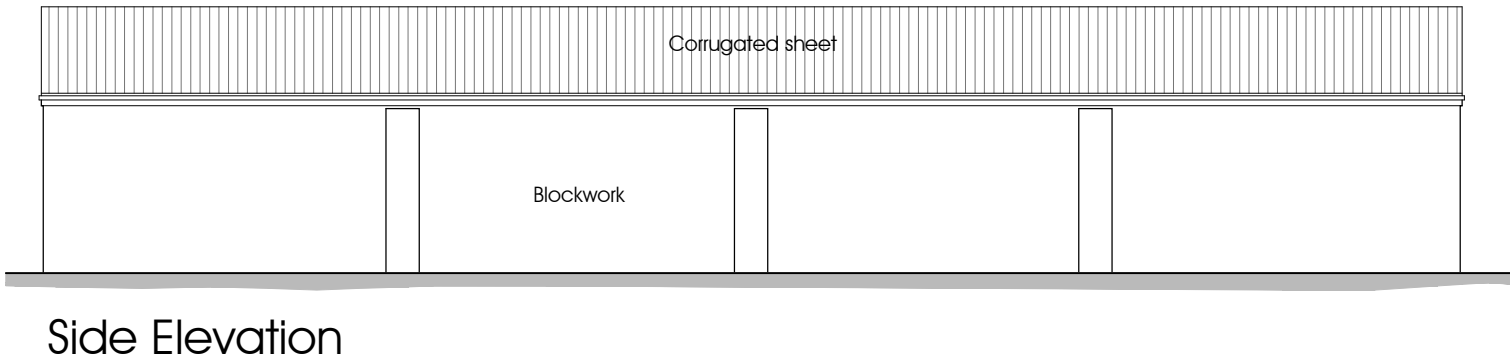
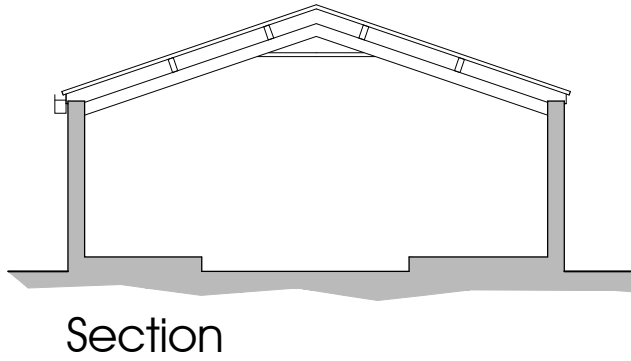
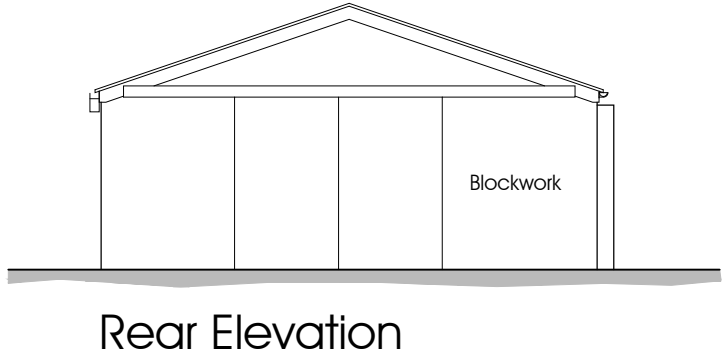
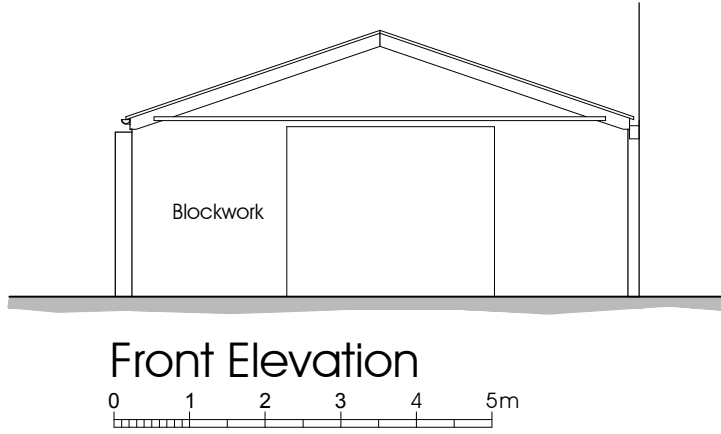
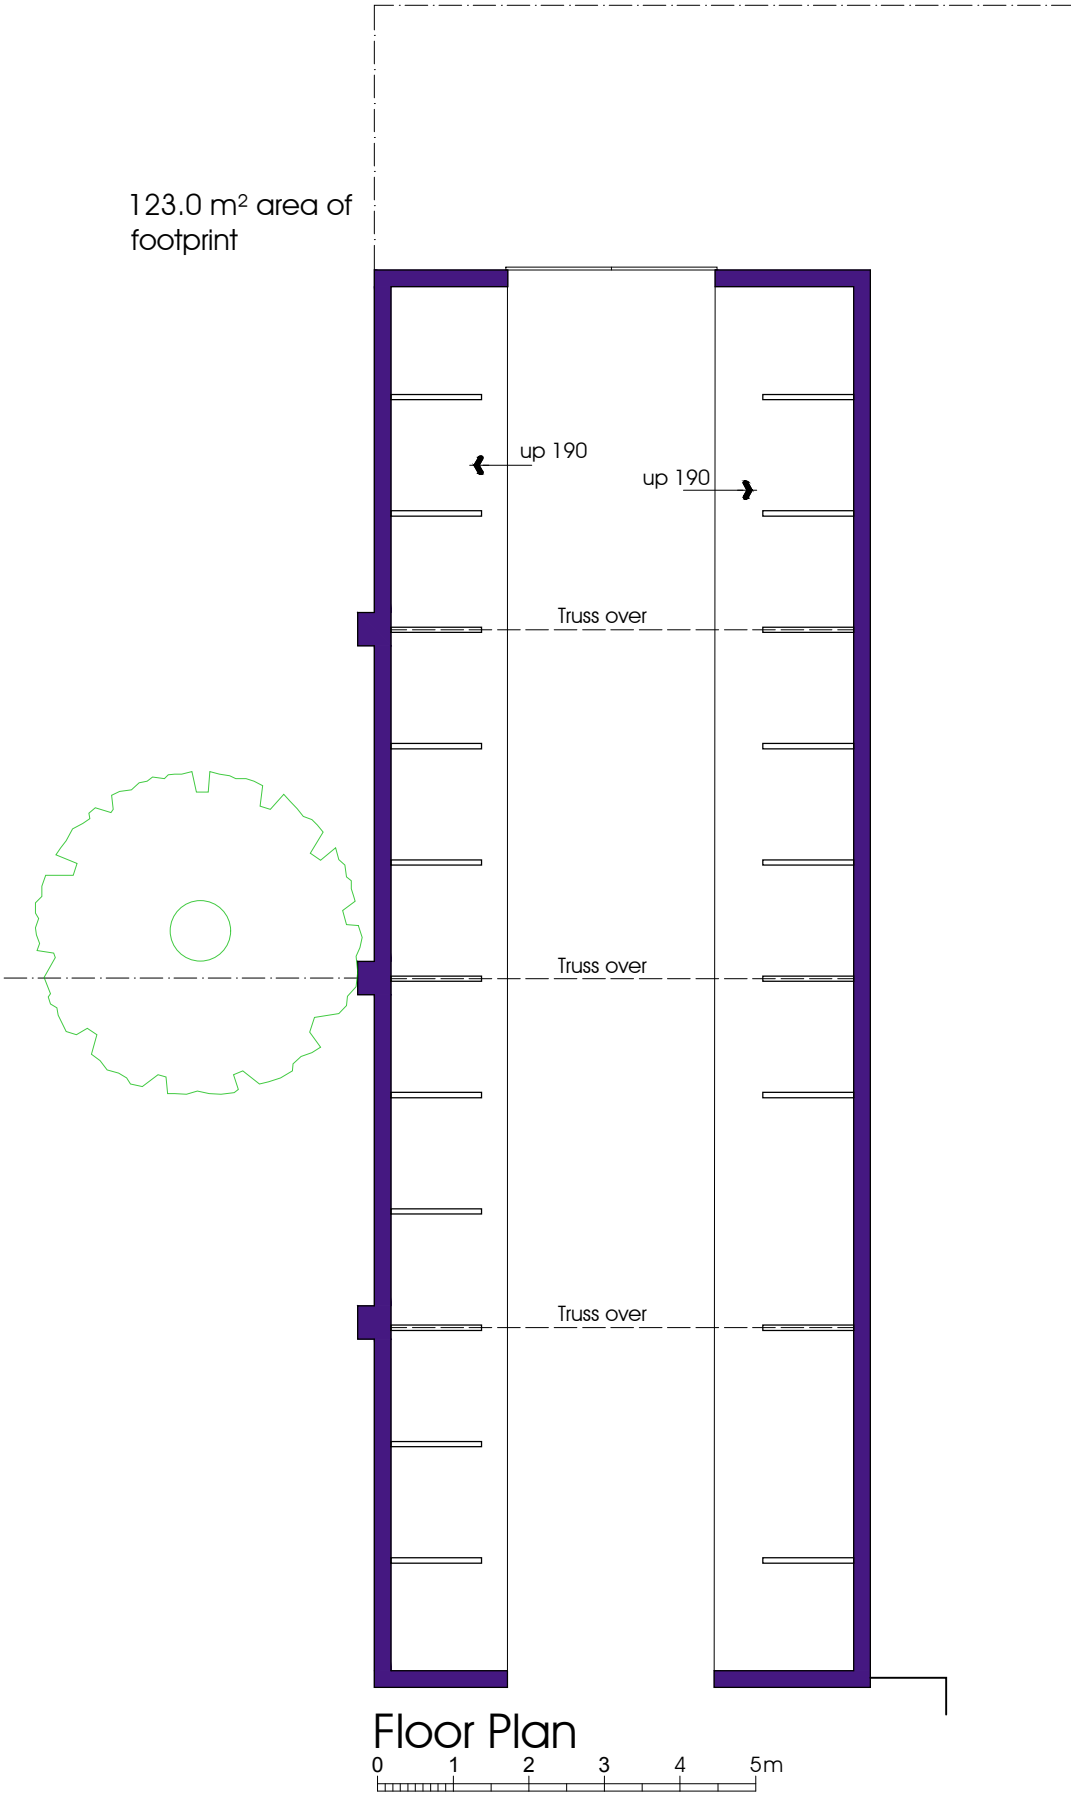



NOTES:  
1: Do not scale this drawing, use figured dimensions only 2: The Contractor, Sub Contractor or specialist supplier are responsible for confirming site dimensions prior to fabrication 3: Any dimensional discrepancies are to be reported to the Architect immediately

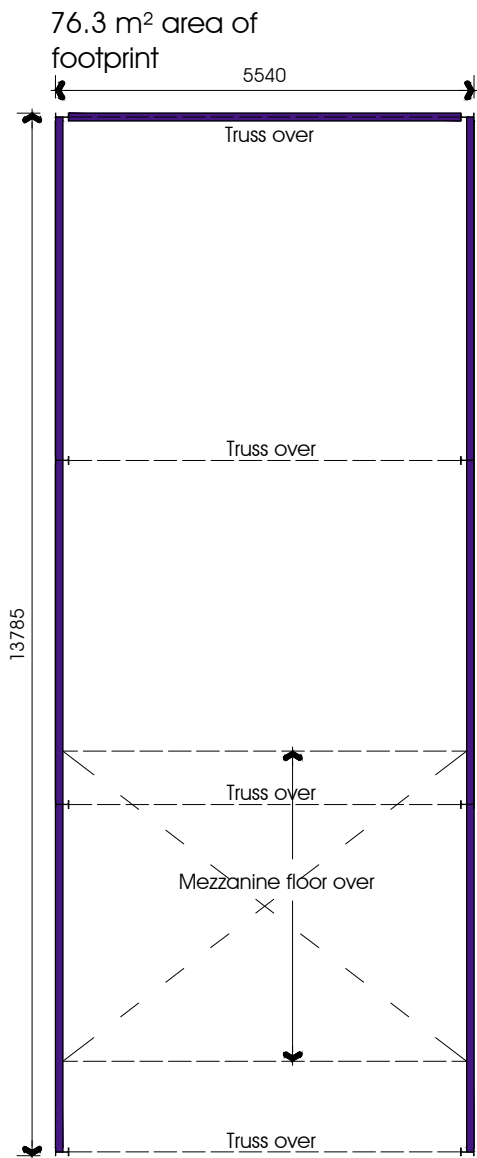

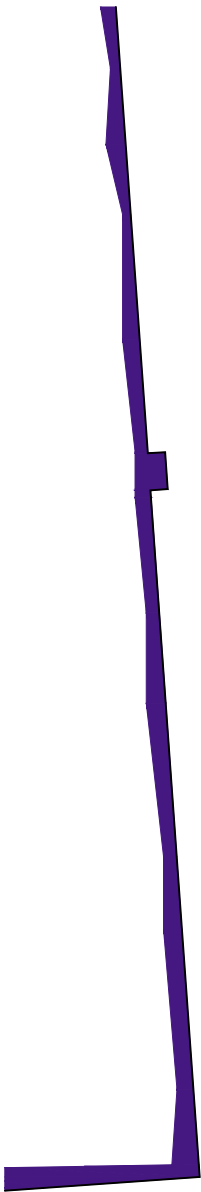


Floor Plan

0 1 2 3 4 5m

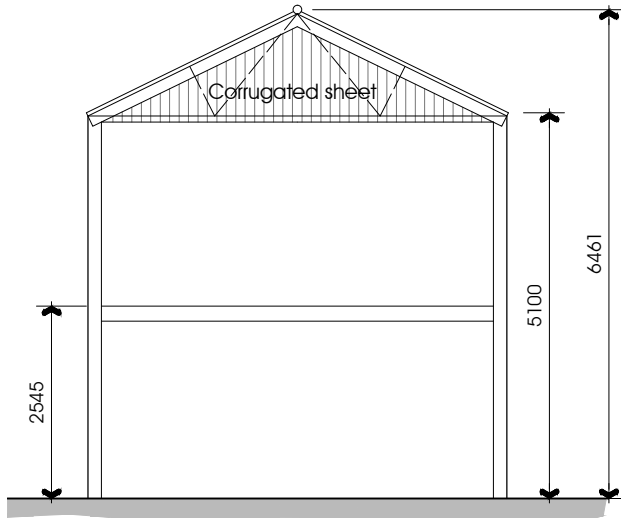


Front Elevation


0 1 2 3 4 5m

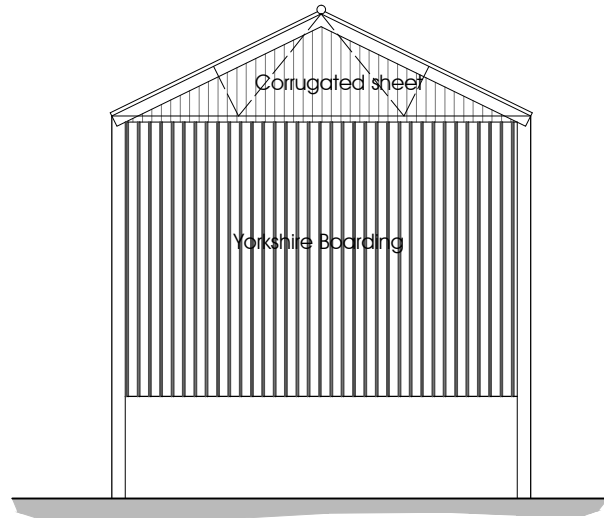

Rear Elevation

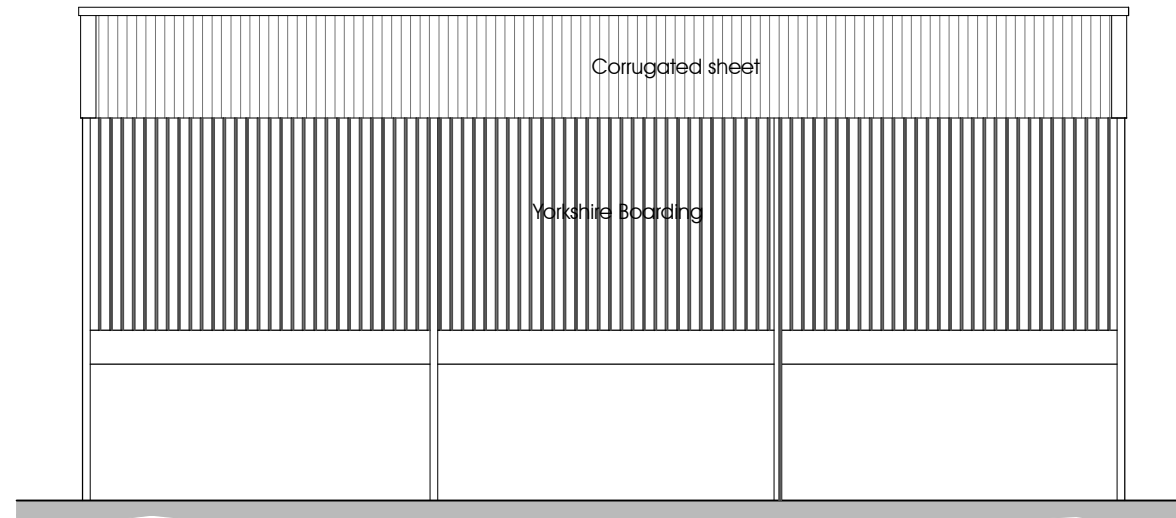




Side Elevation

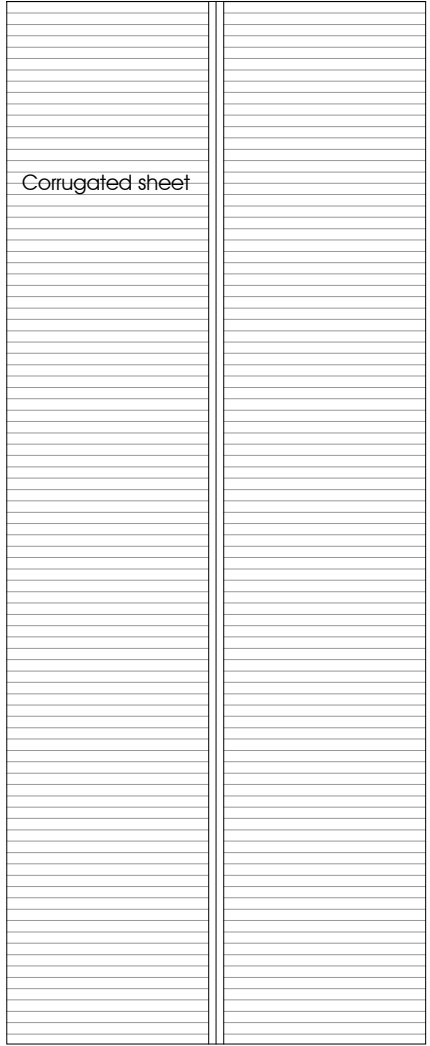

Roof Plan


0 1 2 3 4 5m

NOTES:  
1: Do not scale this drawing, use figured dimensions only 2: The Contractor, Sub Contractor or specialist supplier are responsible for confirming site dimensions prior to fabrication 3: Any dimensional discrepancies are to be reported to the Architect immediately

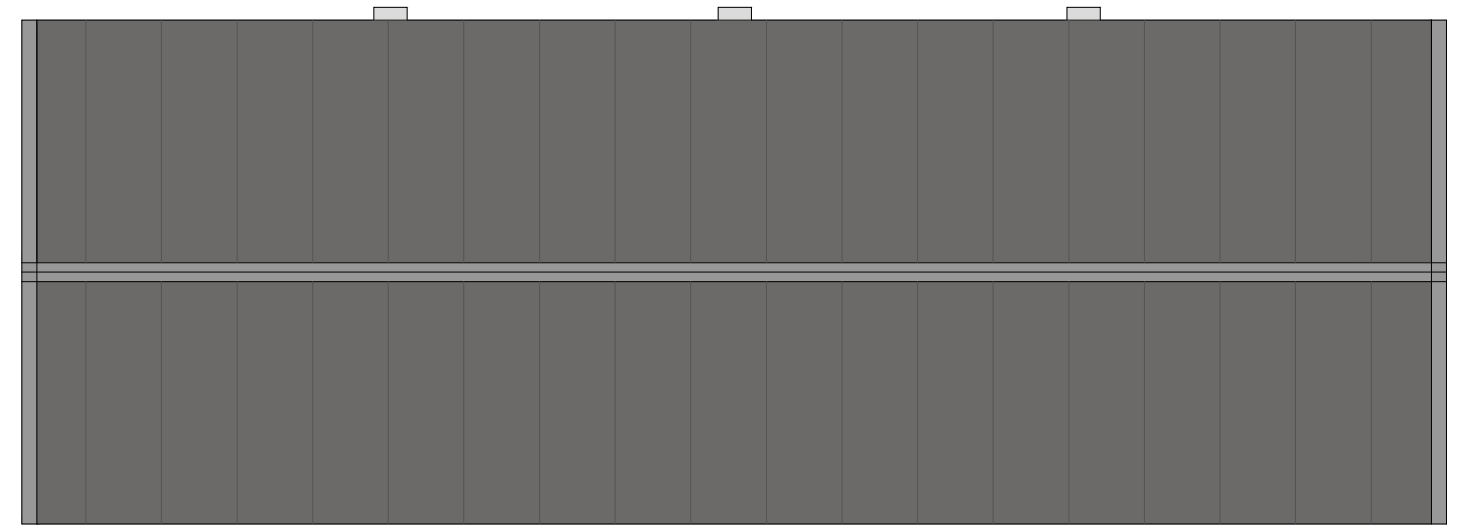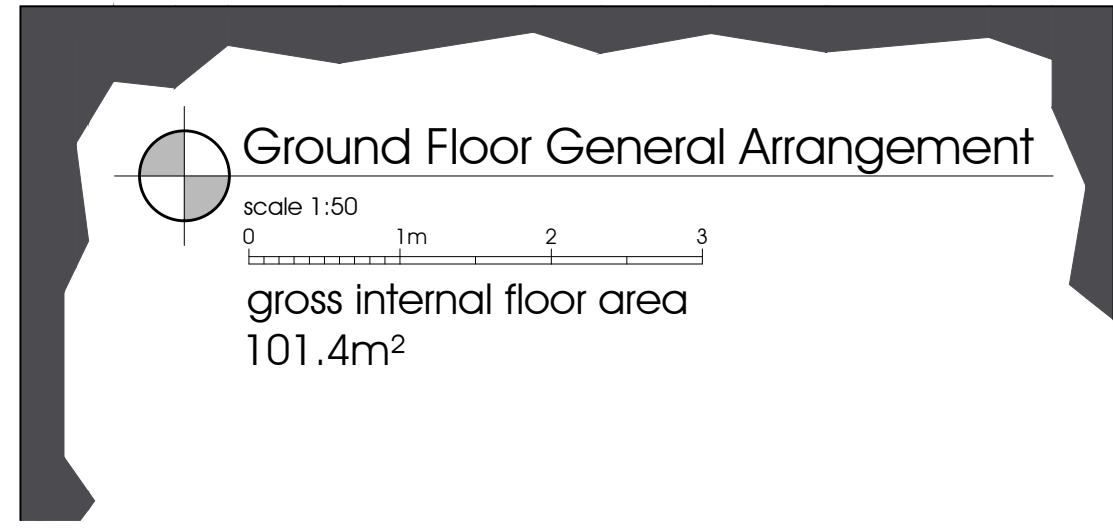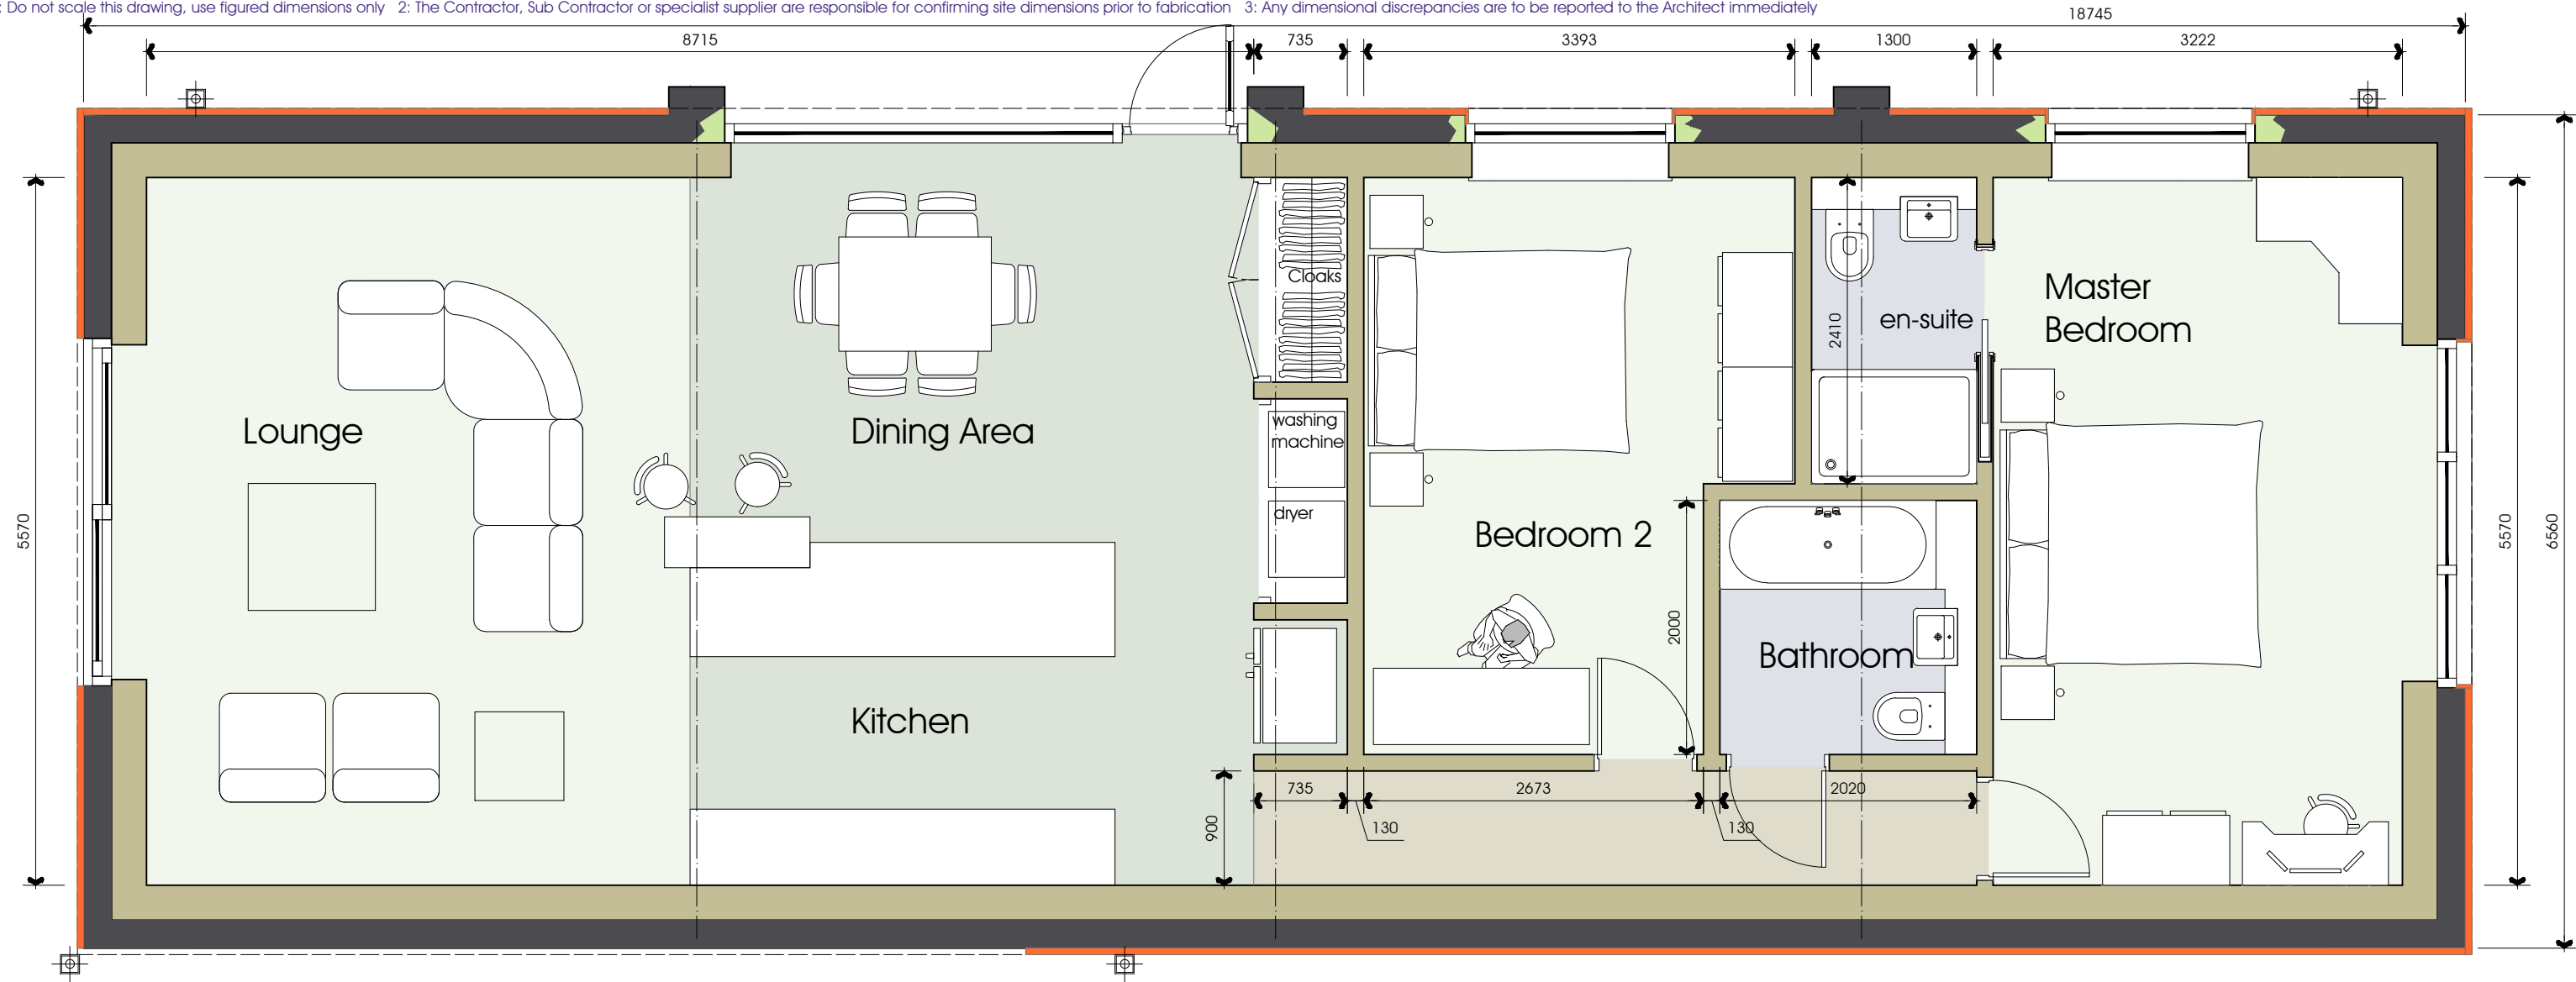


NOTES:


1: Do not scale this drawing, use figured dimensions only 2: The Contractor, Sub Contractor or specialist supplier are responsible for confirming site dimensions prior to fabrication 3: Any dimensional discrepancies are to be reported to the Architect immediately

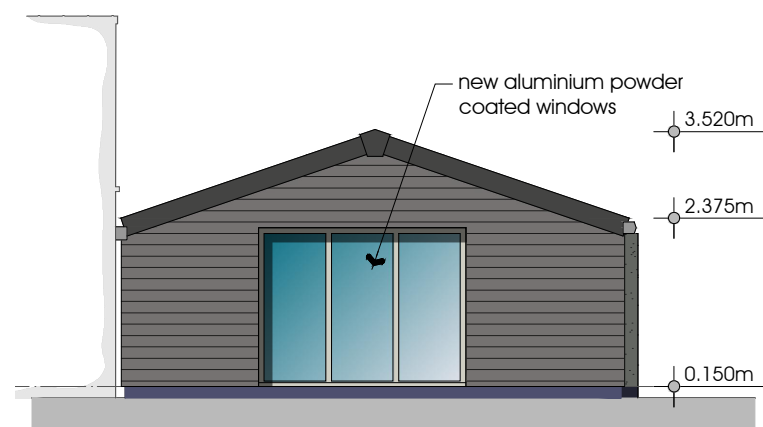


North East Elevation  
scale 1:100

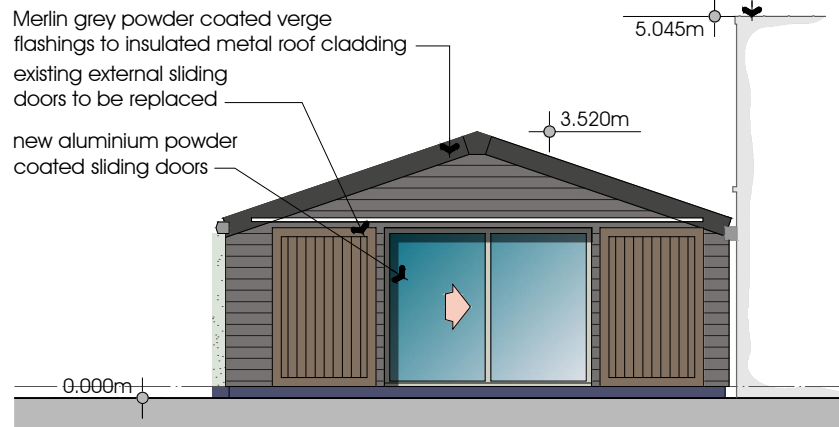


South West Elevation  
scale 1:100

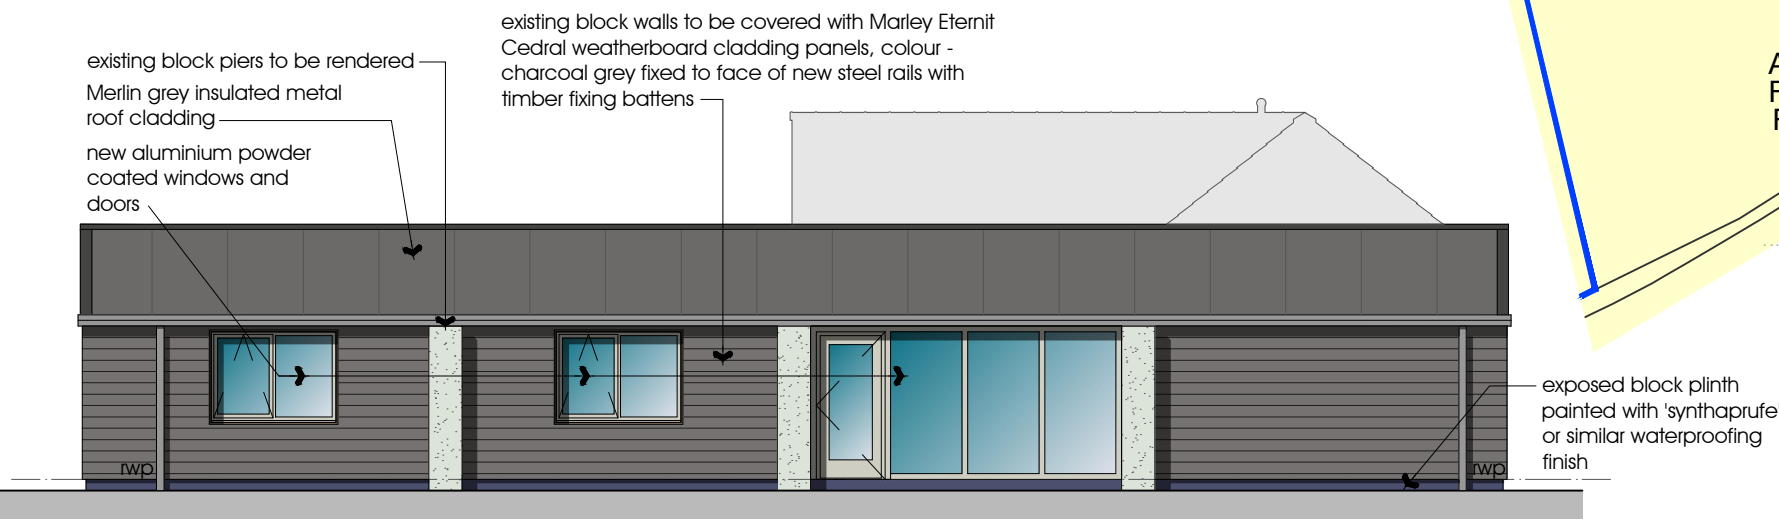

North West Elevation  
scale 1:100

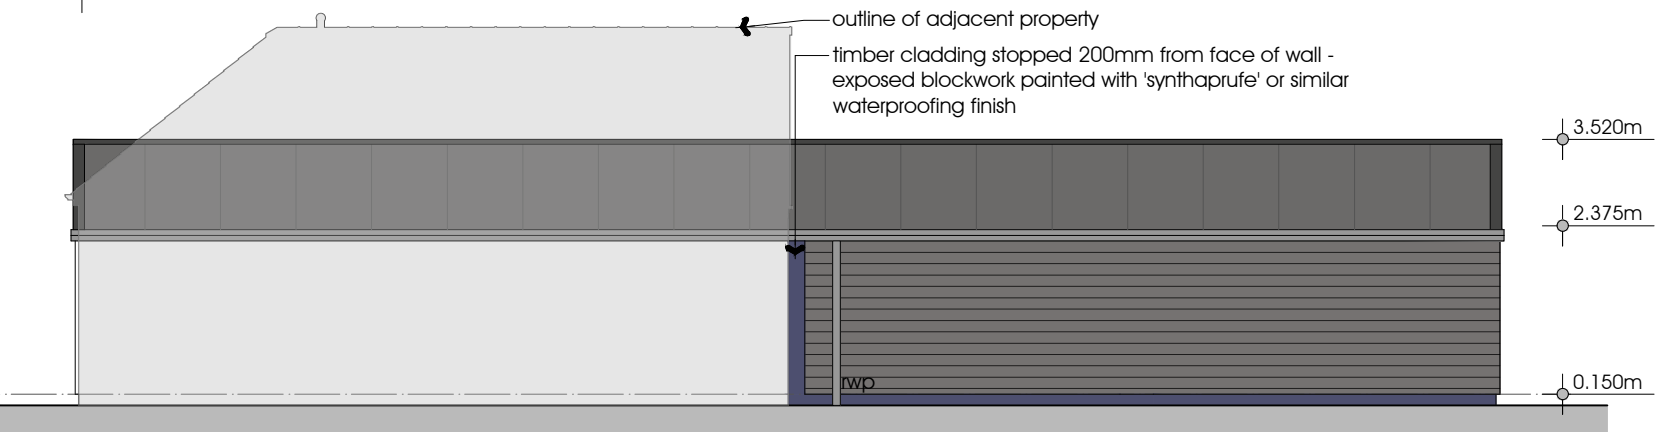

South East Elevation  
scale 1:100

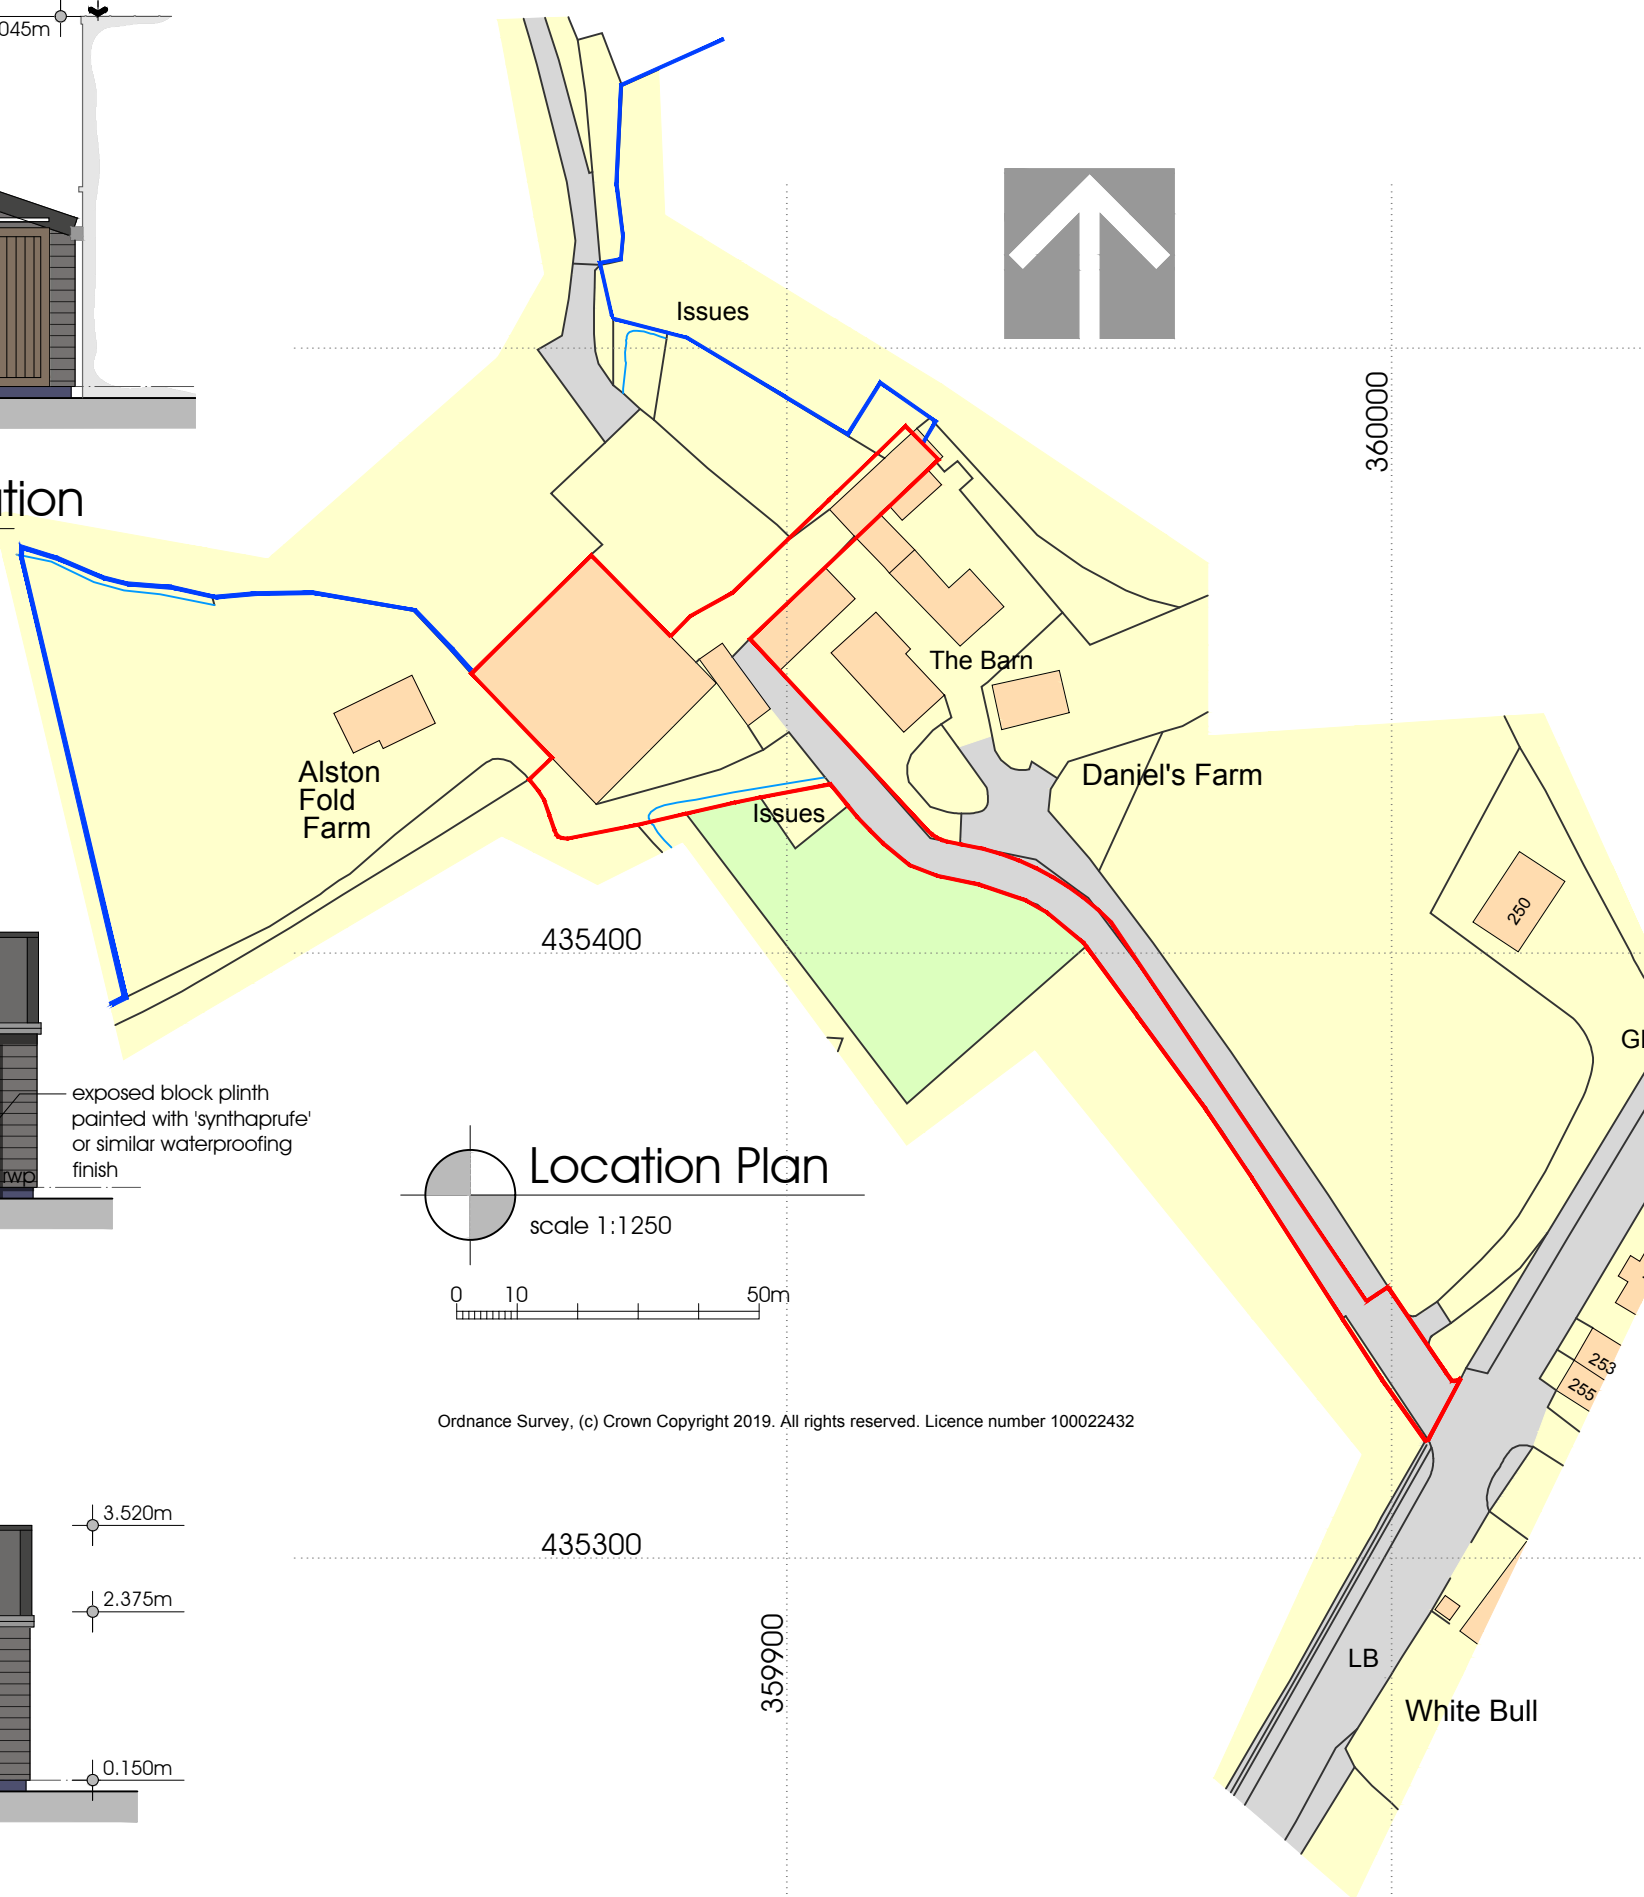

Location Plan  
scale 1:1250

Ordnance Survey, (c) Crown Copyright 2019. All rights reserved. Licence number 100022432

Conversion: Proir Notification  
Preston Road, Alston, Preston PR3 3BL  
Mr Forshaw  
Barn 1






Elevations and  
Location Plan  
DATE 05.11.2019

JOB NO. 3153  
DRAWING NO. 004  
REVISION  
SCALE 1:100 @ A3


**PGB**  
ARCHITECTURAL  
SERVICES LTD

NOTES:


1: Do not scale this drawing, use figured dimensions only 2: The Contractor, Sub Contractor or specialist supplier are responsible for confirming site dimensions prior to fabrication 3: Any dimensional discrepancies are to be reported to the Architect immediately

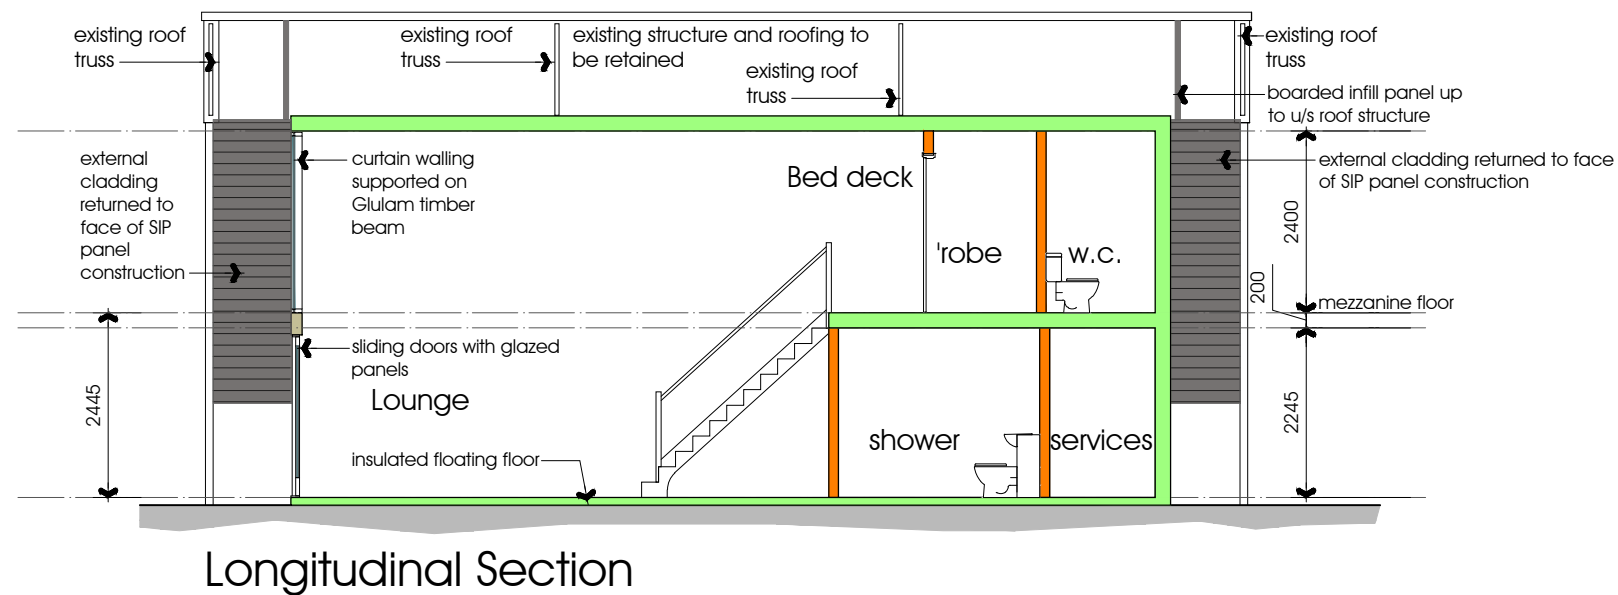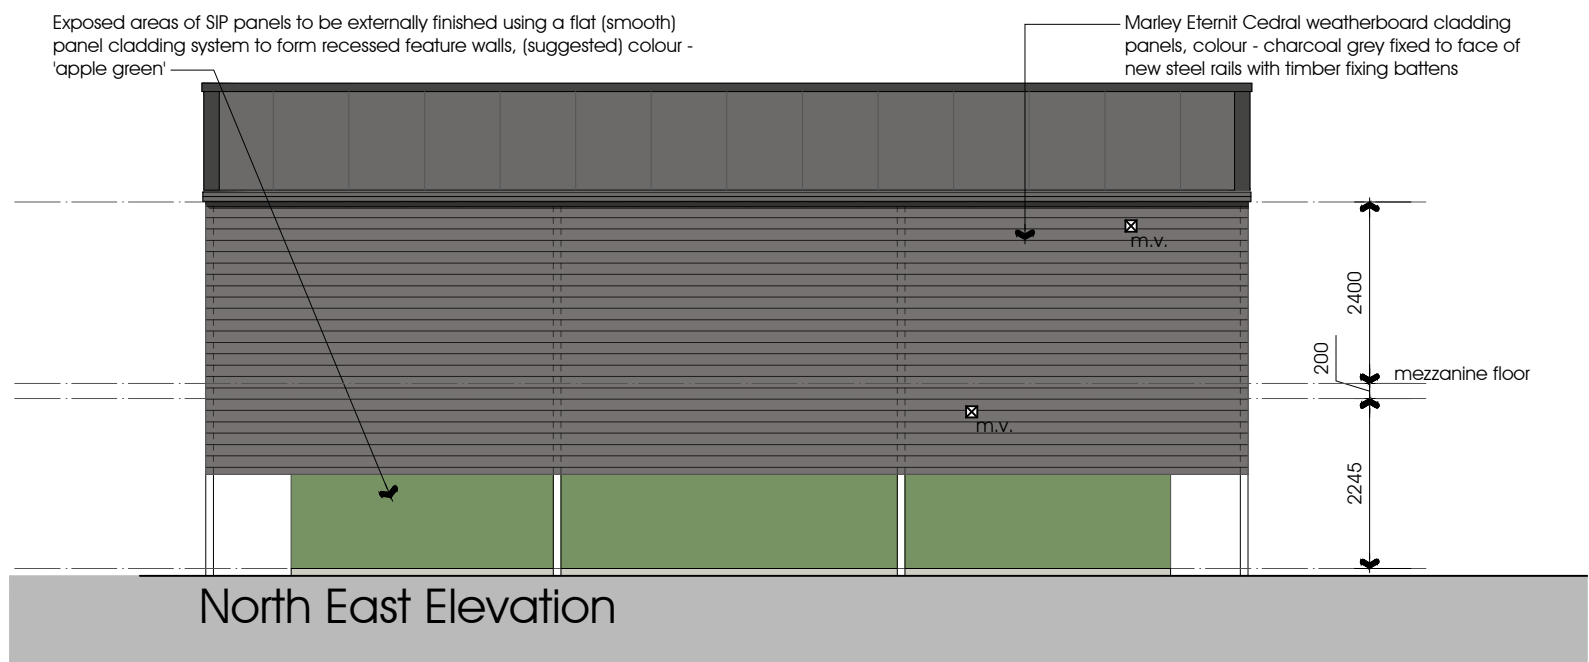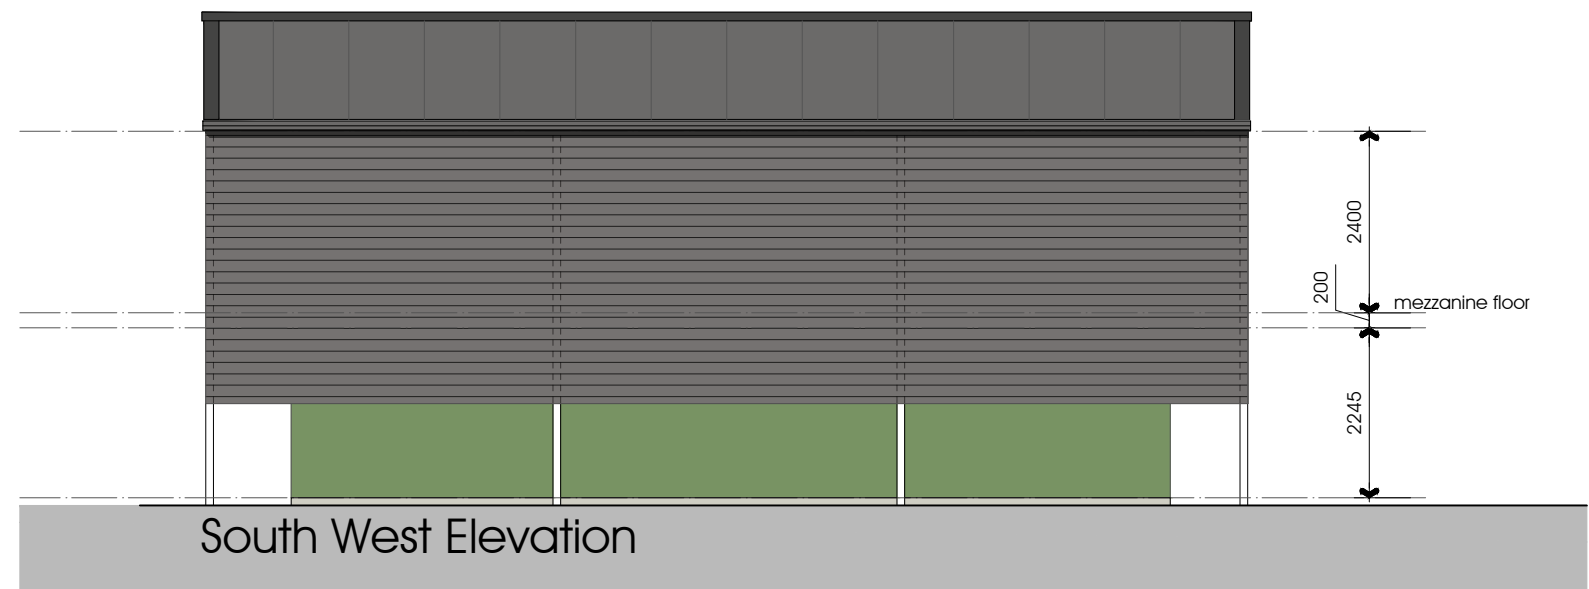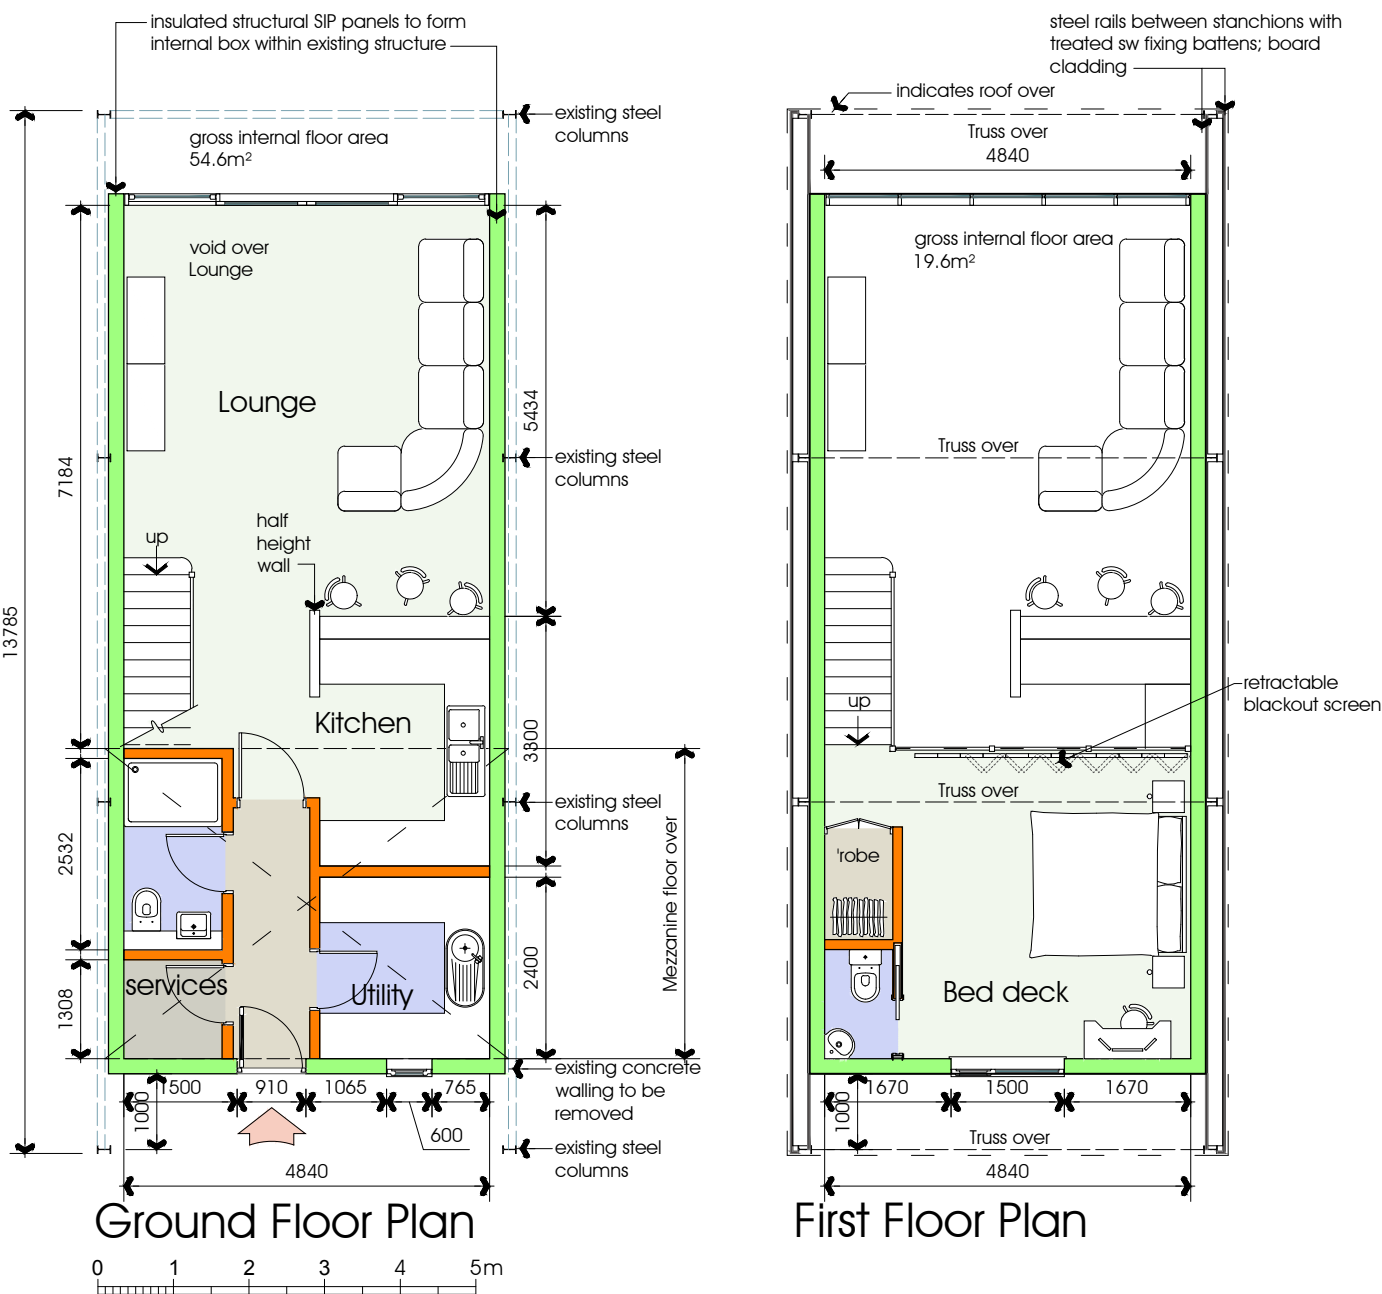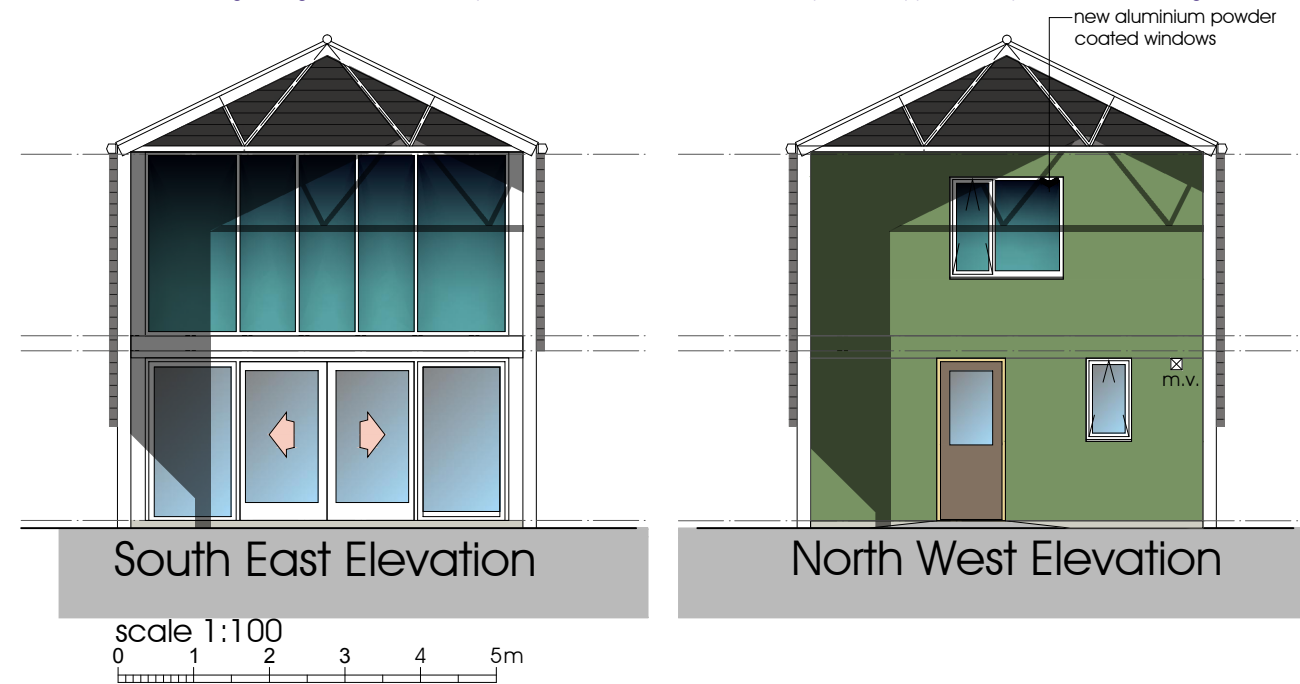


NOTES:  
1: Do not scale this drawing, use figured dimensions only 2: The Contractor, Sub Contractor or specialist supplier are responsible for confirming site dimensions prior to construction 3: Any dimensional discrepancies are to be reported to the Architect immediately

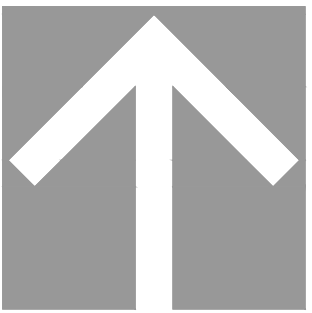


Indicative Block Plan  
scale 1:500

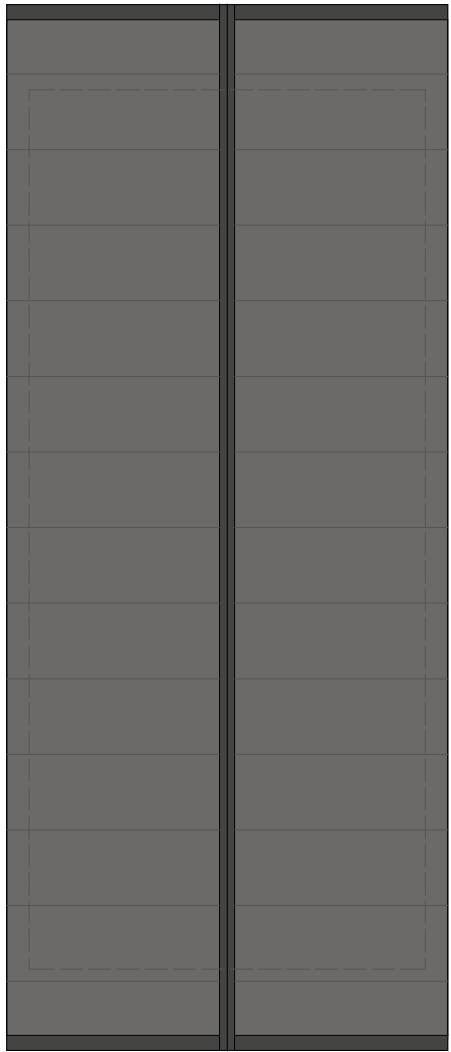

Roof Plan - Barn 2  
scale 1:100

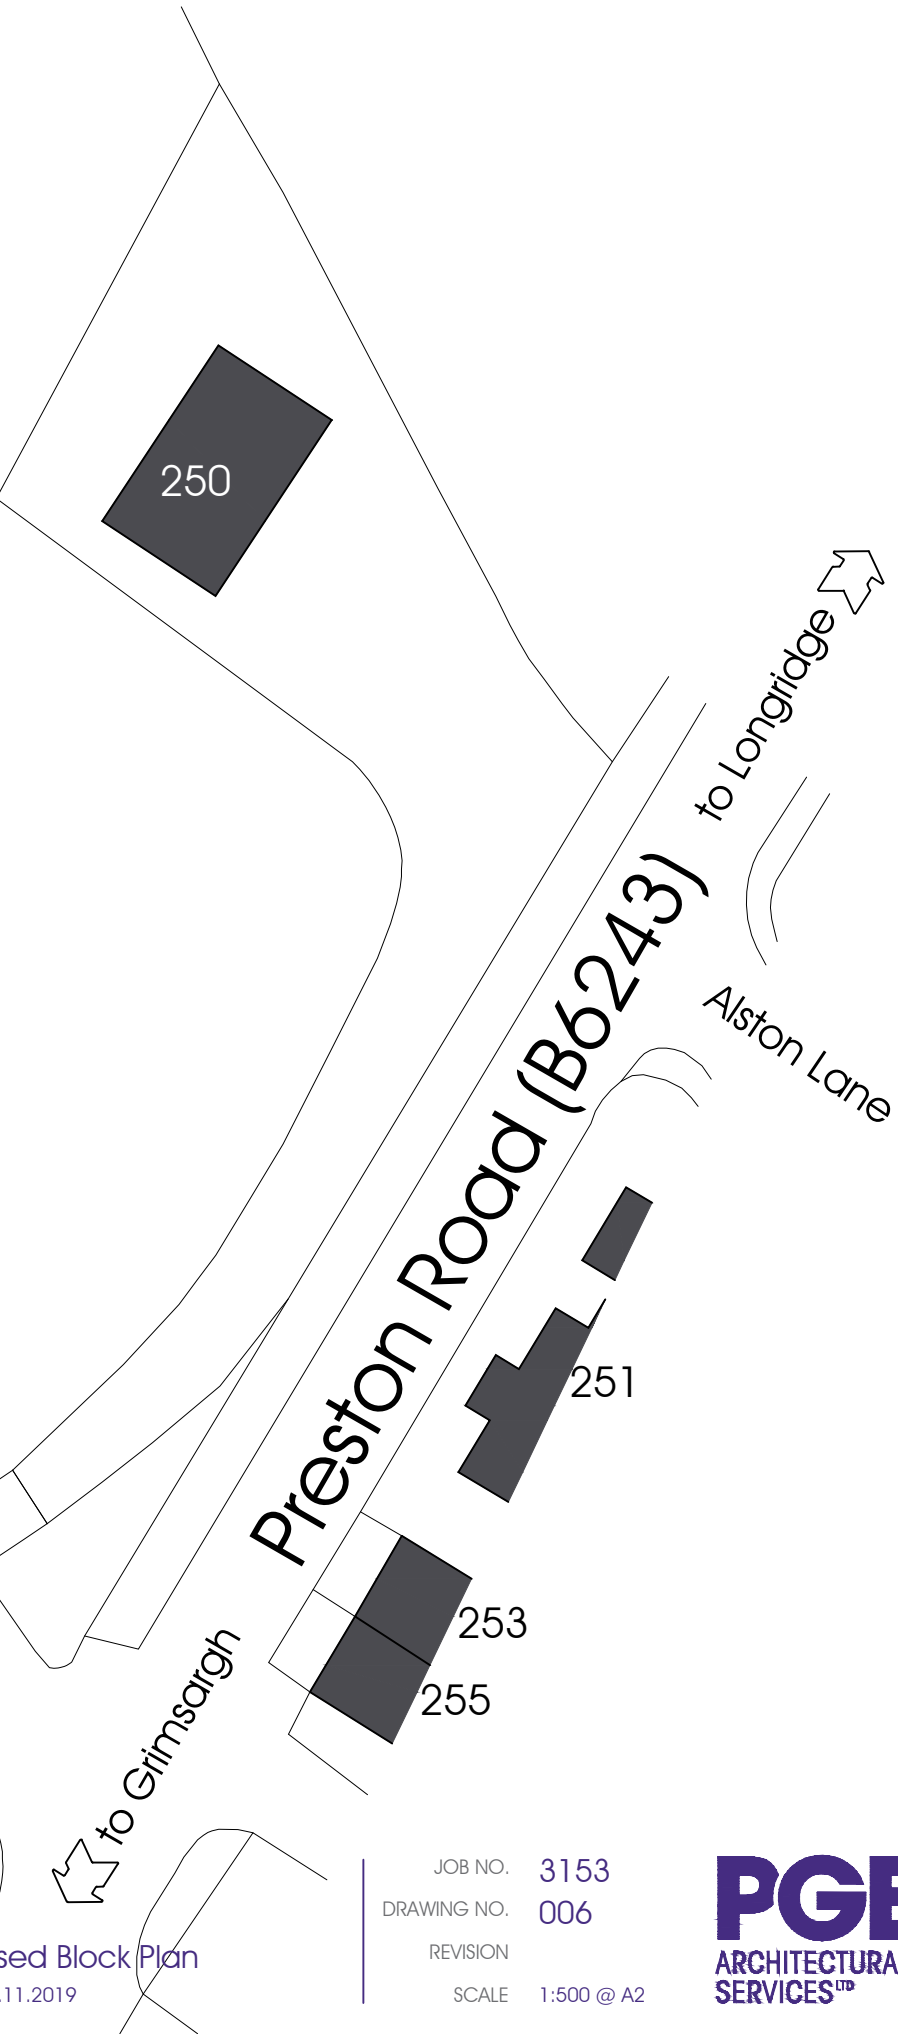

NOTES:  
1: Do not scale this drawing, use figured dimensions only 2: The Contractor, Sub Contractor or specialist supplier are responsible for confirming site dimensions prior to construction 3: Any dimensional discrepancies are to be reported to the Architect immediately

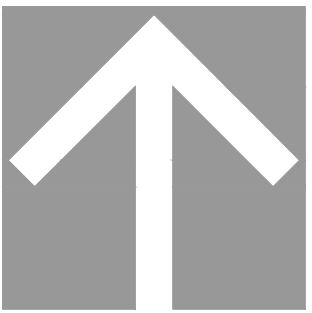

Existing Block Plan  
scale 1:500

0 5 20m



Conversion: Proir Notification  
Preston Road, Alston, Preston PR3 3BL  
Mr Forshaw  
Barns 1 and 2

Existing Block Plan  
DATE 05.11.2019

JOB NO. 3153  
DRAWING NO. 007  
REVISION  
SCALE 1:500 @ A2

