

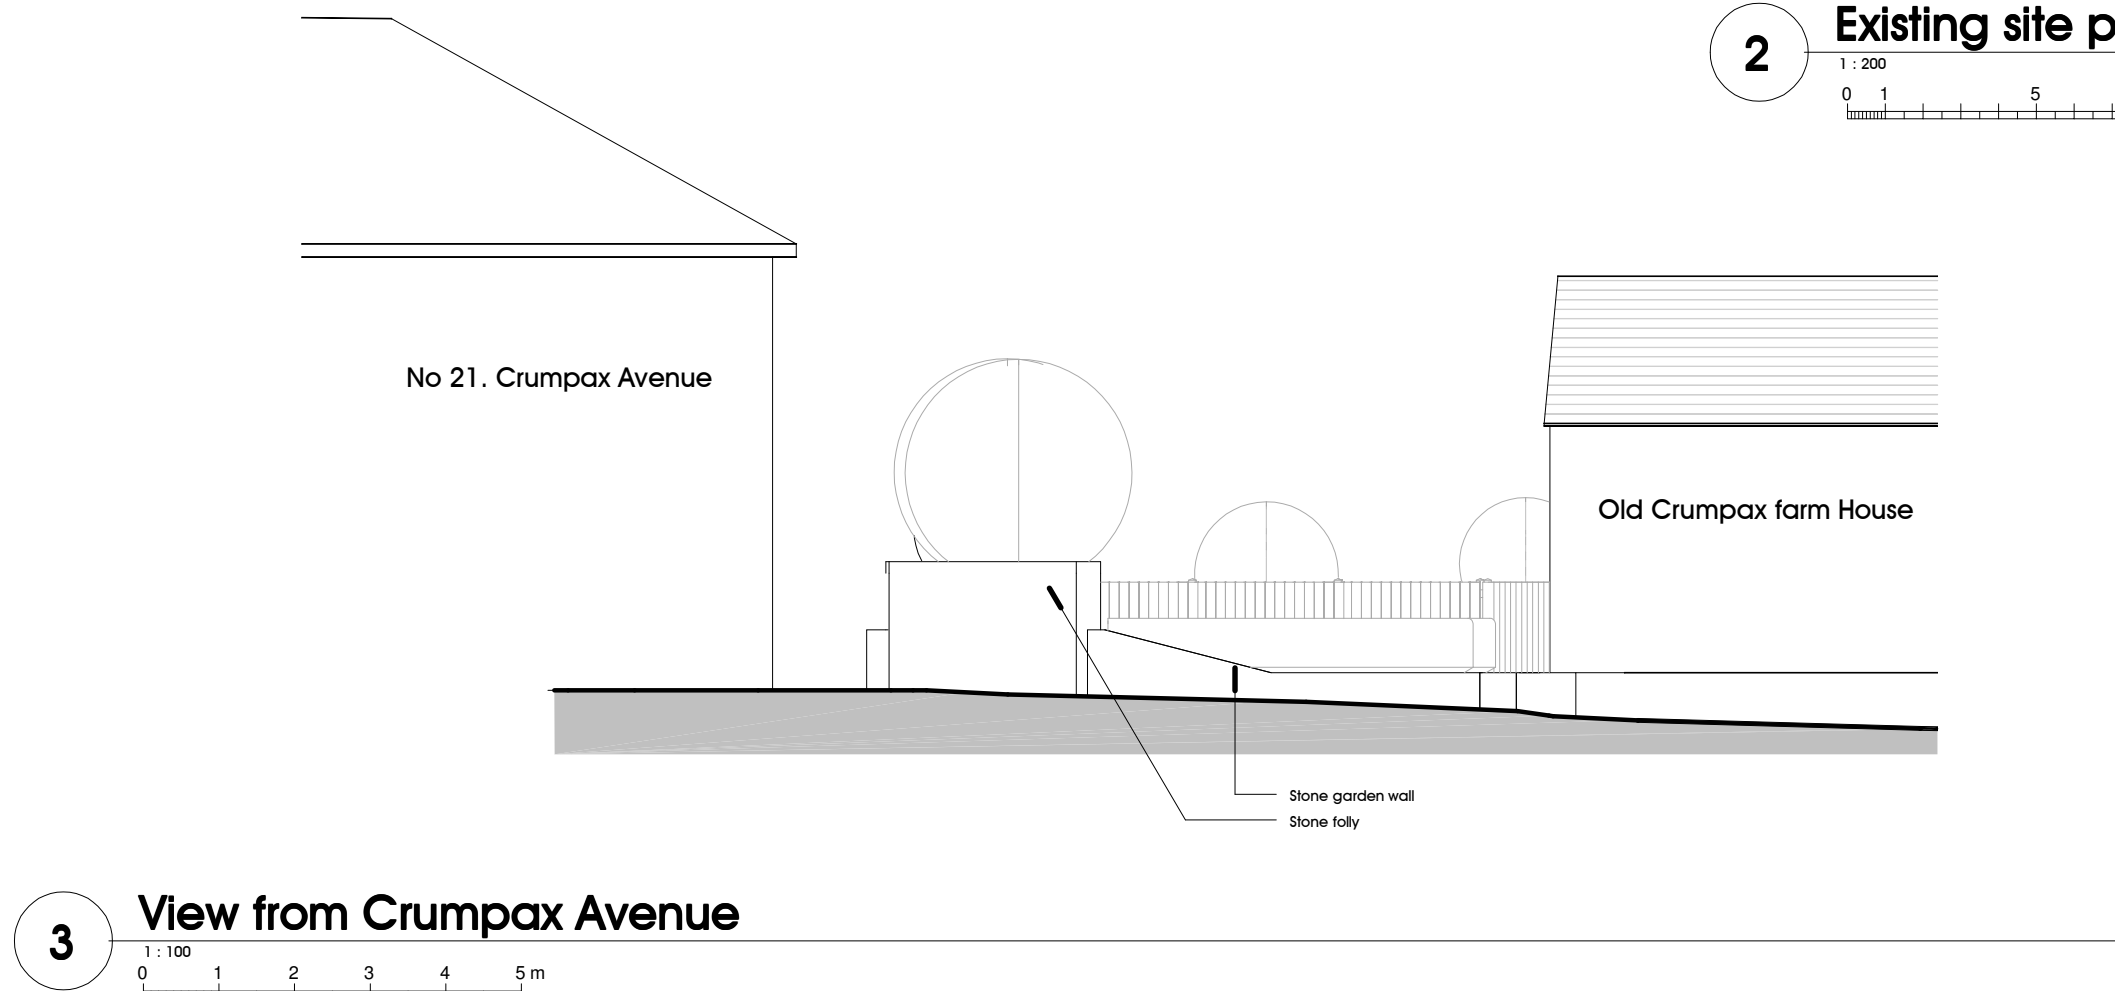


NOTES:
1. Do not scale this drawing, use figured dimensions only. 2. The Contractor, Sub-Contractor or specialist supplier are responsible for confirming site dimensions prior to fabrication. 3. Any dimensional discrepancies are to be reported to the Architect immediately.

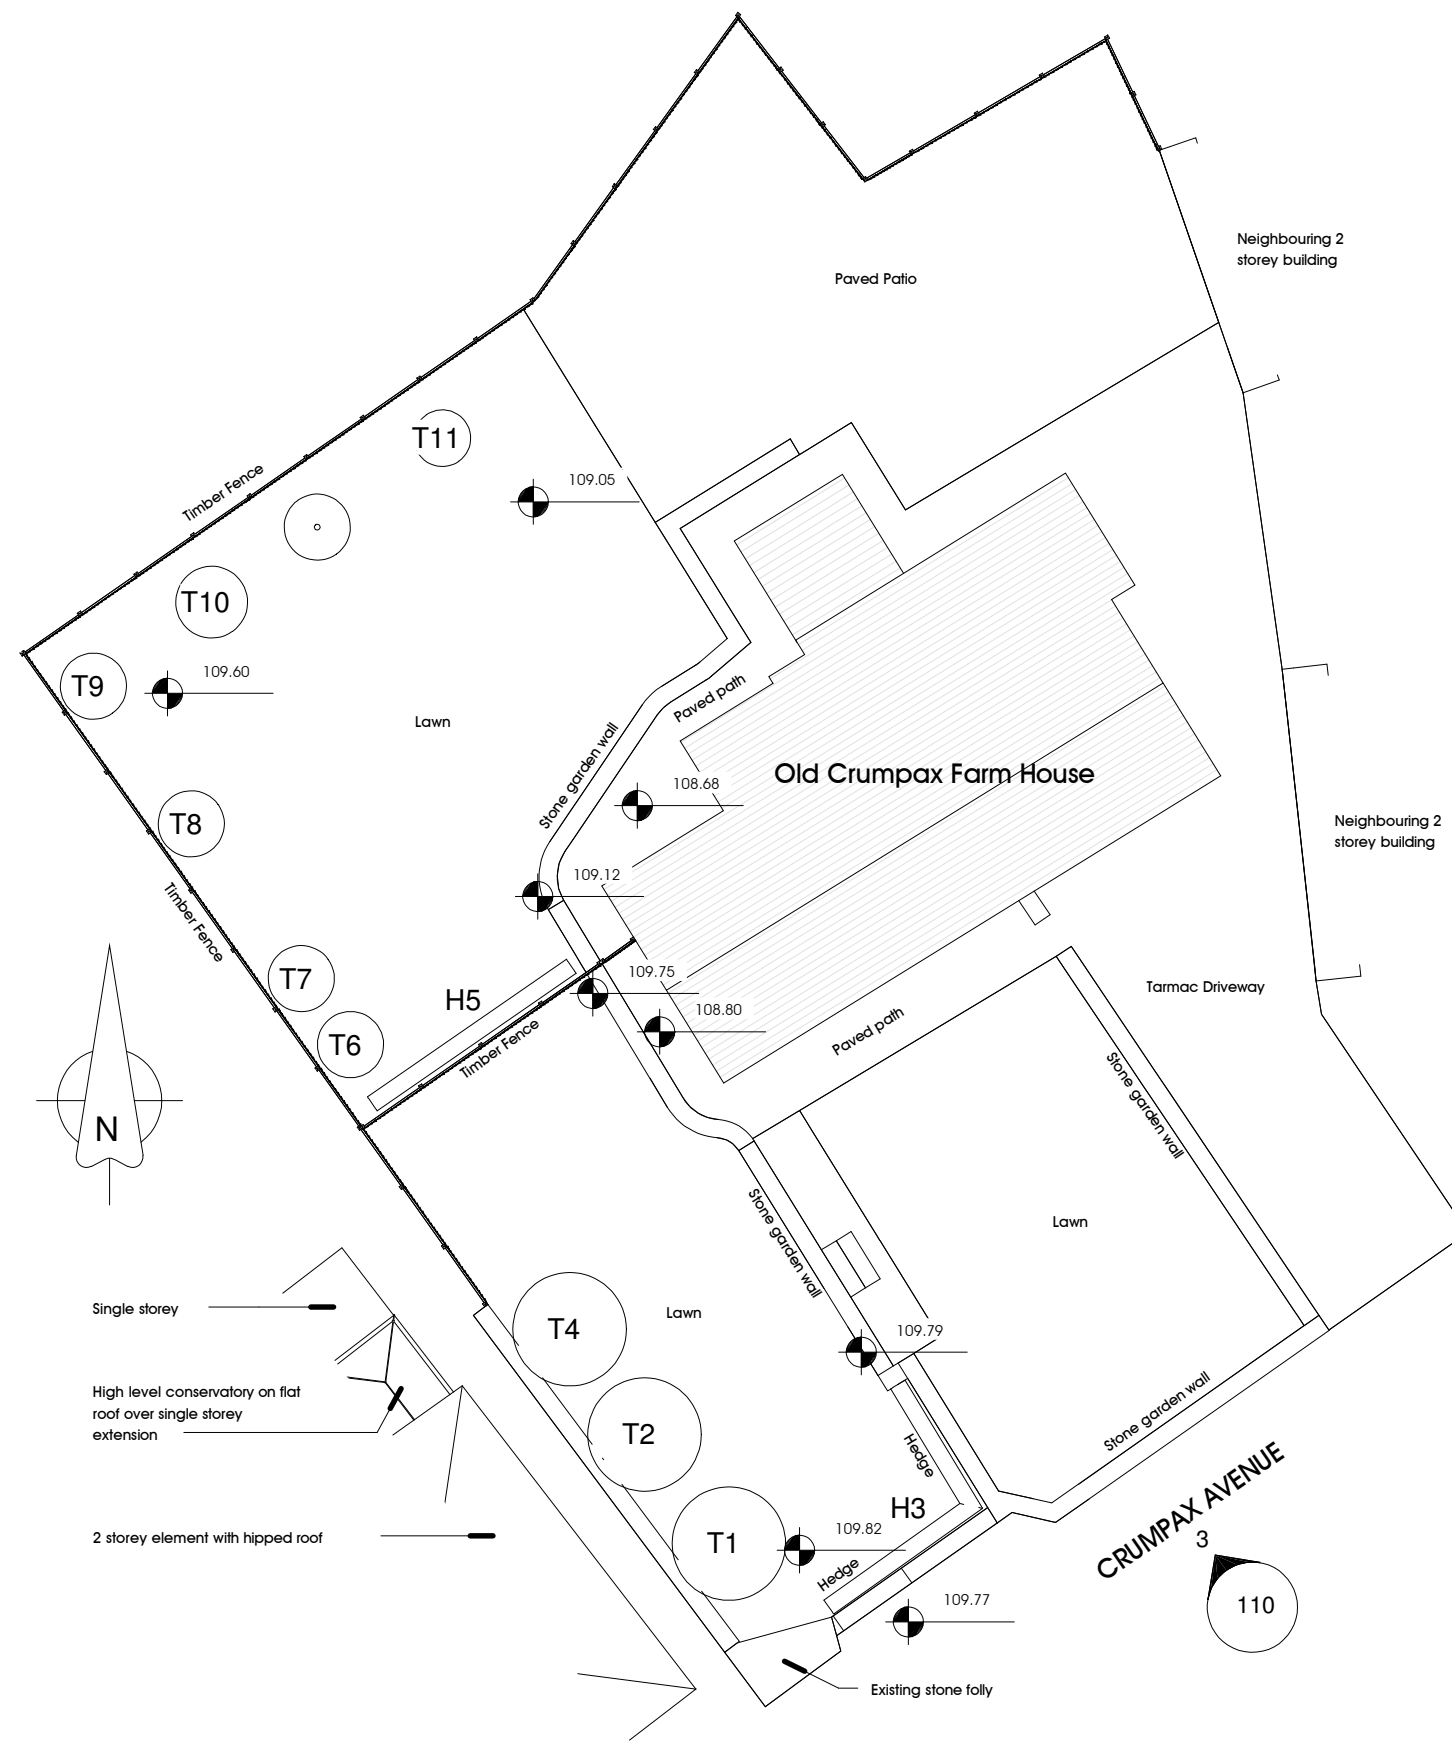

Photograph 1

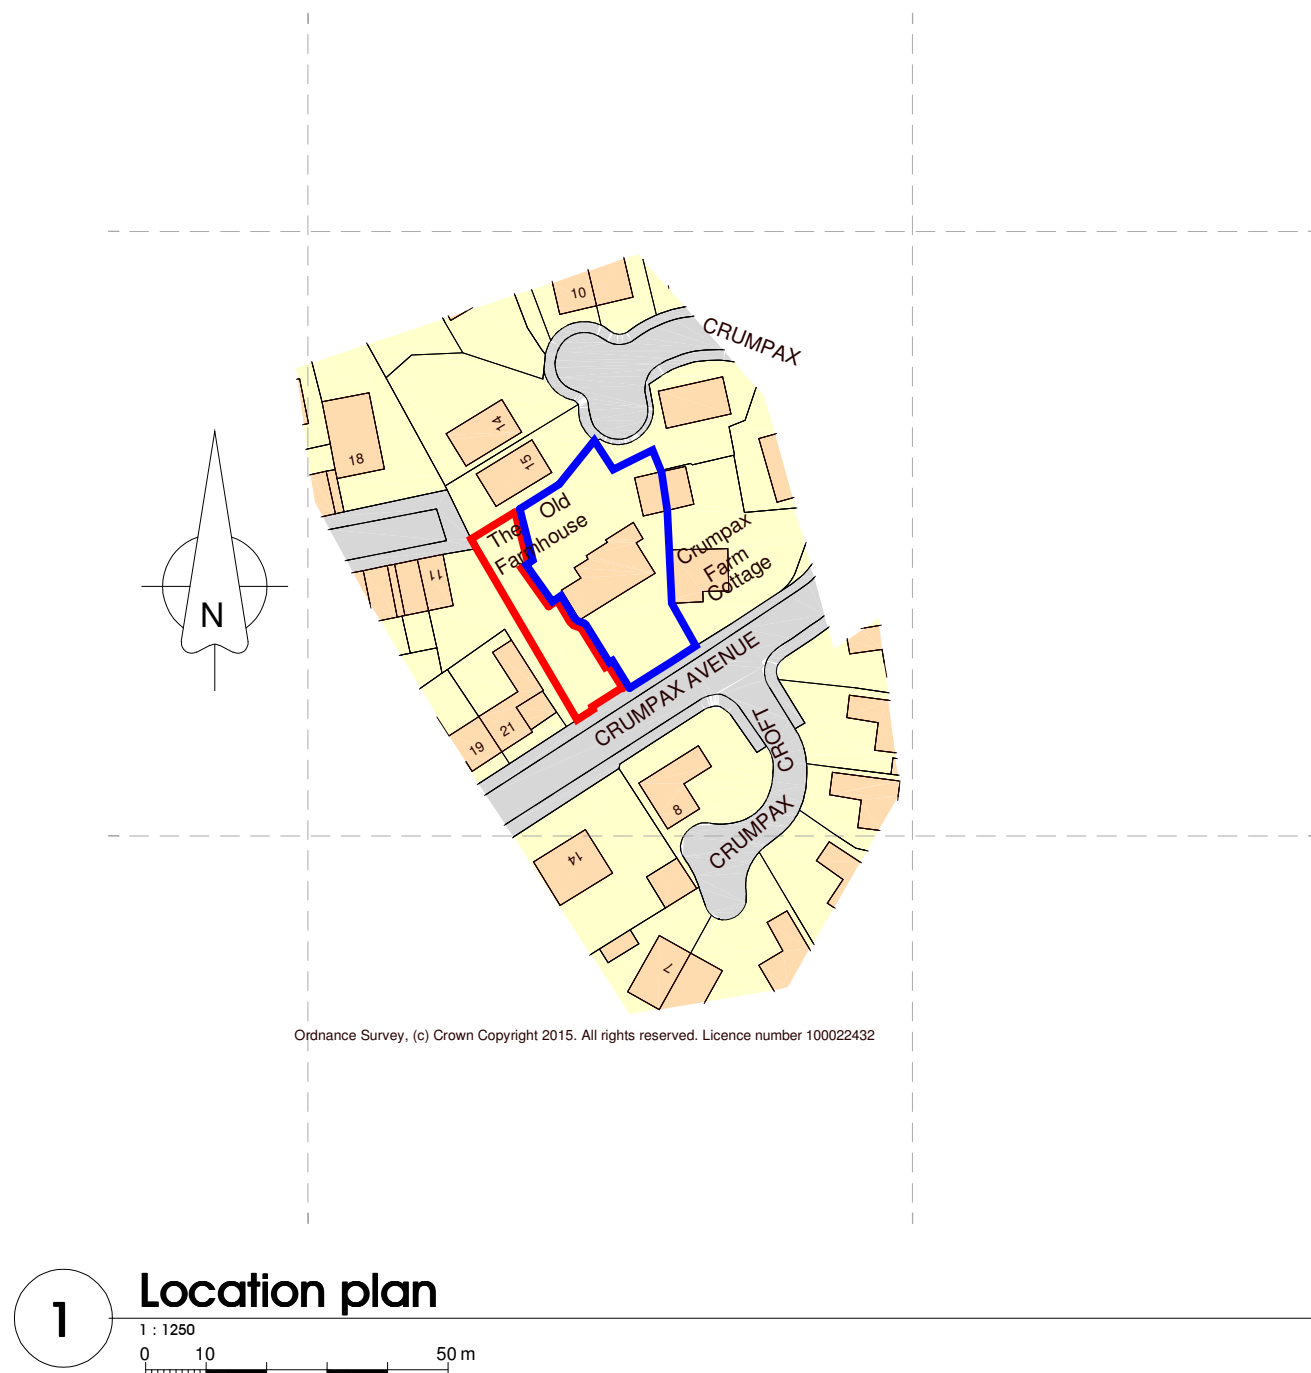


Photograph 2



Photograph 3




Photograph 4

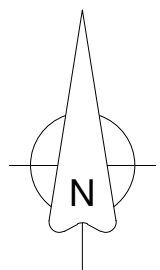


1 Proposed site plan
1 : 100
0 1 2 3 4 5m

Rev A 08 Dec 2015 Revised from flat roof to pitched roof and clad in stone


PGB Architectural Services LTD			
Lily Cottage 12 Glen Avenue Knowle Green Preston PR3 2ZQ		CLIENT Mr & Mrs Smith Old Crumpax Farm House Crumpax Avenue Longridge, Preston, PR3 3JQ	PROJECT Proposed new dwelling
m. 07866 366565 t. 01254 820092 e. info@pgb-arch.com		PAPER SIZE A2 DATE May 2015	JOB NO. 2794 SCALE 1 : 100
		DRAWING TITLE Proposed Site plan	DRAWING NO. 120 REVISION A

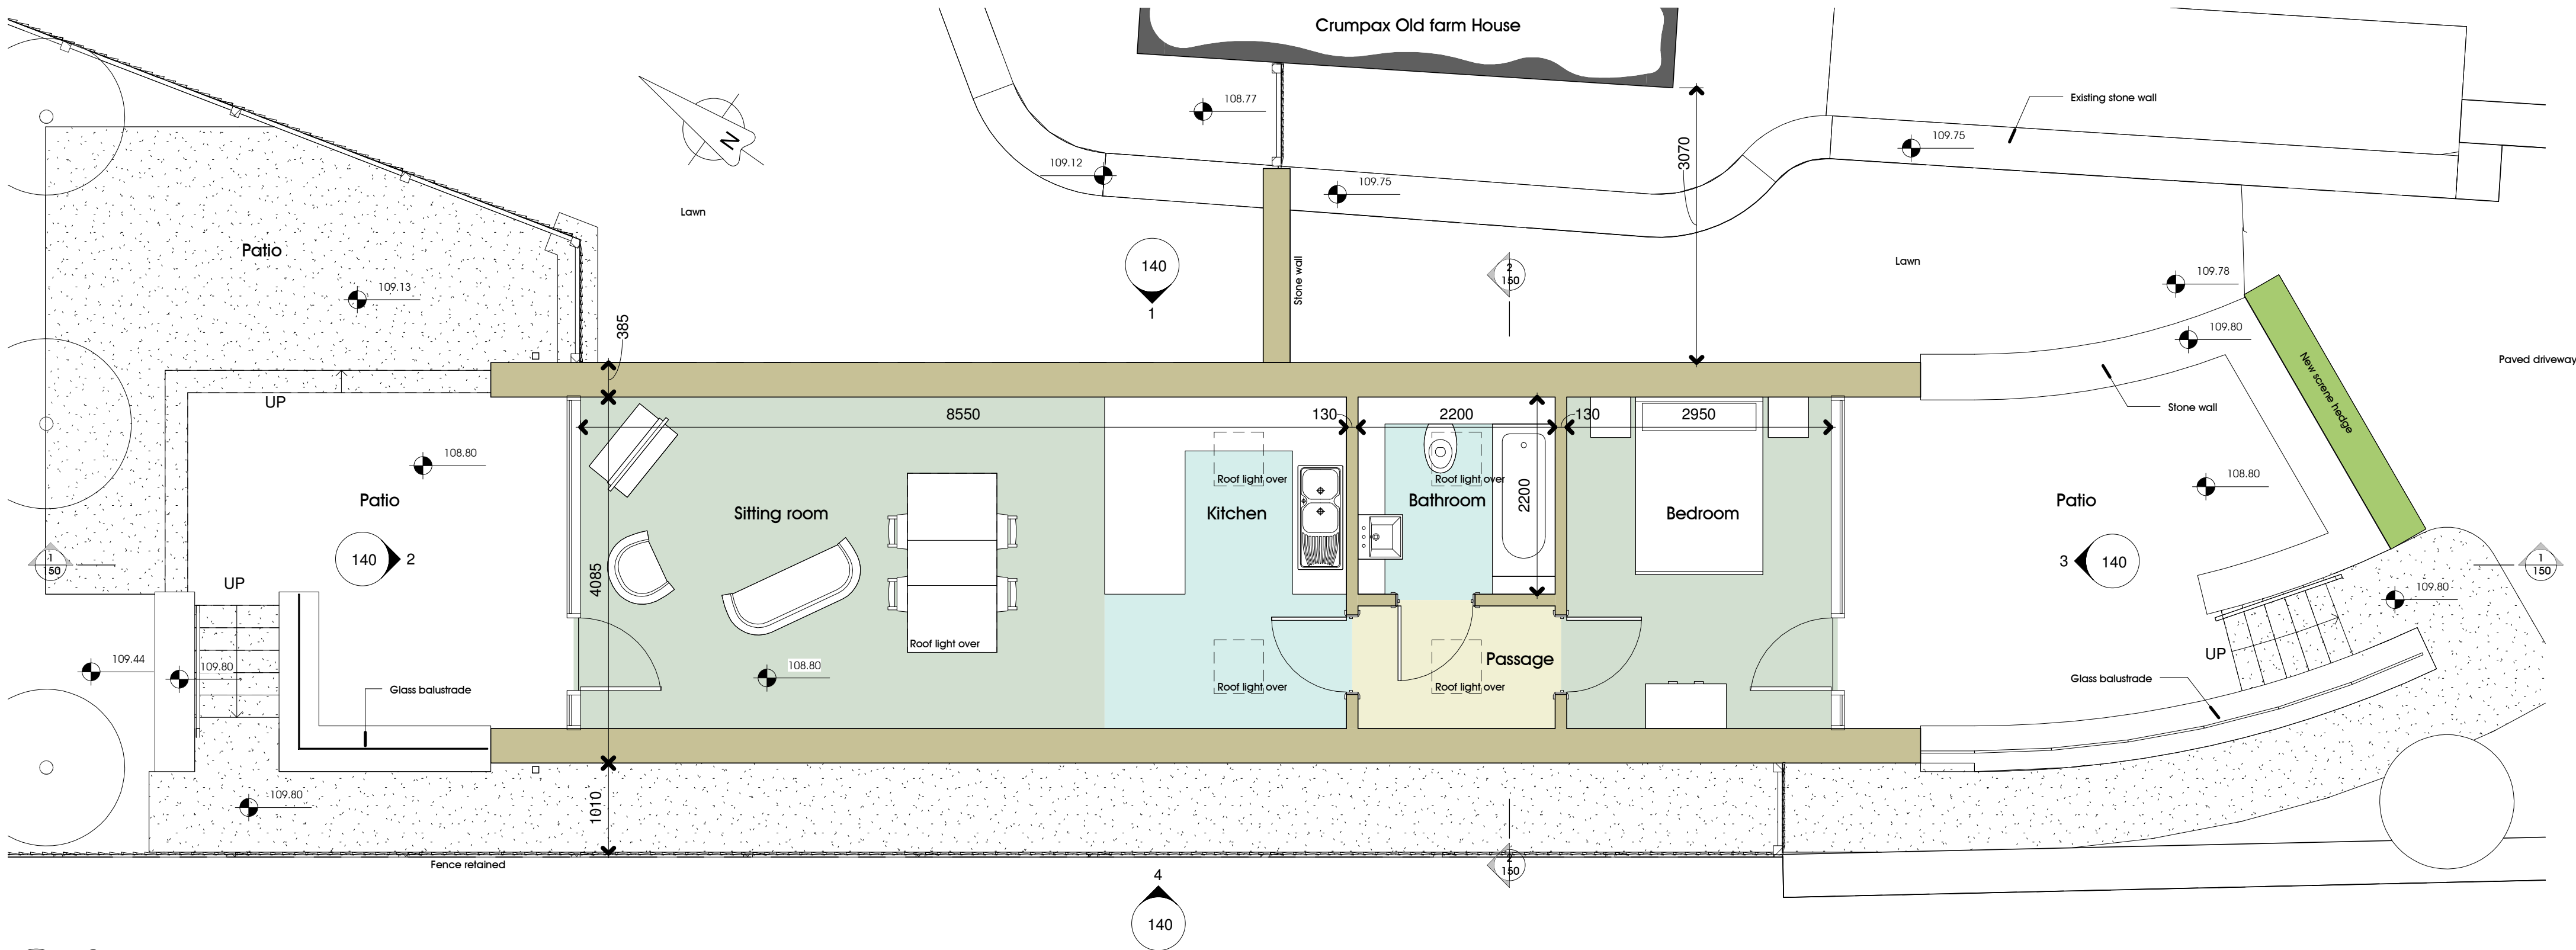

GFL Plan

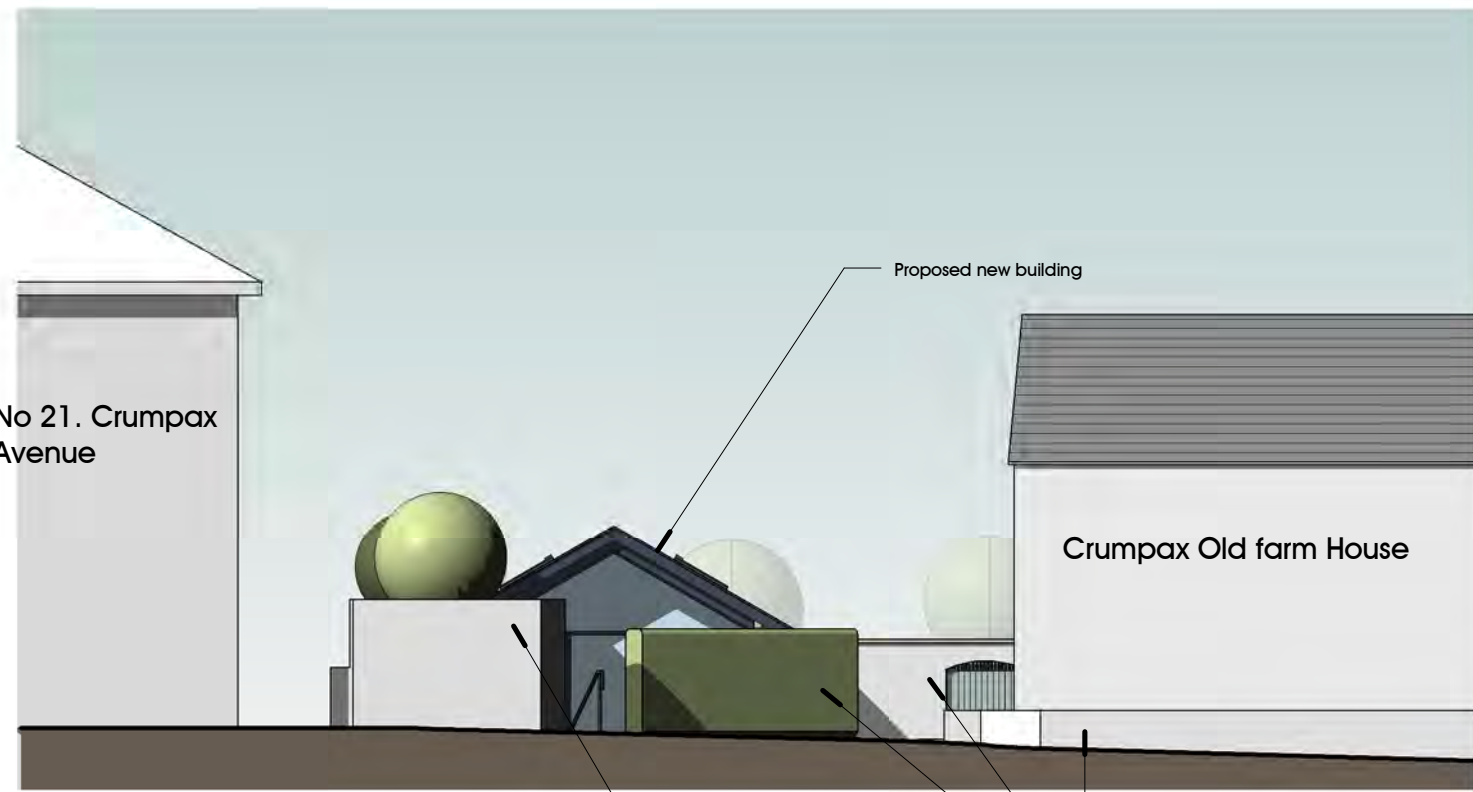

View from Crumpax Avenue

 

Ariel front view




Ariel rear view


Rev A 08 Dec 2015 Revised from flat roof to pitched roof and clad in stone

PGB Architectural Services LTD			
Lily Cottage 12 Glen Avenue Knowle Green Preston PR3 2ZQ	CLIENT Mr & Mrs Smith Old Crumpax Farm House Crumpax Avenue Longridge, Preston, PR3 3JQ	PROJECT Proposed new dwelling	DRAWING TITLE Proposed Plan & street scene
m. 07866 366565 t. 01254 820092 e. info@pgb-arch.com	PAPER SIZE A2 DATE May 2015	JOB NO. 2794 SCALE As indicated	DRAWING NO. 130 REVISION A


NOTES:
1: Do not scale this drawing, use figured dimensions only 2: The Contractor, Sub Contractor or specialist supplier are responsible for confirming site dimensions prior to fabrication 3: Any dimensional discrepancies are to be reported to the Architect immediately

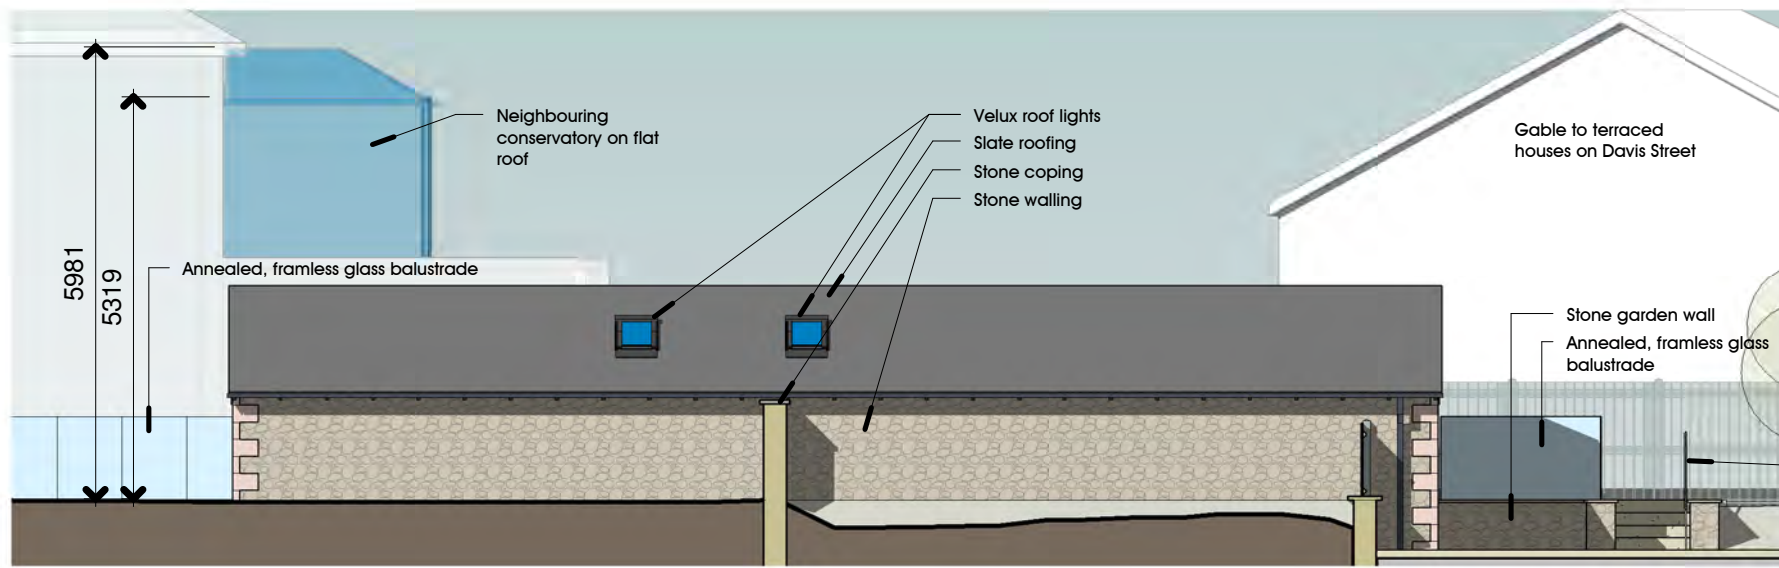

1 Proposed North east elevation
1 : 100
0 1 2 3 4 5m

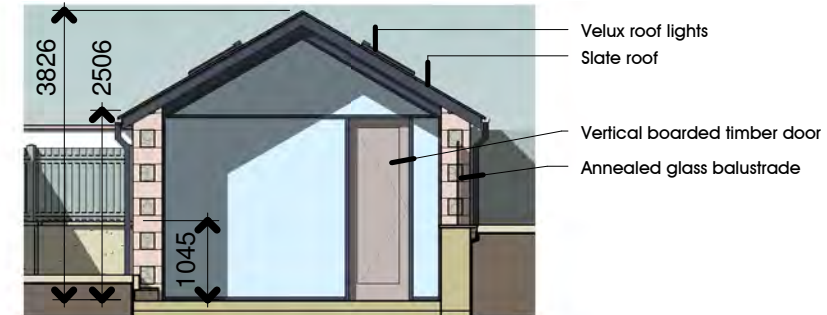

2 Proposed North west elevation
1 : 100

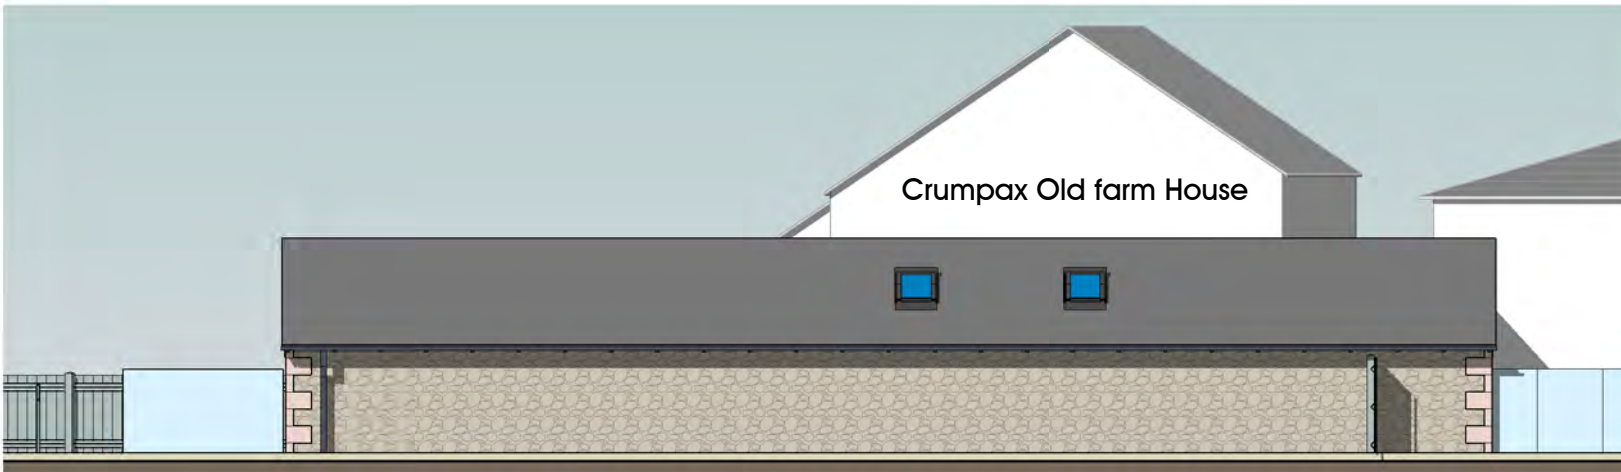


4 Proposed South west elevation
1 : 100



3 Proposed South east (Front) elevation
1 : 100

Rev A 08 Dec 2015 Revised from flat roof to pitched roof and clad in stone

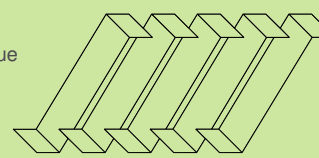PGB Architectural Services LTD			
Lily Cottage 12 Glen Avenue Knowle Green Preston PR3 2ZQ m. 07866 366565 t. 01254 820092 e. info@pgb-arch.com		CLIENT Mr & Mrs Smith PAPER SIZE A3 DATE May 2015	PROJECT Proposed new dwelling Old Crumpax Farm House Crumpax Avenue Longridge, Preston, PR3 3JQ JOB NO. 2794 SCALE 1 : 100 DRAWING TITLE Proposed elevations Planning DRAWING NO. 140 REVISION A



1 Section 1
1 : 50
0 1 m 2 3



2 Section 2
1 : 50




Front patio



Front view



Rear patio

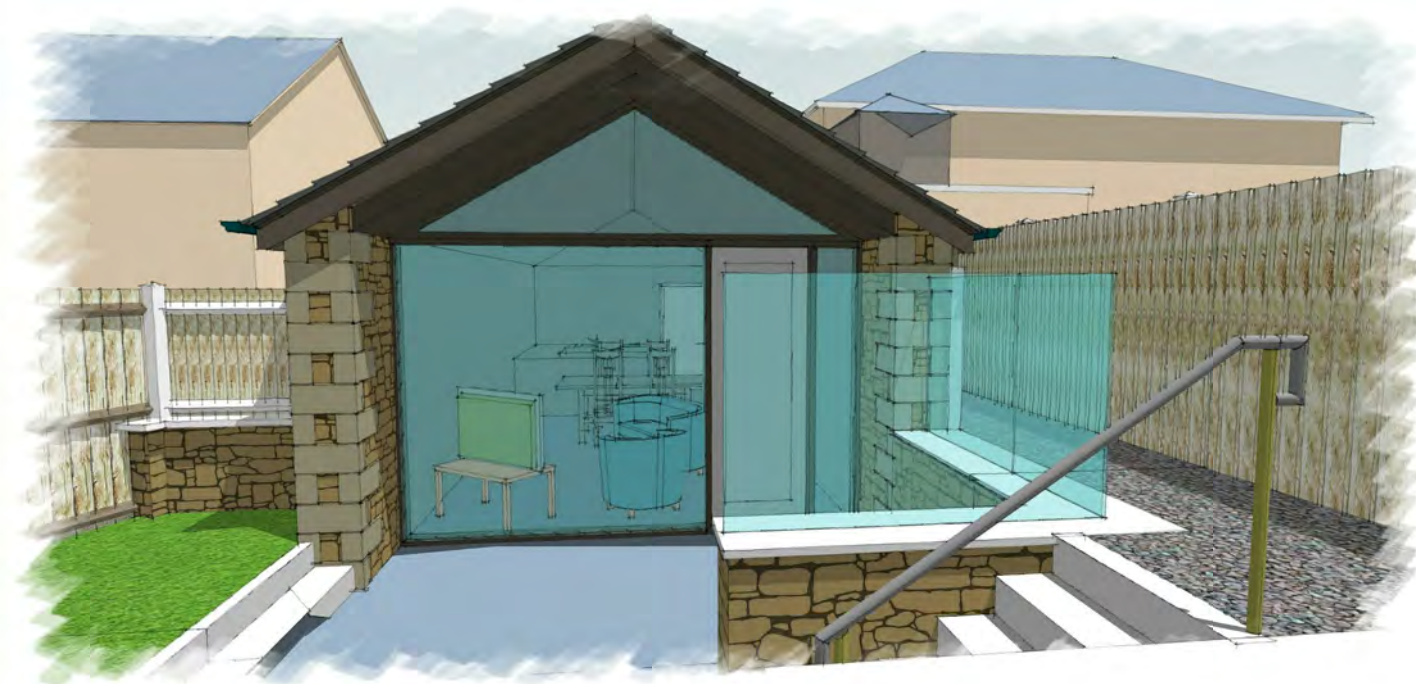

Rear view

Rev A 08 Dec 2015 Revised from flat roof to pitched roof and clad in stone

PGB Architectural Services LTD Lily Cottage 12 Glen Avenue Knowle Green Preston PR3 2ZQ m. 07866 366565 t. 01254 820092 e. info@pgb-arch.com		CLIENT Mr & Mrs Smith Old Crumpax Farm House Crumpax Avenue Longridge, Preston, PR3 3JQ PAPER SIZE A2 DATE May 2015	PROJECT Proposed new dwelling JOB NO. 2794 SCALE 1 : 50	DRAWING TITLE Proposed Sections DRAWING NO. 150 REVISION A
---	--	--	--	---

NOTES:
1.: Do not scale this drawing, use figured dimensions only 2. The Contractor, Sub Contractor or specialist supplier are responsible for confirming site dimensions prior to fabrication 3. Any dimensional discrepancies are to be reported to the Architect immediately