



Written dimensions on these drawings shall take precedence over scaled dimensions. Contractors shall verify and be responsible for all dimensions and conditions on the project and Airedale Architects must be notified of any variations from the dimensions and conditions shown by these drawings prior to commencement of any work. All contractors are deemed to have made themselves aware of site conditions prior to entering into any contract.


A1	1:50	1m	2	3	4	5
A3	1:100					

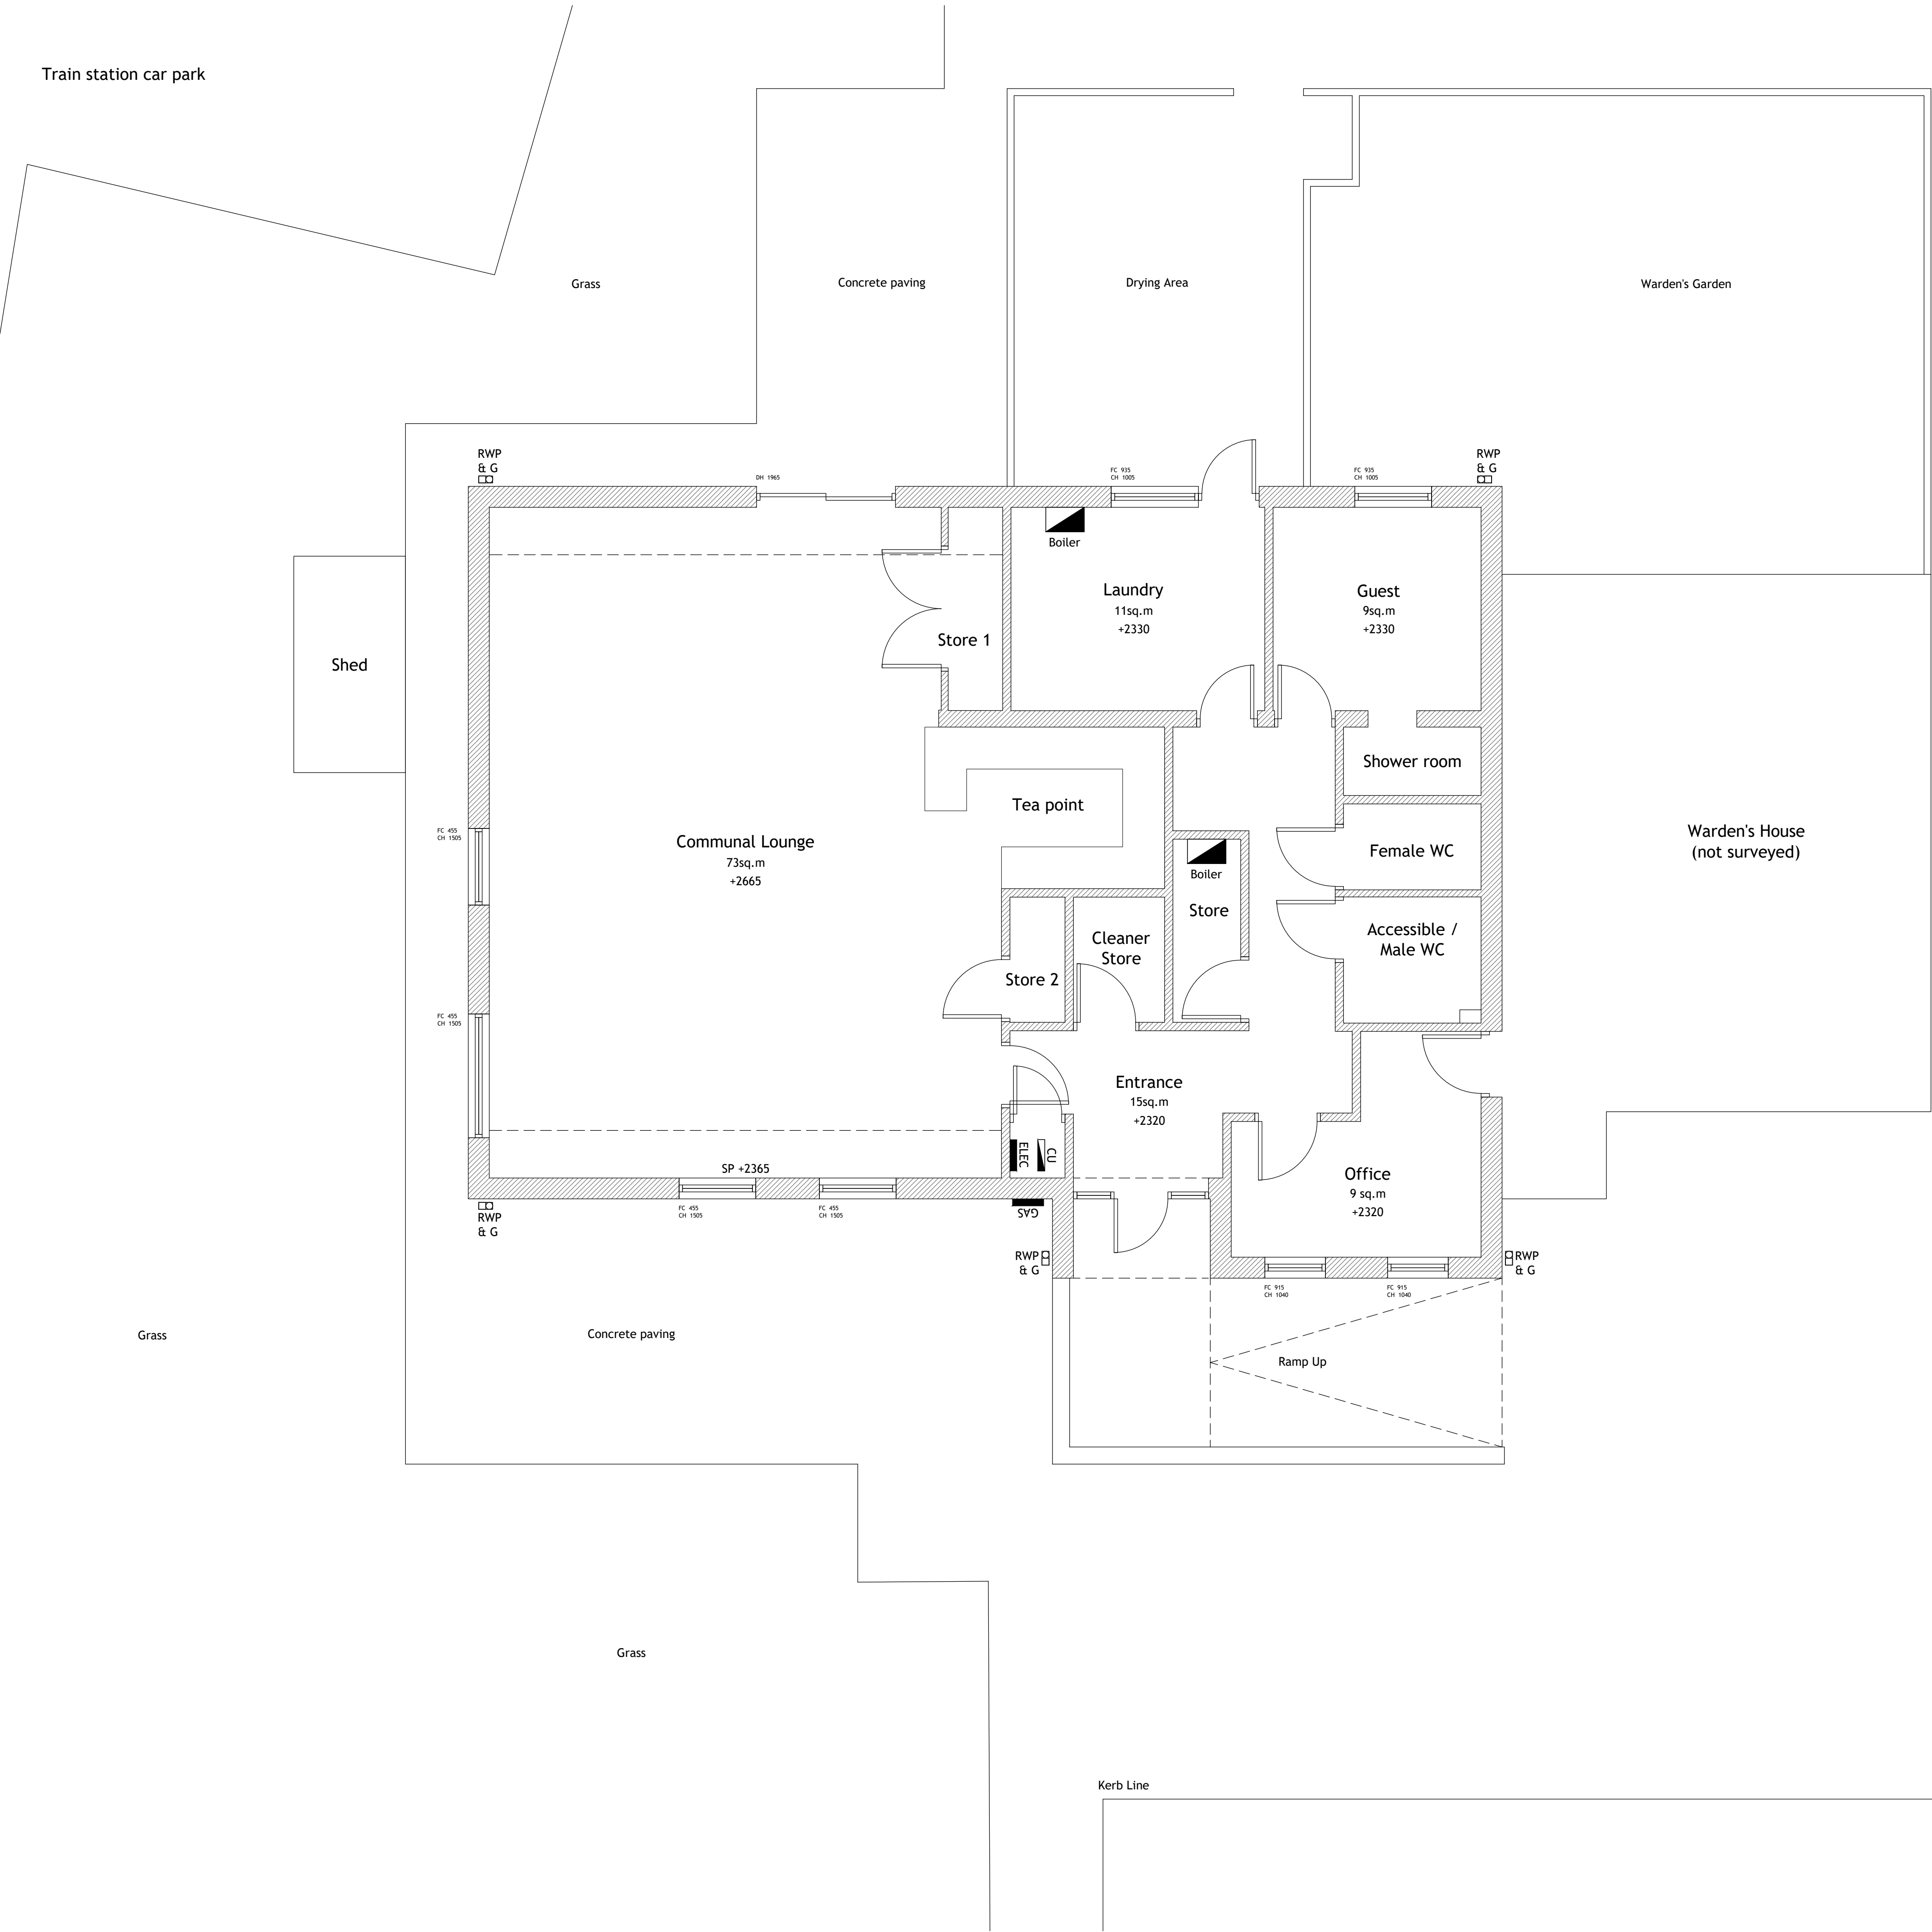

Block Plan 1:500

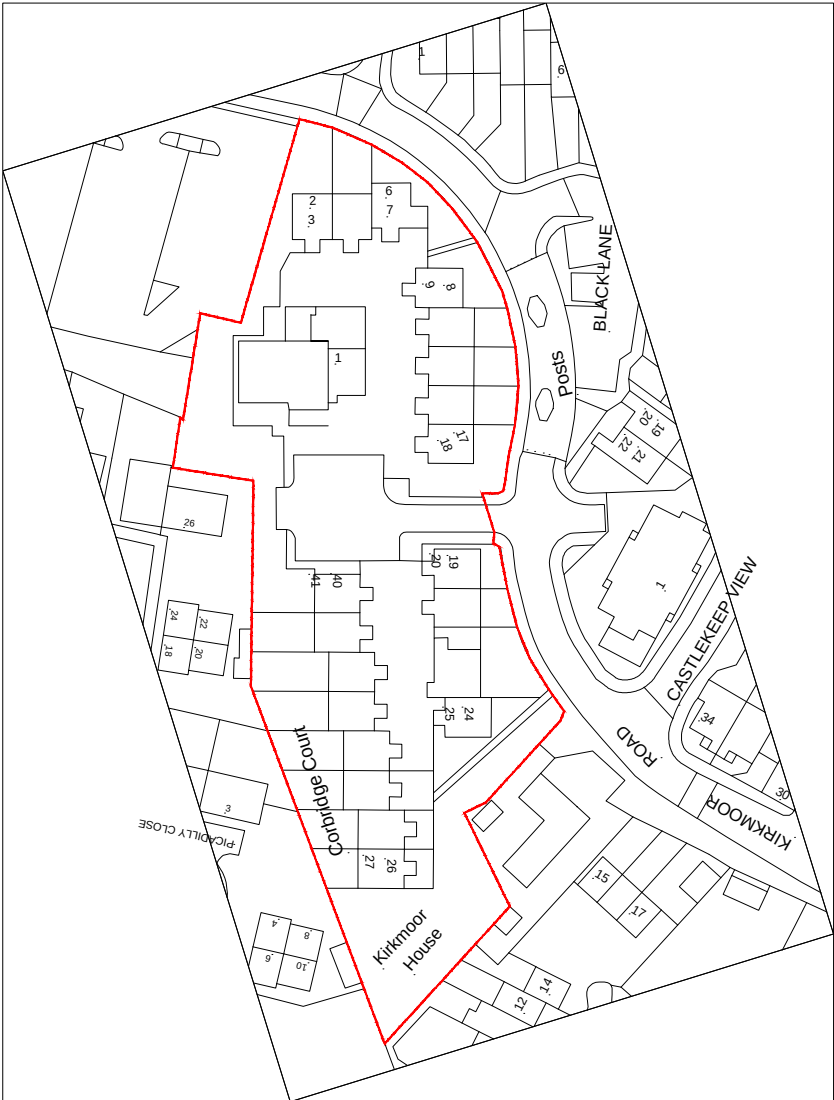

Site Location Plan 1:1250

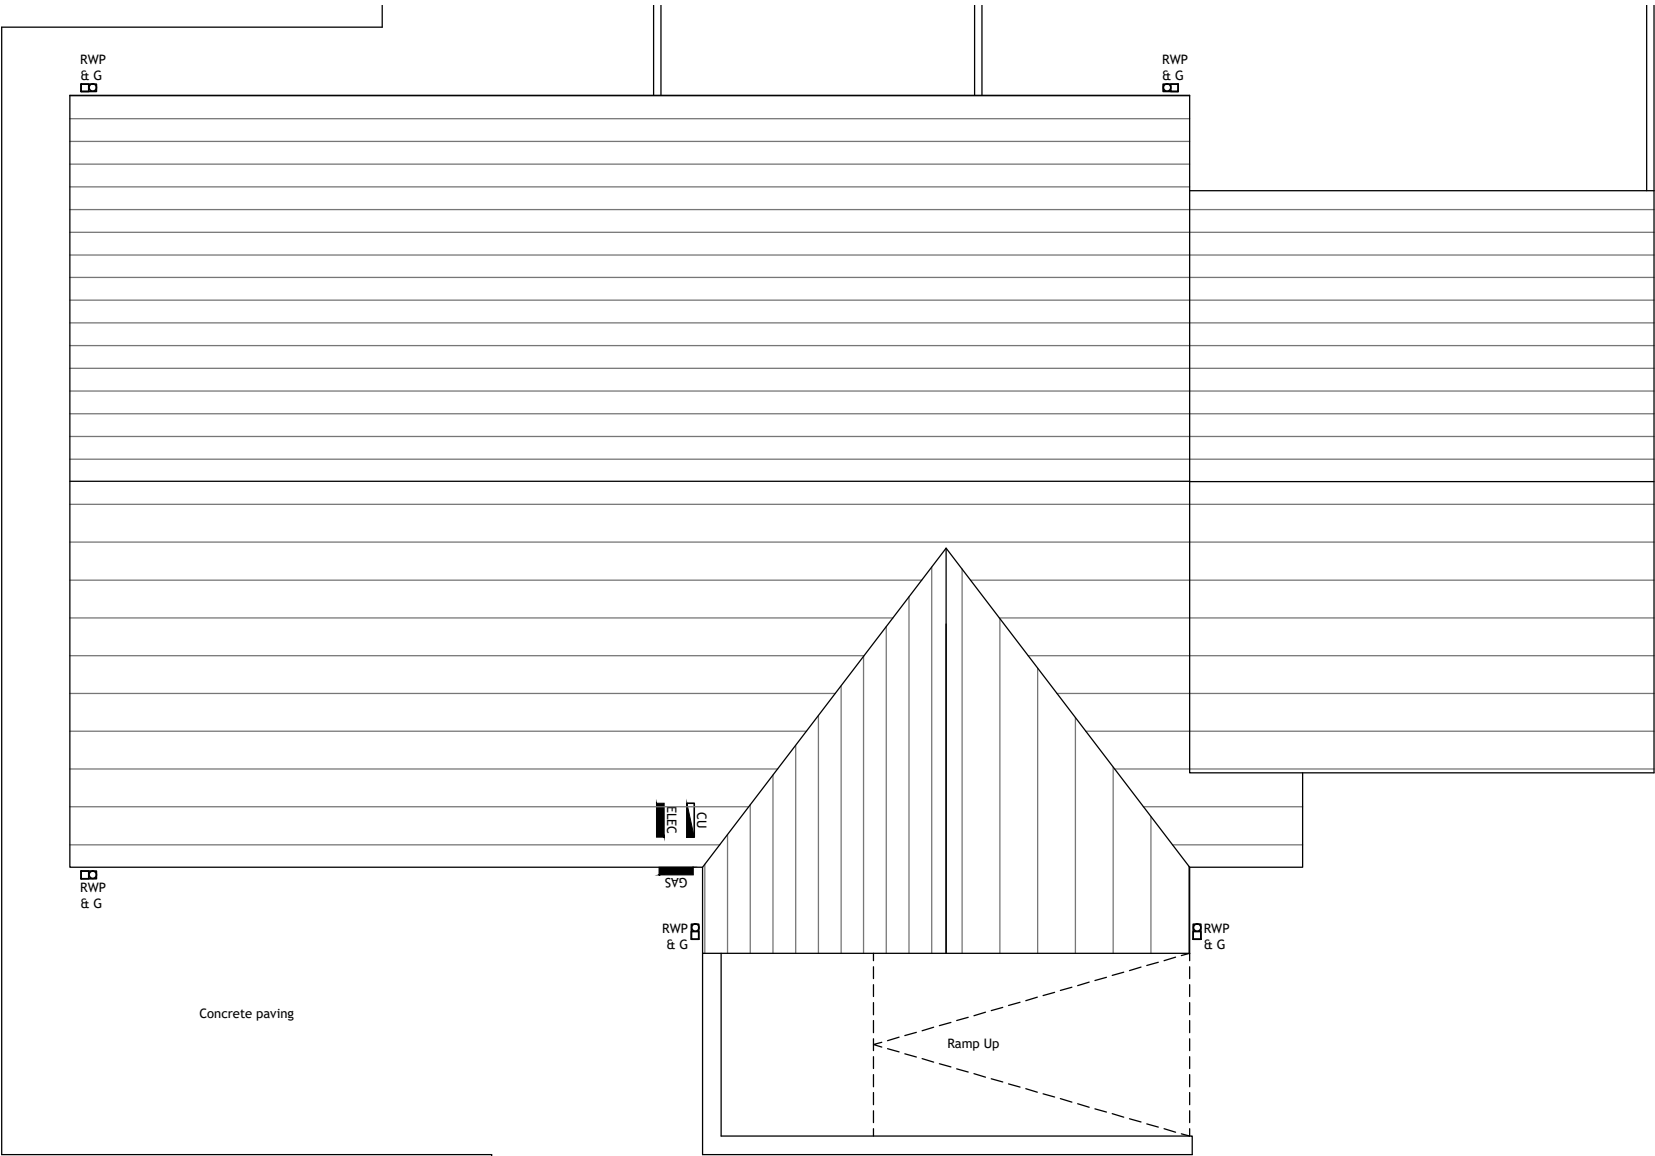

Roof Plan 1:100

REV	DESCRIPTION	DATE	DRAWN
-----	-------------	------	-------

airedale*architects*

5A Chapel Lane, Bingley, BD16 2NG 01274 551140
office@airedalearchitects.com www.airedalearchitects.com

CLIENT	Housing 21		
ADDRESS	Corbridge Court Kirkmoor Road, Clitheroe, BB7 2EG		
PROJECT	Extension to Corbridge Court		
DRAWING	Existing Layout		
DRAWN	MA	DATE	Jan 2020
SCALE	1:50@A1		
DWG No.	2119/01		
STATUS	EXISTING		